



SITE LOCATION
(Scale 1:50000)
Ordnance Survey map extract
based upon Landranger map series
with the permission of the controller of
Her Majesty's Stationery Office
Licence No. 100022432
Crown copyright.

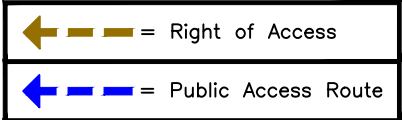

SITE PHOTOGRAPH


The drawings comply with TEF & Vodafone Standard ICNIRP guidelines.
Designed in accordance with CORNERSTONE document: SDN0008

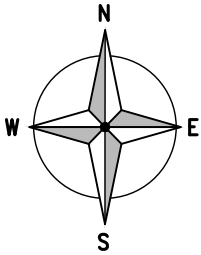

3968 00

3967 00

3861 00

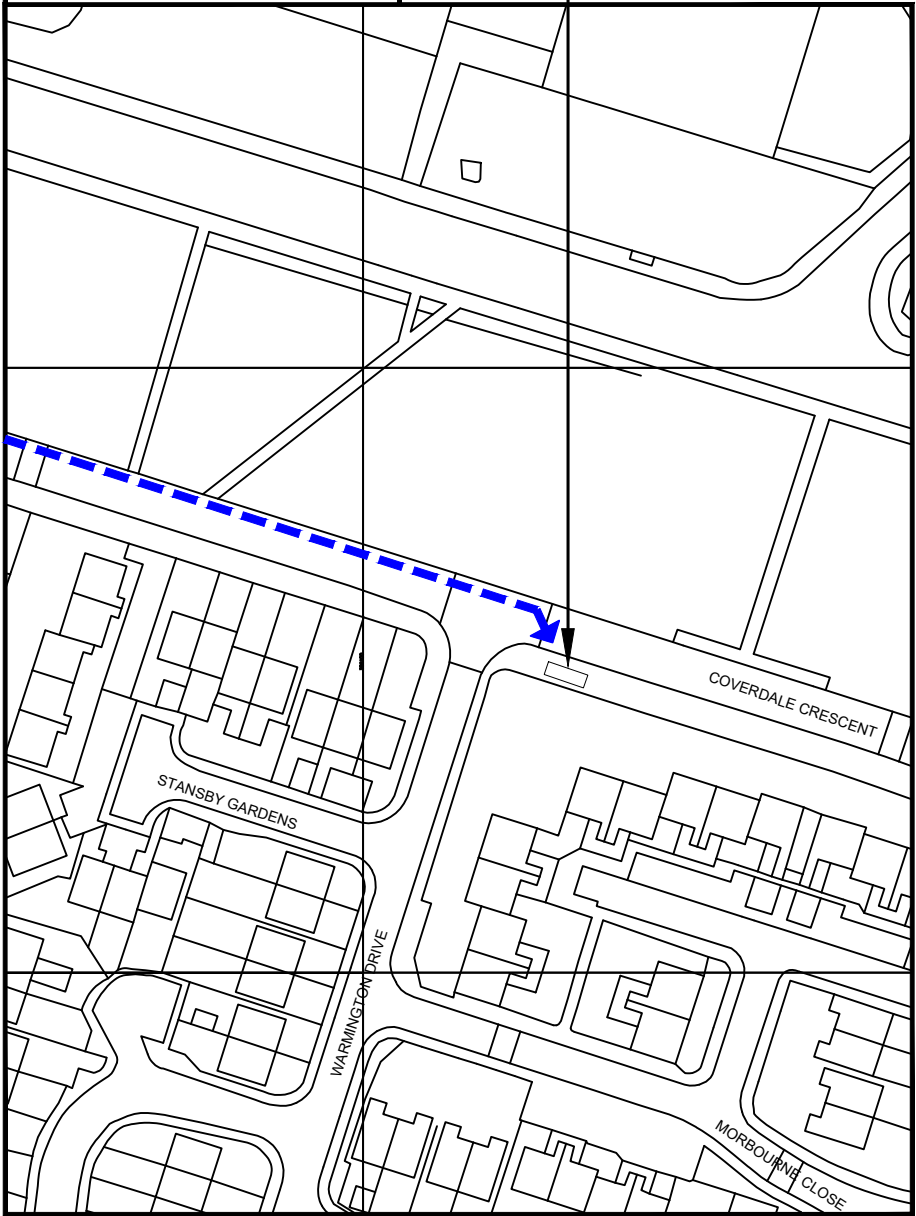

DETAILED SITE LOCATION
(Scale 1:1250)

Based upon Ordnance Survey map extract
with the permission of the Controller of
Her Majesty's Stationery Office.
Crown copyright.
Licence No. 100022432

ALL DIMENSIONS ARE IN mm UNLESS NOTED OTHERWISE

N.G.R | E: 386133 N: 396751

DIRECTIONS TO SITE:
EXIT M60 AT J24 TAKE THE A57/M67 EXIT
TO M'CR CITY CENTRE AT DENTON ISLAND
TAKE THE 1st EXIT ONTO MANCHESTER RD
A57 FOLLOW A57 TURN LEFT ONTO
DEVONSHIRE ST/A665 TURN LEFT ONTO
COVERDALE CRESCENT THE SITE IS ON THE
RIGHT AFTER WARMINGTON DRIVE

NOTES:

A	Issued for Approval	DP	MC	26.02.21
REV	MODIFICATION	BY	CH	DATE



Unit E, Madison Place, Northampton Road,
Manchester, M40 5AG
Tel: 0161 785 4500
Fax: 0161 785 4501
Web: www.clarke-telecom.com




CORNERSTONE - BEACON 3 UNWIND

Cell Name		Opt.
SW Jct. WARRINGTON Dr. & COVERDALE		—

Cell ID No		
CORNERSTONE	TEF	VF
303069_01	089158	N/A

Site Address / Contact Details		
Jct. WARRINGTON Dr. & COVERDALE Cr. ARDWICK GREATER MANCHESTER M12 4DU		

Drawing Title: SITE LOCATION MAPS			
Purpose of issue: PLANNING			Dwg Rev:
Drawing Number: 100			A
Surveyed By: RW		Original Sheet Size: A3	Pack Issue:
Drawn: DP	Date: 11.02.21	Checked: MC	Date: 26.02.21
		B	

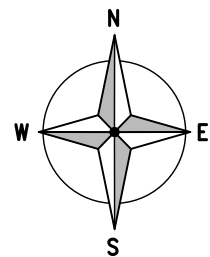

COVERDALE CRESCENT — 20MPH

WARMINGTON DRIVE

GROUND LEVEL
+0.00m

PROPOSED 20.0m HIGH ORION STRUCTURE
MOUNTED ON ROOT FOUNDATION.
STRUCTURE TO BE COLOURED LIGHT GREY
((BS 00 A 05))

PROPOSED YORKSHIRE EL CABINET
MOUNTED ON ROOT FOUNDATION.
ENCLOSURE TO BE COLOURED FIR
GREEN (RAL 6009)

B.T.

B.T.

B.T.

PAVEMENT

METAL RAILINGS WITH HEDGE BEHIND

PROPOSED SITE PLAN
(1:100)

ALL DIMENSIONS ARE IN mm UNLESS NOTED OTHERWISE

N.G.R E: 386133 N: 396751

NOTES:

A	Issued for Approval	DP	MC	26.02.21
REV	MODIFICATION	BY	CH	DATE

CLARKE
telecom

Unit E, Madison Place, Northampton Road,
Manchester, M40 5AG
Tel: 0161 785 4500
Fax: 0161 785 4501
Web: www.clarke-telecom.com

O₂

CORNERSTONE - BEACON 3 UNWIND

Cell Name	Opt.
SW Jct. WARMINGTON Dr. & COVERDALE	—


Cell ID No		
CORNERSTONE	TEF	VF
303069_01	089158	N/A

Site Address / Contact Details

Jct. WARMINGTON Dr. & COVERDALE Cr.
ARDWICK
GREATER MANCHESTER
M12 4DU

Drawing Title: PROPOSED SITE PLAN				
Purpose of issue: PLANNING				Dwg Rev:
Drawing Number: 200				B
Surveyed By: RW		Original Sheet Size: A3		Pack Issue:
Drawn: DP	Date: 11.02.21	Checked: MC	Date: 26.02.21	B

The drawings comply with TEF & Vodafone Standard ICNIRP guidelines.
Designed in accordance with CORNERSTONE document: SDN0008

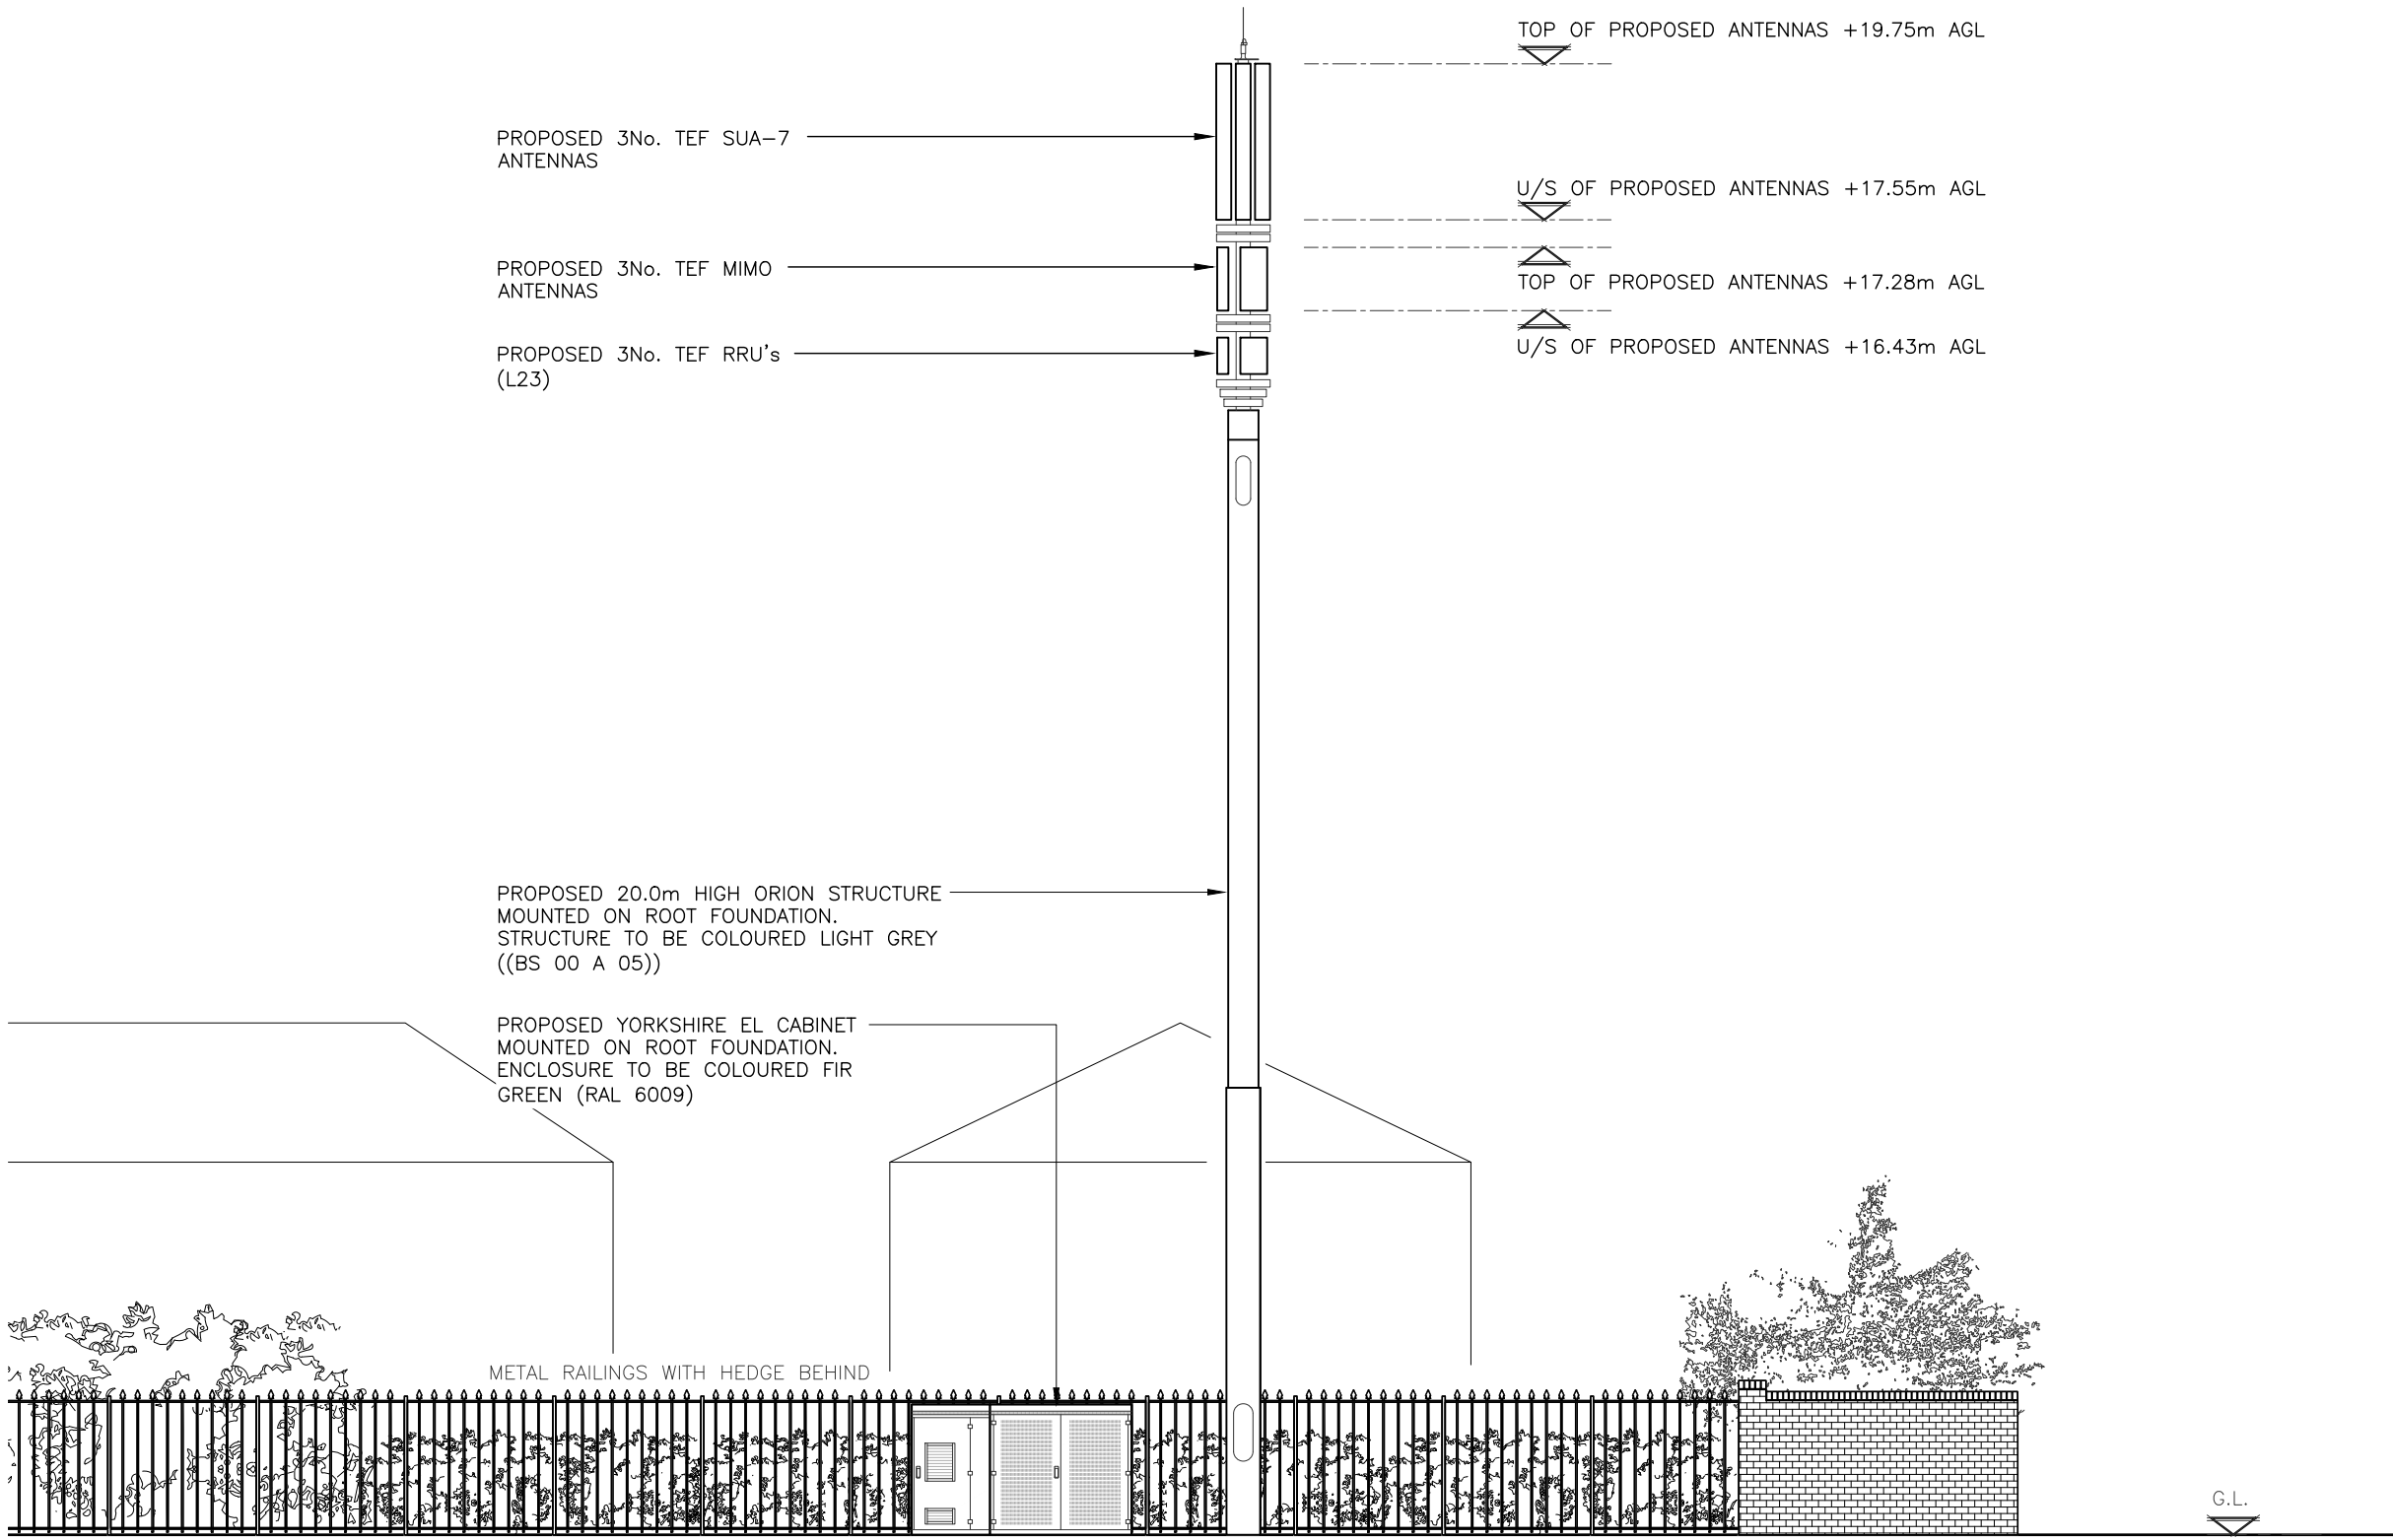

PROPOSED NORTH EAST ELEVATION
(1:100)

The drawings comply with TEF & Vodafone Standard ICNIRP guidelines.
Designed in accordance with CORNERSTONE document: SDN0008

ALL DIMENSIONS ARE IN mm UNLESS NOTED OTHERWISE

N.G.R | E: 386133 | N: 396751

NOTES:

A	Issued for Approval	DP	MC	26.02.21
REV	MODIFICATION	BY	CH	DATE



Unit E, Madison Place, Northampton Road,
Manchester, M40 5AG
Tel: 0161 785 4500
Fax: 0161 785 4501
Web: www.clarke-telecom.com



CORNERSTONE - BEACON 3 UNWIND

Cell Name		Opt.
SW Jct. WARMINGTON Dr. & COVERDALE		–

Cell ID No		
CORNERSTONE	TEF	VF
303069_01	089158	N/A

Site Address / Contact Details	
Jct. WARMINGTON Dr. & COVERDALE Cr. ARDWICK GREATER MANCHESTER M12 4DU	

Drawing Title:		PROPOSED SITE ELEVATION	
Purpose of issue:		PLANNING	Dwg Rev:
Drawing Number:		300	A
Surveyed By:		Original Sheet Size:	Pack Issue:
RW		A3	
Drawn:	Date:	Checked:	Date:
DP	11.02.21	MC	26.02.21
		B	