



PLANNING

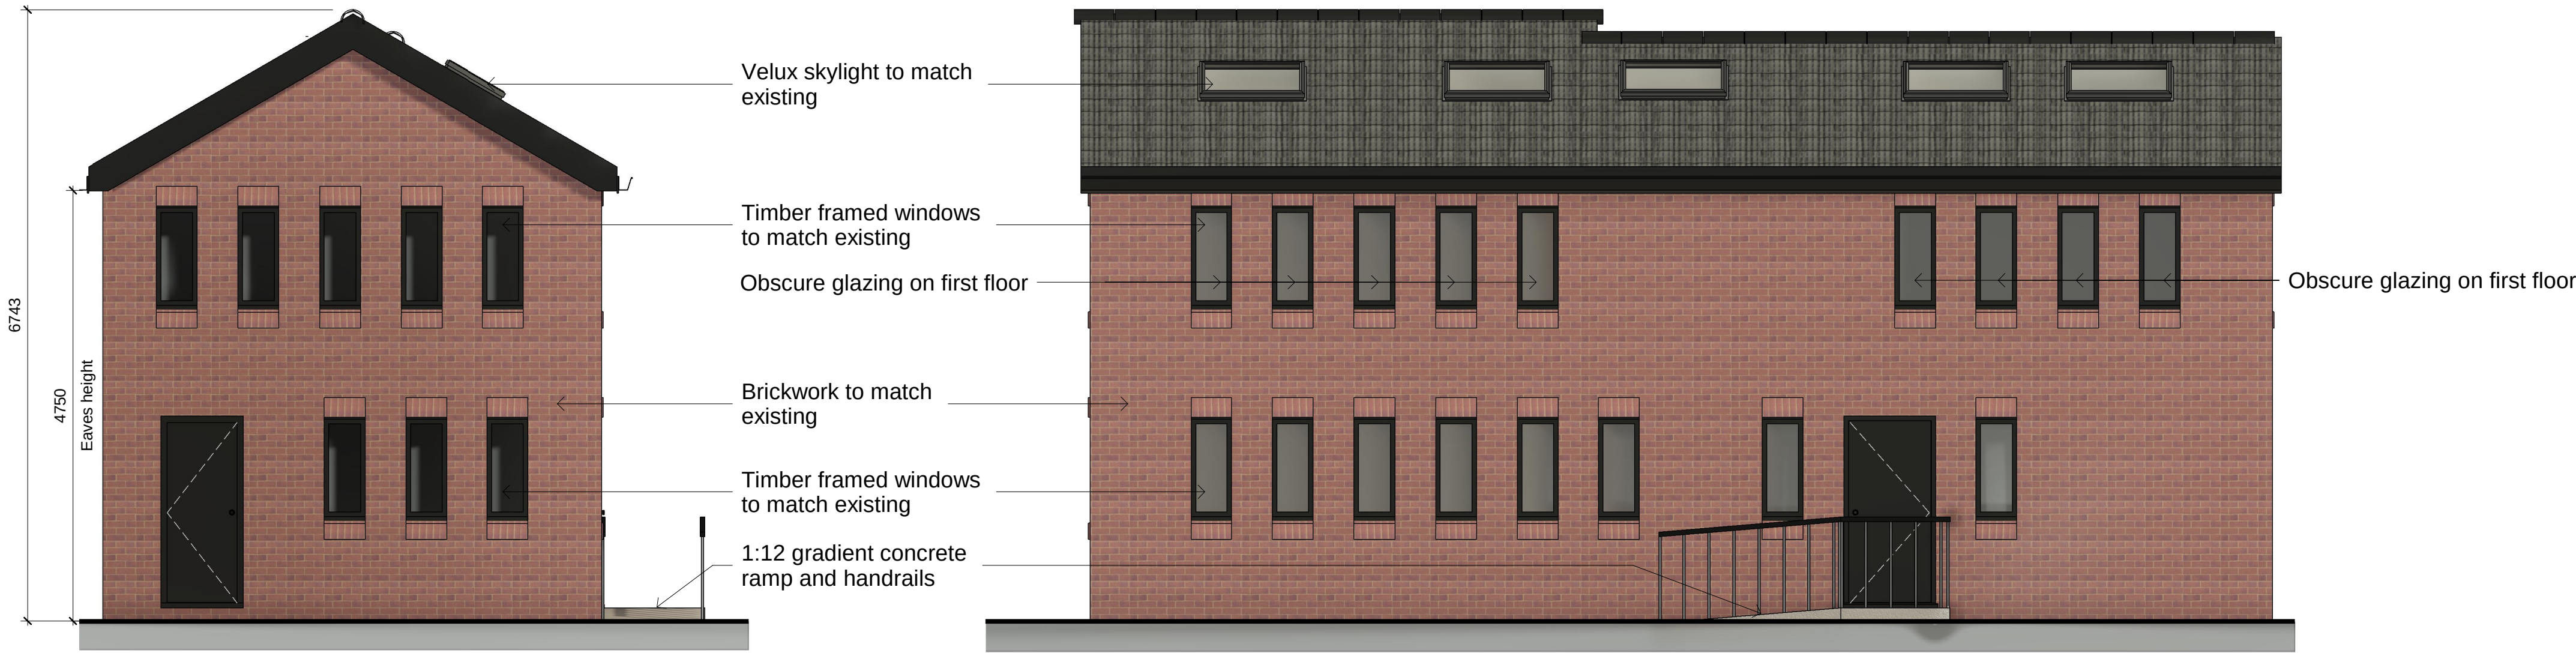


Proposed Annexe Front Elevation
Scale 1 : 50

Proposed Annexe Right Elevation
Scale 1 : 50

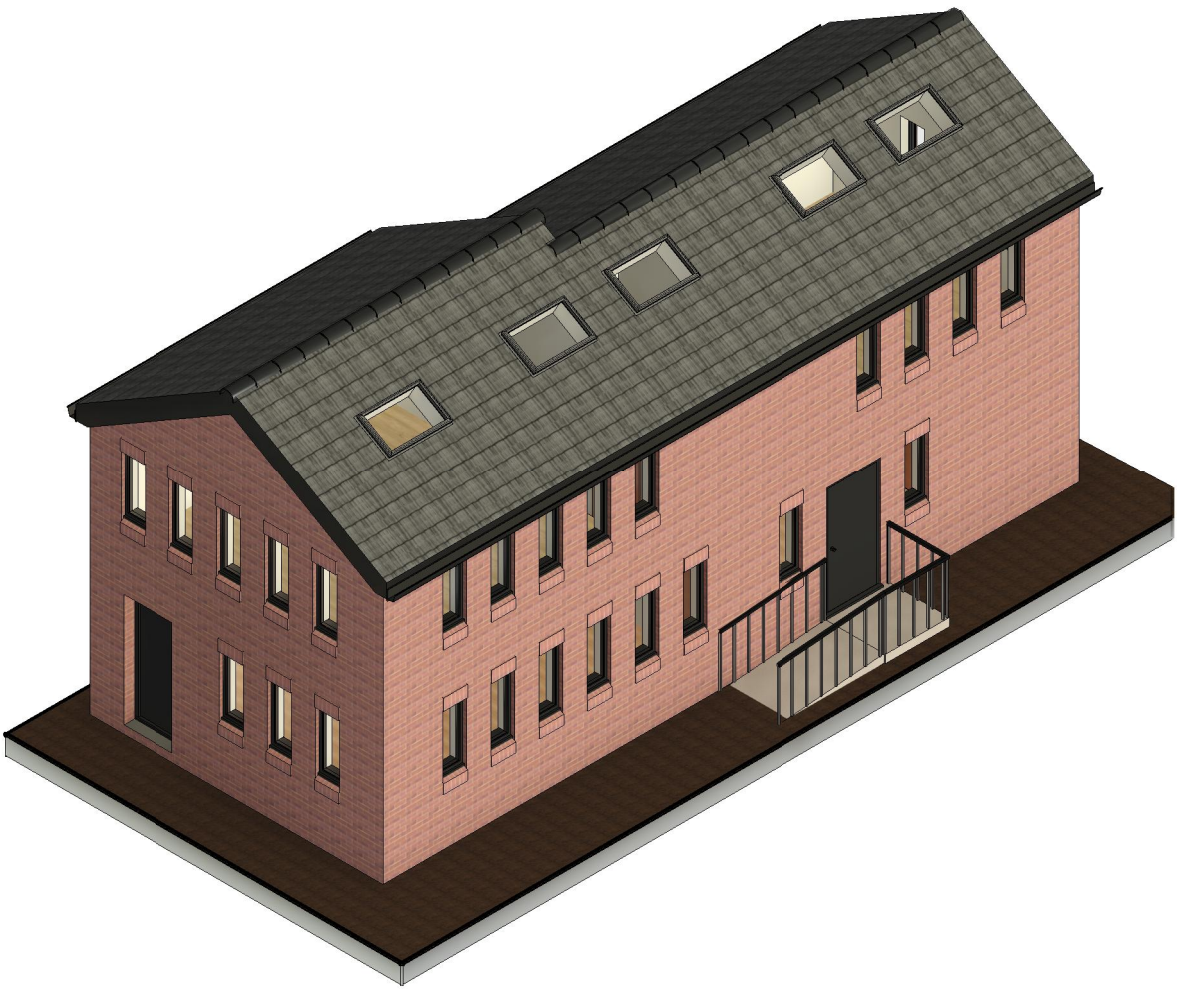


Annexe Axonometric View 1
Scale

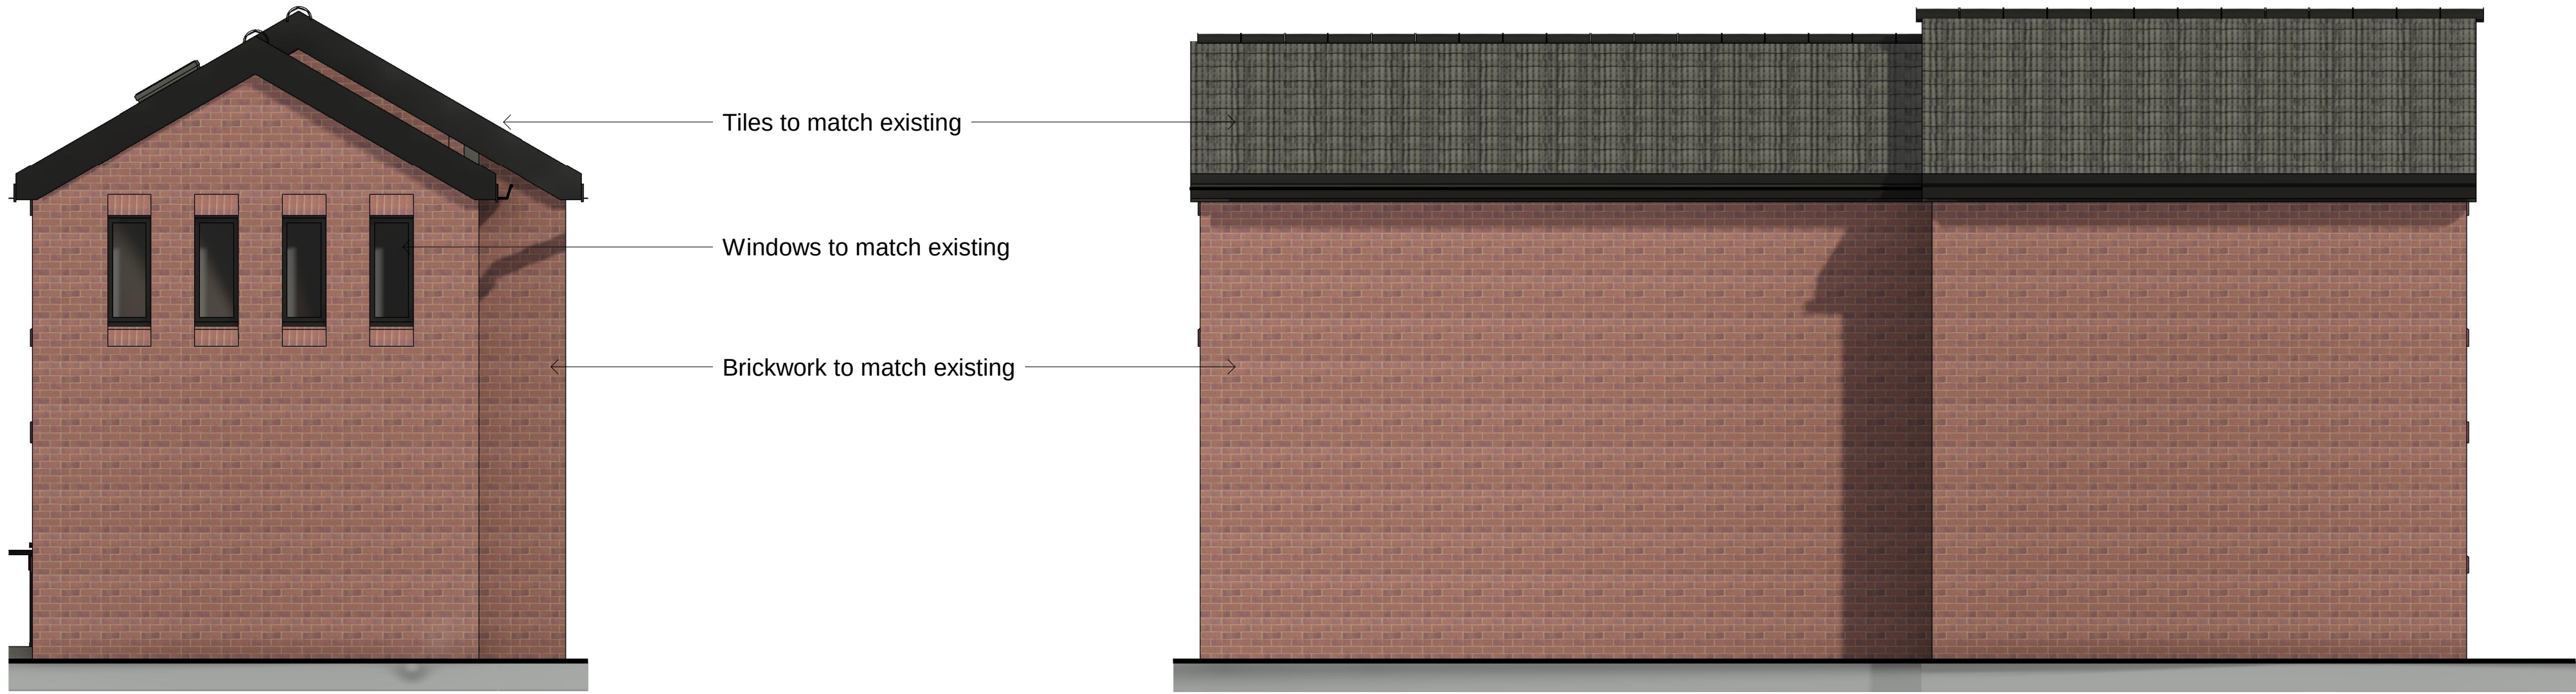

Proposed Annexe Rear Elevation
Scale 1 : 50

Proposed Annexe Left Elevation
Scale 1 : 50

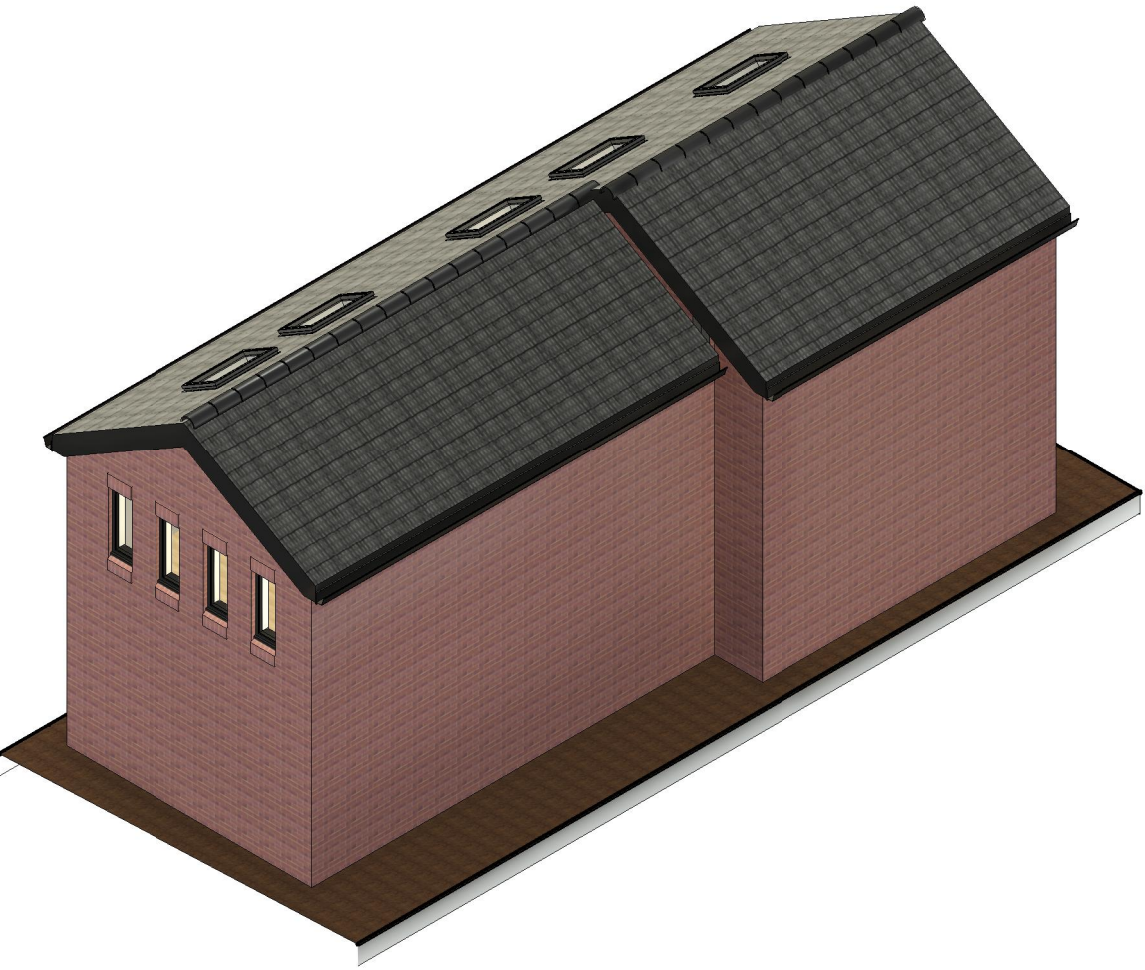

Annexe Axonometric View 2
Scale

Rev	Description	By	Chk	Date
Project:	Manchester Chinese Christian Church 100 Yarburgh Street, Manchester, M16 7EH			
Title:	Proposed Annexe Elevations			
Client:	MCCC			
Drawn By:	AL	Checked By:	BJ	on 18/05/21
Original Size:	A1	Project Number:	22042	
Drawing Number:	B1-XX-DR-A-2021			REV

