
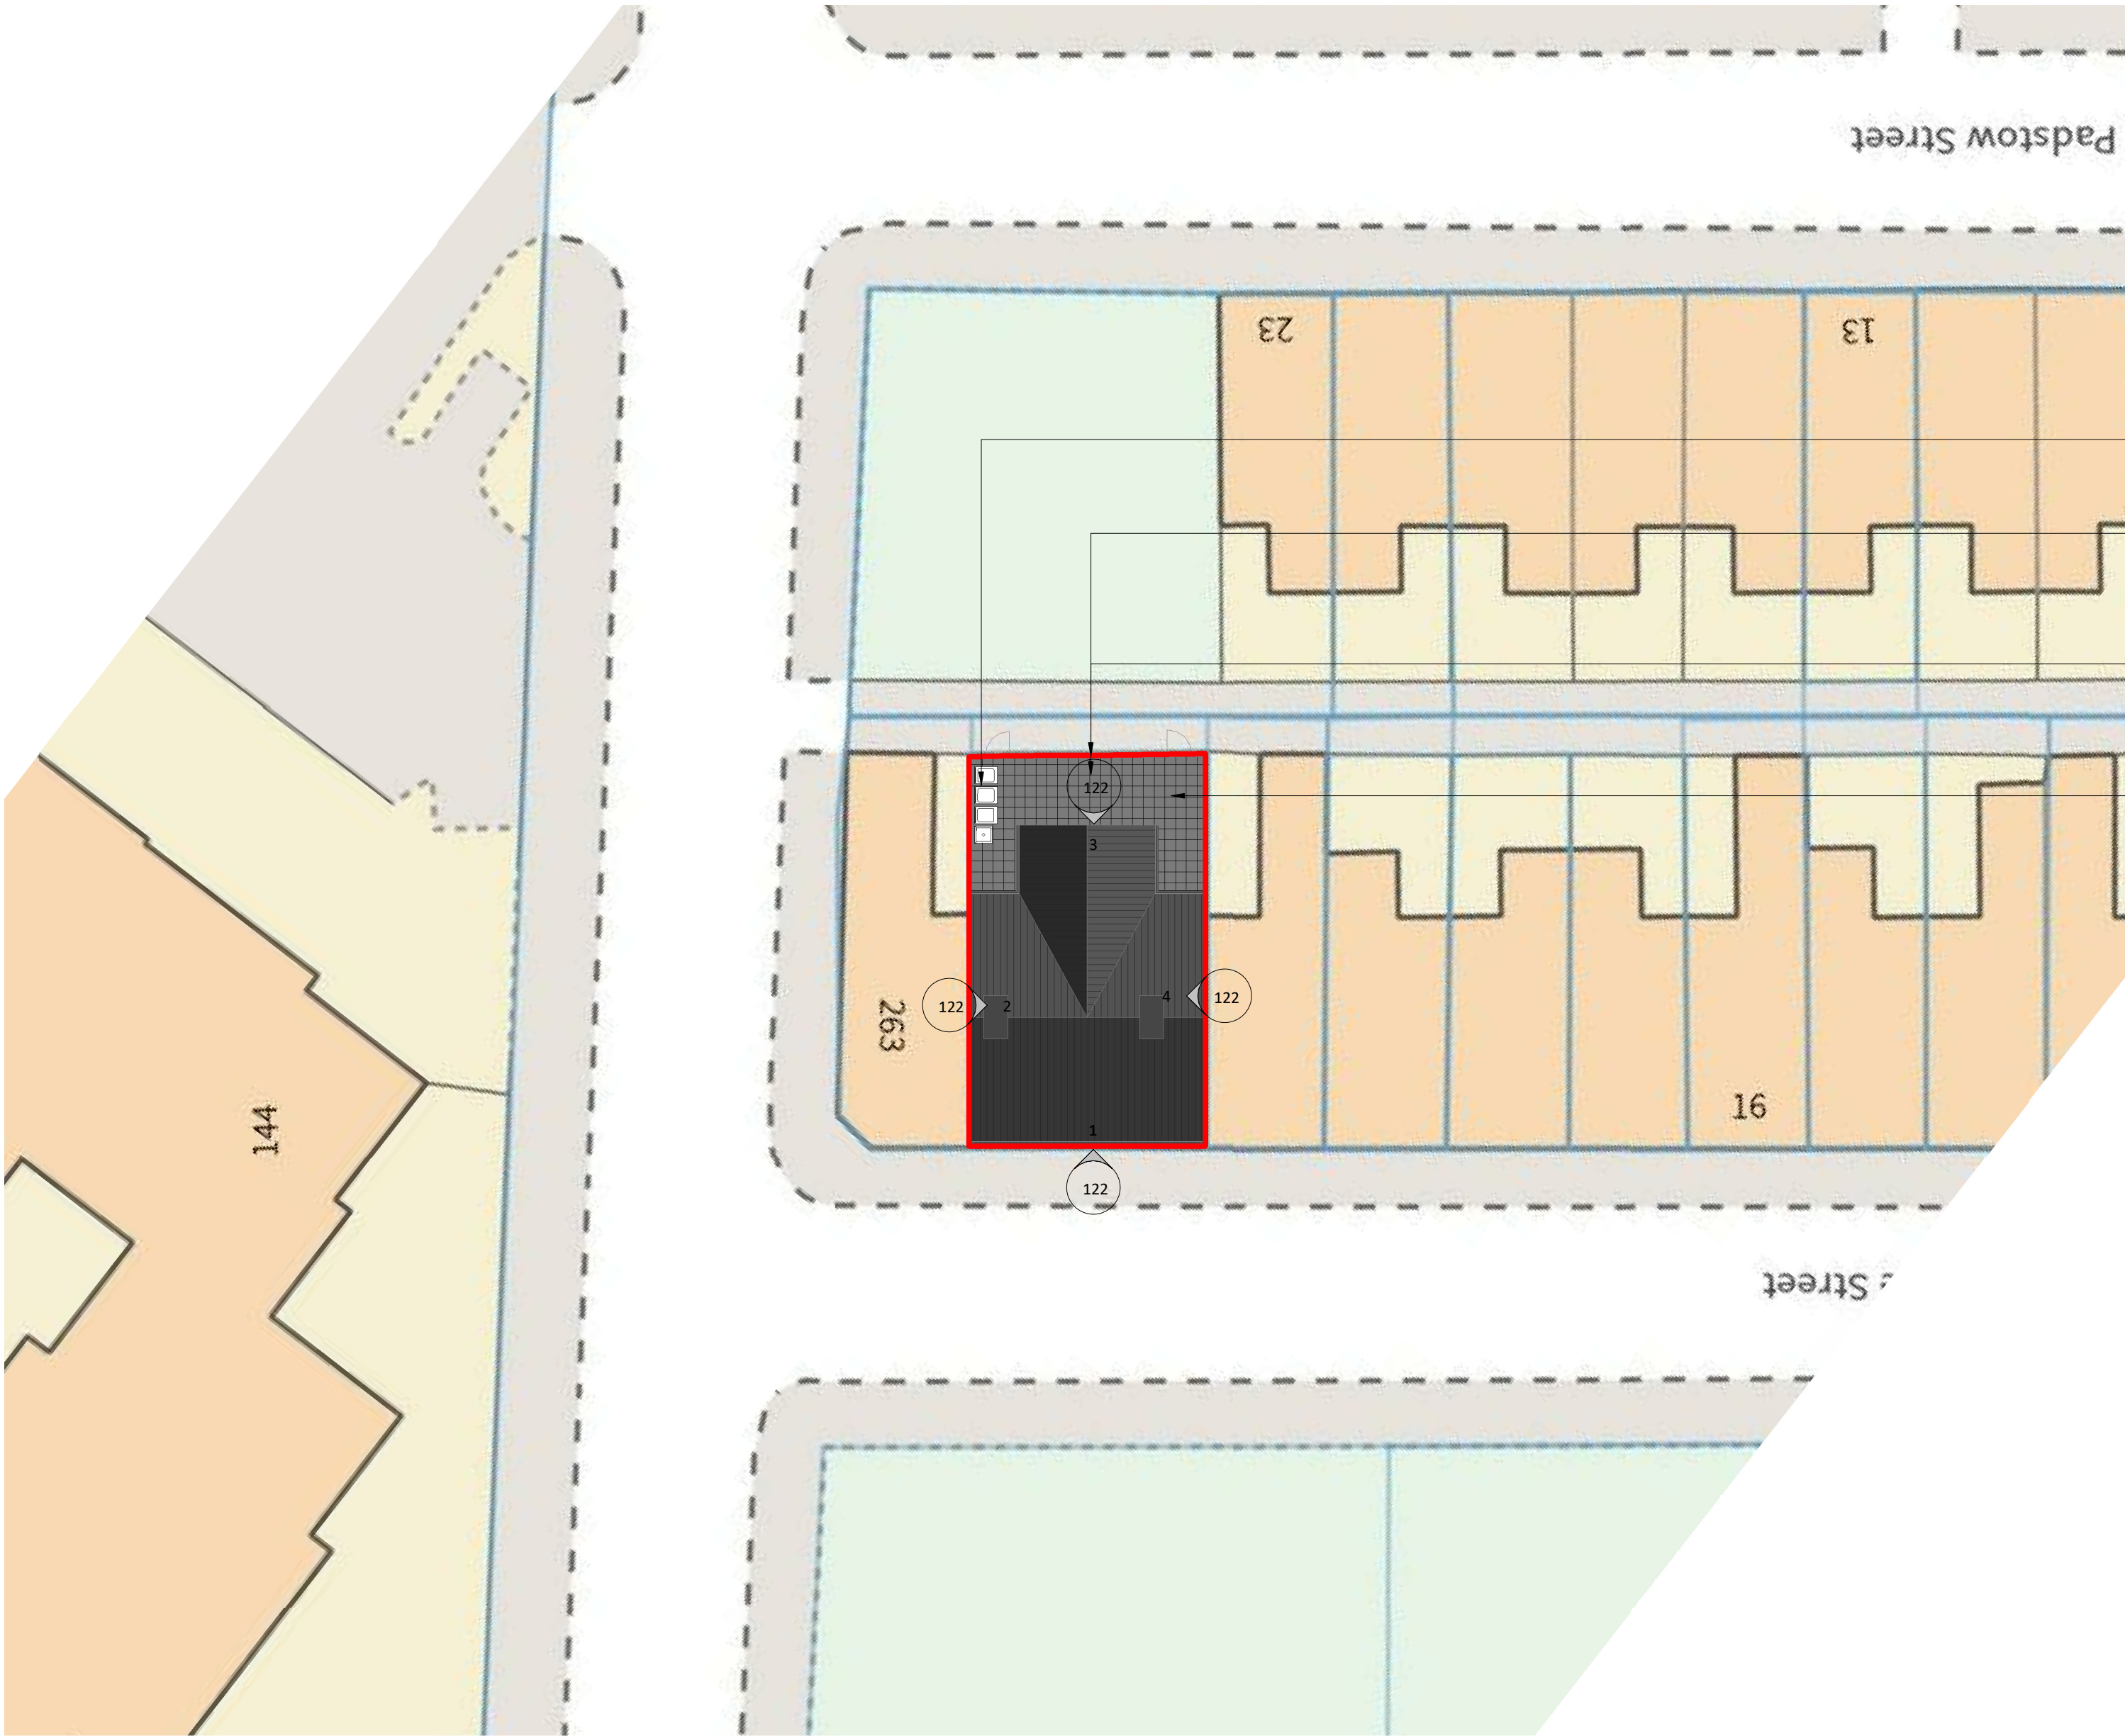


DO NOT SCALE FROM THIS DRAWING
ALL DIMENSIONS MUST BE CHECKED ON SITE BY
CONTRACTOR PRIOR TO CONSTRUCTION

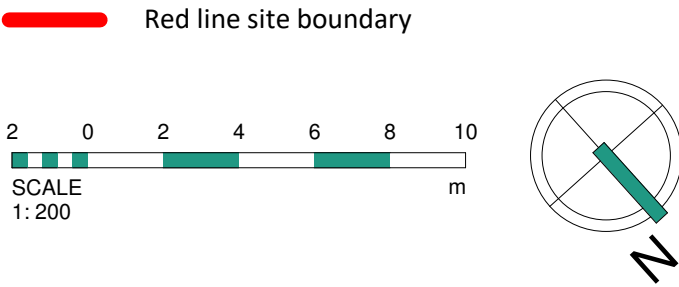

- General waste and recycling bins location
- Existing boundary treatments to rear of property retained in place
- Existing boundary wall demolished
- New flagstone paving to rear introduced

1	01.10.21	AC	Treatment to the backyard amended. Location of the waste and recycling containers shown
Rev	Date	Int	Description

btp
ARCHITECTS

RIBA
Chartered Practice

CLIENT:
One Manchester

PROJECT:
26 & 28 Penzance Street

DESCRIPTION:
Site Plan as Proposed

PURPOSE OF ISSUE:
Planning

DRAWN BY:	CHECKED	DATE:	SCALE @ A2:
AC	VS	28/09/21	As indicated

JOB NO:	STATUS CODE:	DRAWING NO:	REV
3918	S2	120	1

FILE IDENTIFIER:
PS-BTP-00-SP-DR-A-3918_120.1

Elizabeth House 486 Didsbury Road Heaton Mersey Stockport SK4 3BS
0161 443 1221 info@bernardtaylor.co.uk www.btparchitects.co.uk

1 Site Plan as Proposed
1 : 200