


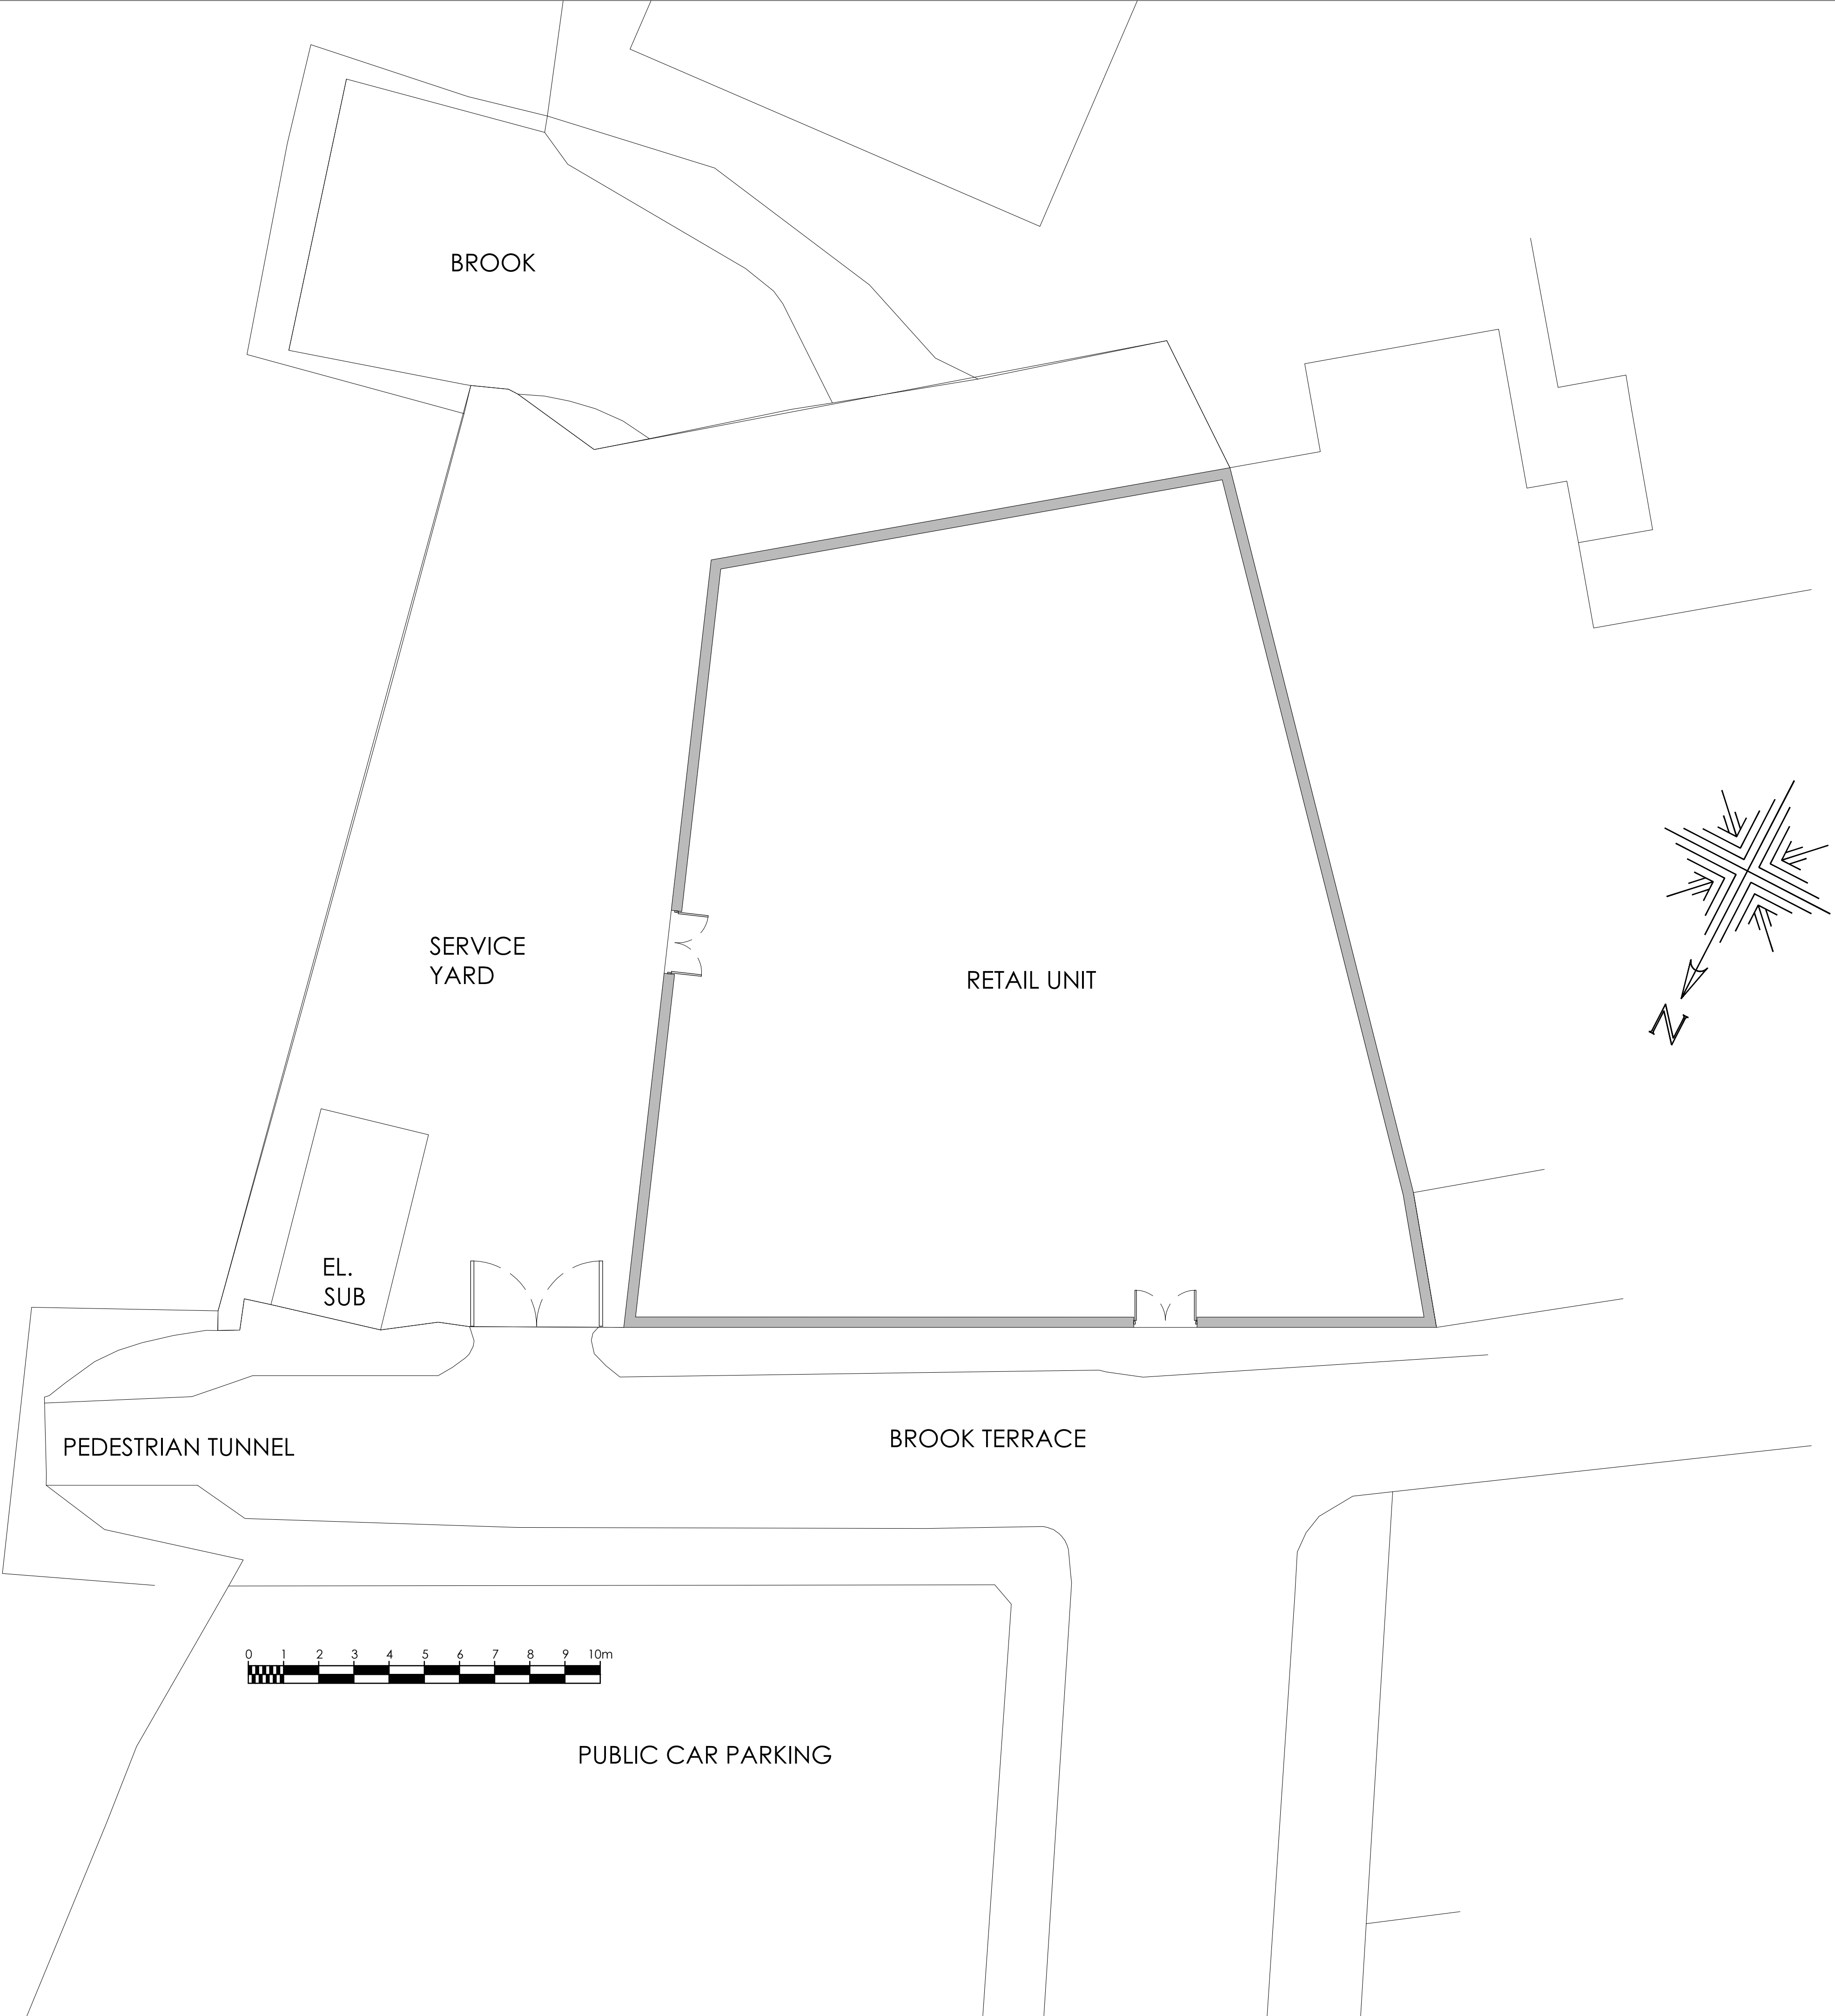

NOTE:

The Contractor is to check and verify all building and site dimensions, levels and sewer invert levels at connection points before work starts.

This drawing must be read with and checked against any structural or other specialist drawings provided.

The Contractor is to comply in all respects with the current Building Regulations whether or not specifically stated on these drawings.

This drawing is not intended to show details of foundation or ground conditions. Each area of ground relied upon to support the structure depicted must be investigated by the Contractor and suitable methods of foundation be provided.

THIS SCHEME IS NOT BASED ON A SURVEY

THIS DRAWING IS FOR PLANNING PERMISSION PURPOSES ONLY.

Drawing Status			
Construction Status			
Rev.		By	Date

**RICHMOND
CONSULTANTS**

Mobile 07710131750
Email smnicholls@ntlworld.com

Site 591a Stockport Road Manchester M33 0RX			
Title Change of Use Application Existing Floor Plan			
Checked	Drawn By	Scale	Date
	SRN	1:100 @A1	Dec 21
Drawing Number 17/21 EM-102			Rev.