


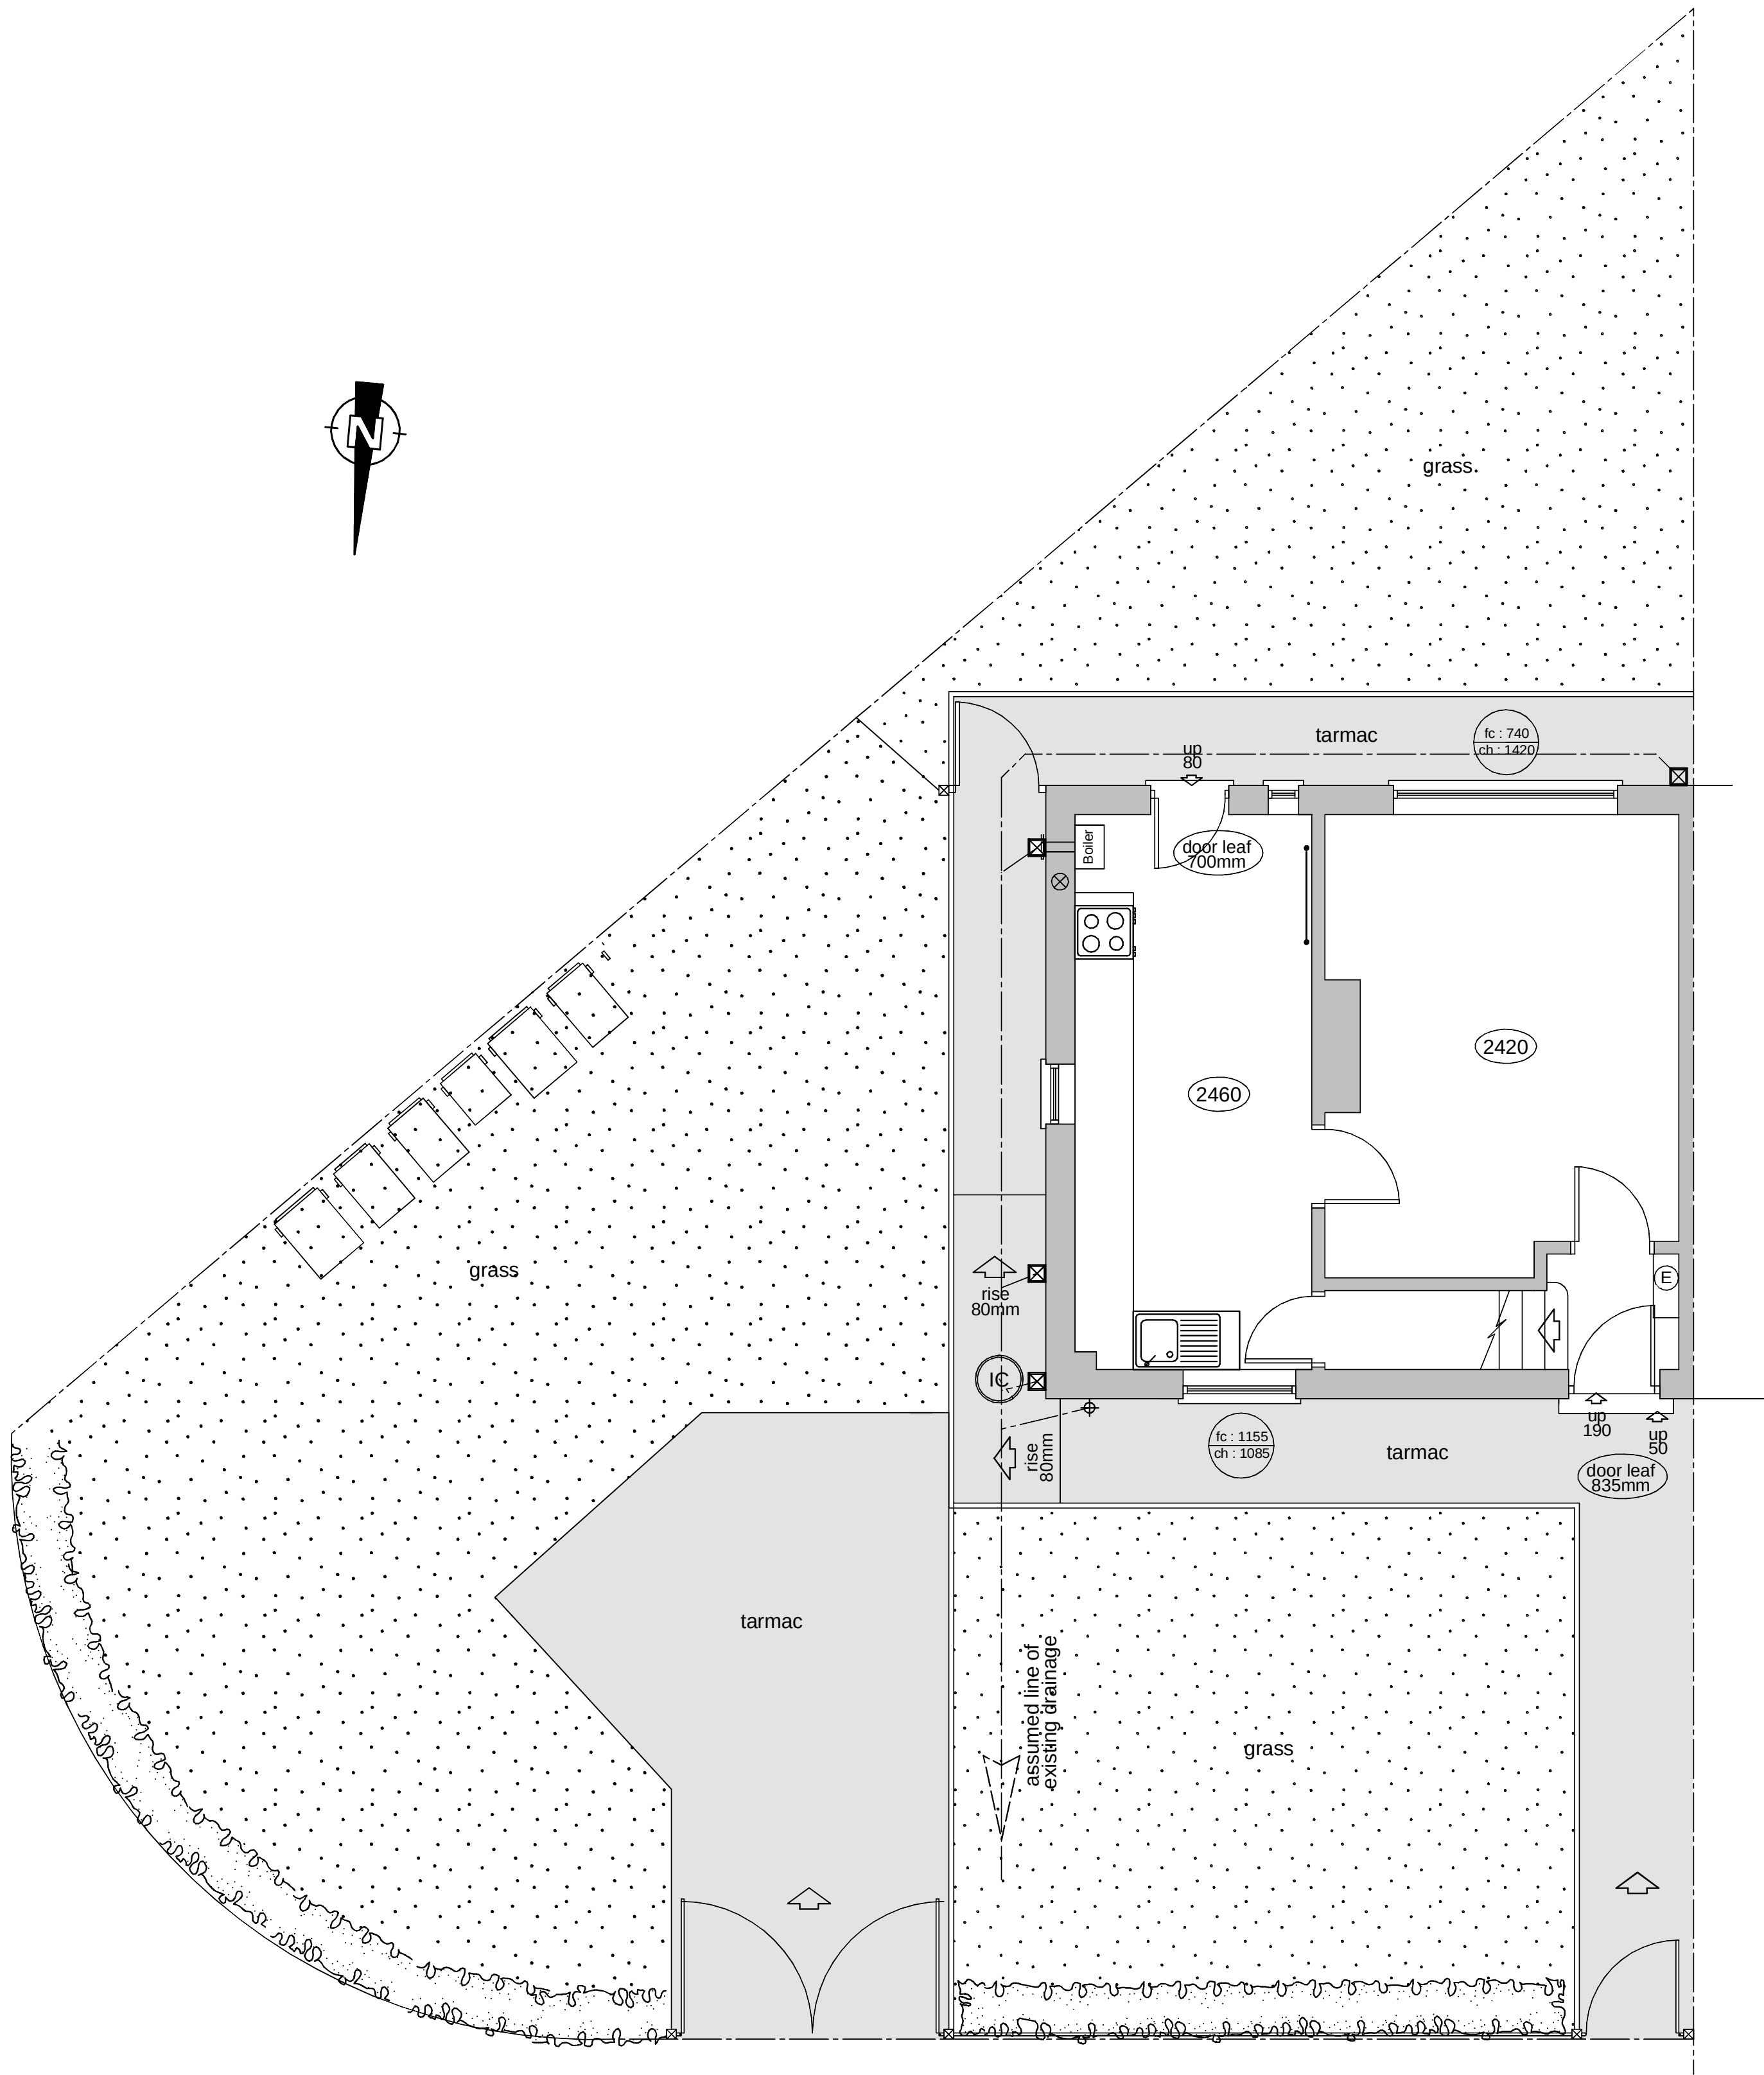
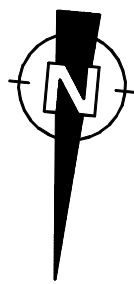


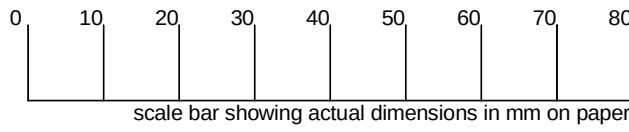

existing ground floor plan

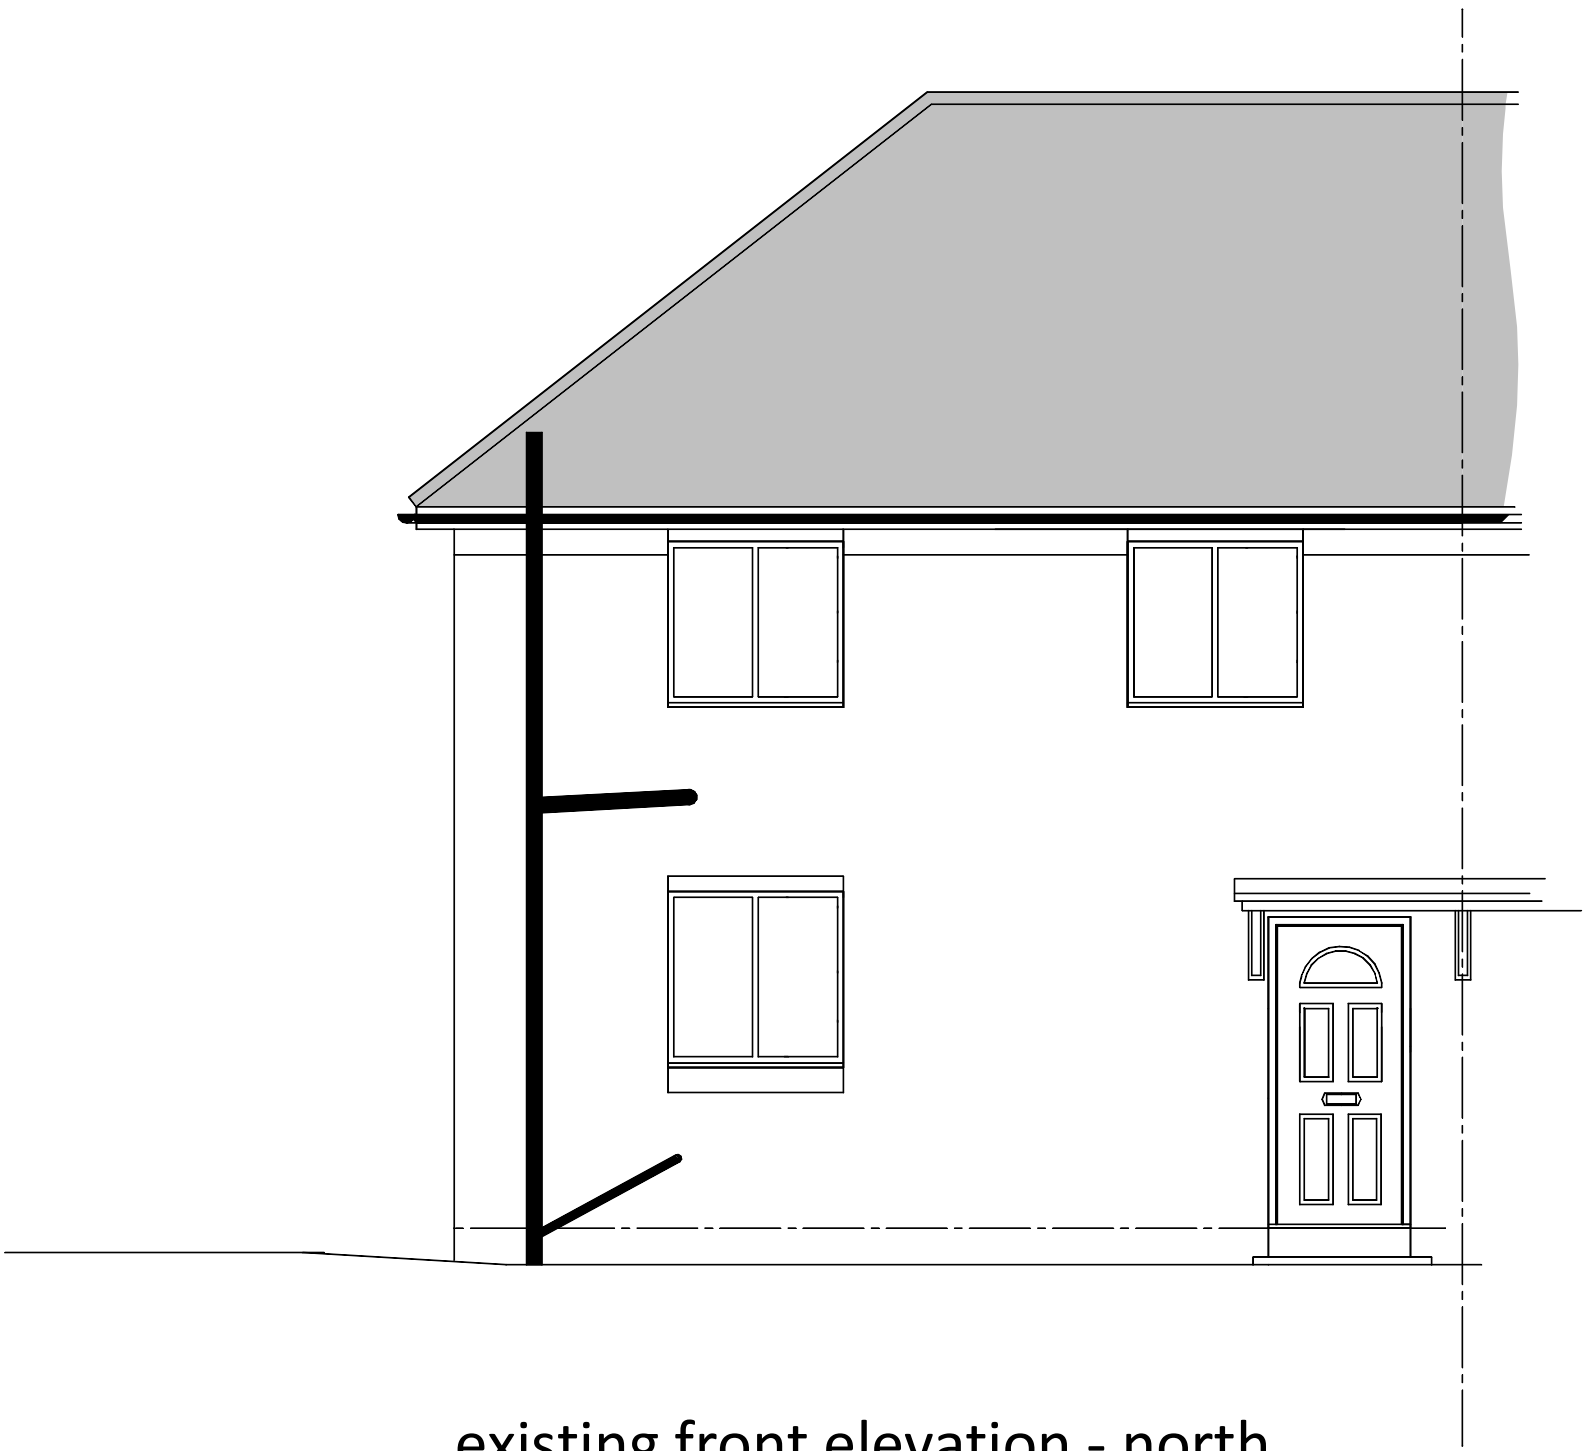


existing front elevation - north

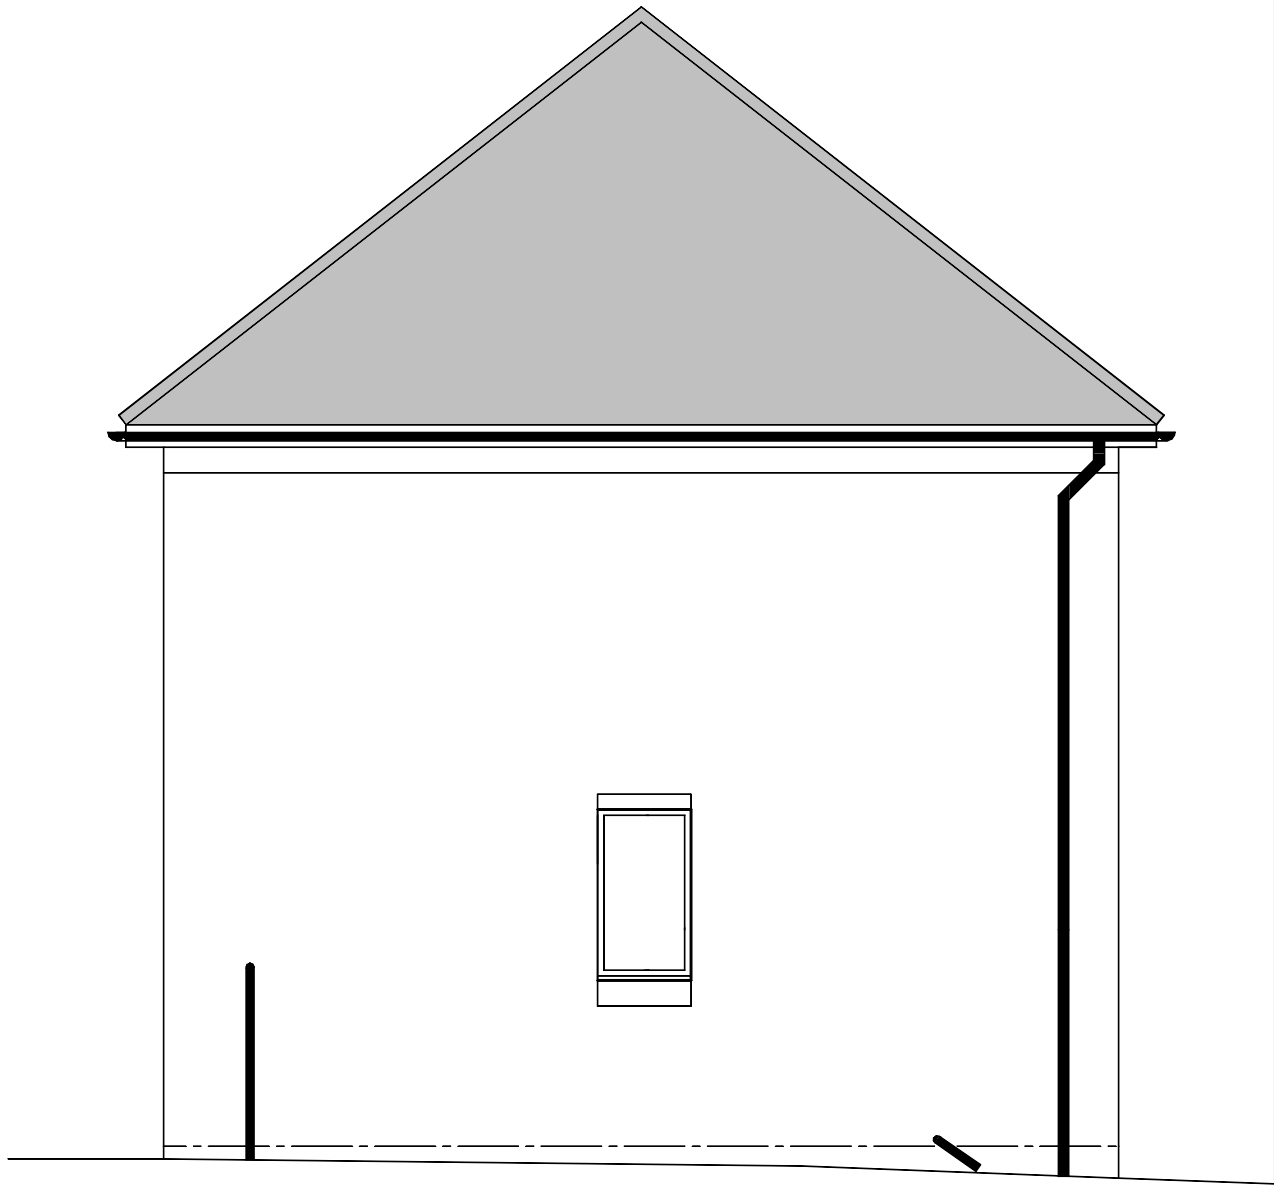

existing side elevation - east



existing rear elevation - south

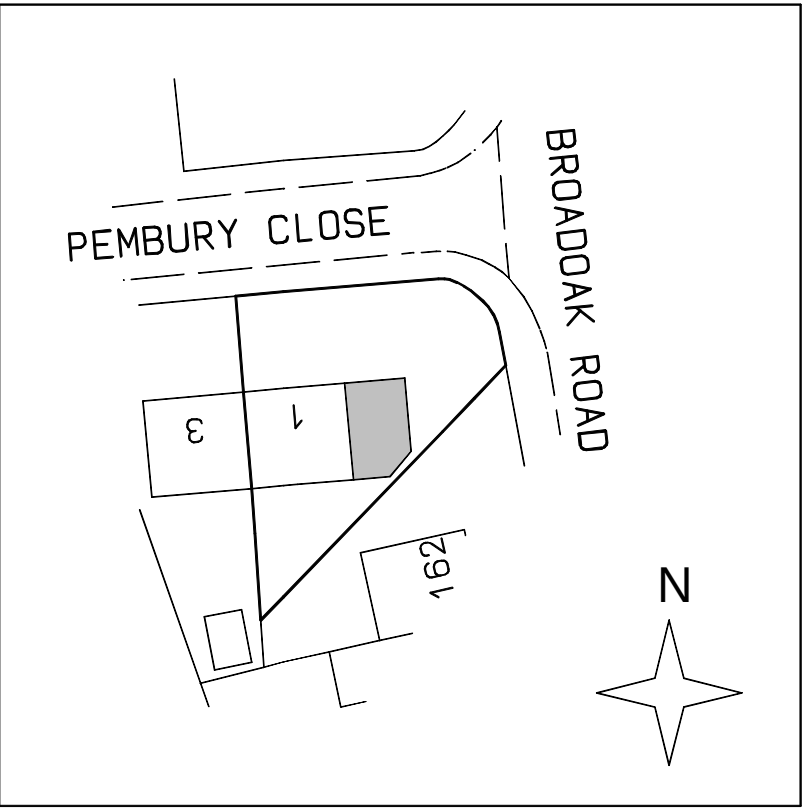

block plan

1:500

CLIENT Wythenshawe Community Housing Group			HEATON DESIGN LTD ARCHITECTURAL DESIGN 153 WOODSMOOR LANE WOODSMOOR STOCKPORT CHESHIRE SK3 8TH PHONE + FAX 0161 - 456 7766 MOBILE 07973 - 208126 EMAIL info@heatondesign.com	
PROJECT EXTENSION & ALTERATIONS				
LOCATION 1 PEMBURY CLOSE WYTHENSHAW				
TITLE EXISTING PLANS & ELEVATIONS				
SCALE + PAPER SIZE 1:50 @ A1	DATE OCT '21	DRAWN BY 		
JOB NO 1346	DRAWN NO 1	REVISION .		