




Drawings are to be reviewed, verified and approved by the client.
All dimensions are to be taken from the centre of the wall.
All dimensions are to be taken from the centre of the wall.
All dimensions are to be taken from the centre of the wall.

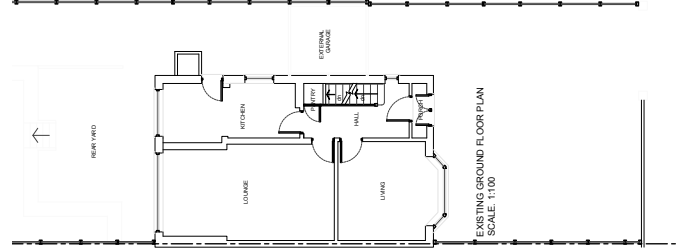


EXISTING GROUND FLOOR PLAN
SCALE: 1:100

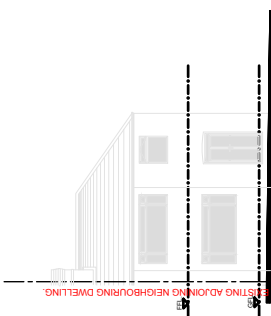


EXISTING FRONT ELEVATION
SCALE: 1:100

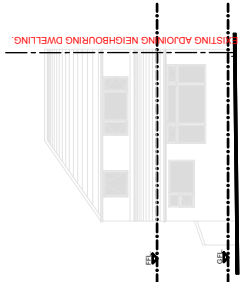


EXISTING REAR ELEVATION
SCALE: 1:100

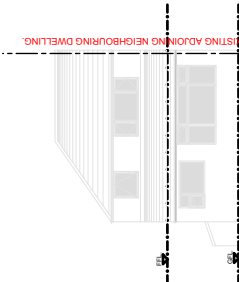


EXISTING SIDE ELEVATION
SCALE: 1:100

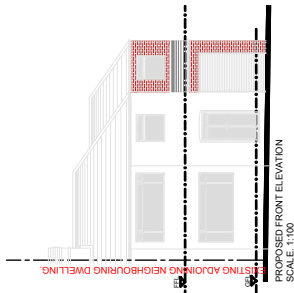


PROPOSED FRONT ELEVATION
SCALE: 1:100

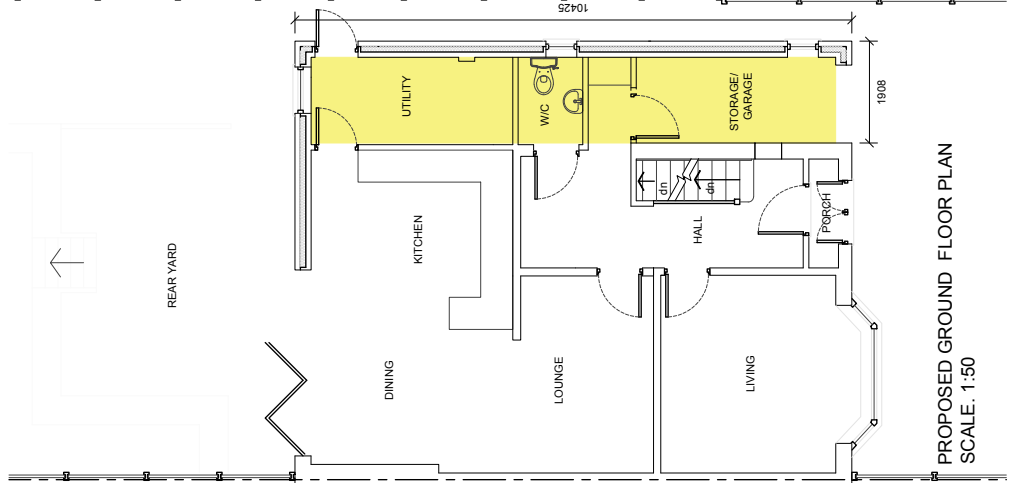


PROPOSED GROUND FLOOR PLAN
SCALE: 1:50

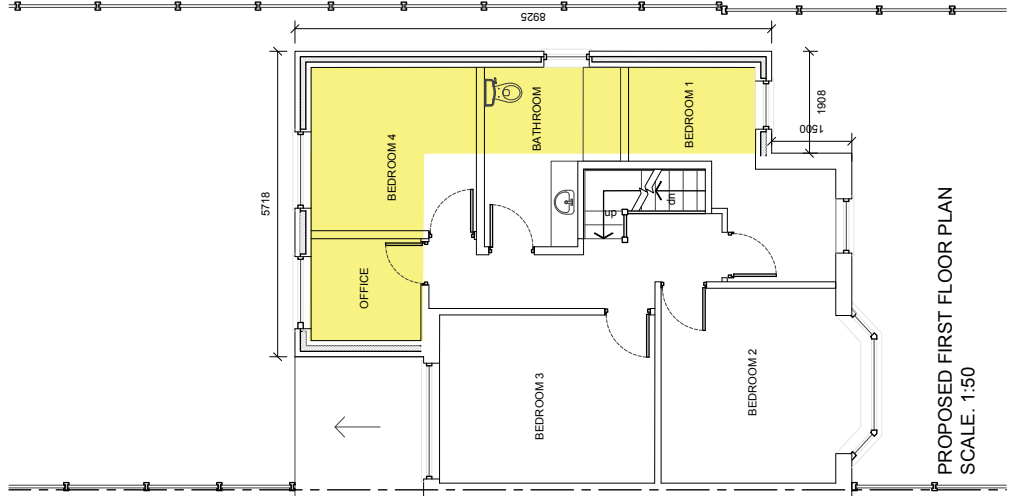


PROPOSED FIRST FLOOR PLAN
SCALE: 1:50

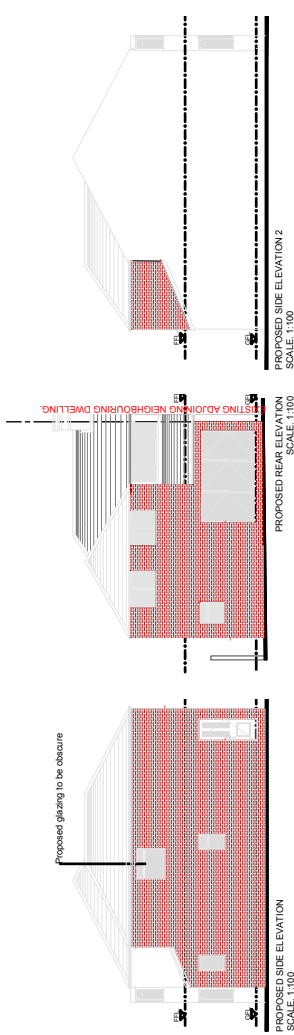

PROPOSED SIDE ELEVATION
SCALE: 1:100

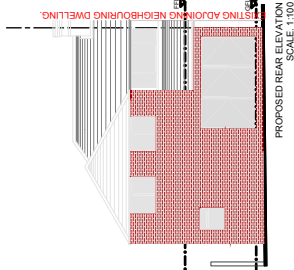

PROPOSED REAR ELEVATION
SCALE: 1:100

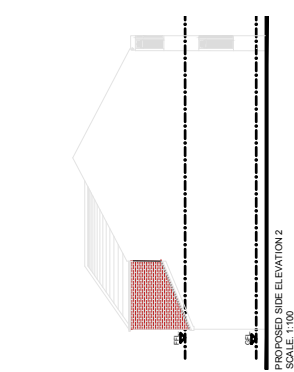

PROPOSED SIDE ELEVATION
SCALE: 1:100

PLANNING

CLIENT LOGO
(Insert Client Logo into Client Logo Block)

Ref	Rev	By	App	Date
29 Belhaven Road, Crumpsall M84WG				
Existing and Proposed Plans & Elevations				
Drawing Status:	Planning			
Drawn / Checked:	12/07/2021			
Scale:	As Shown A1			
Drawing no:	DWG210712-01			
Revision:	B			