

General Notes


The Architect shall have no responsibility for any use made of this document other than for that which it was prepared and issued.

All dimensions should be checked on site. Do not scale from this drawing

To be read in conjunction with all other Consultant's drawings.


The Architect to be immediately notified of any discrepancies.

Copyright on this drawing retained by the Architect.

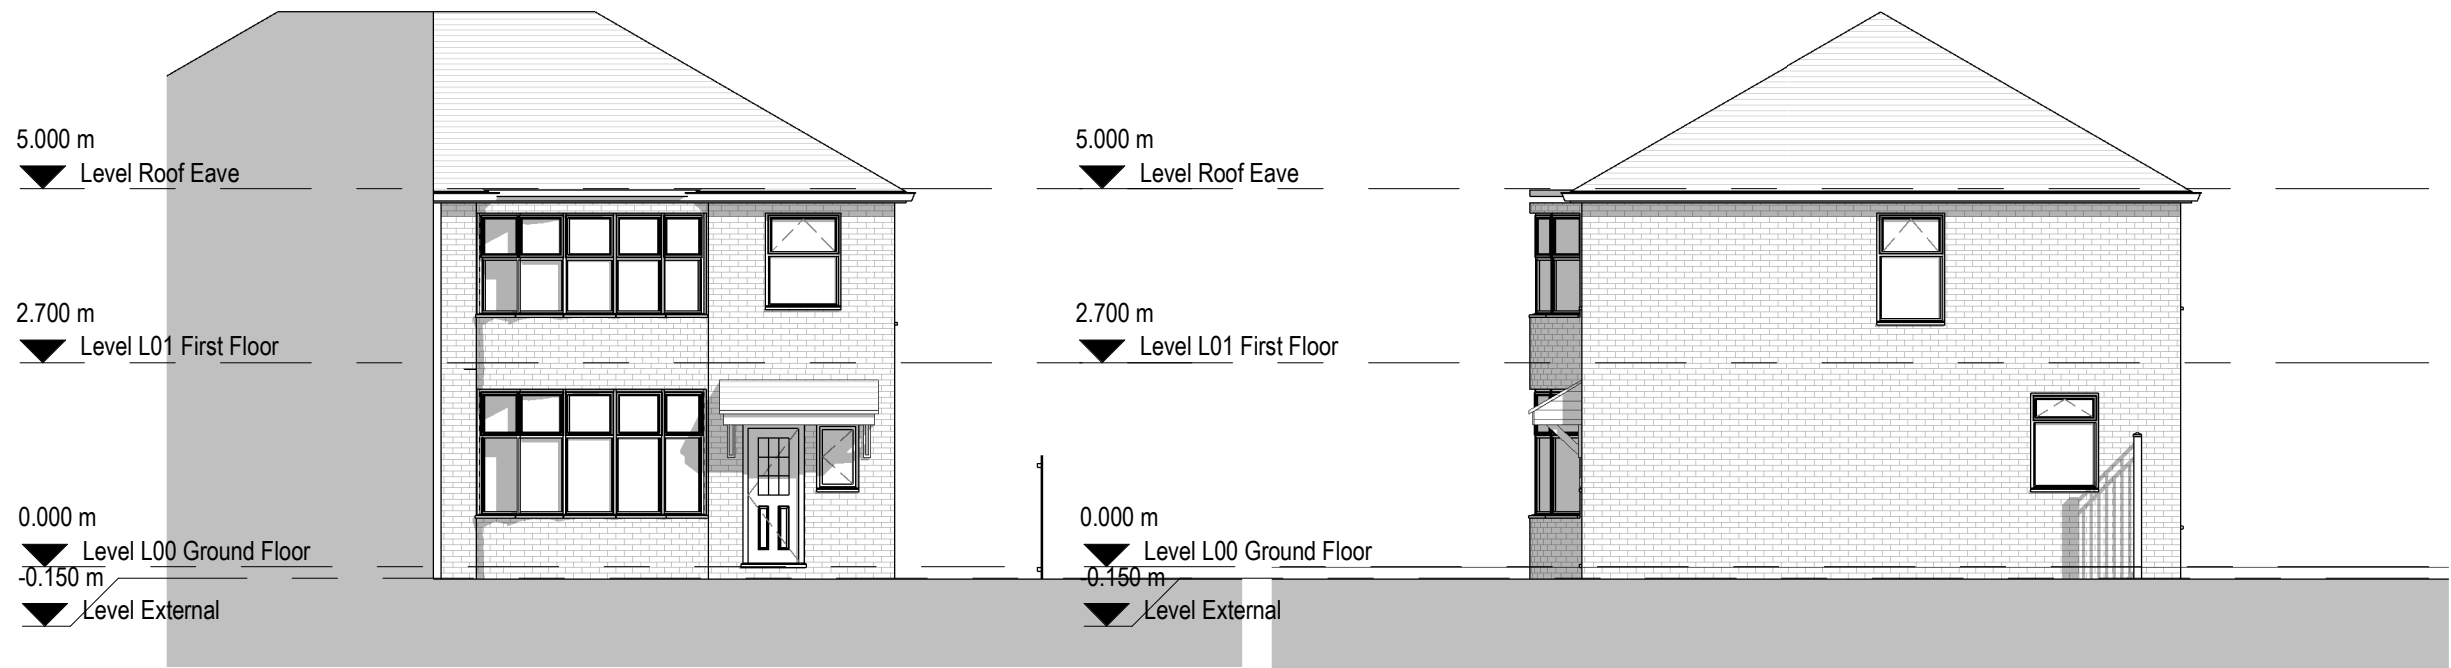

1 West Elevation
1 : 100

2 South Elevation
1 : 100

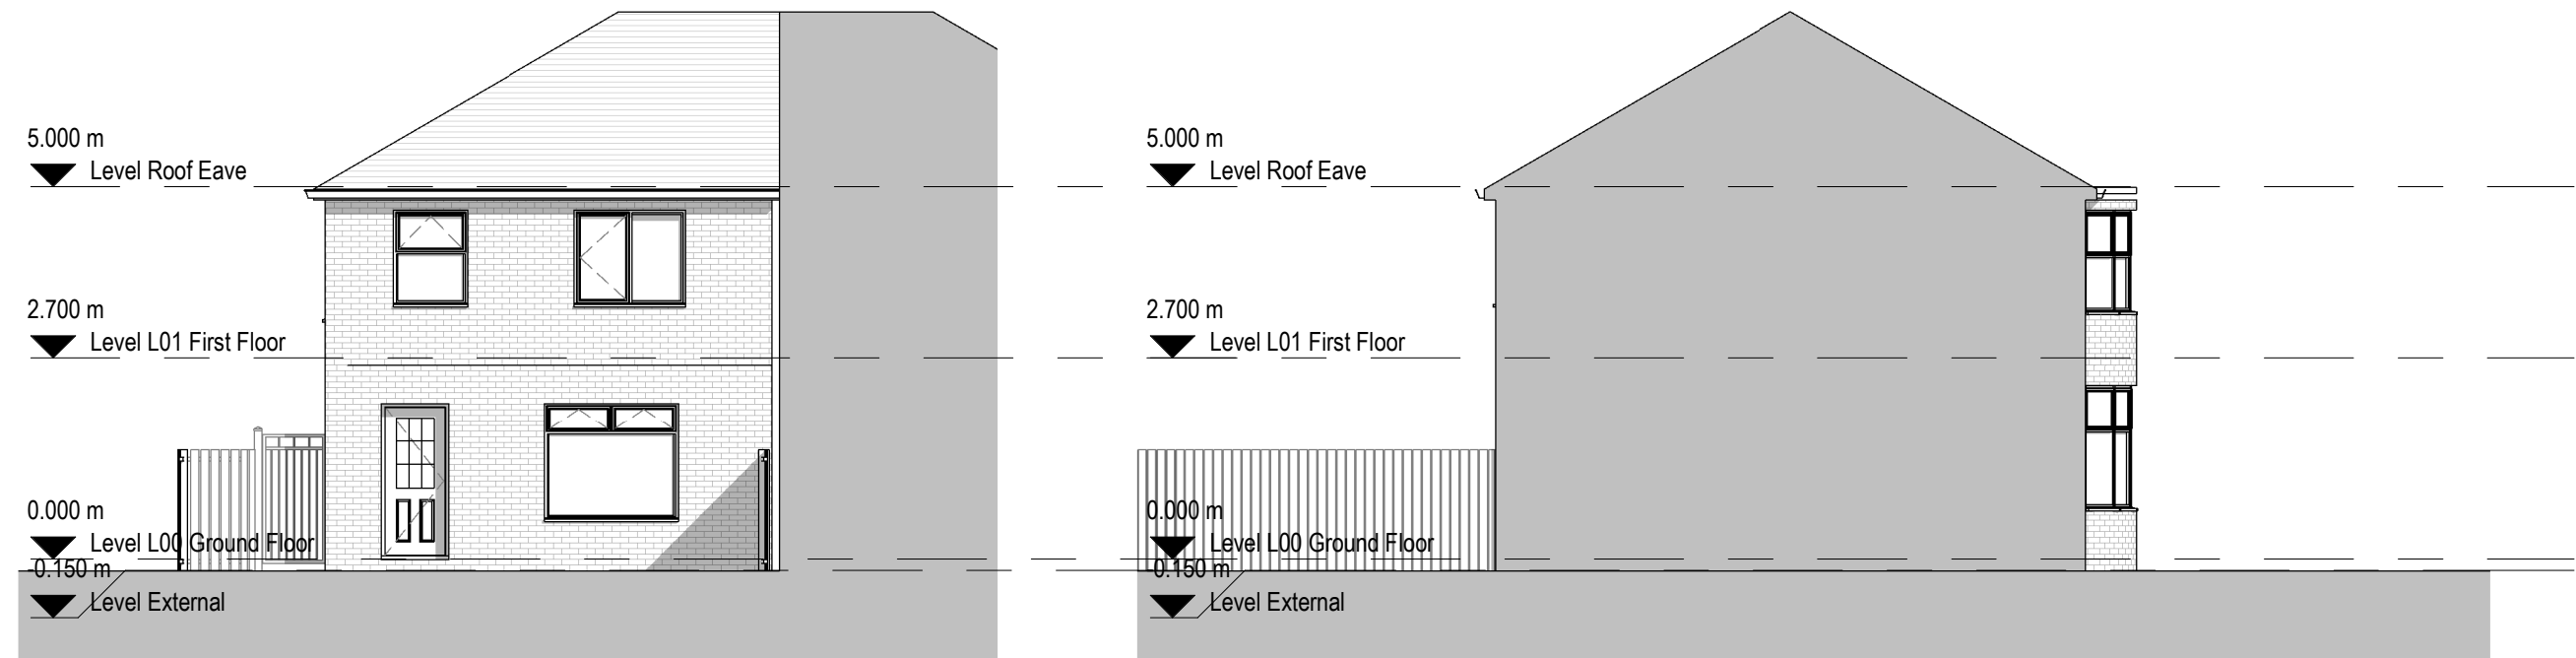

3 East Elevation
1 : 100

4 North Elevation
1 : 100



P1 29/11/21 HG SH Initial Issue
No. Date Dwn Chk App Revision or reason for issue

Client
Mr Murtaza Ahmad

createitstudios
... leave an impression

Create It Studios (NW) Ltd
Universal Square
Devonshire Street North
Manchester
M12 6JH
info@createitstudios.co.uk

Project Title
70 Parris Wood Rd, Manchester, M20 4RP

Scale / North Point
1 : 100

Drawing Title
Existing Elevations

Drawing Number
A1401(01)AP003

Drawing Status
Preliminary

Revision
P1