




General Note: Do not scale off this drawing
All dimensions, levels, and positions of services to be confirmed on site prior to commencement of works

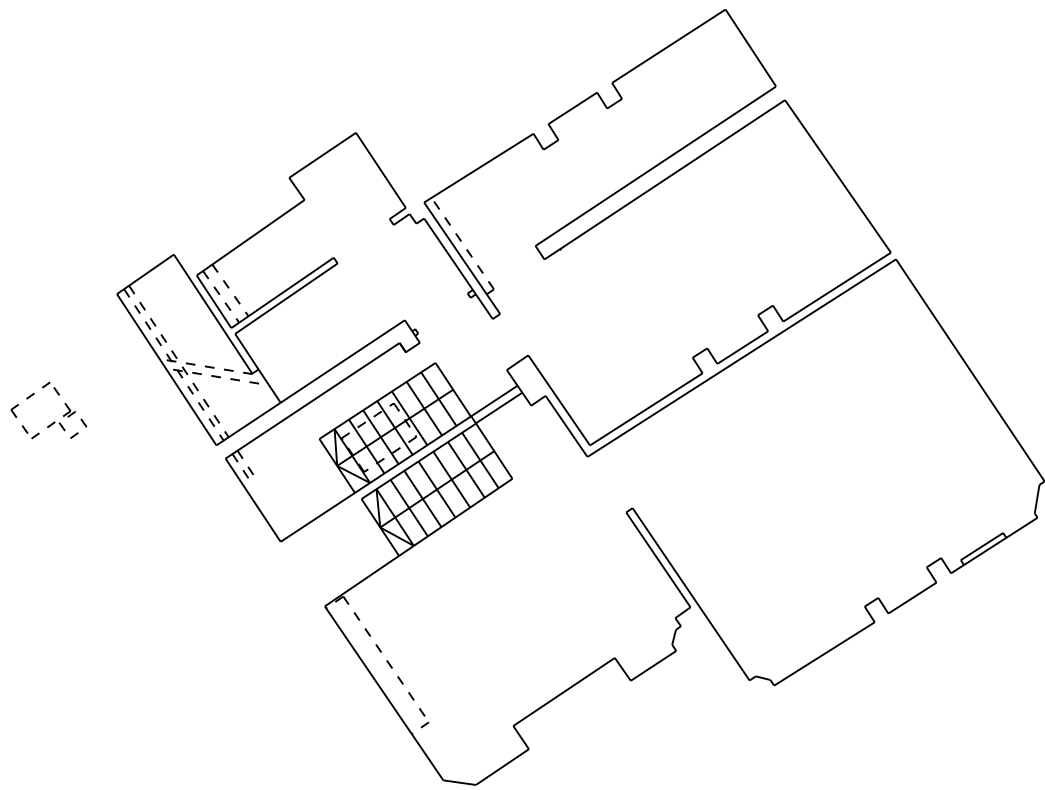


BASEMENT

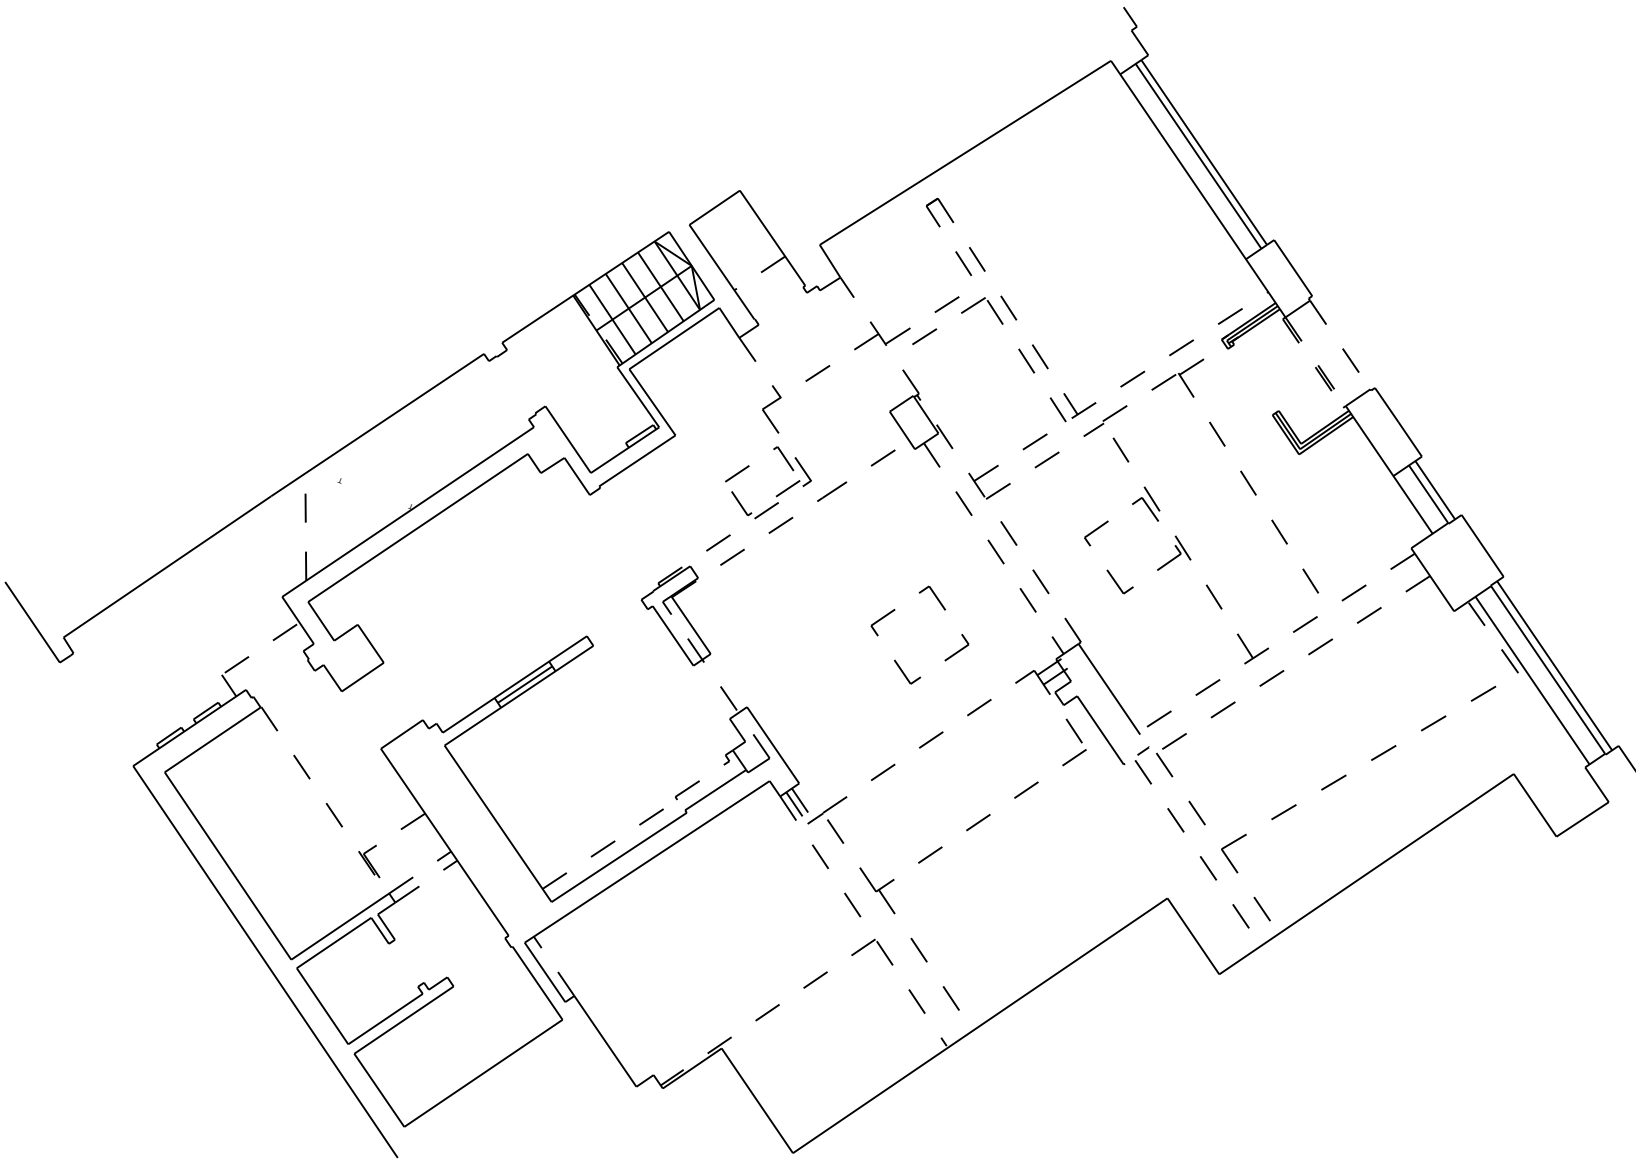


GROUND FLOOR

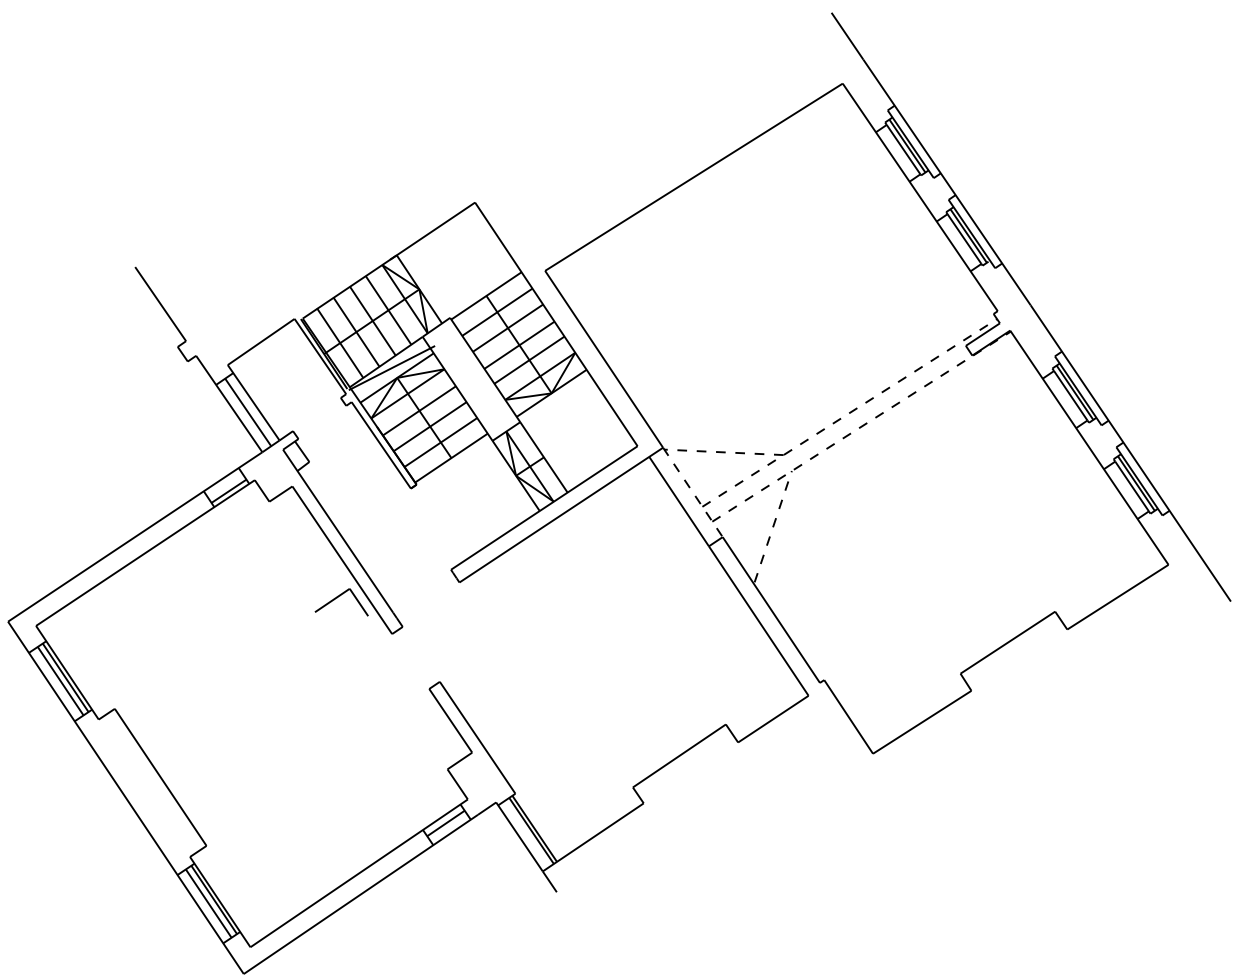

FIRST FLOOR

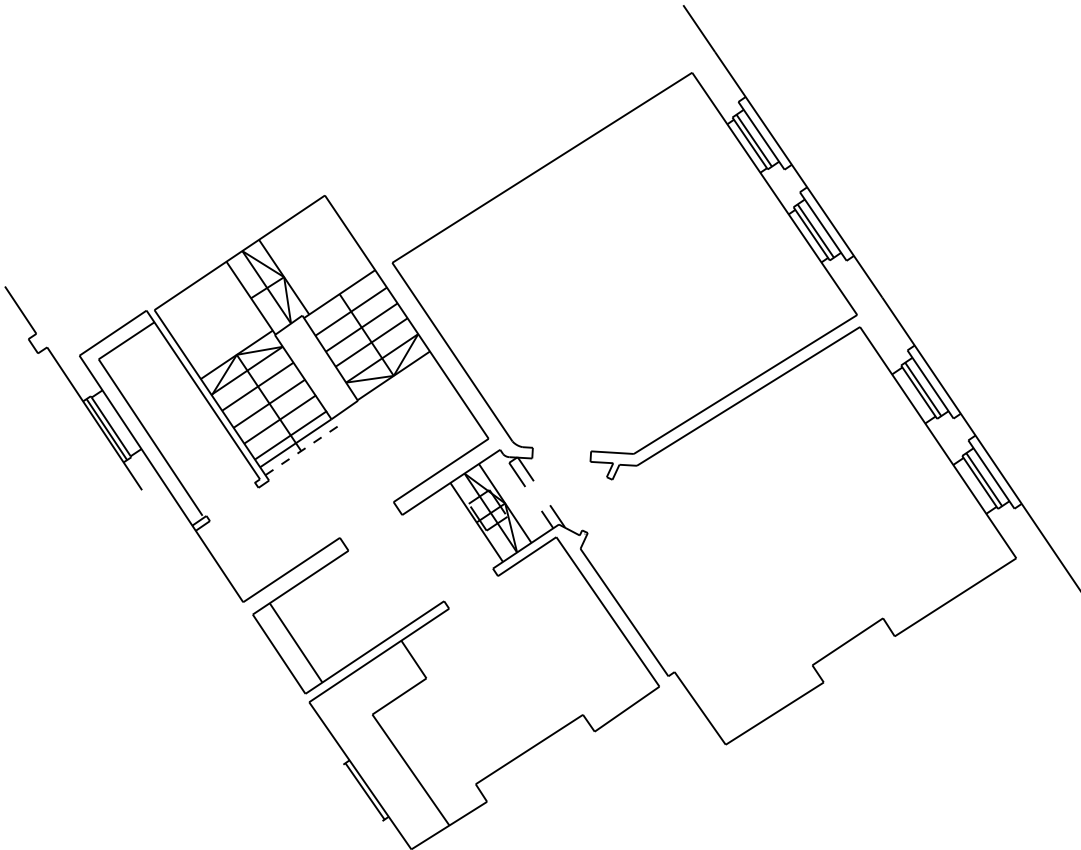

SECOND FLOOR

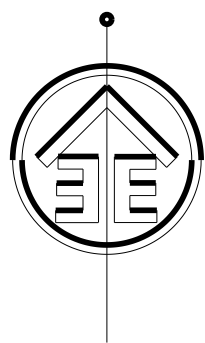

SURVEY PROVIDED BY MHLS OF SALE

LEE ARCHITECTS LTD Leepark House 449 Chester Road Manchester M16 9HA T 0161 873 7788 M 07710 539748 E info@leearchitects.co.uk copyright reserved	
CLIENT	Lounge 306
PROJECT	304-306 Oxford Road Manchester M13 9NS
DRAWING	Existing Floor Plans
DRAWING NUMBER	L682 03
DATE	05-10-21
SCALE	1:100@A1

