

## NOTES


- All dimensions and levels are to be checked on site.
- Any discrepancies are to be reported to the architect before any work commences.
- The drawing shall not be scaled to ascertain any dimensions, *WOMEN TO* figure dimensions only.
- The drawing shall not be reproduced without express written permission from AECI.
- The twelve drawings and ownership boundaries are to be the responsibility of the architect and shall not be responsible for the accuracy or scale discrepancy of base plans supplied to him.
- All works are to be undertaken in accordance with Building Regulations and the latest British Standards.
- All proprietary materials and products are to be used strictly in accordance with the manufacturers' recommendations.

CDM 2015


**Client notified of duties: At Design Workshops**

Unless noted below, all known hazards have been highlighted on the drawing:

All drawings to be read in conjunction with all other drawings as noted on issue sheet.

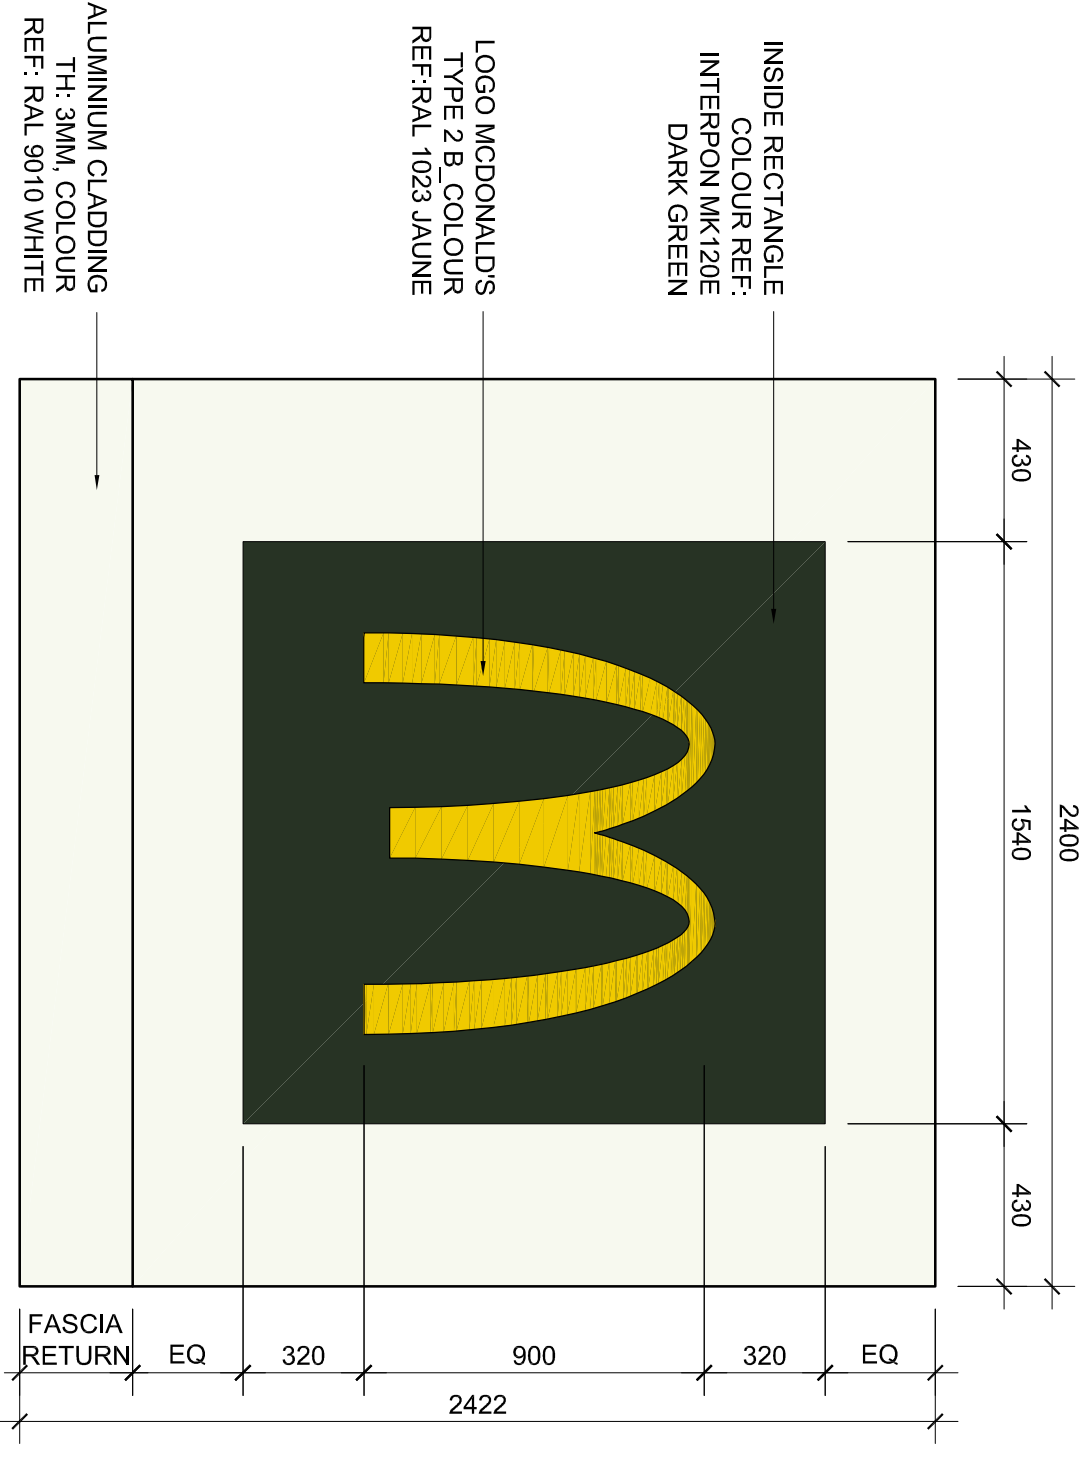

## CANOPY DETAIL 1:20

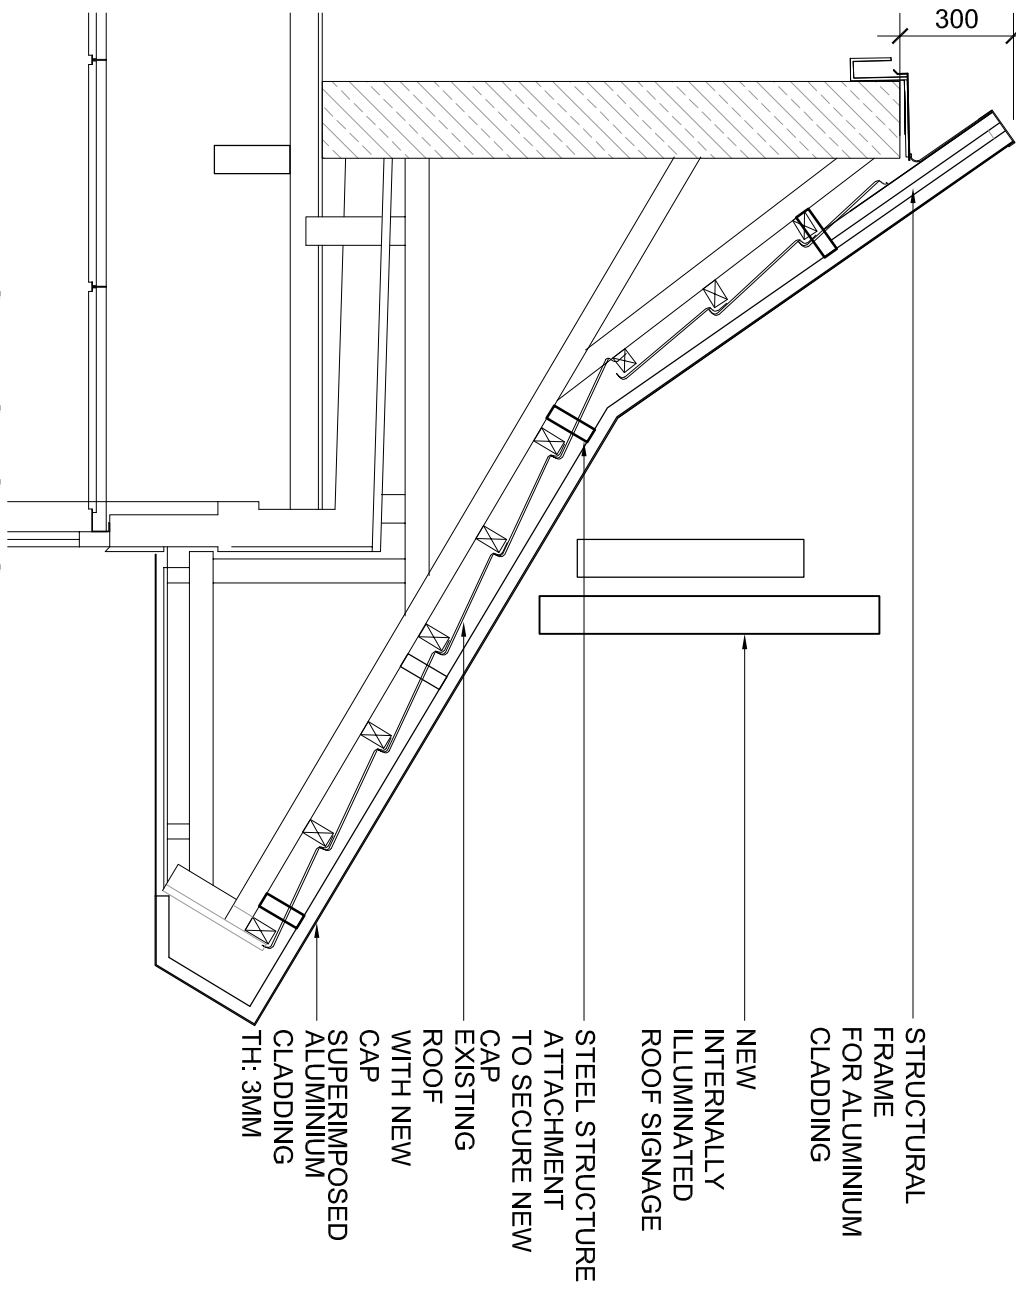

1:20

TYPICAL SECTION DETAIL

A 22/1

Indicated for


| REV   | Date | Drawn by: - | Checked by: - |
|---|------|-------------|---------------|
| 22/10/2021   | EV   |             | MW            |
| <p>Updated previous stage 2/PSM Meeting 19/10/2021</p> <p>Work in progress stamp removed</p> <p>New cladding to match existing shown below booths &amp; new section of wall</p> <p>Issued for planning</p> |      |             |               |

|               |                                   |
|---------------|-----------------------------------|
| <b>SS2</b>    | <b>For Information</b>            |
| drawing stage | <b>PLANNING</b>                   |
| client        | <b>McDonald's Restaurants Ltd</b> |


0206  
FALLOWFIELD  
MANCHESTER

# PLANNING


|          |            |         |    |
|----------|------------|---------|----|
| date     | 15/10/2021 | drawn   | EV |
| scale@A1 | 1:100      | checked | MW |

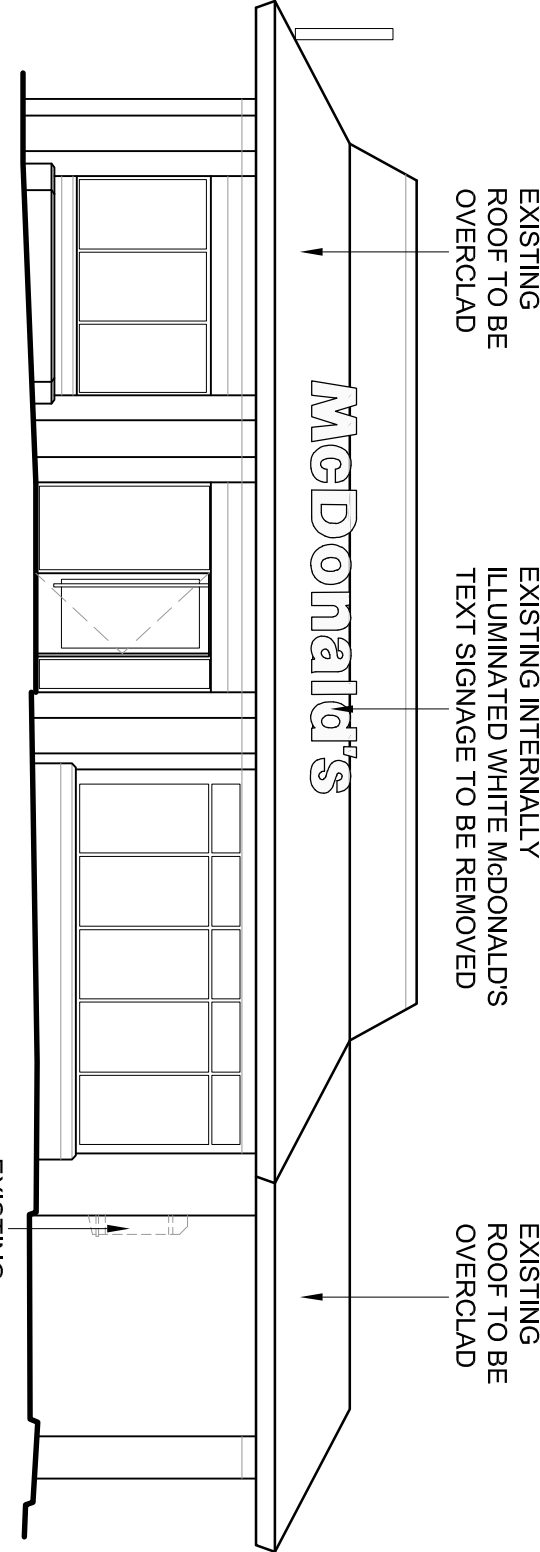


## EXISTING EAST ELEVATION

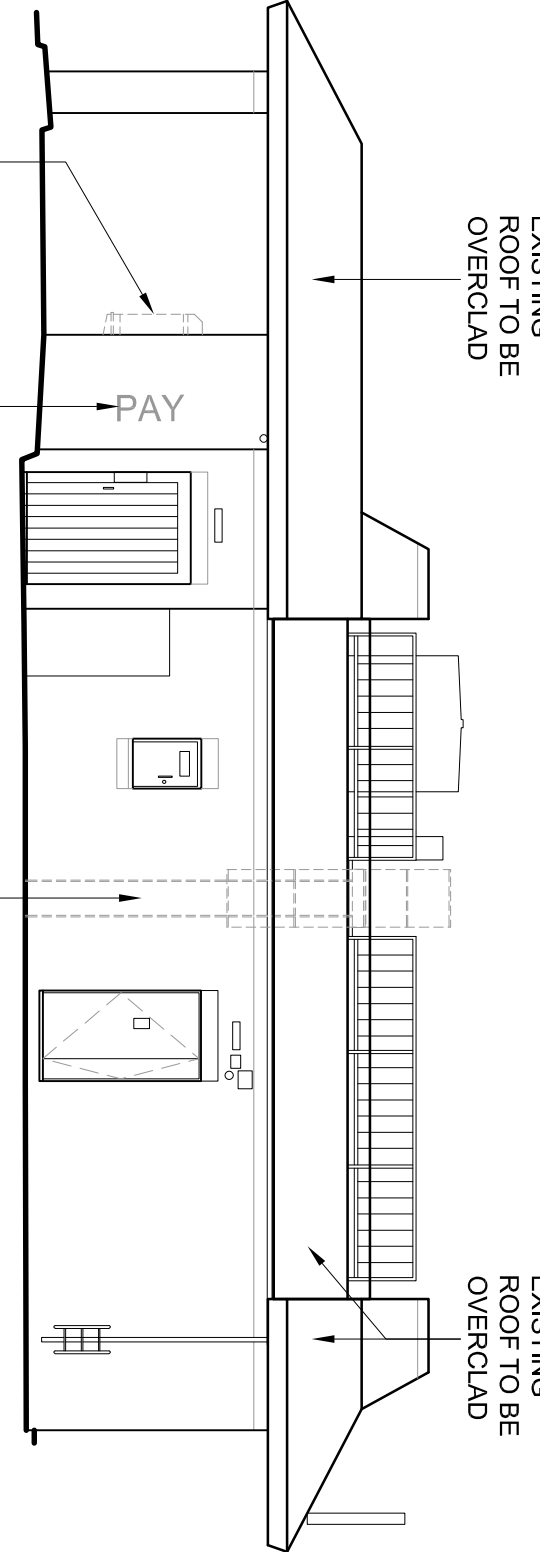


## EXISTING WEST ELEVATION

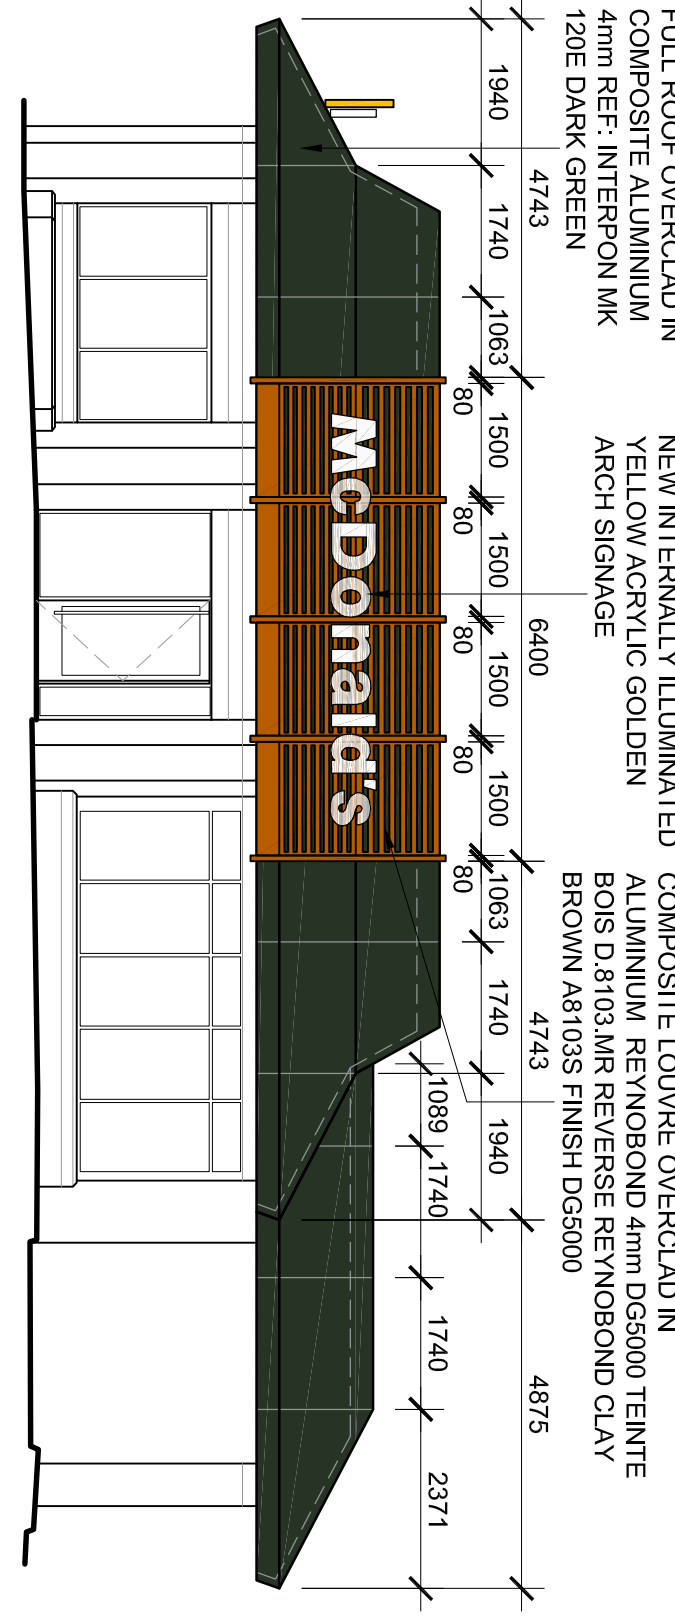


## PROPOSED EAST ELEVATION

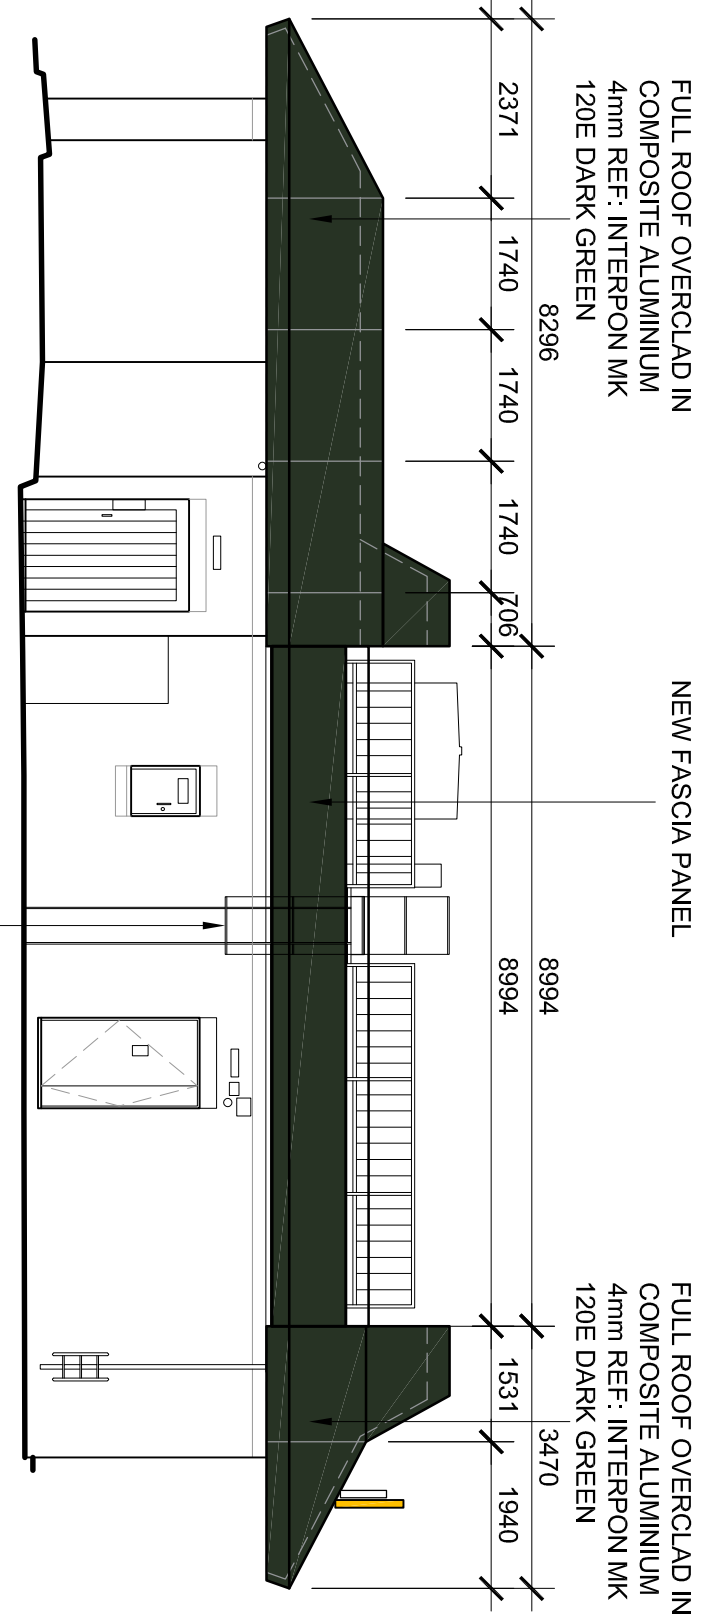


## PROPOSED WEST ELEVATION

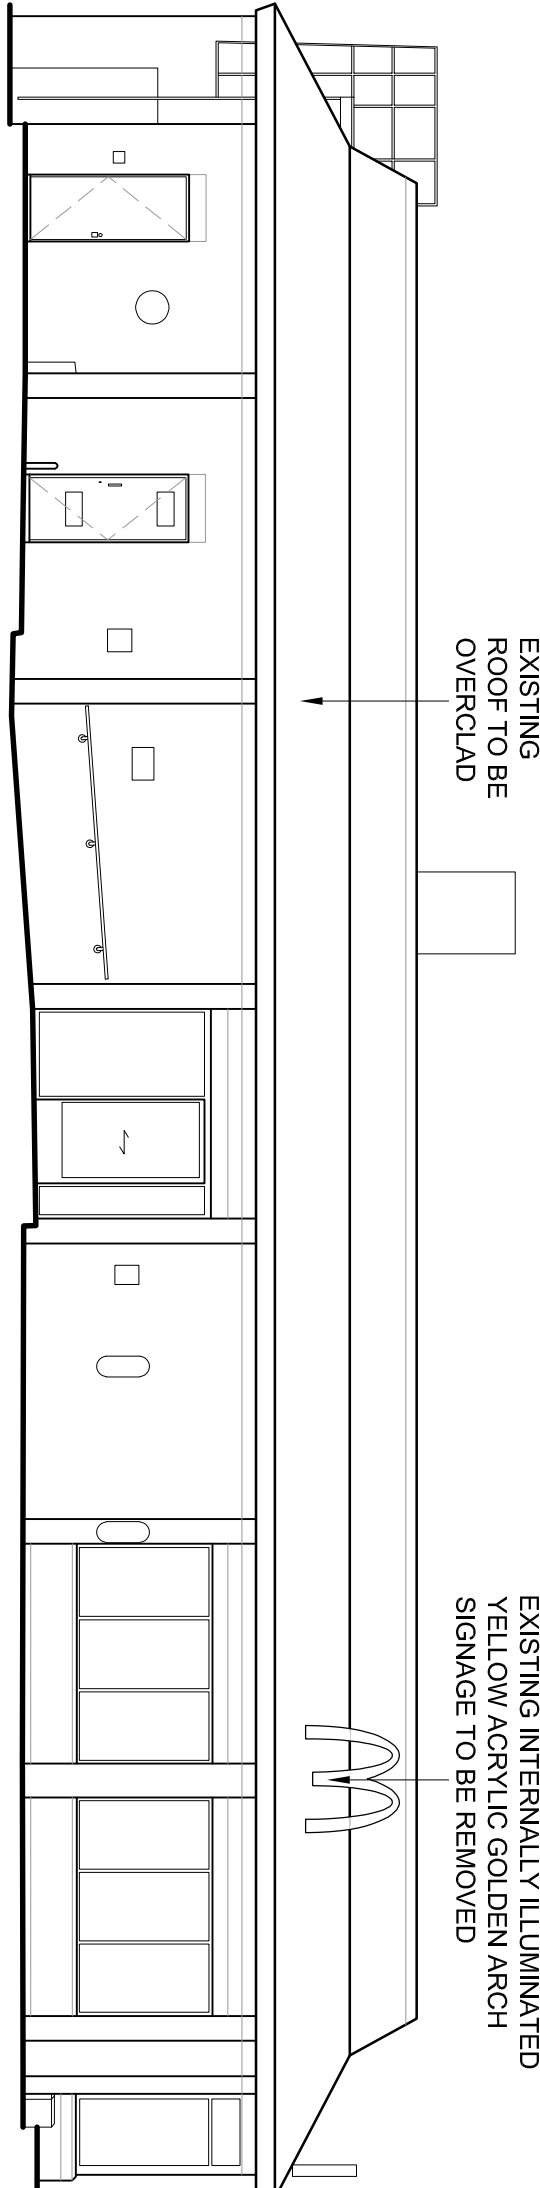


## EXISTING SOUTH ELEVATION

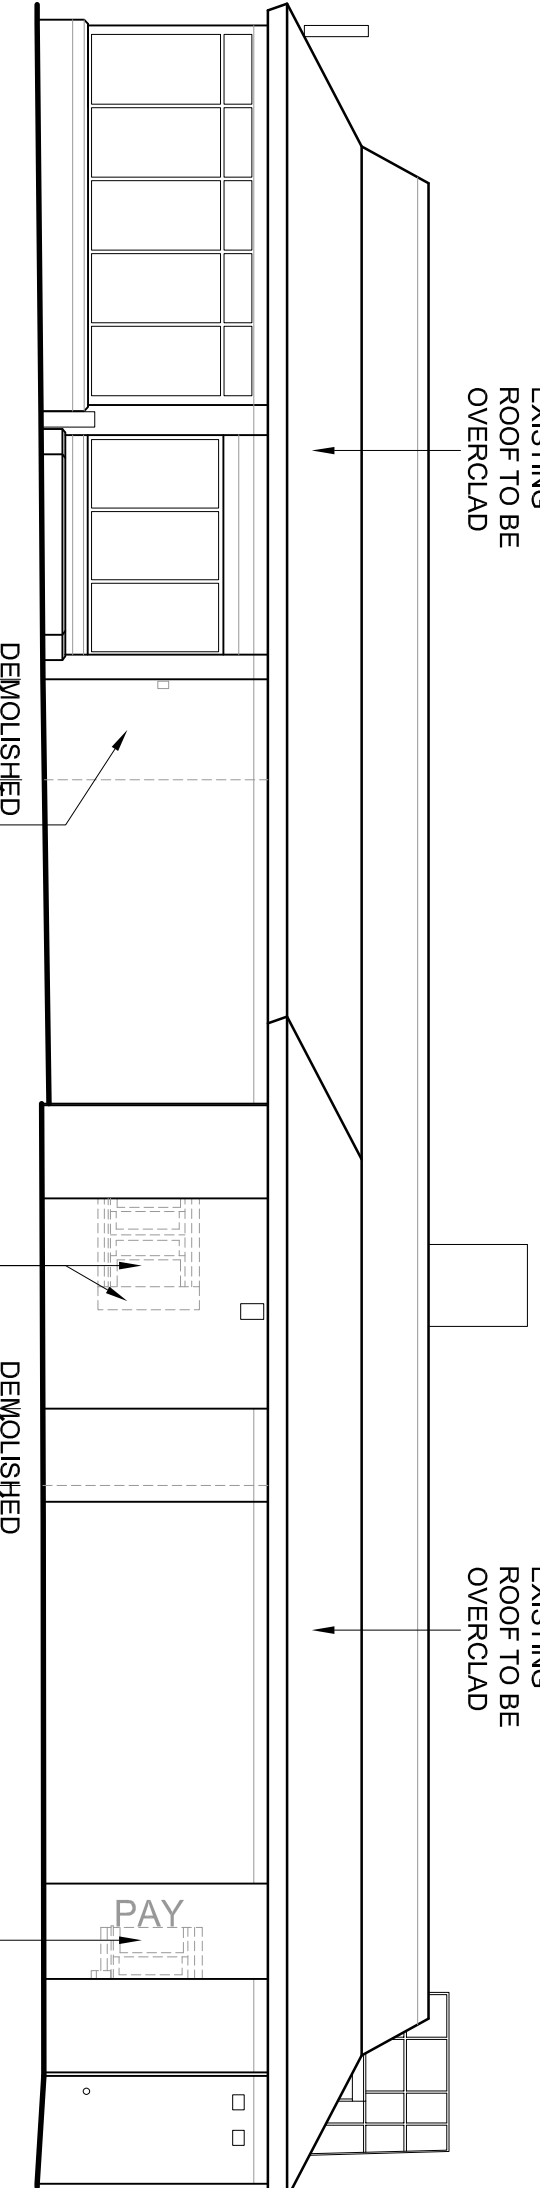


EXISTING NORTH ELEVATION

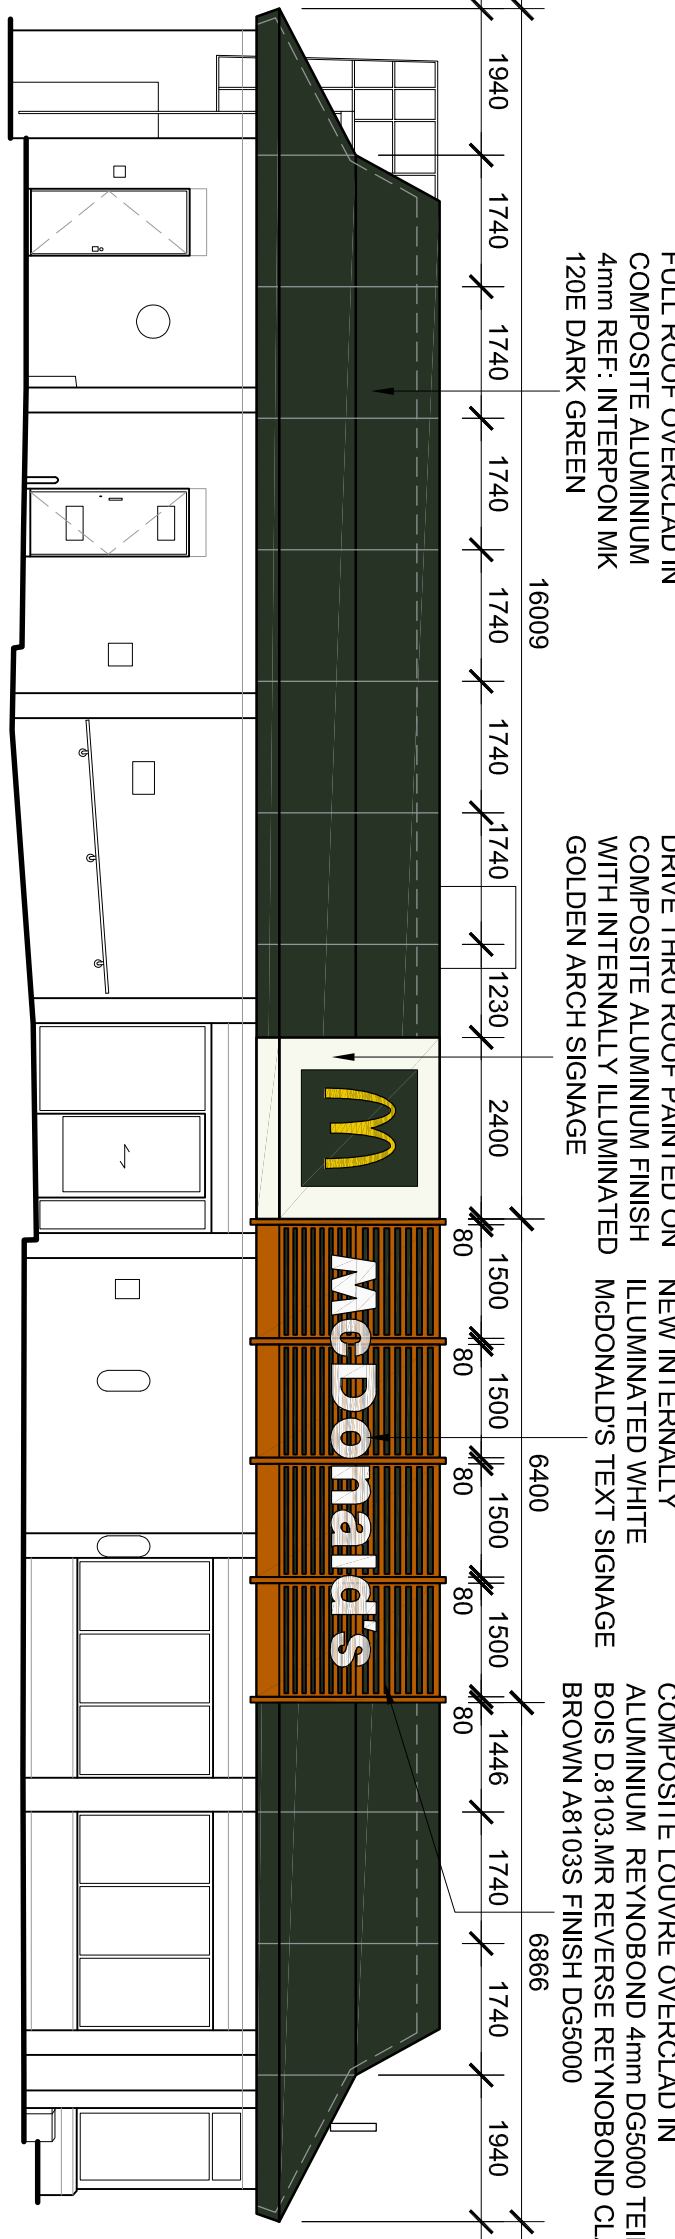

# PROPOSED SOUTH ELEVATION

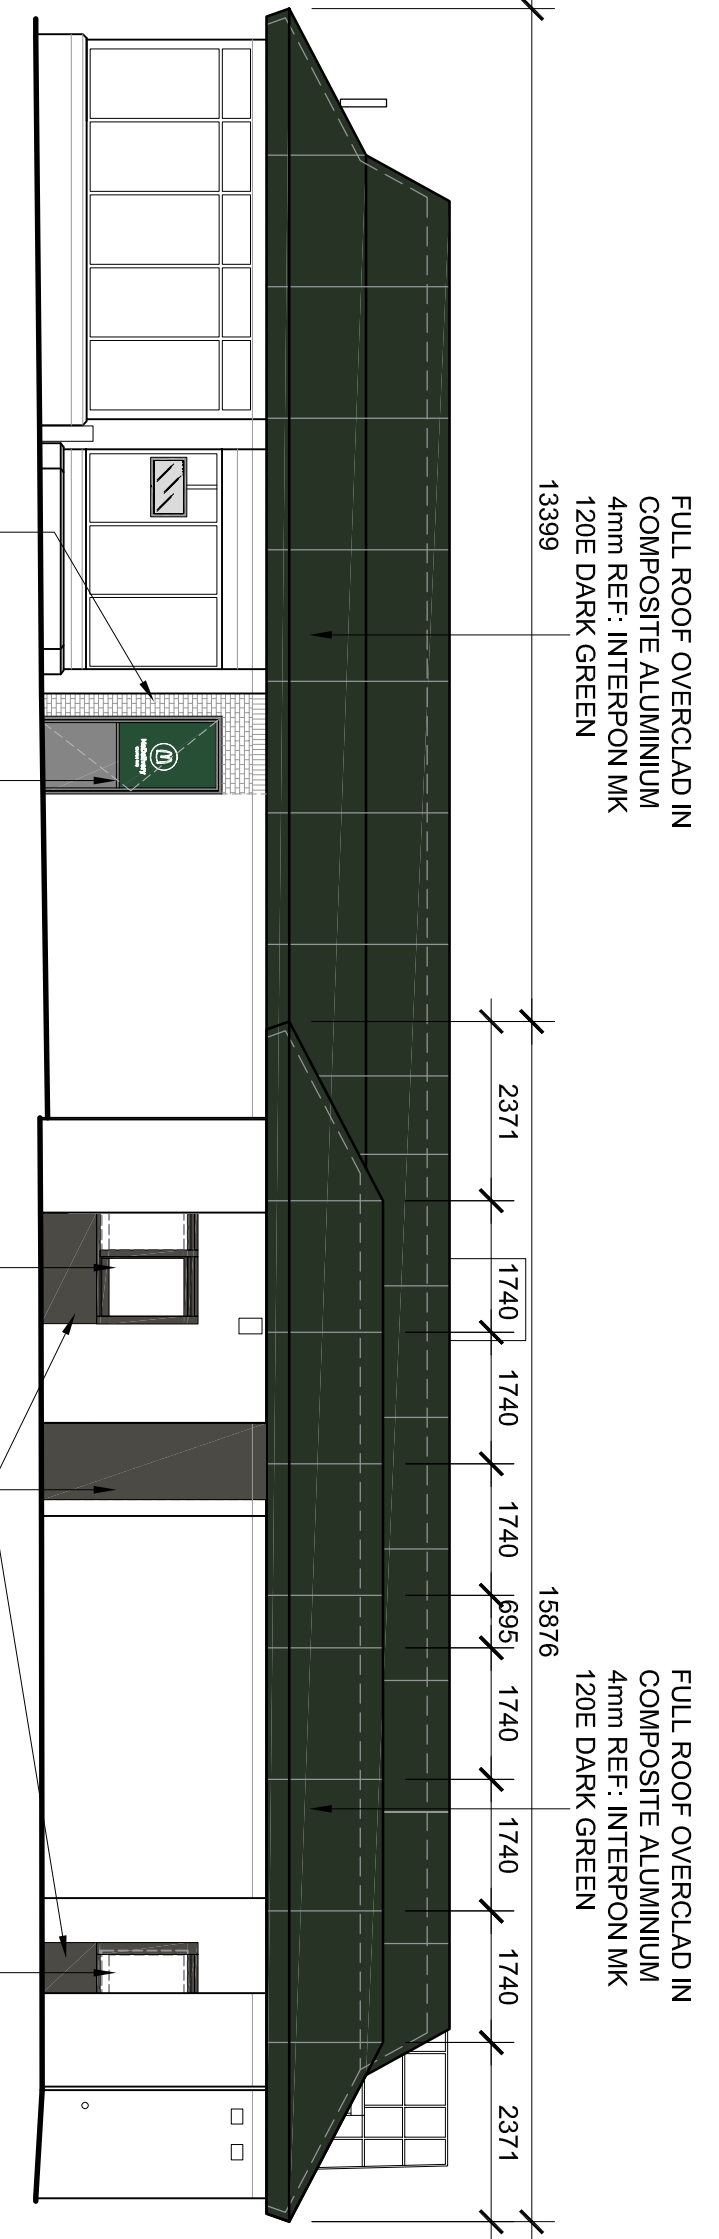

## PROPOSED NORTH ELEVATION

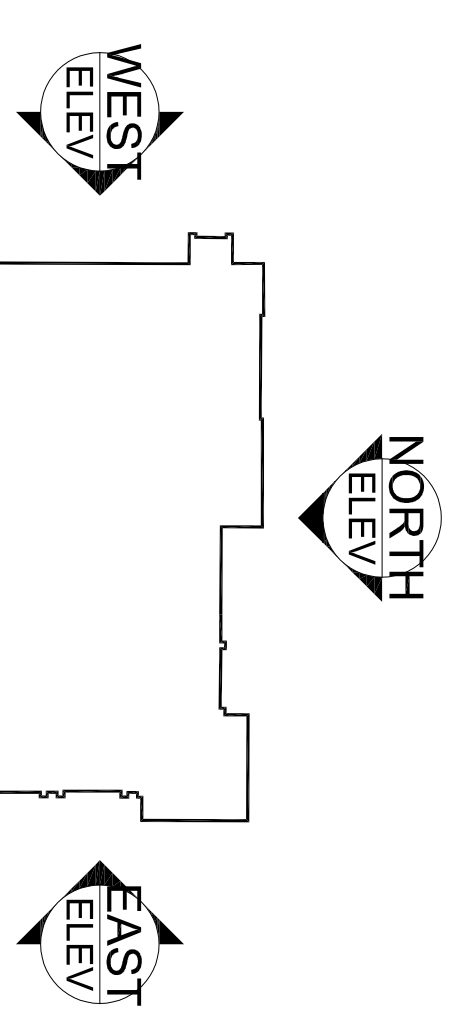

## KEY PLANS - NTS

# EXISTING & PROPOSED SITE ELEVATIONS 1:100

