


1. ALL DIMENSIONS ARE IN MILLIMETRES AND LEVELS IN METERS UNLESS OTHERWISE SPECIFIED. ALL MEASUREMENTS SHOULD BE VERIFIED ON SITE PRIOR TO WORKS BEING UNDERTAKEN
2. THIS DRAWING IS TO BE READ IN CONJUNCTION WITH ALL OTHER RELATED DRAWINGS AND SPECIFICATIONS.

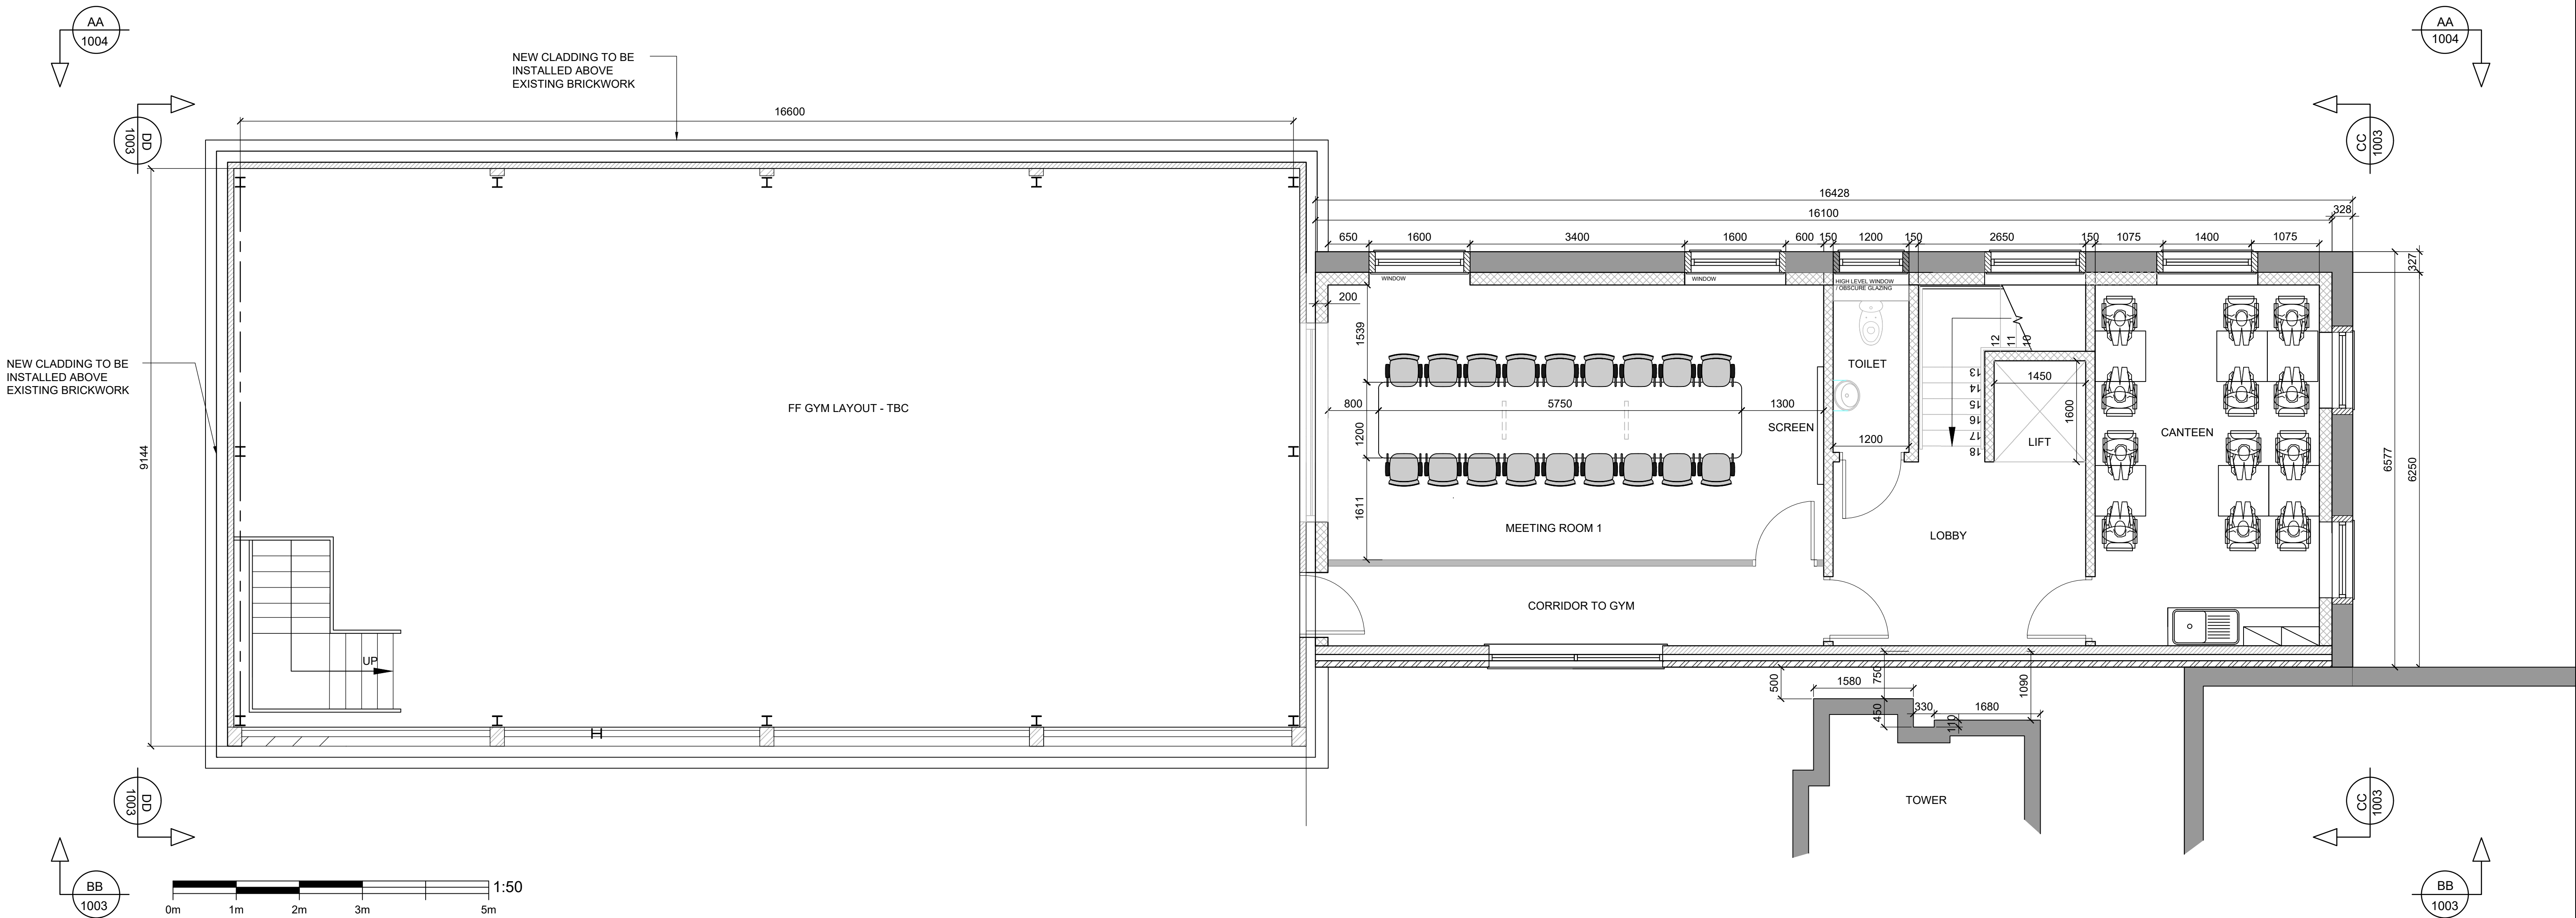

PROPOSED FIRST FLOOR PLAN
SCALE 1:50

P03	DEC'21	ES	MINOR REVISION TO LAYOUT		SH SH
P02	NOV'21	ES	MINOR REVISION TO LAYOUT AND WINDOWS		SH SH
P01	NOV'21	ES	FIRST ISSUE FOR COMMENTS		SH SH
REV.	DATE	DRAWN	DESCRIPTION		CHKD APPRD
STATUS DESCRIPTION					STATUS
FOR PLANNING					S2
HBL Brook House Weybrook Road, Manchester M19 2QD +44 (0)161 432 9977 www.hbl.ltd Consulting Civil & Structural Engineers 					
PROJECT					
MOSS SIDE FIRE STATION BOXING CLUB					
DRAWING TITLE					
PROPOSED FIRST FLOOR PLAN					
CLIENT					
MOSS SIDE FIRE STATION BOXING CLUB					
HBL REF.		SCALE(S)		DATE	
5468		1:50		NOV'21	
DRAWN		CHECKED		APPROVED	
ES		SH		SH	
DRAWING No.					REV.
5468-HBL-XX-XX-DR-C-1002					P03