
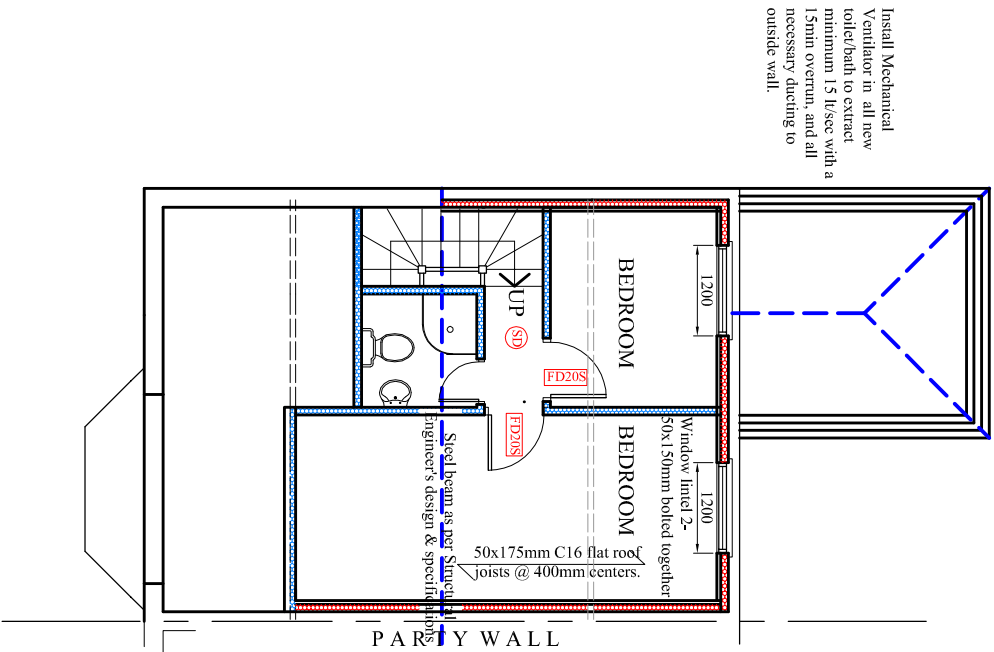
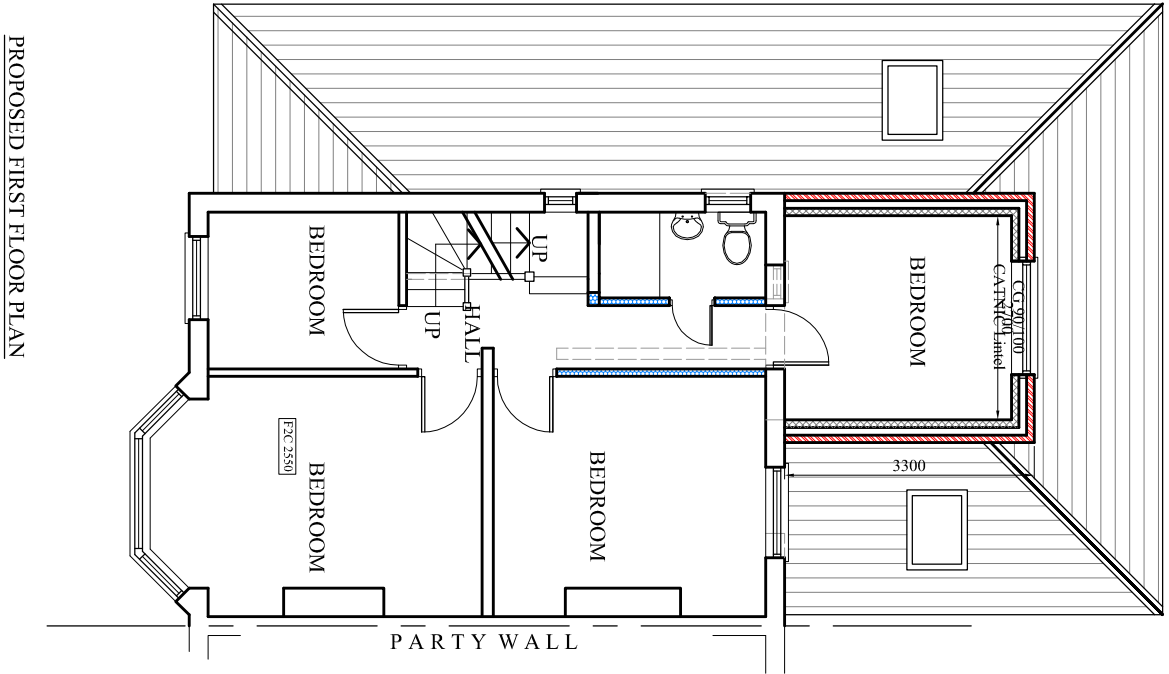


Do not scale from this drawing. All information should be checked by the contractor on site before commencing work. Any discrepancies should be reported to the architect immediately. All rights are reserved and are not transferable. Unauthorised reproductions of this drawing are not permitted.

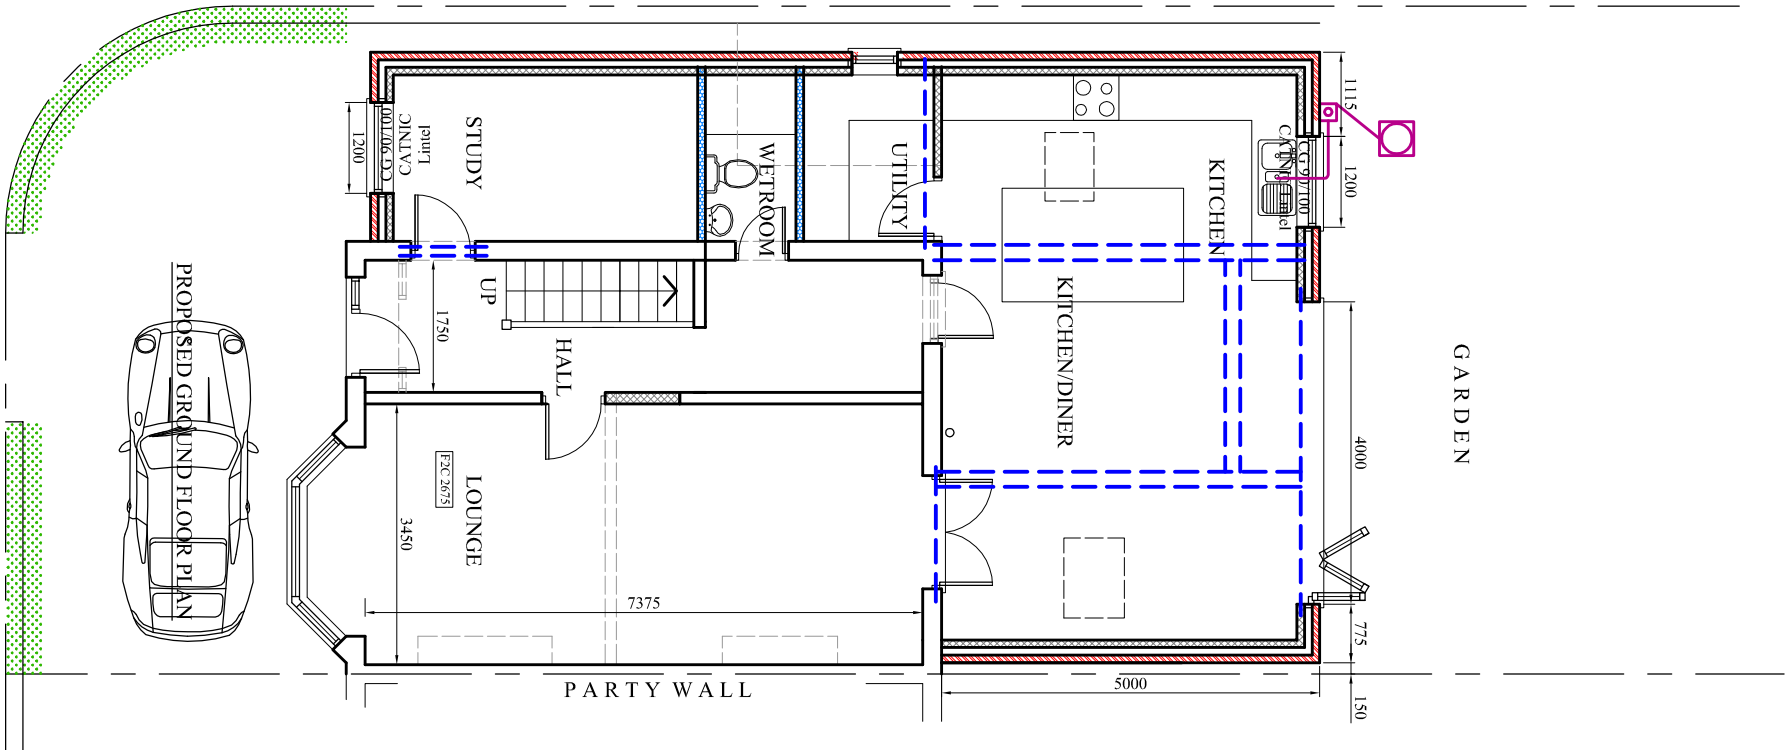

PROJECT
13 Essex Road, Reddish

CLIENT
Mr. M. Sufyan

DRAWING TITLE
Proposed Floor Plan

JOB No DRAWING No
NA-P02

SCALE DATE REVISION
1:100@A3 Sep. 2021
DRAWN CHECKED BY -

t: 0782 895 3405
e: niamaat@hotmail.co.uk