



m83 Associates Ltd will be responsible for any pre construction principal designer duties under CDM 2015.
No site work is to be carried out until permissions are in place.
Site searches to carried out before any works to site.
All structural elemental/associated calculations to be confirmed and provided by structural engineer.

NOTES:
This drawing is not a working drawing, and is only for the purpose of the following:-
A - Planning Submission
B - Building Regulations Submission
The main contractor is responsible for informing the lead designer of any discrepancy on, or between, this drawing and any other relevant documents.
All existing walls, foundations and details or other structural items are to be confirmed load bearing and adequate for increased loading where relevant prior to work commencing.
Any existing walls to be removed are to be confirmed non-loadbearing prior to removal.
Boundaries, angles, and dimensions are to be checked by the main contractor prior to work commencing.
Written dimensions only to be used from this drawing. If in doubt consult the lead designer for clarification.

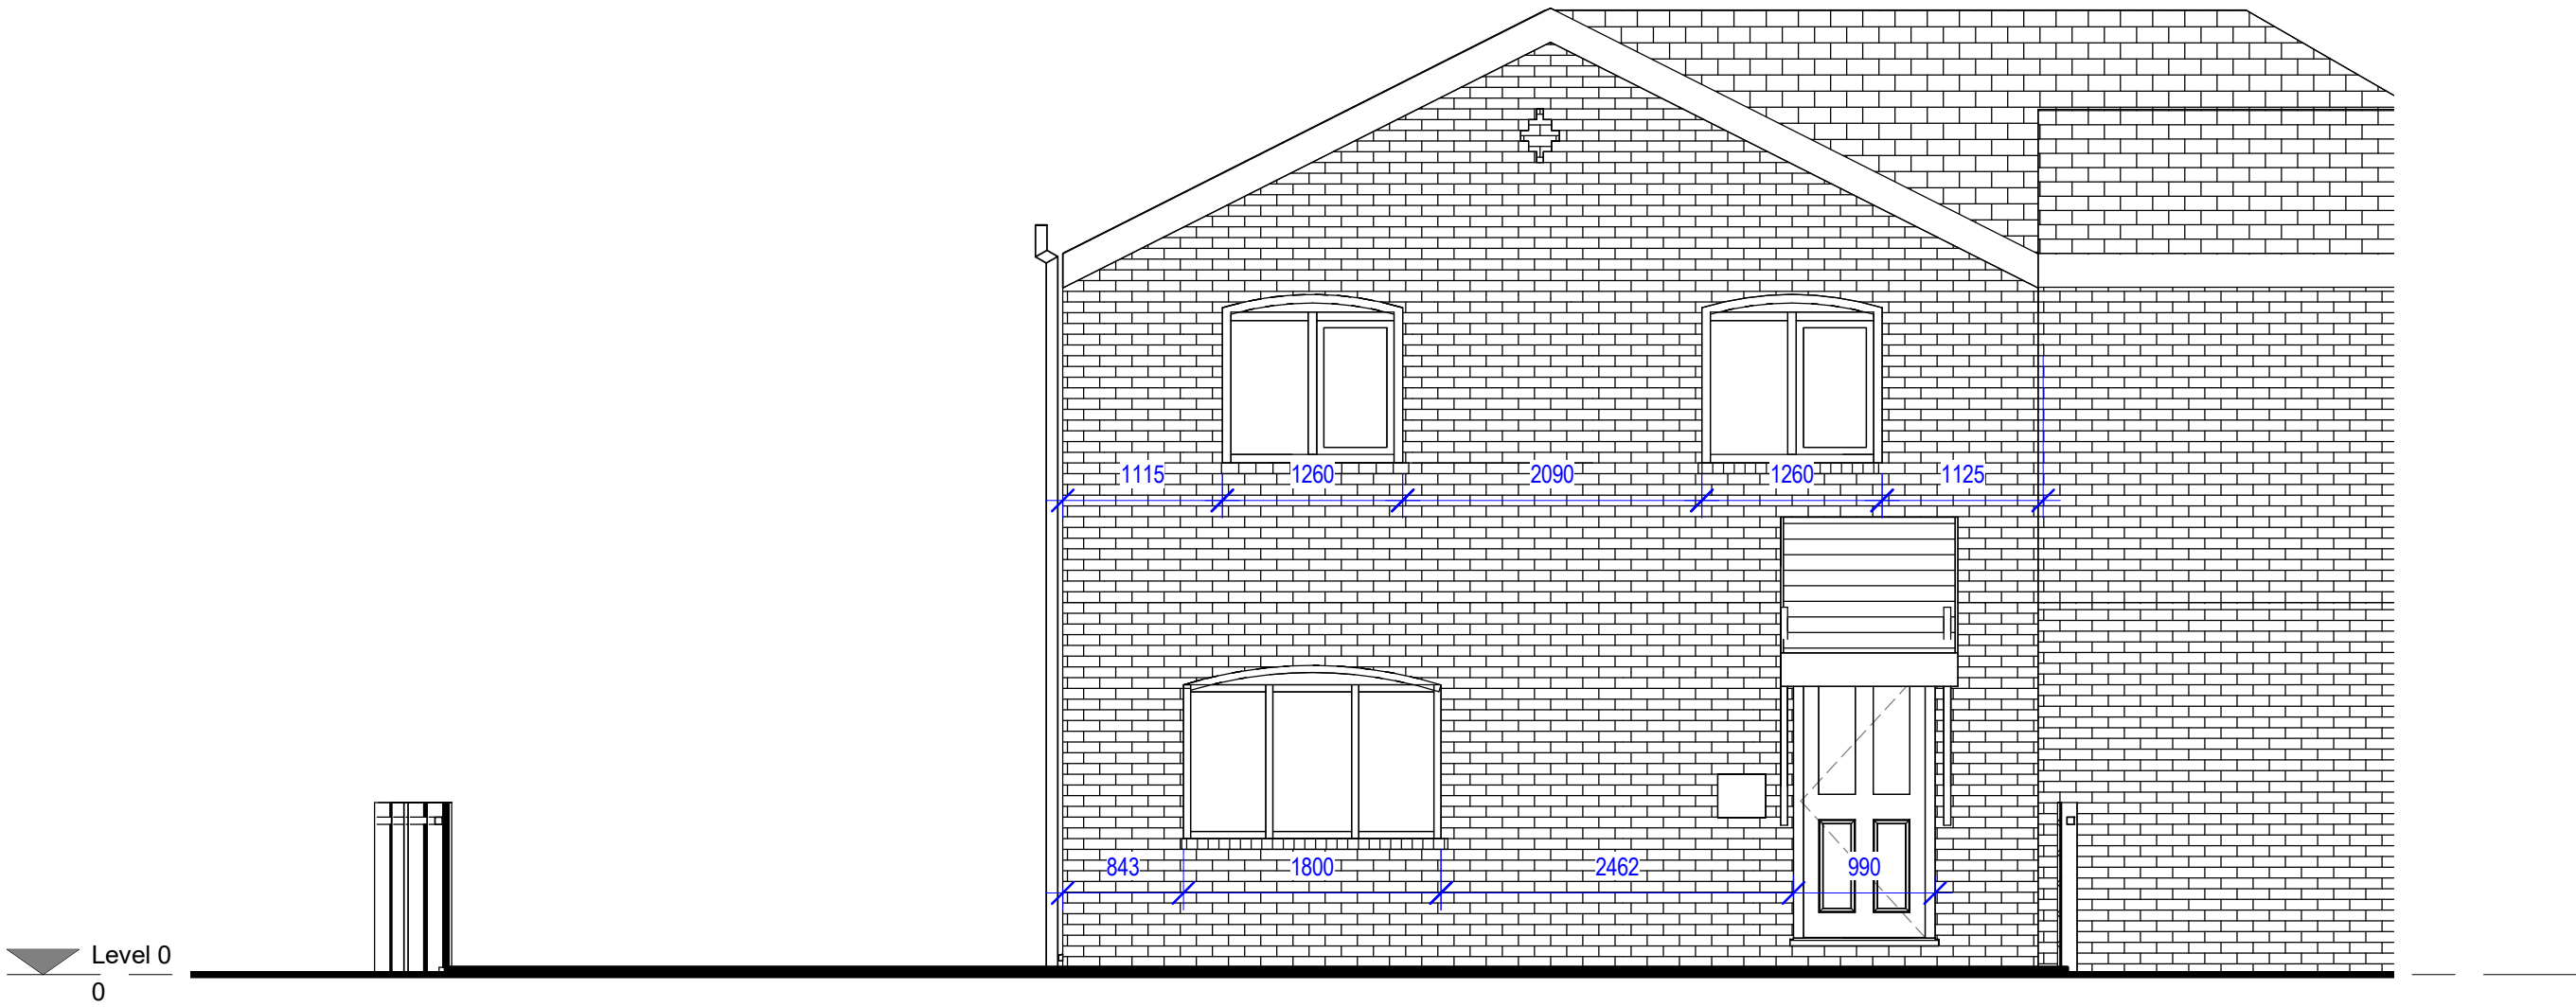

1 Existing Front Elevation
1 : 50

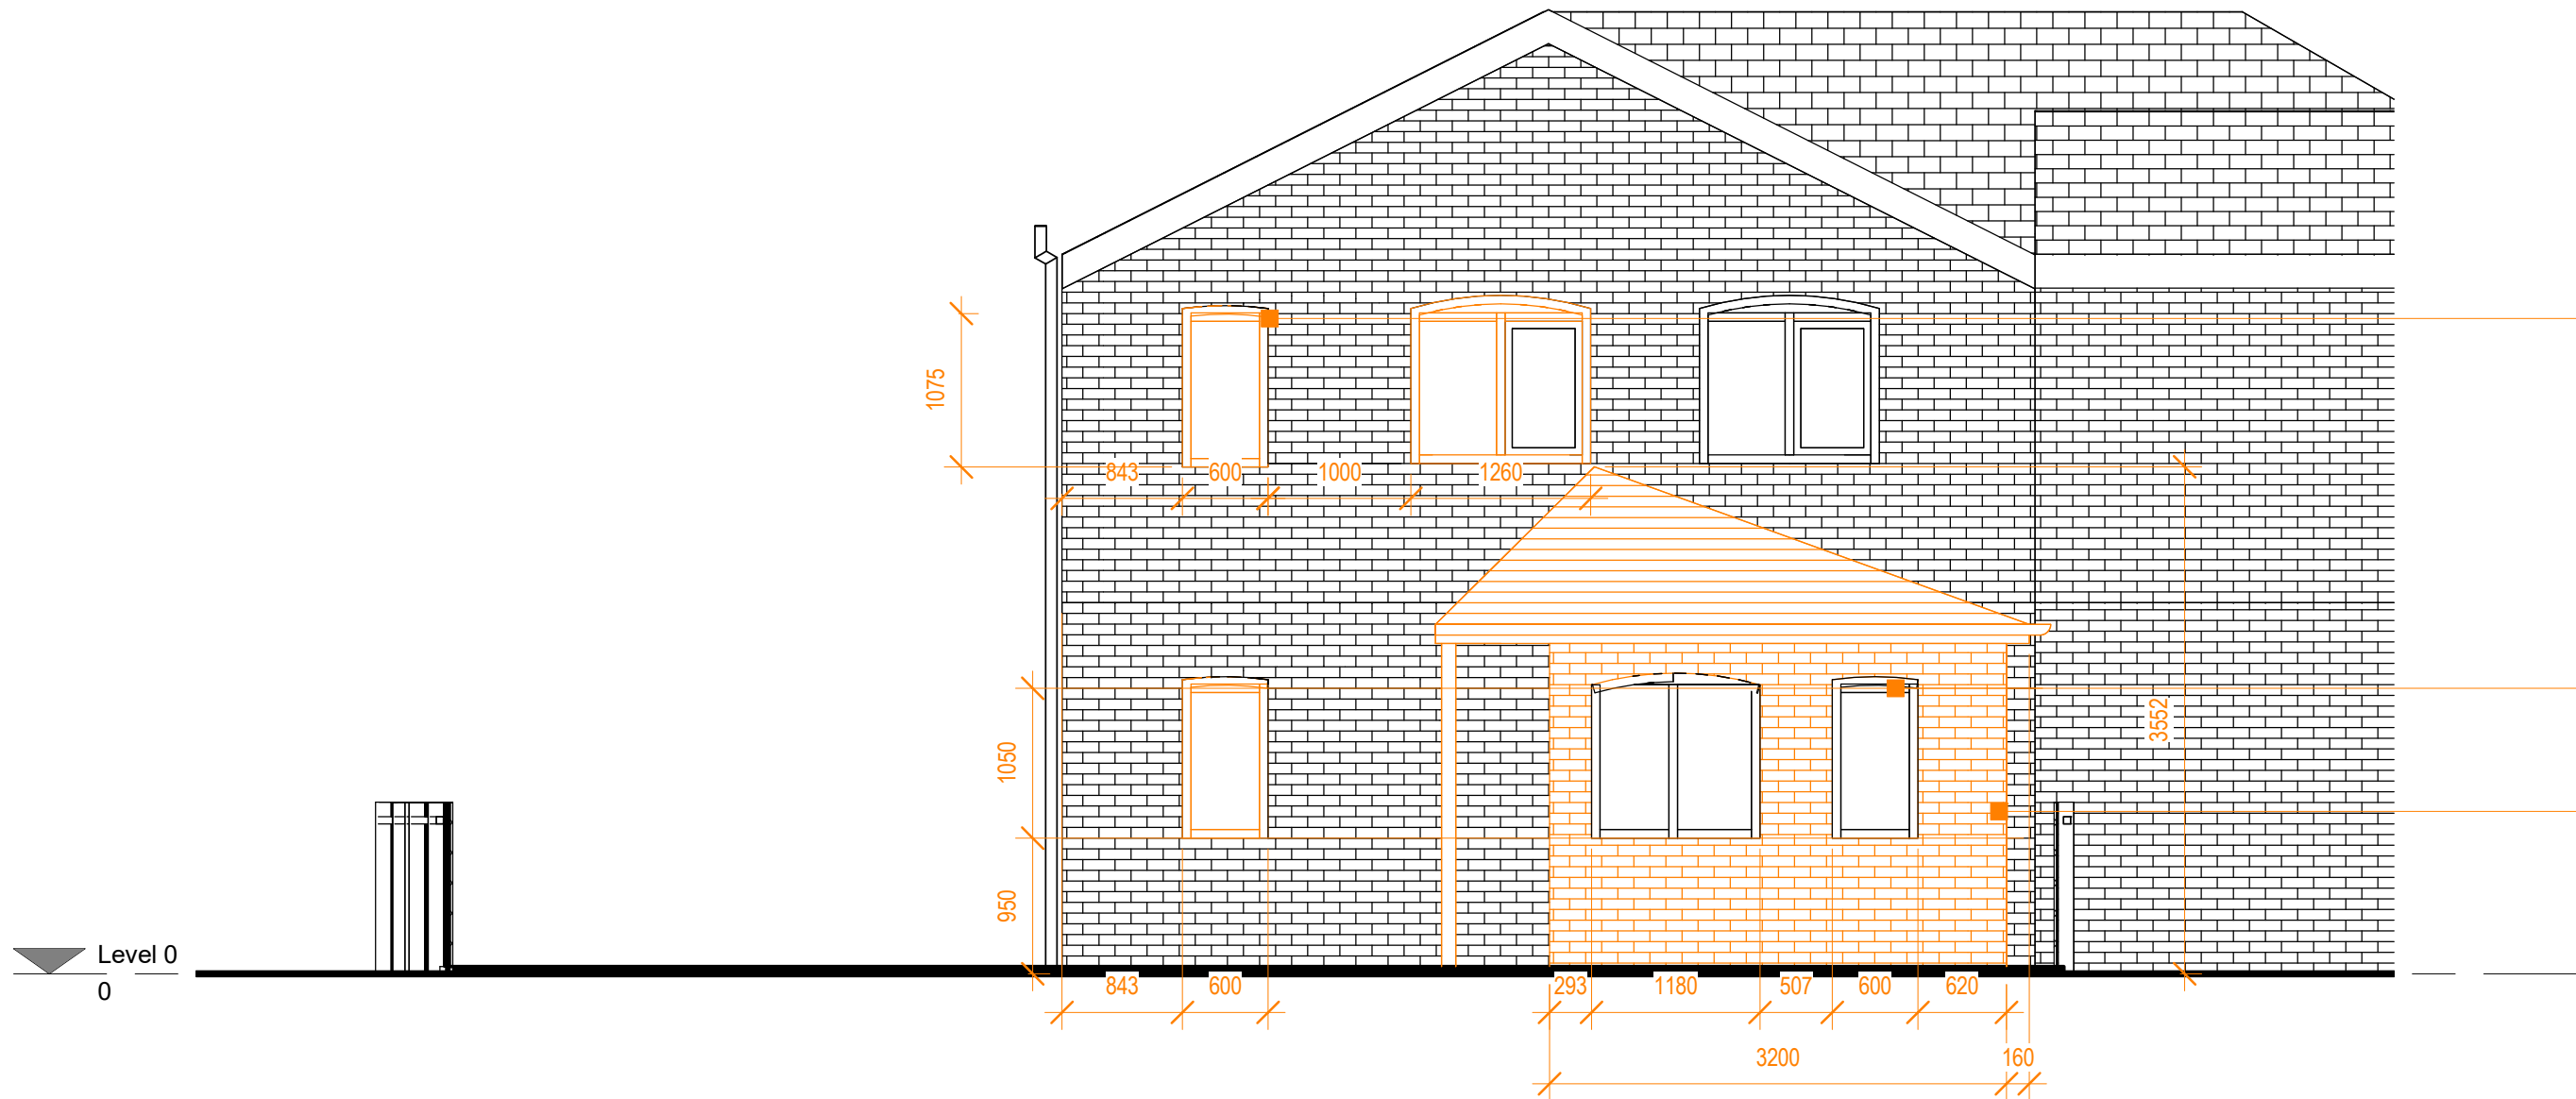

2 Proposed Front Elevation
1 : 50

M83	
Client	
Dr. Brigitte A. Graf	
Project Title	
24 Abargale Road, Manchester, M14 6GN	
Drawing Title	
Existing and Proposed Front Elevations A2	
Drawing No.	Rev
1/1	
Scale @ A3	Date
1 : 50	
Created By	Checked By
Check By	
This drawing and its contents, including design rights and all other intellectual property rights, are the property of M83 Associates Ltd. No copies or adaptations of any part of this drawing are permitted without the written permission of M83 Associates Ltd.	