


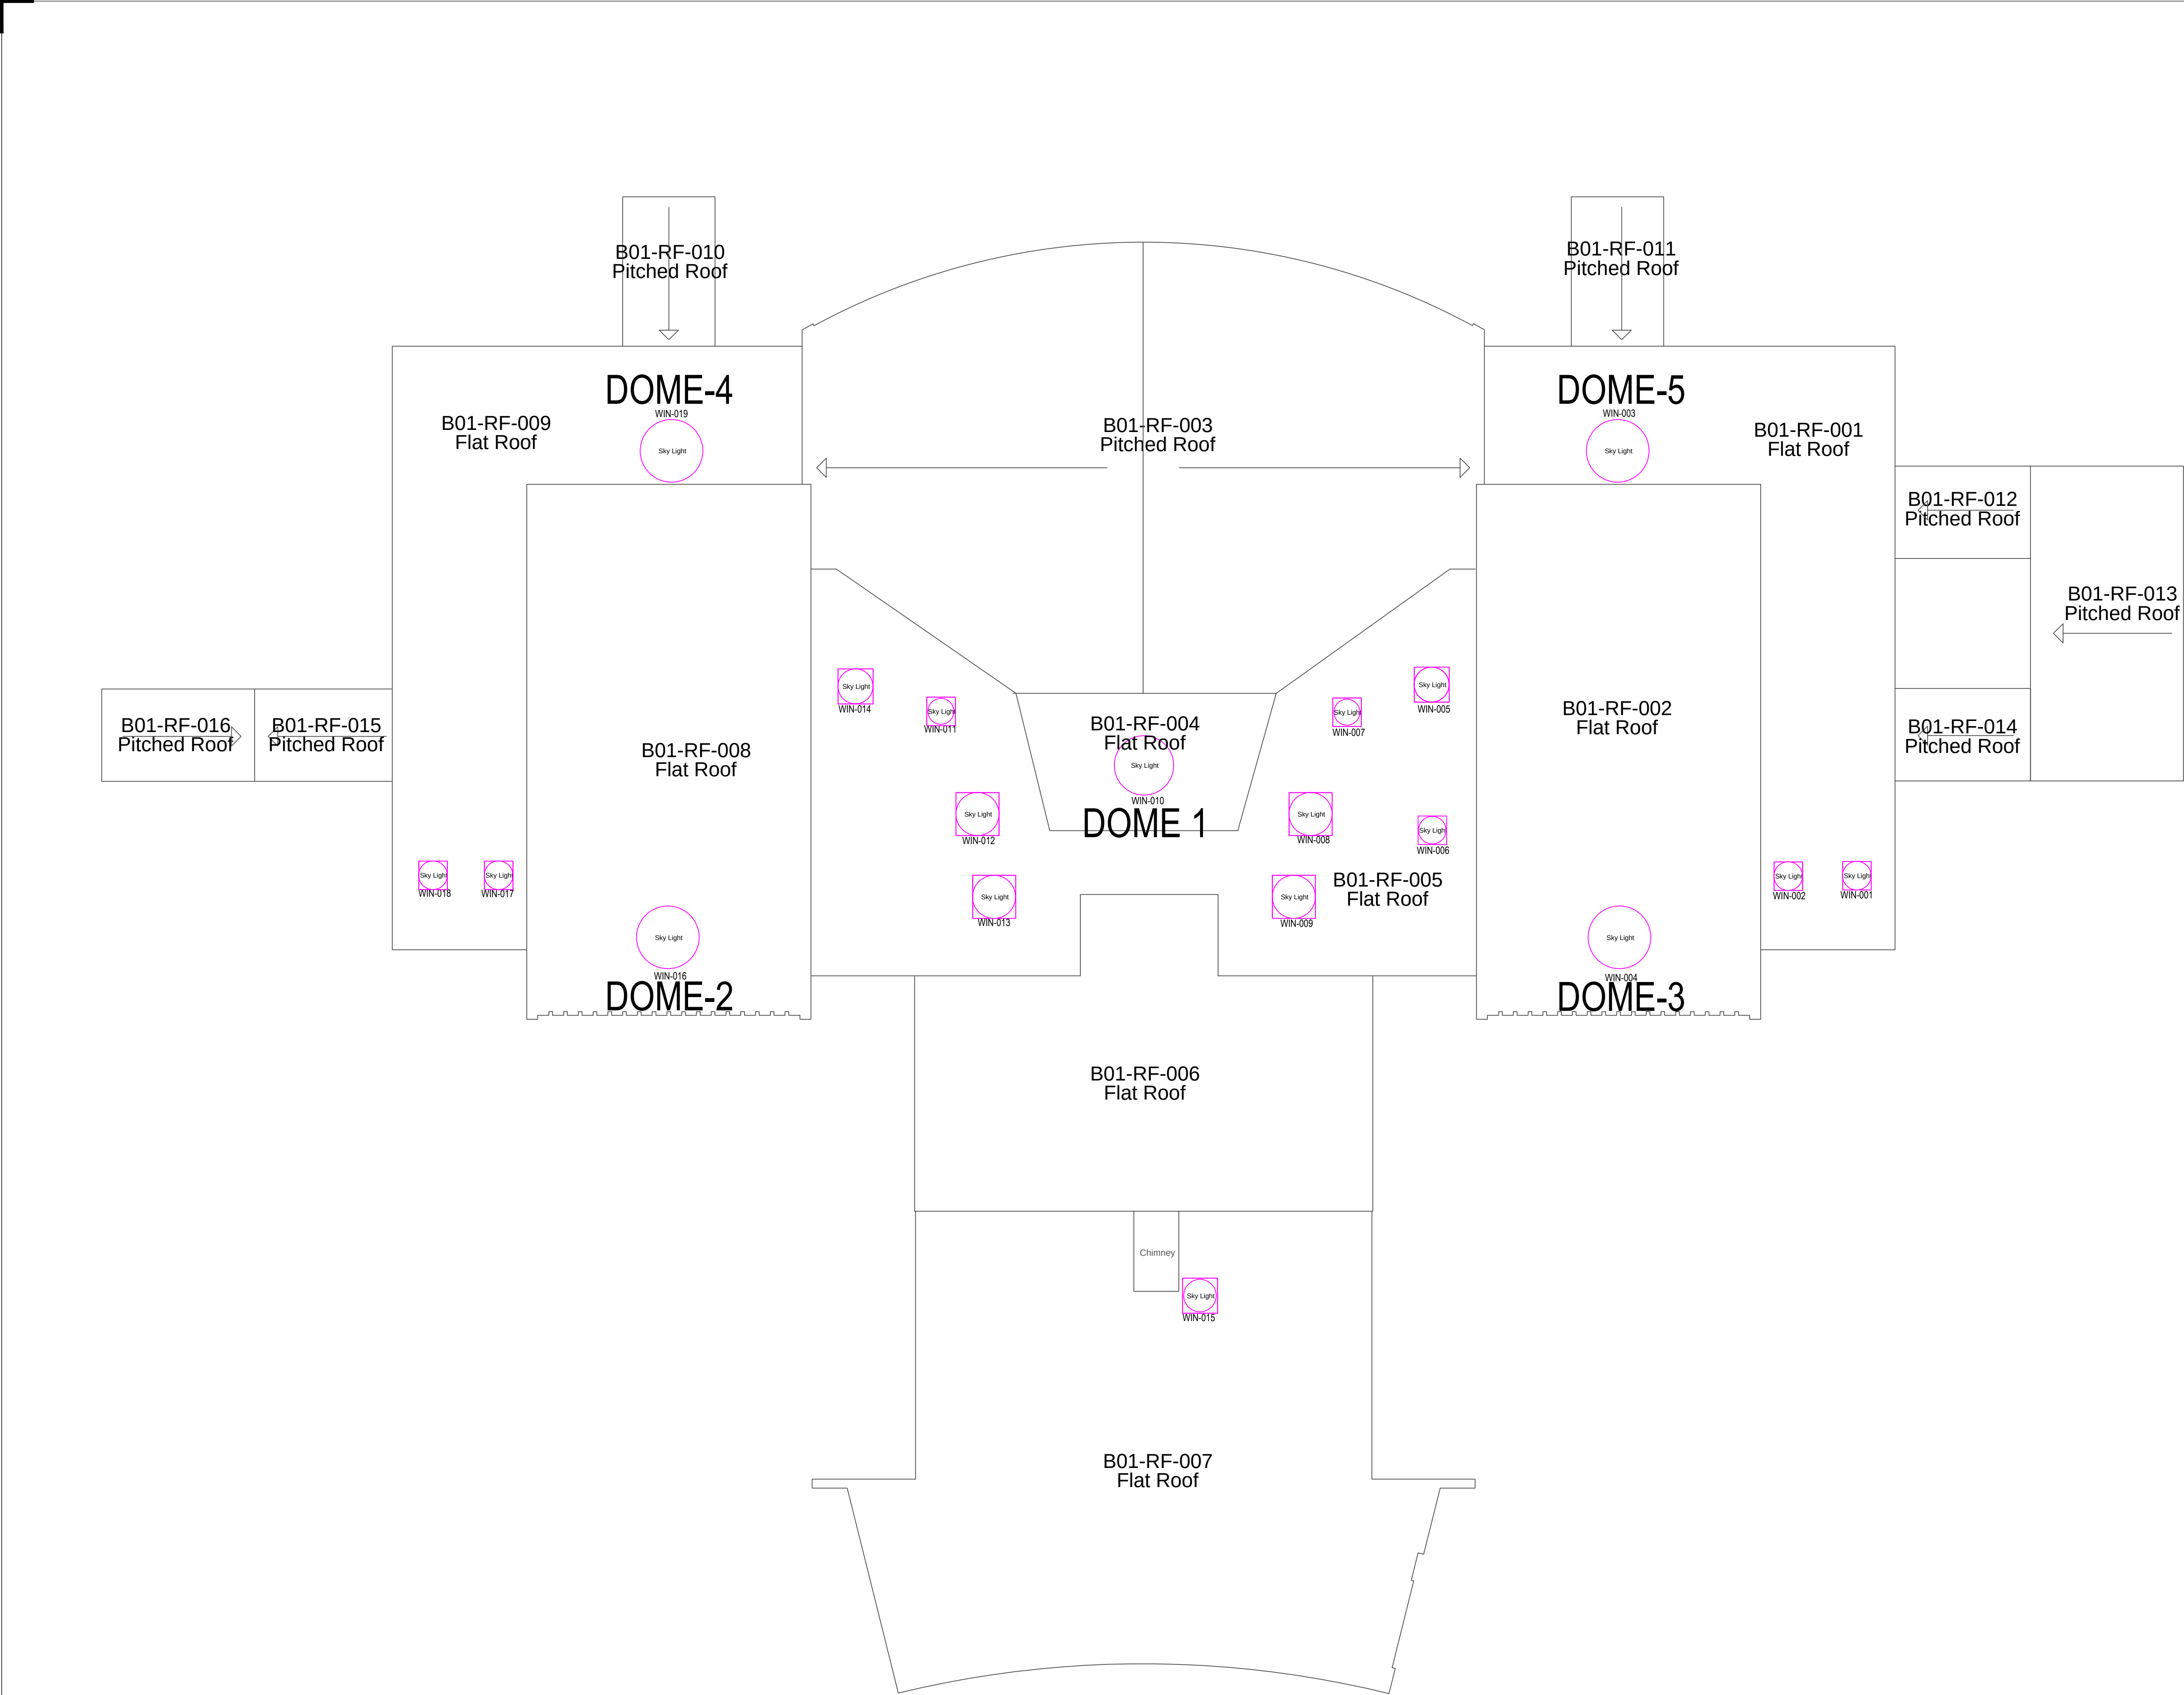

NOTES

Contractor to carefully remove temporary felt coverings over 5no. roof domes and replace with clear acrylic domes with GRP surround as Talbot designs detail and specification.

NOTES:

- ALL DIMENSIONS ARE IN MILLIMETRES UNLESS OTHERWISE STATED.
- THIS DRAWING IS TO BE READ IN CONJUNCTION WITH ALL OTHER RELEVANT DOCUMENTATION.
- DO NOT SCALE FROM THIS DRAWING, ALL DIMENSIONS TO BE CONFIRMED ON SITE.



MANCHESTER CITY COUNCIL

Capital Programmes Division

Manchester City Council
PO Box 532, Town Hall
Manchester
M60 2LA

DRAWING STATUS Information

PROPERTY TITLE
Blackley Cemetary Crematorium and Chapels
Victoria Avenue, Higher Blackley
Manchester. M9 0NG

UPRN 010023050052 DFE NO. 0000


PROJECT TITLE
Provide Covers to Domes

DRAWING TITLE
Dome Locations on Roof Plan

JOB NO. AMP/45053 DATE 07/04/2021 REV

SCALE 1:100@A1 AUTHOR ARB CHECKED BY A. Burns APPROVED BY

DRAWING NO.
BCC-MCC-B01-R1-DR-A-0010

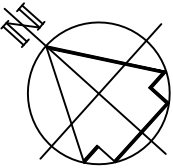

No part of this drawing or data file may be reproduced without prior written permission of the Manchester City Council or approved representative.
Contains OS data © Crown copyright and database 2018 . Ordnance Survey100019568.