

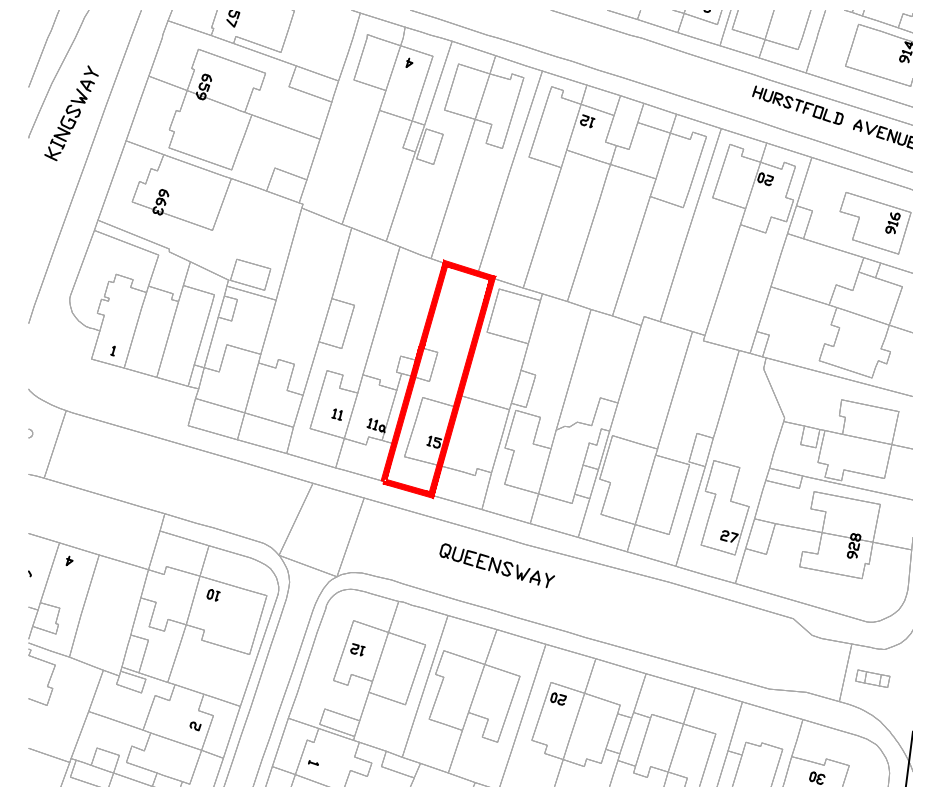
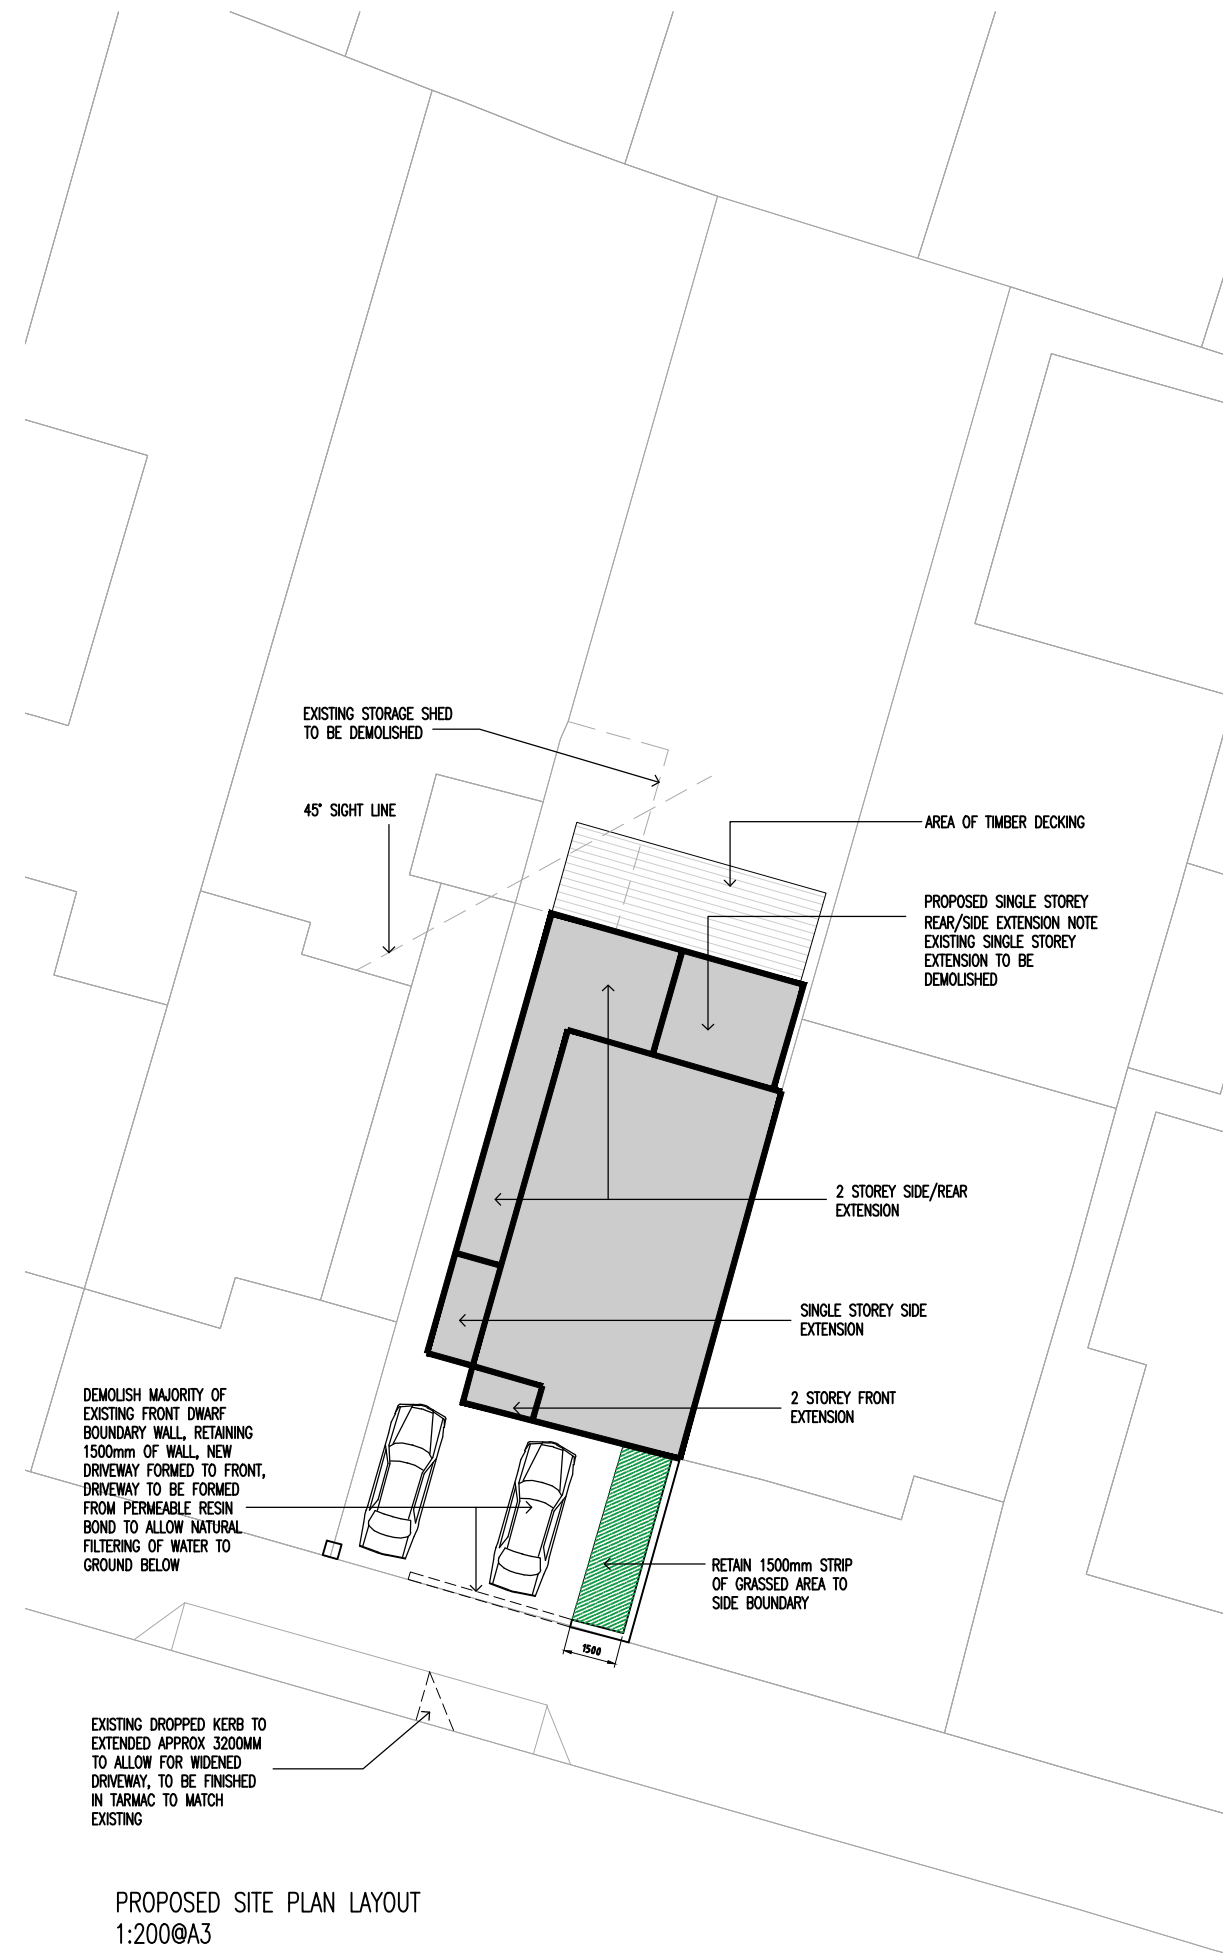
 


 

SITE LOCATION PLAN (300sqm)
1:1250@A3

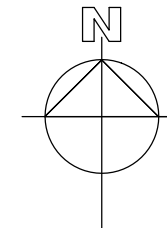

Rev	Amendments	Date	Ints
C2	45 Degree sight line added to no 11a	19.10.21	MG
C1	Revisions after planning comments	14.10.21	MG
Rev	Amendments	Date	Ints
Mark Gordon Design + Associates			
Project			
15 QUEENSWAY MANCHESTER, M19 1QP			
Drawing Title			
SITE LOCATION PLAN AND PROPOSED SITE PLAN			
Drawn	TW	Checked	—
Date	JUN 2021	Scale	1 : 100
Drawing No.	15Q/300/BR	Rev.	C2