


5.150 m
▼ Level Roof Eave

2.750 m
▼ Level L01 First Floor

0.000 m
▼ Level L00 Ground Floor

-0.150 m
▼ Level Garden

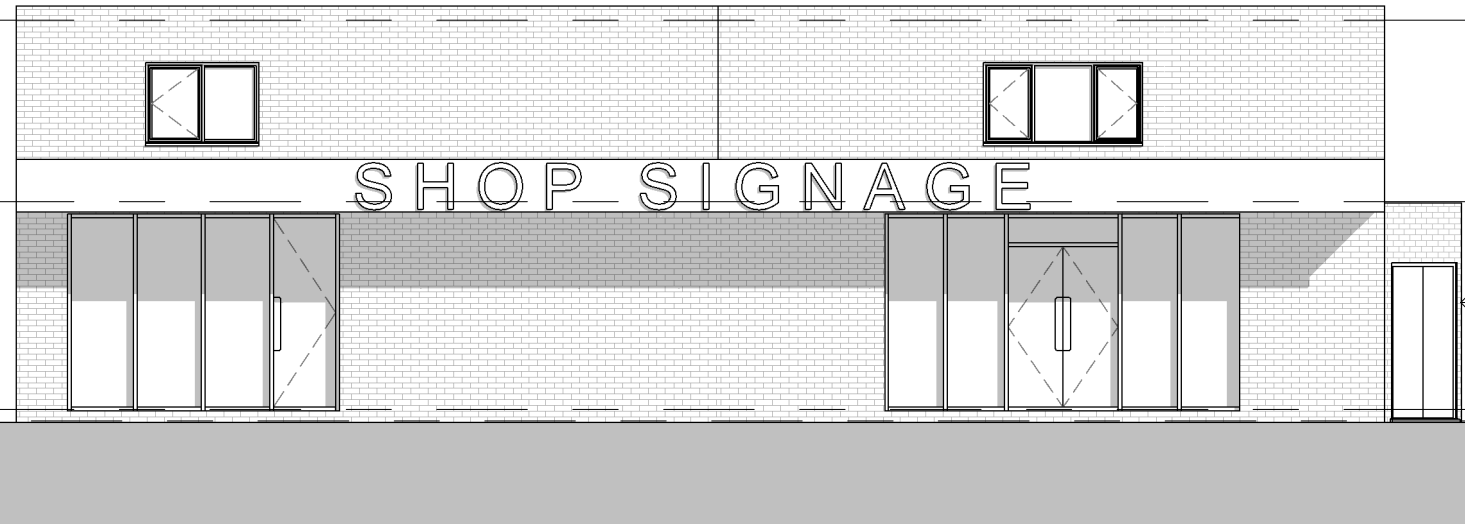

Fire escape doors with
push plate from inside

1 Proposed Front Elevation

1 : 100



5.150 m
▼ Level Roof Eave

2.750 m
▼ Level L01 First Floor

Fire escape doors with
push plate from inside

0.000 m
▼ Level L00 Ground Floor

-0.150 m
▼ Level Garden

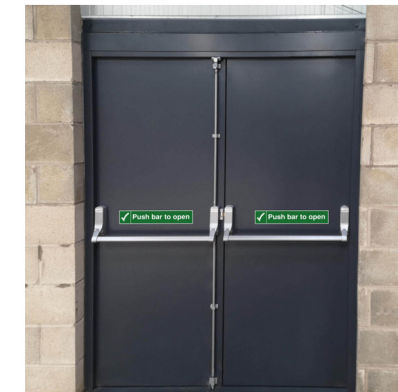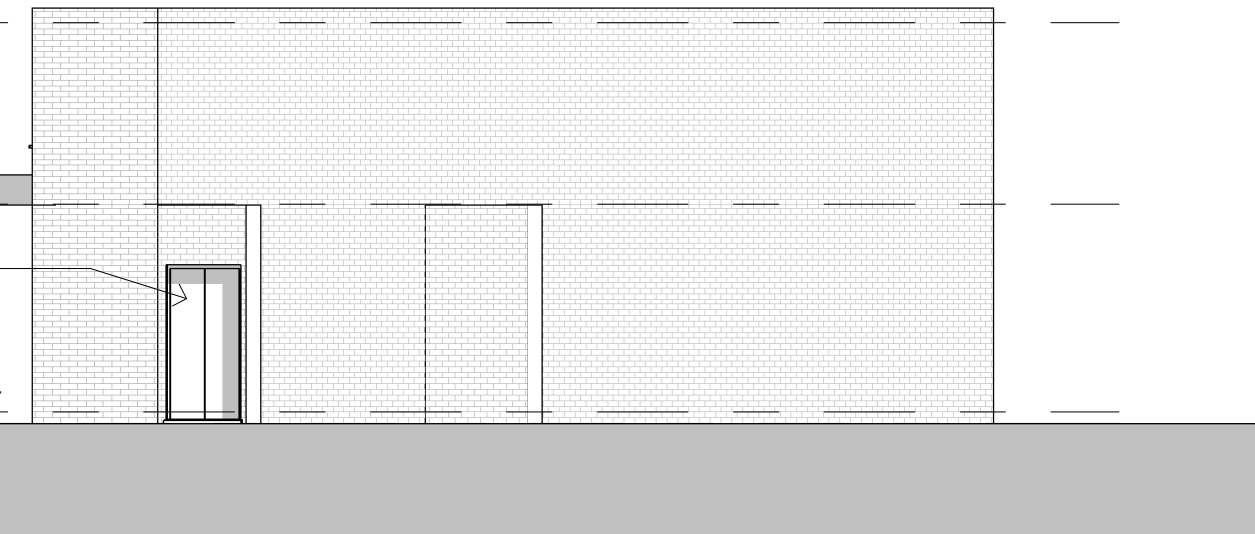

Double Fire Exit Door , Panic
Escape Steel Security Metal Doors

2 Proposed Side Elevation

1 : 100


5.150 m
▼ Level Roof Eave

2.750 m
▼ Level L01 First Floor

Fire escape doors with
push plate from inside

0.000 m
▼ Level L00 Ground Floor

-0.150 m
▼ Level Garden

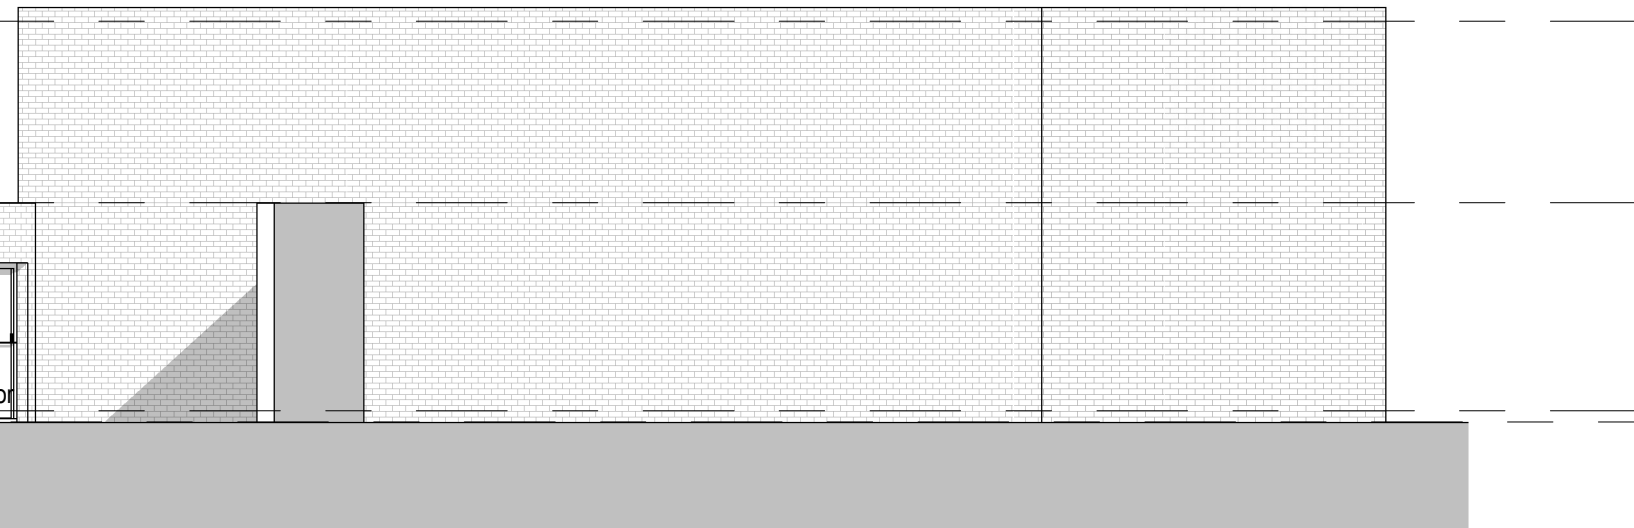

3 Proposed Rear Elevation


1 : 100

0 1 2 3 4m
1:100

General Notes

The Architect shall have no responsibility for any use made of this document other than for that which it was prepared and issued.
All dimensions should be checked on site. Do not scale from this drawing. To be read in conjunction with all other Consultant's drawings. The Architect to be immediately notified of any discrepancies.

Copyright on this drawing retained by the Architect.

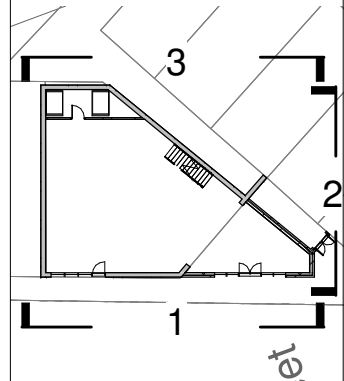

E	17/01/22	SA	SH	Added fire escape doors
D	17/11/21	SH	SH	Revised annotations
C	08/10/21	SA	SH	Red Line & Car Park
B	21/09/21	HG	SH	Bin store added
A	16/08/21	HG	SH	Amended plans
-	12/08/21	HG	SH	Initial Issue

No. Date Dwn Chk App Revision or reason for issue

Client

-

createitstudios
Architects & Designers

Create It Studios (NW) Ltd
Universal Square
Devonshire Street North
Manchester M12 6JH
0161 974 6165
www.createitstudios.co.uk
info@createitstudios.co.uk

Project Title

30A Moulton St, Cheetham Hill,
Manchester M8 8FQ

Scale / North Point

As indicated

Drawing Title

Proposed Elevations

Drawing Number
A1383(02)AP004

Drawing Status
Preliminary

Revision
E