


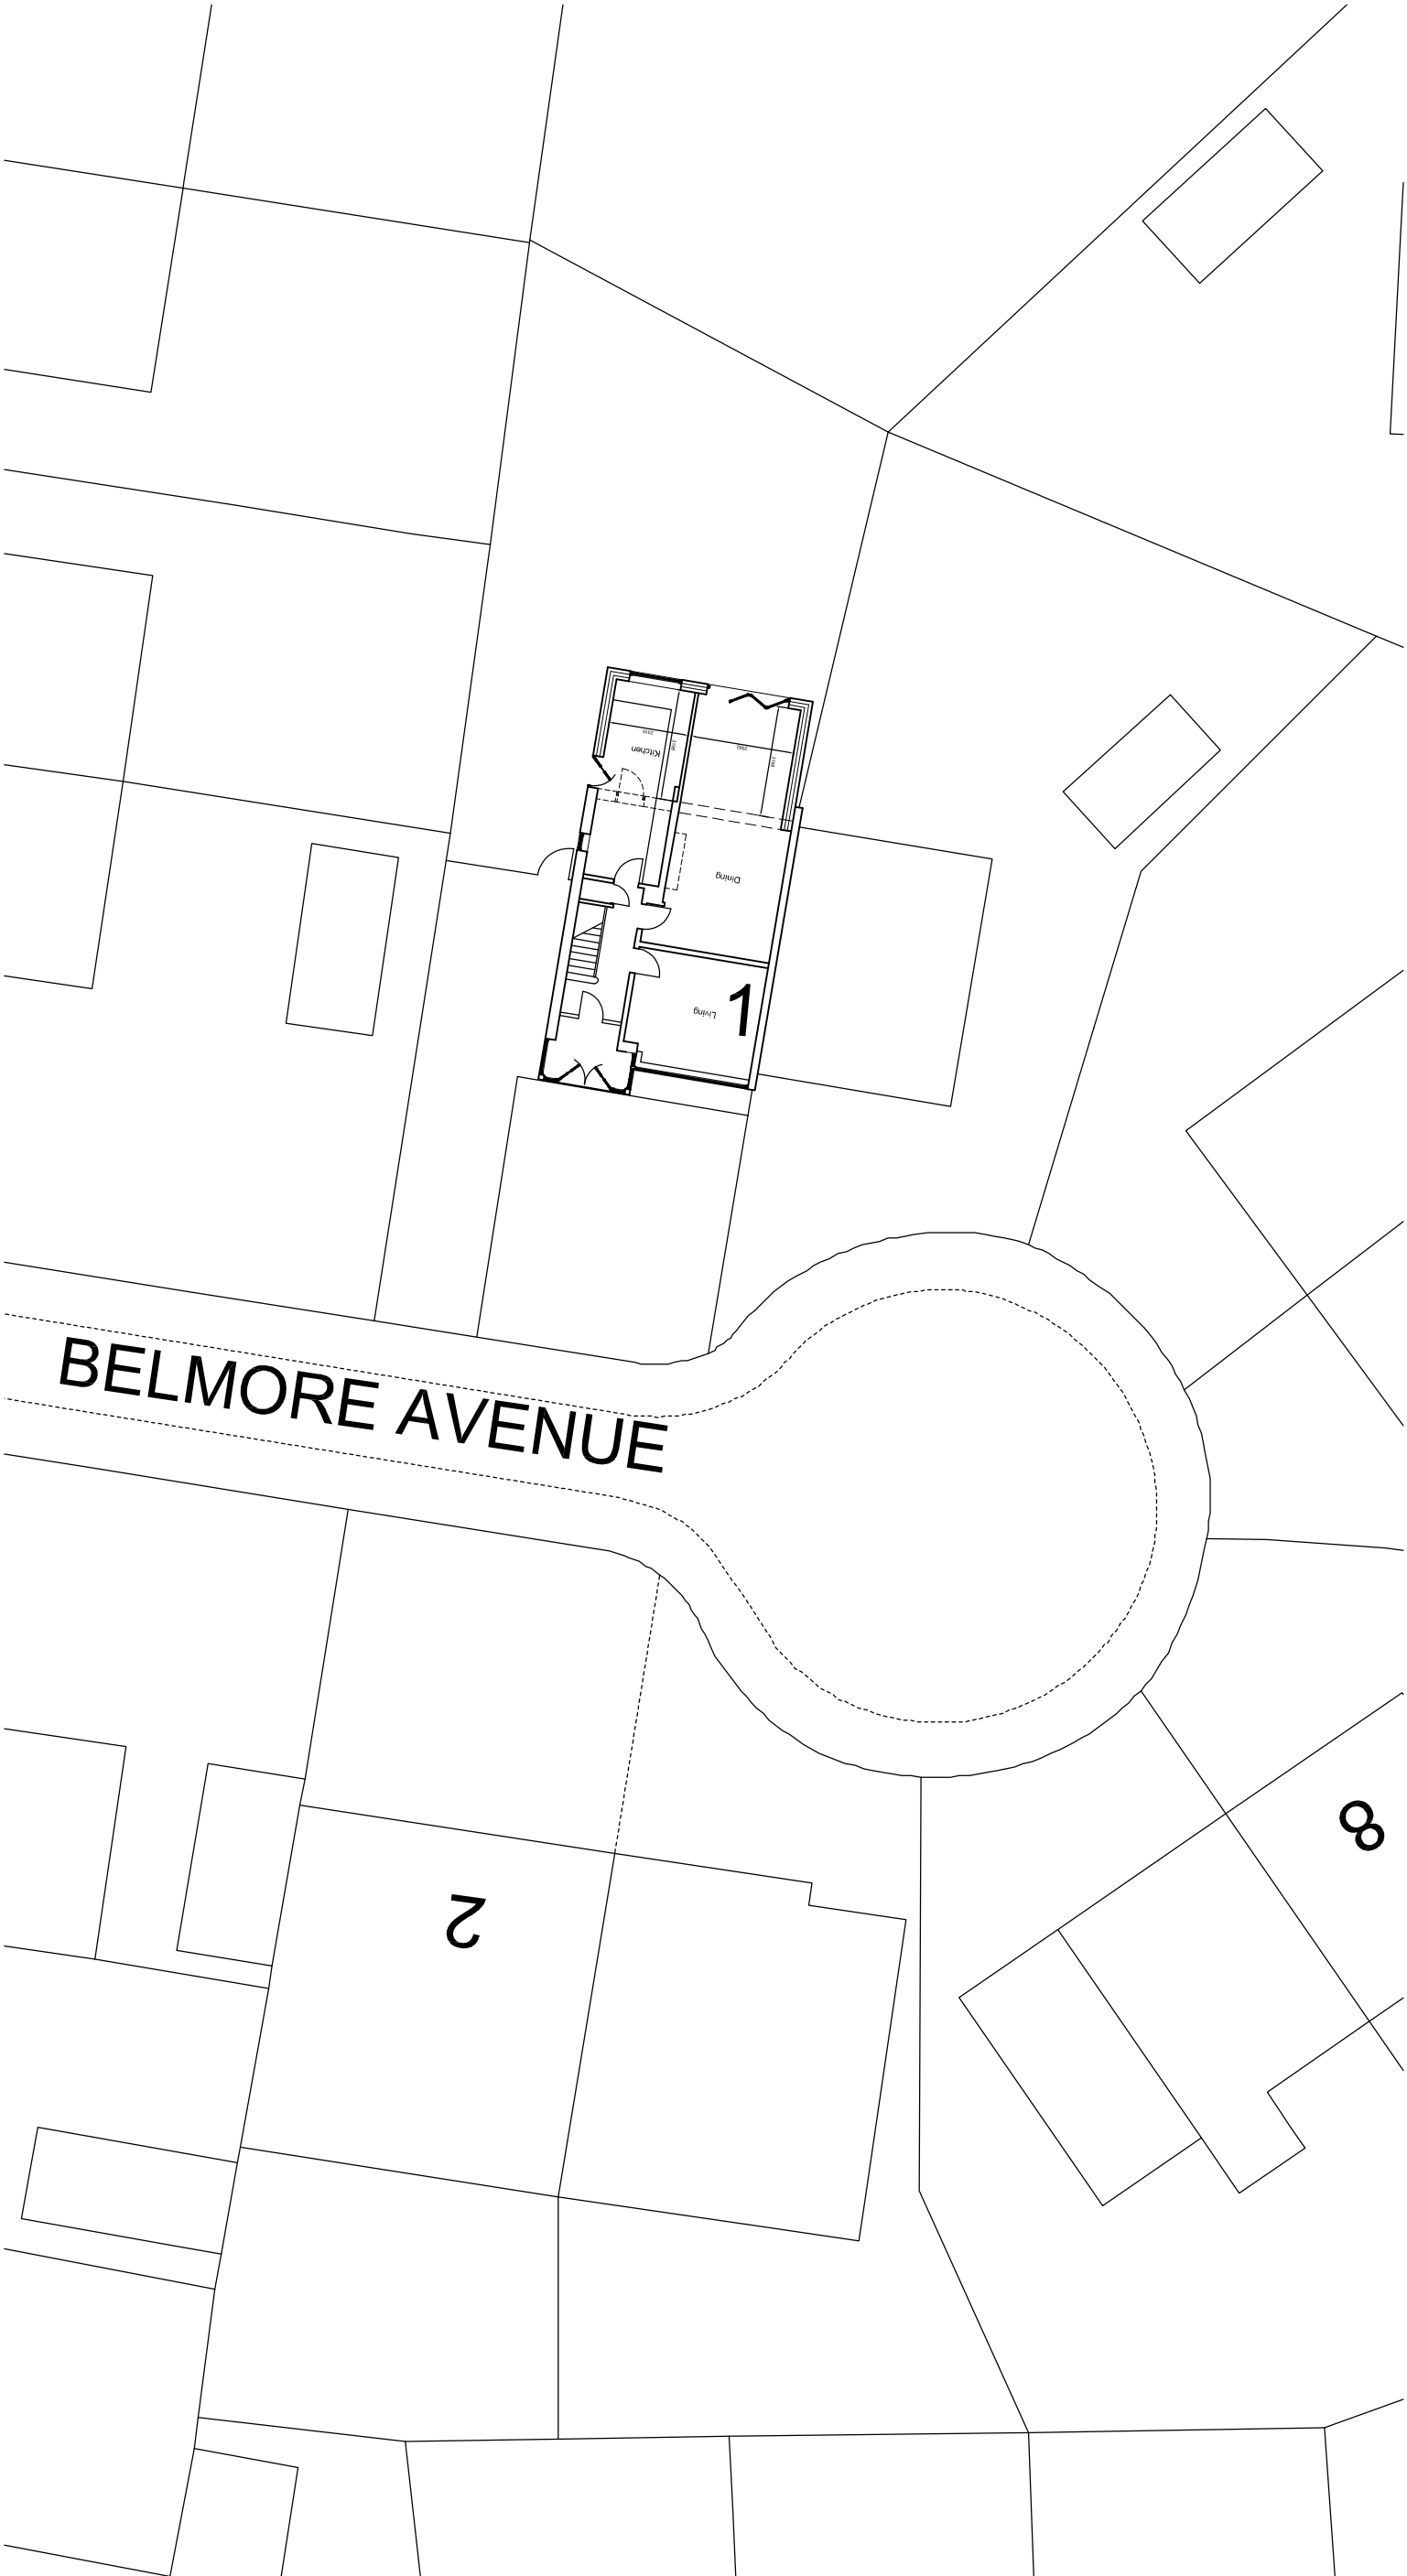

Site Plan as Proposed Scale 1:200

Rev A: 03.11.2021 External garage omitted from the design .

PROJECT		DRAWING NUMBER		
Single Storey Rear Extension 1 Belmore Avenue, Crumpsall, M8 4EF		BA 009		
DRAWING	REVISION	DRAWN	CHECKED	SCALE
Site Plan as Proposed	A	MV DATE Apr 2020		1:200 @ A3