
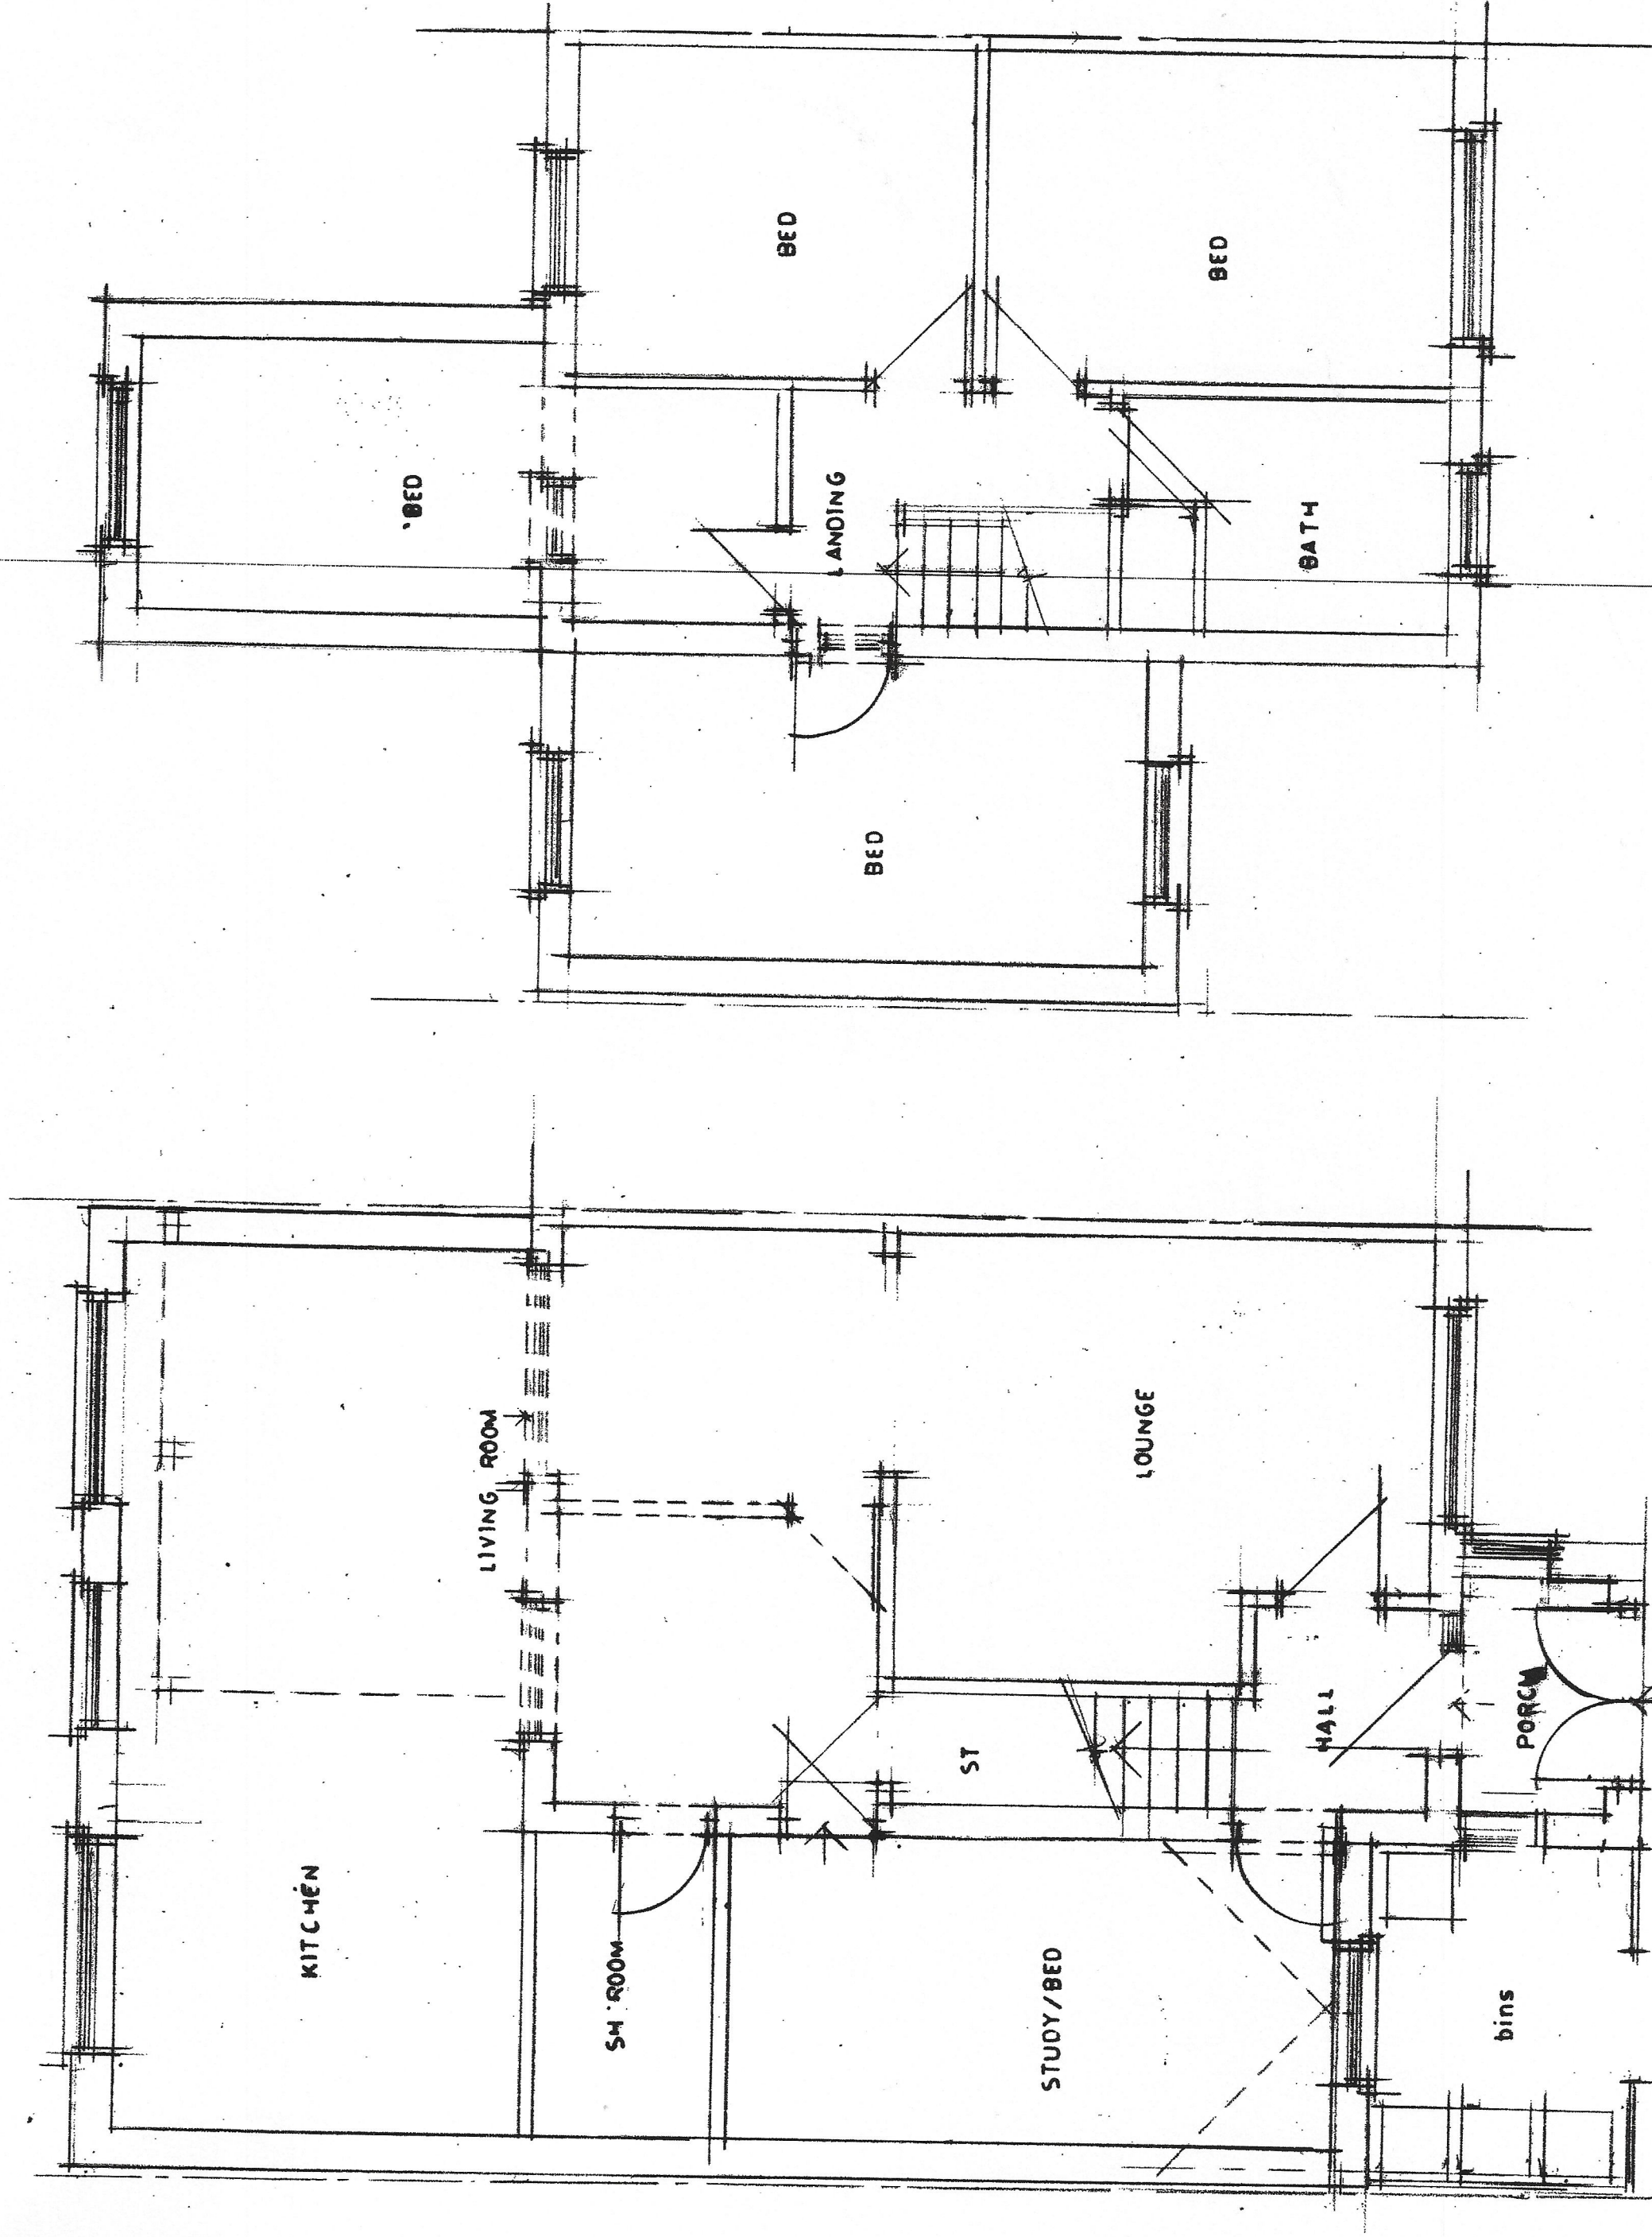


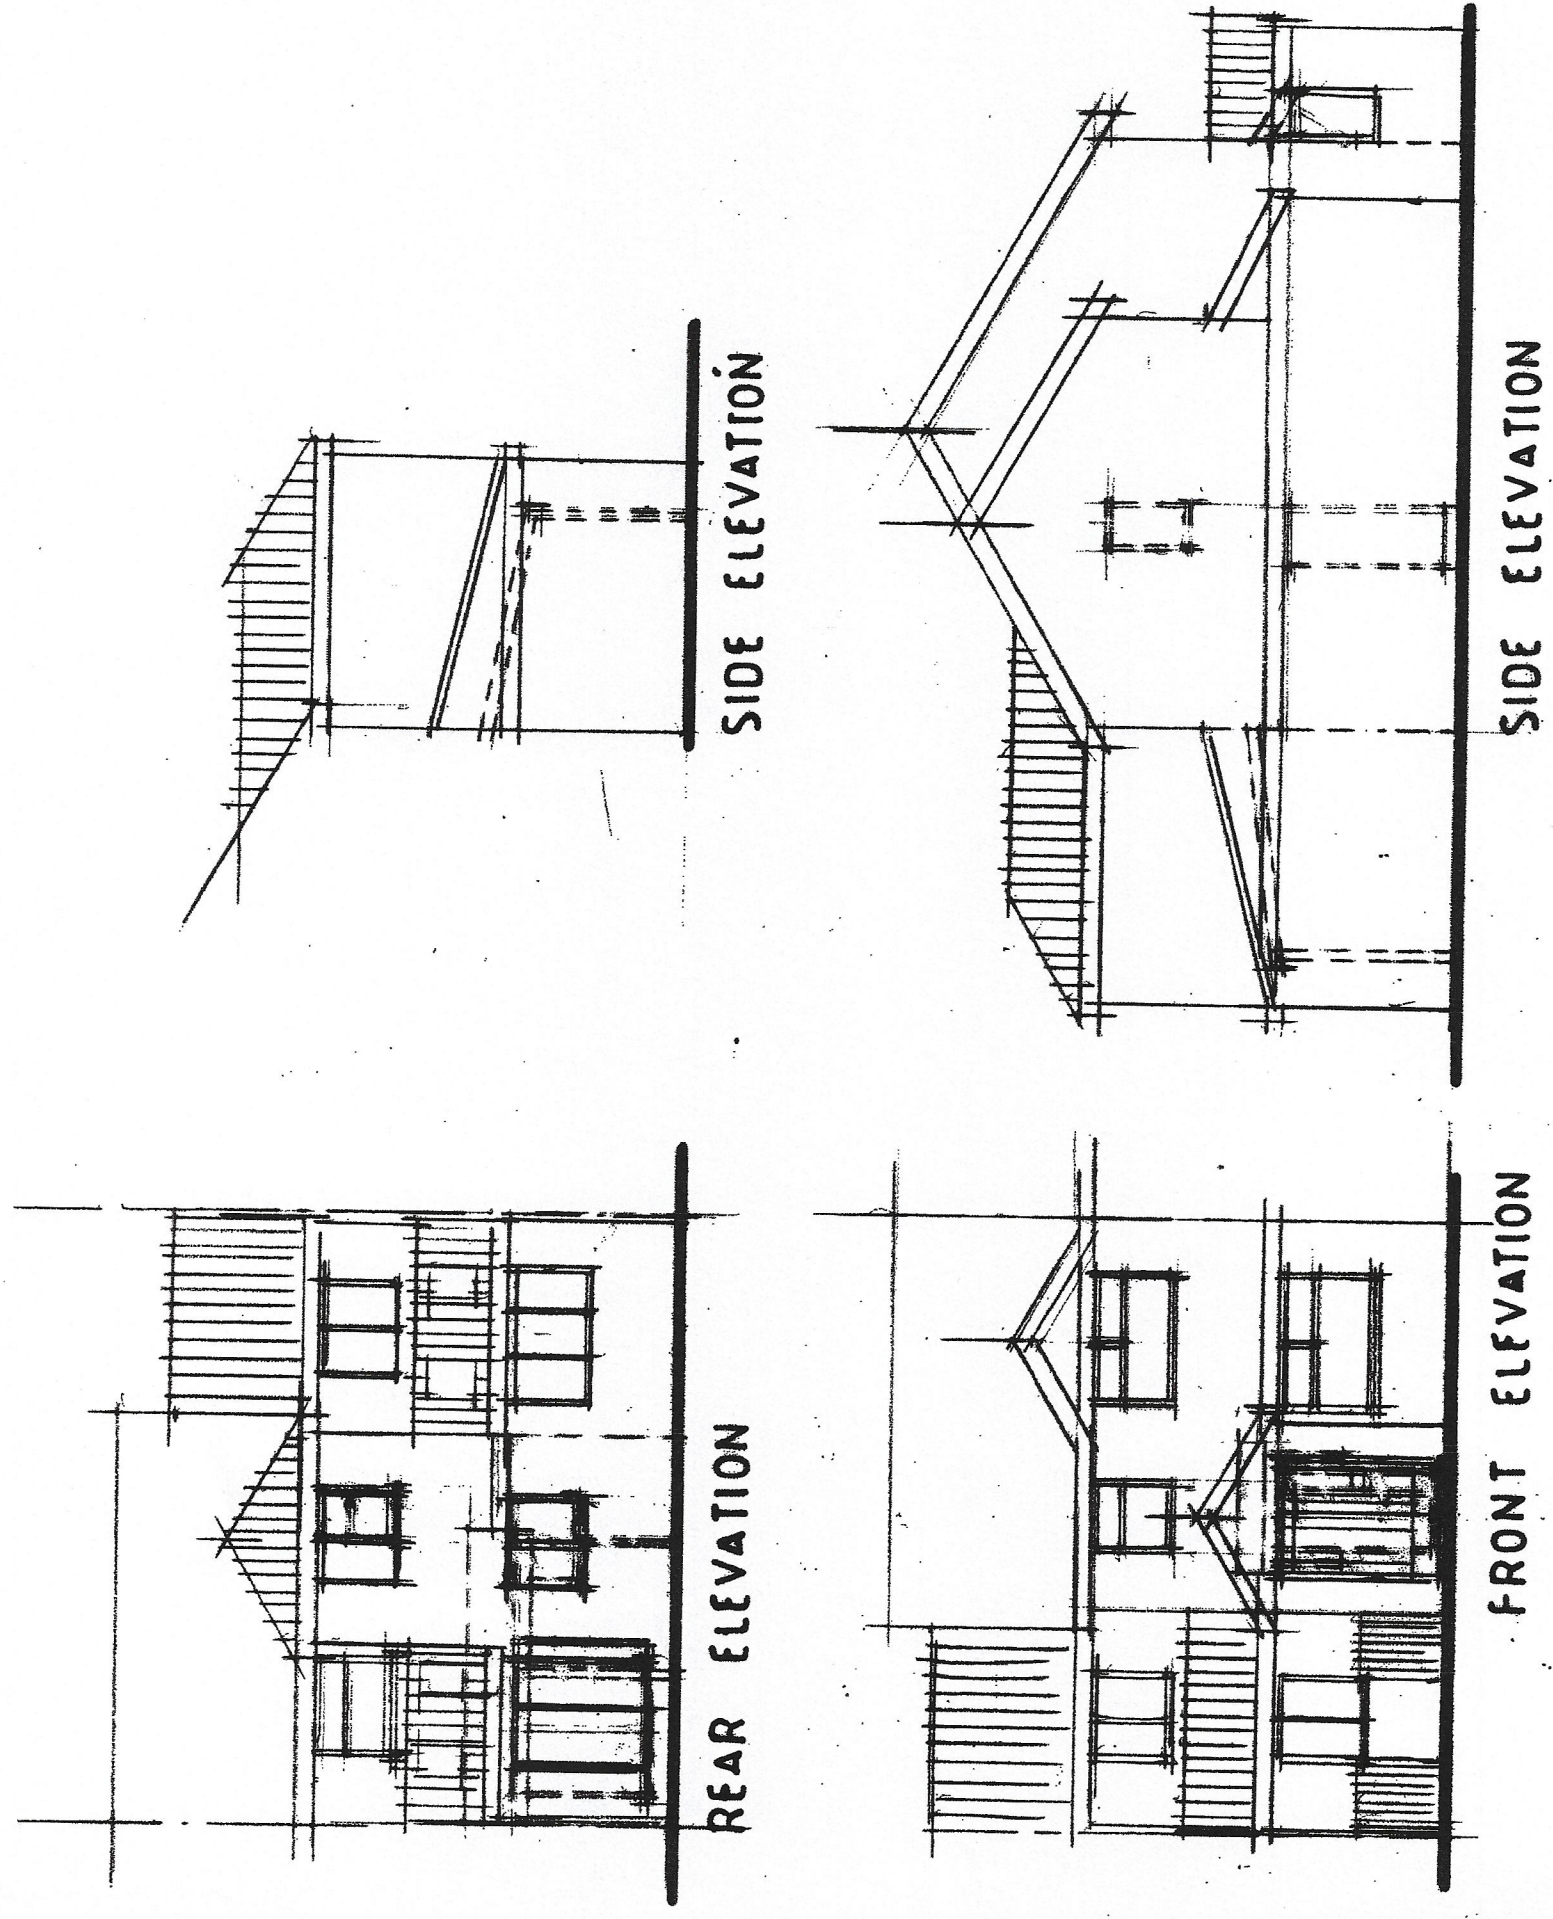

GROUND FLOOR PLAN

FIRST FLOOR PLAN

CLIENT MR Z. ALI 21 TARRINGTON CLOSE BELLE VUE W2 4TB		JOB TITLE PROPOSED GROUND FLOOR FRONT EXTENSION		DRG. TITLE PREVIOUSLY APPROVED UNALtered DRAWING (EXCEPT FOR PORCH AND END STORE)		HOLBOROW + ORMESHER <i>Limited</i> architectural & interior design Station House Adams Hill Knutsford Cheshire WA16 6DN telephone : 01565 652275 fax : 01565 750501		ISSUE ORIGINAL 1 2 3 4 5 6 7
REVISION DATE DRAWN CHECKED APPROVED		DATE DRAWN CHECKED APPROVED		DATE DRAWN CHECKED APPROVED		DATE DRAWN CHECKED APPROVED		
SCALE 1:50 & 1:100 at A1		SCALE 1:50 & 1:100 at A1		SCALE 1:50 & 1:100 at A1		SCALE 1:50 & 1:100 at A1		
DRAWING NUMBER		DRAWING NUMBER		DRAWING NUMBER		DRAWING NUMBER		
1784/17/02		1784/17/02		1784/17/02		1784/17/02		