


The diagram is a proposed ground floor plan of a building located on Peter Moss Way. The building is elongated and features several rooms: a large Shop at the bottom, a Bike Store at the top, a Store, a WC, and a Bin Store (4.5sqm). There are three entrances marked 'Ent'. A refuse collection route is indicated by a red arrow, and a refuse collection area is marked with a red hatched pattern. A north arrow is located in the upper right corner. The plan is labeled 'Proposed Ground Floor Plan' at the bottom left.

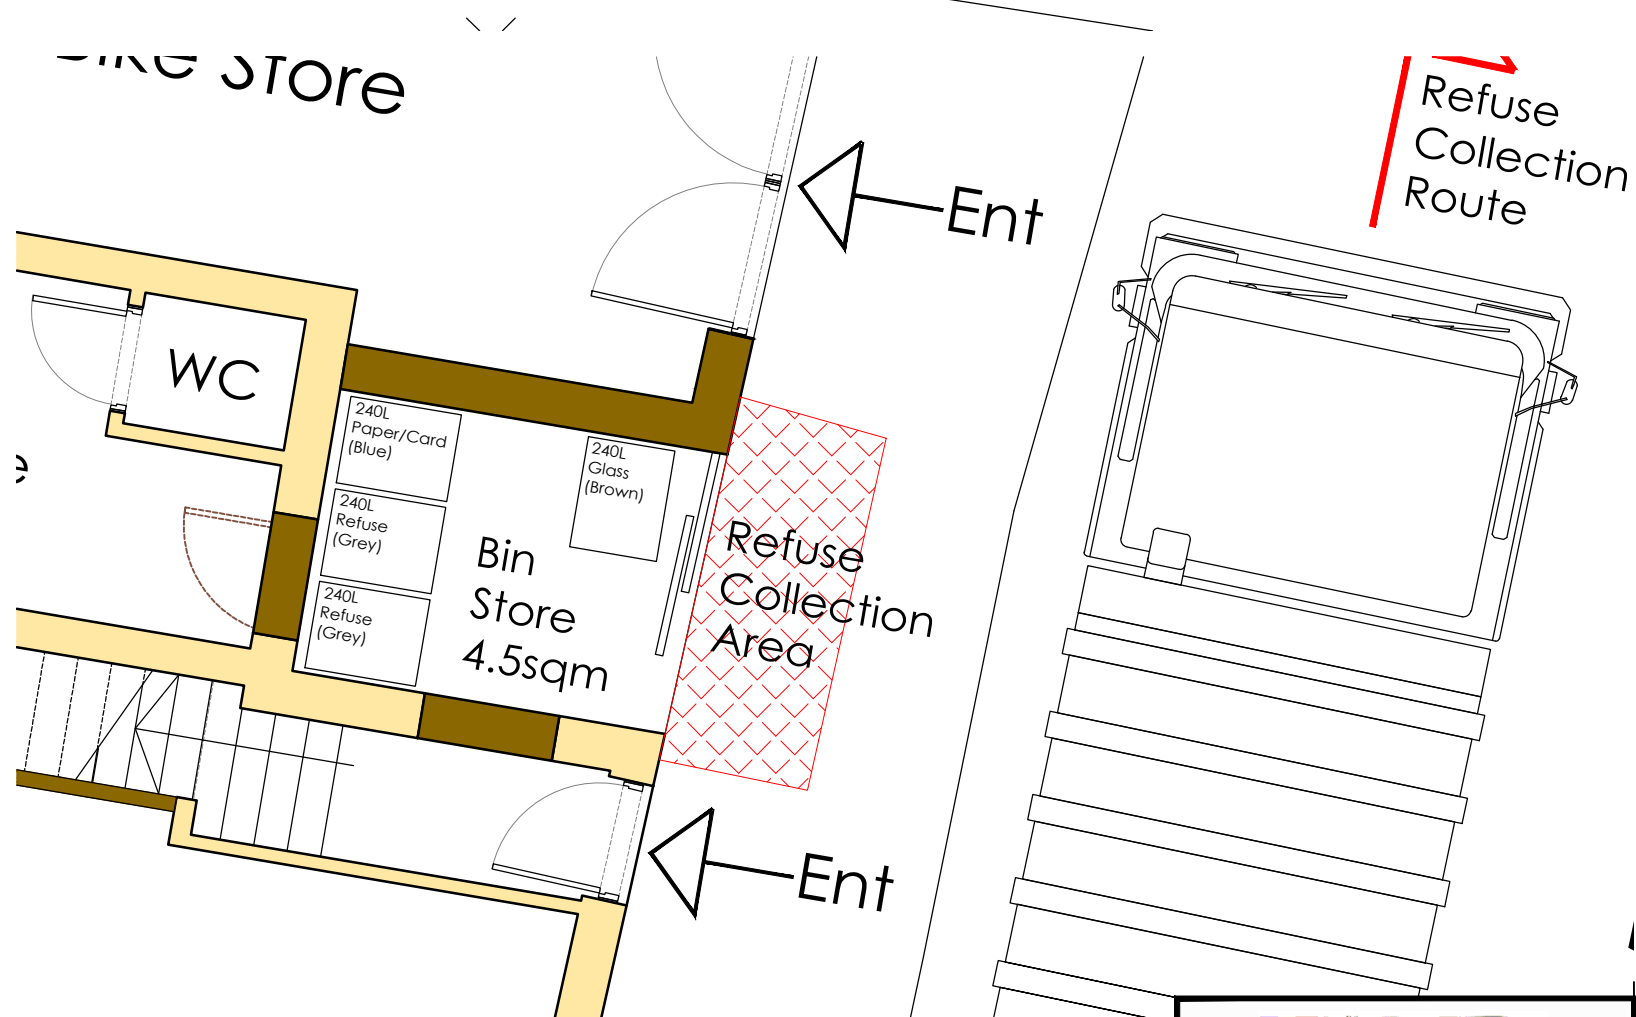

SCALE 1:200/50@ A3



FOB Design (UK) Ltd
72A Water Lane,
Wilmslow, Cheshire. SK9 5BB
01625 251644
office@fob-design.com www.fob-design.com

REV	DATE			DRAWN BY
Copyright of fob design (UK) Ltd, all rights reserved.				
All information contained within this drawing remains the property of the design. The information should not be reproduced in whole or part or modified without written consent of fob design. No information within this drawing should be modified or disposed or passed onto third parties without written consent of fob design. Do not scale from drawing.				
Mr Malik Hanif				
Proposed Redevelopment				
341 Barlow Road, Levenshulme				
Proposed Site Plan- Refuse				
Drawn	NP	Status	PL	Date 07.06.21
Checked	DPP	Original	A3	Scale 1:200/50@A3
14519-PL11				