



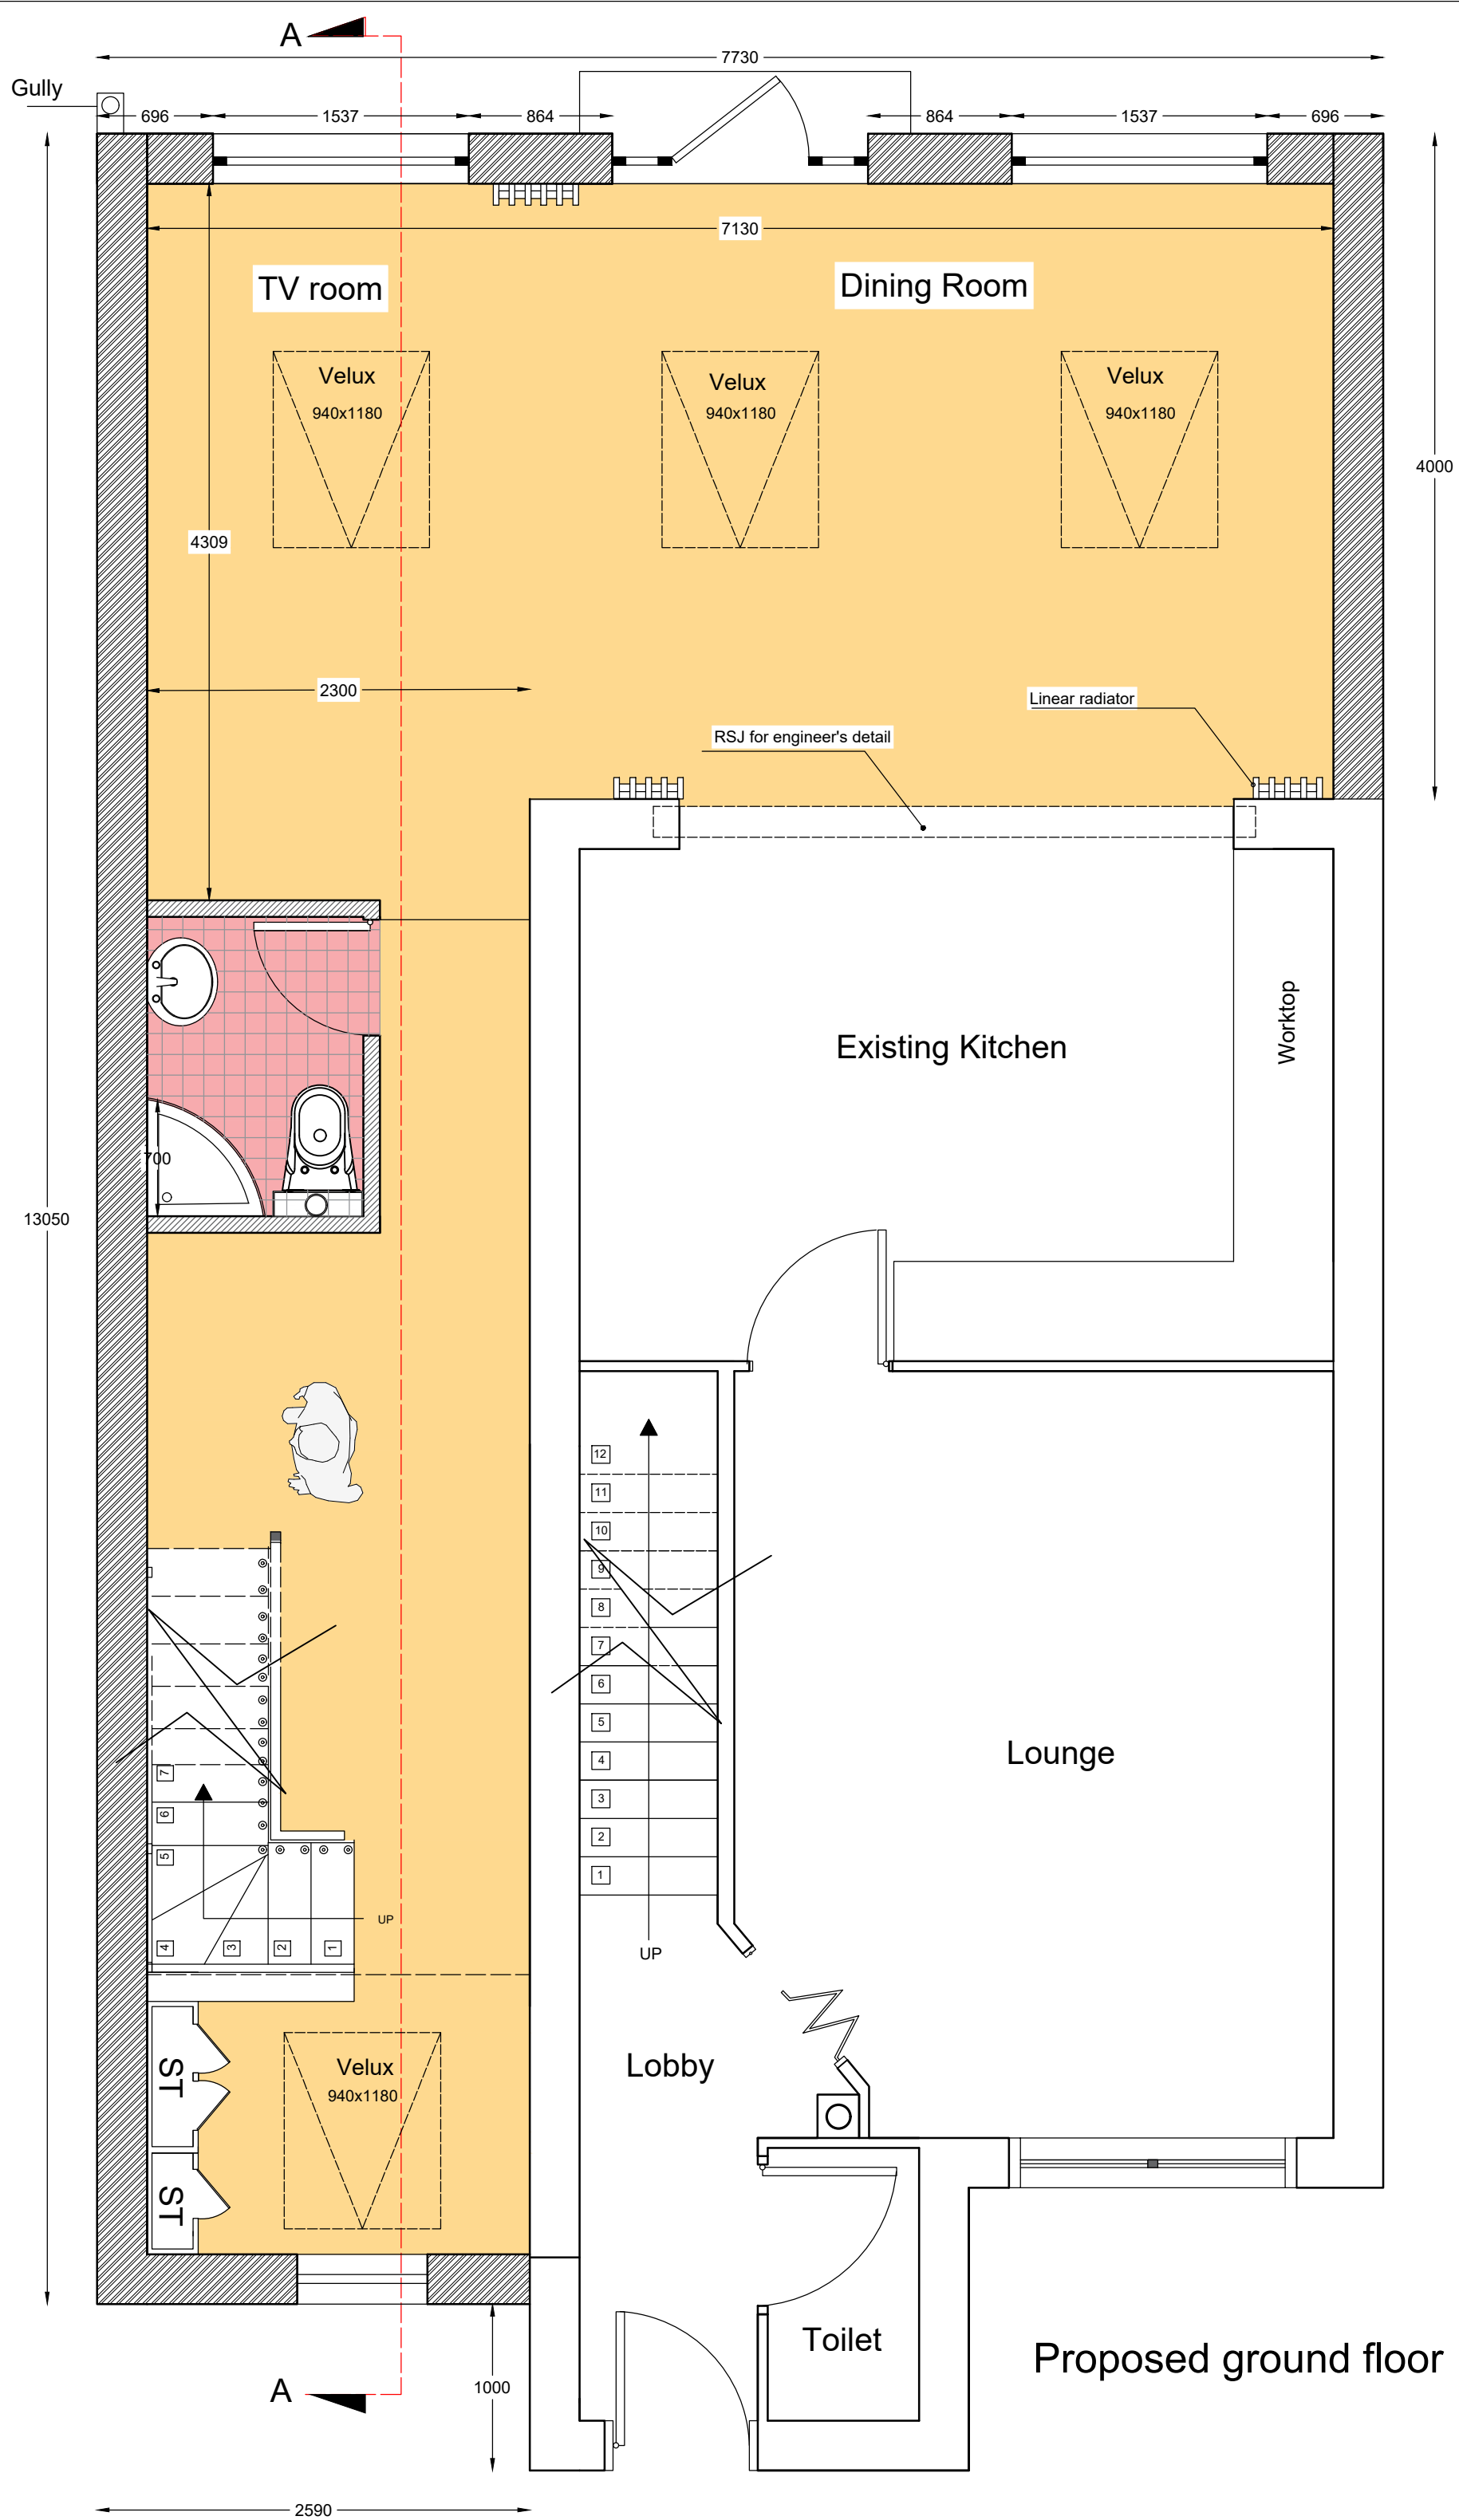

Proposed ground floor

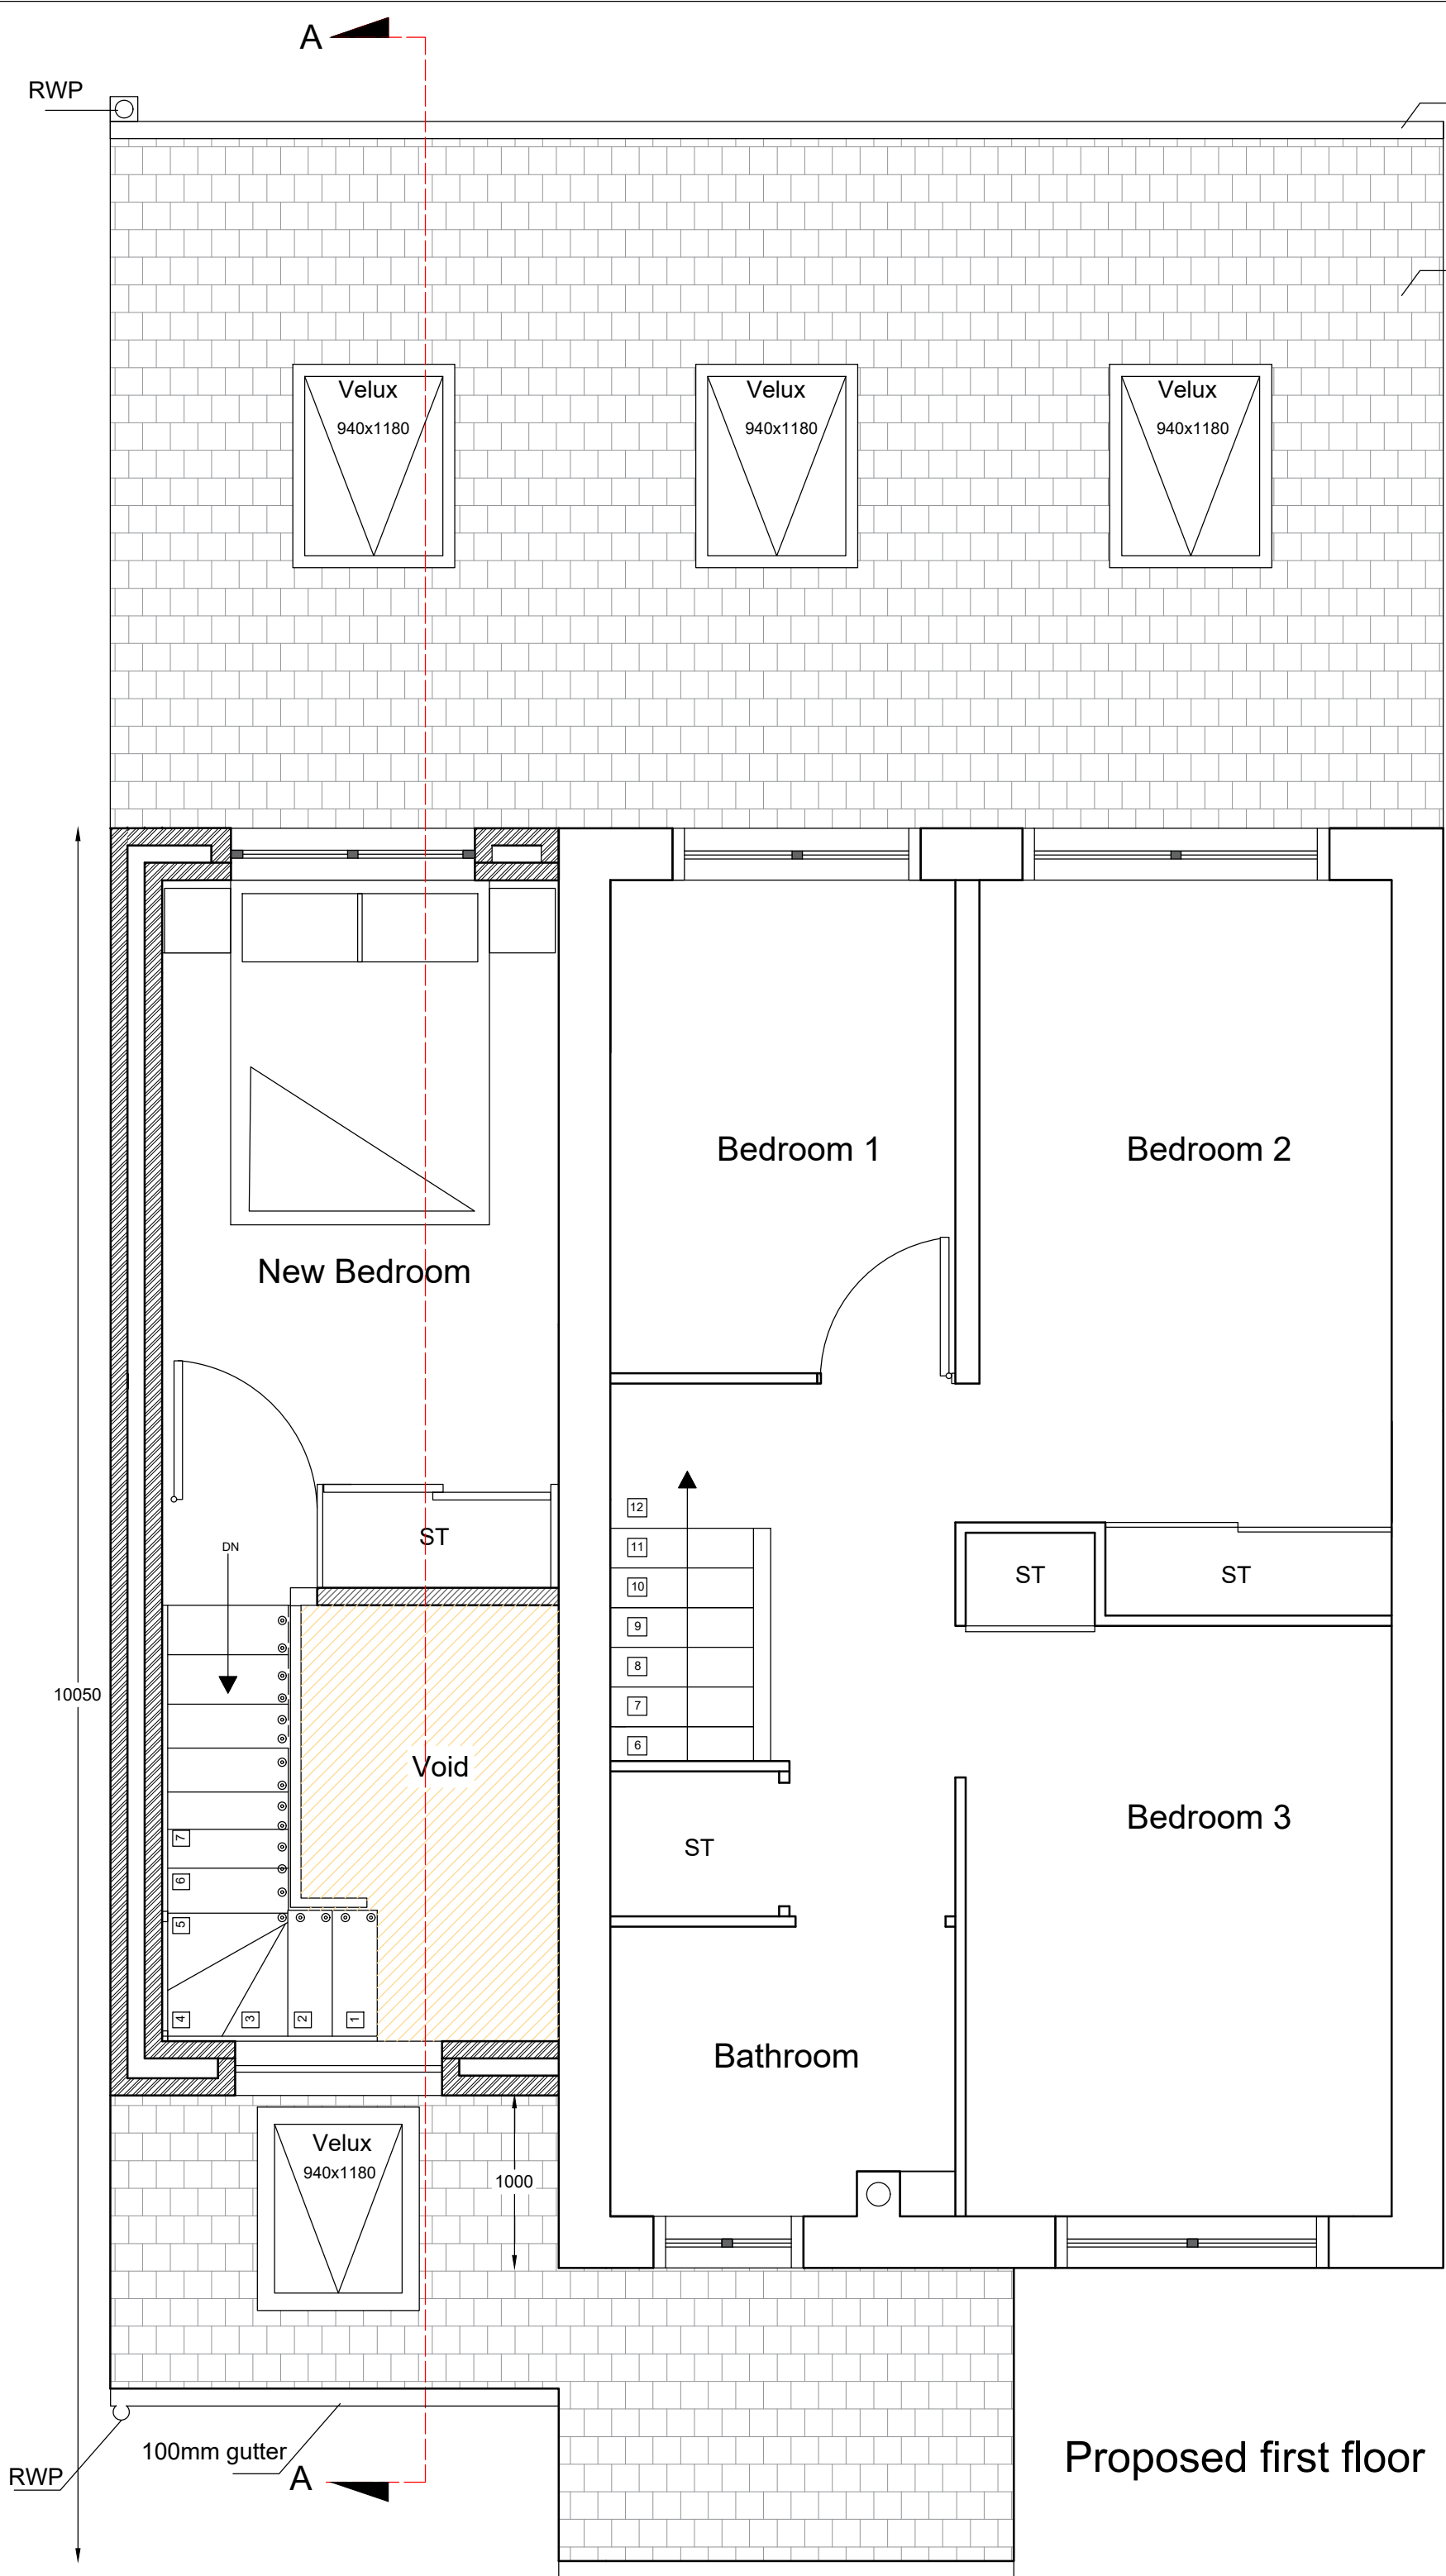

Proposed first floor

Subject to planning permission

Subject to party wall agreement

All structural work to be signed off by a qualified structure engineer

Project:
Single storey rear extension and double storey side extension at:
7 Freshpool Rd
M22 4UB


Client: Mr Diaa Rajeh

Architectural Drawings


DRG Title:
Proposed ground and first floors

Date: 28/06/2021	Job No	Dwg. No
Scale: 1:50 on A3		05

SPiRE Design & Build
Email: info@spire-db.co.uk
Web: www.spire-db.co.uk Tel: 075 87719118

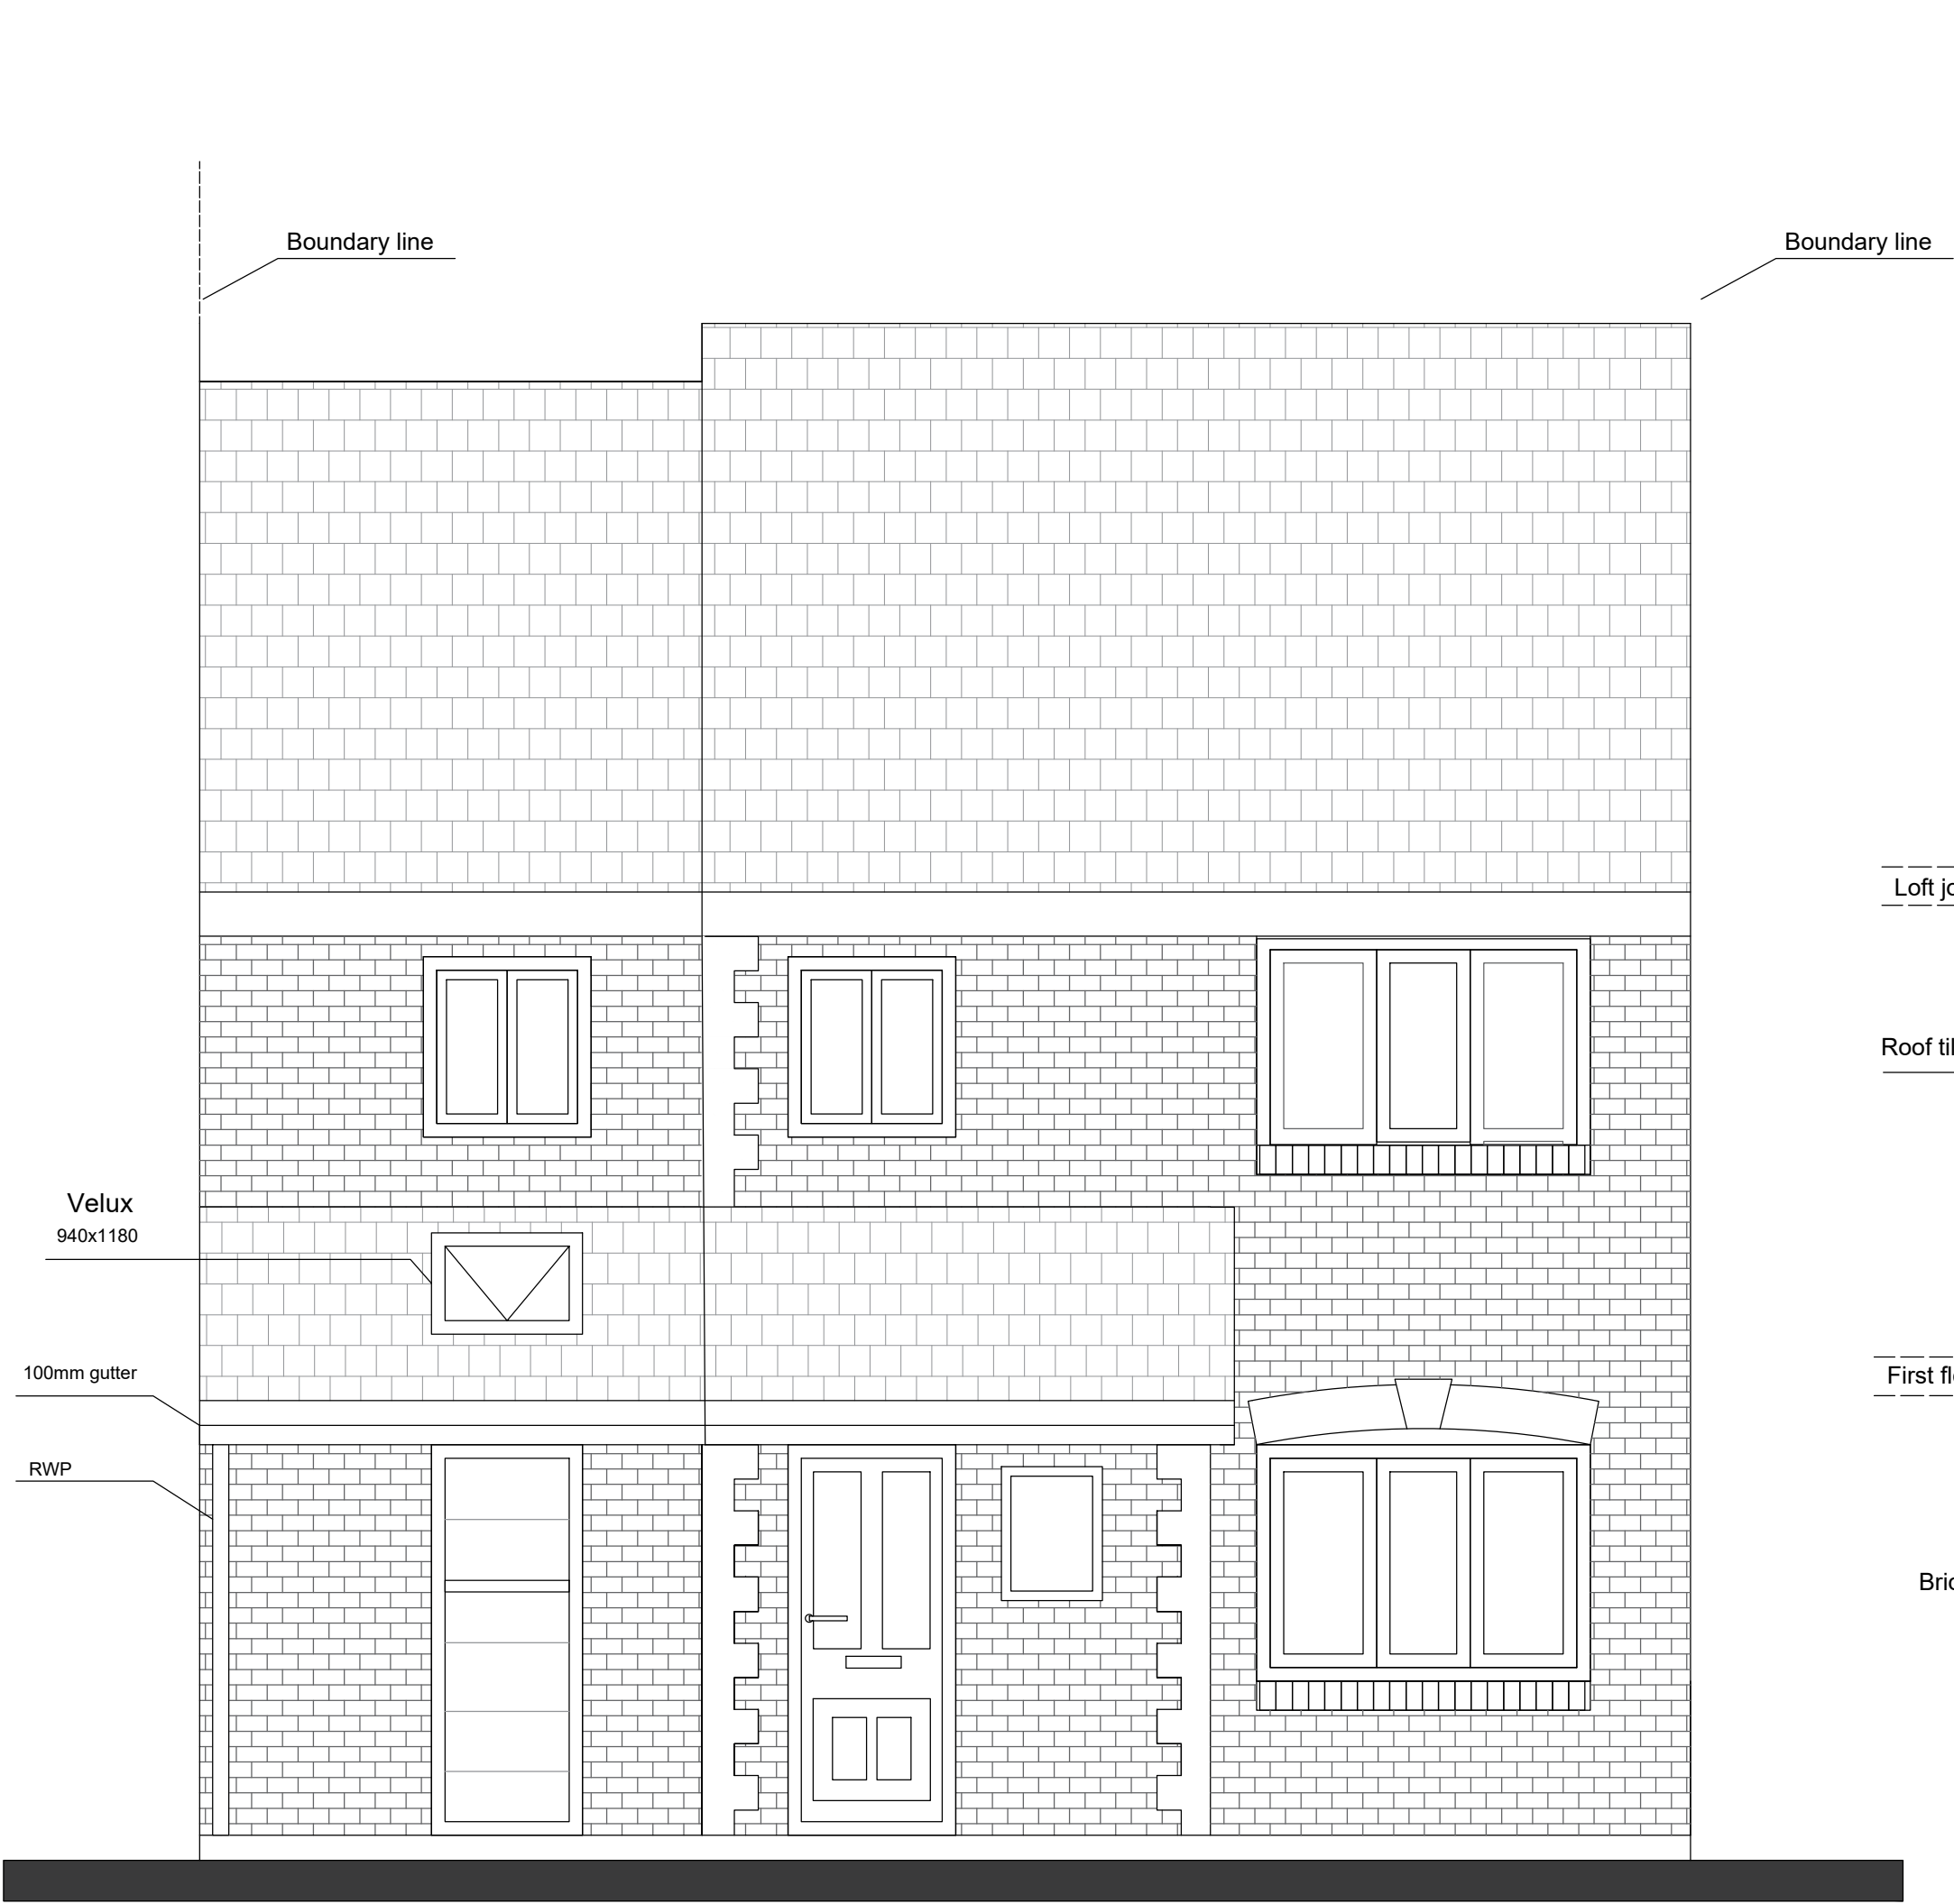

Proposed front elevation

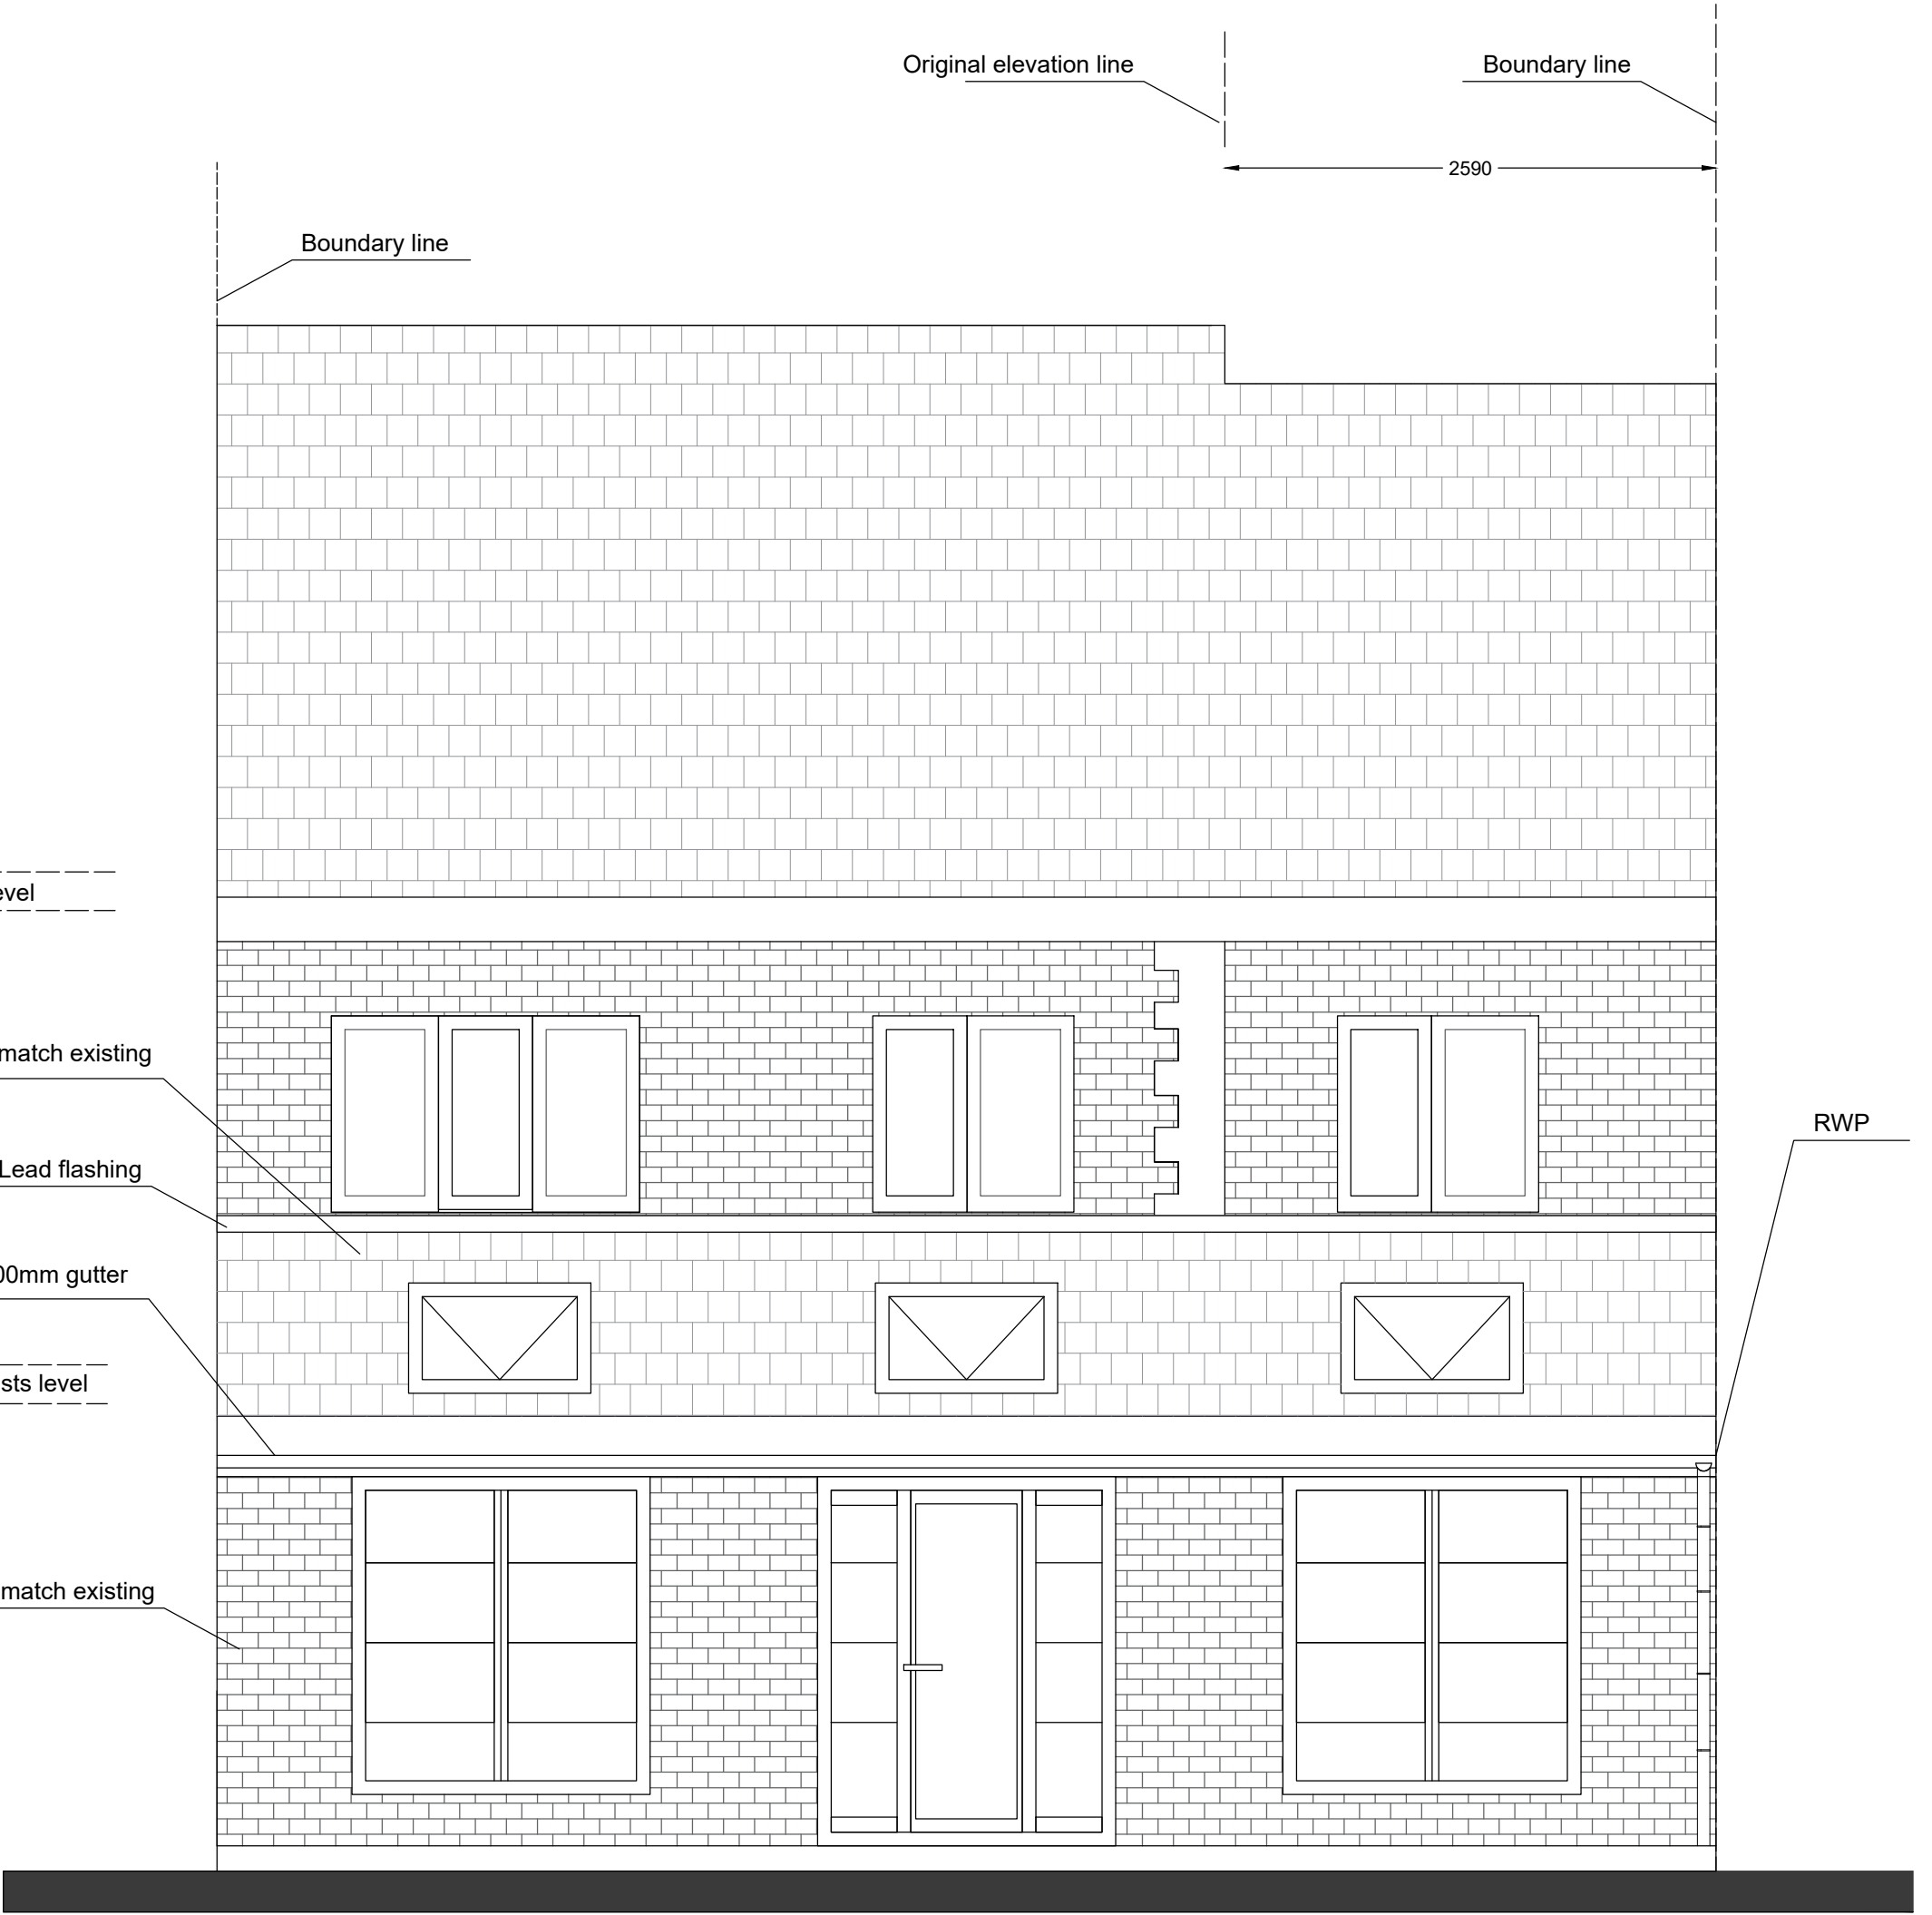

Proposed rear elevation

Project:
Single storey rear extension and double storey side extension at:
7 Freshpool Rd
M22 4UB

Client: Mr Diaa Rajeh

Architectural Drawings

DRG Title:
Proposed elevations

Date: 28/06/2021	Job No	Dwg. No
Scale: 1:50 on A3		


Email: info@spire-db.co.uk
Web: www.spire-db.co.uk Tel: 075 87719118

Project:
Single storey rear extension and double storey side extension at:
7 Freshpool Rd
M22 4UB

Client: Mr Diaa Rajeh

Architectural Drawings


DRG Title:
Proposed side and front elevations

	Job No	Dwg. No
Date: 28/06/2021		08
Scale: 1:50 on A3		




Email: Info@spire-db.co.uk
Web: www.spire-db.co.uk Tel: 075 87719118

Proposed front elevation

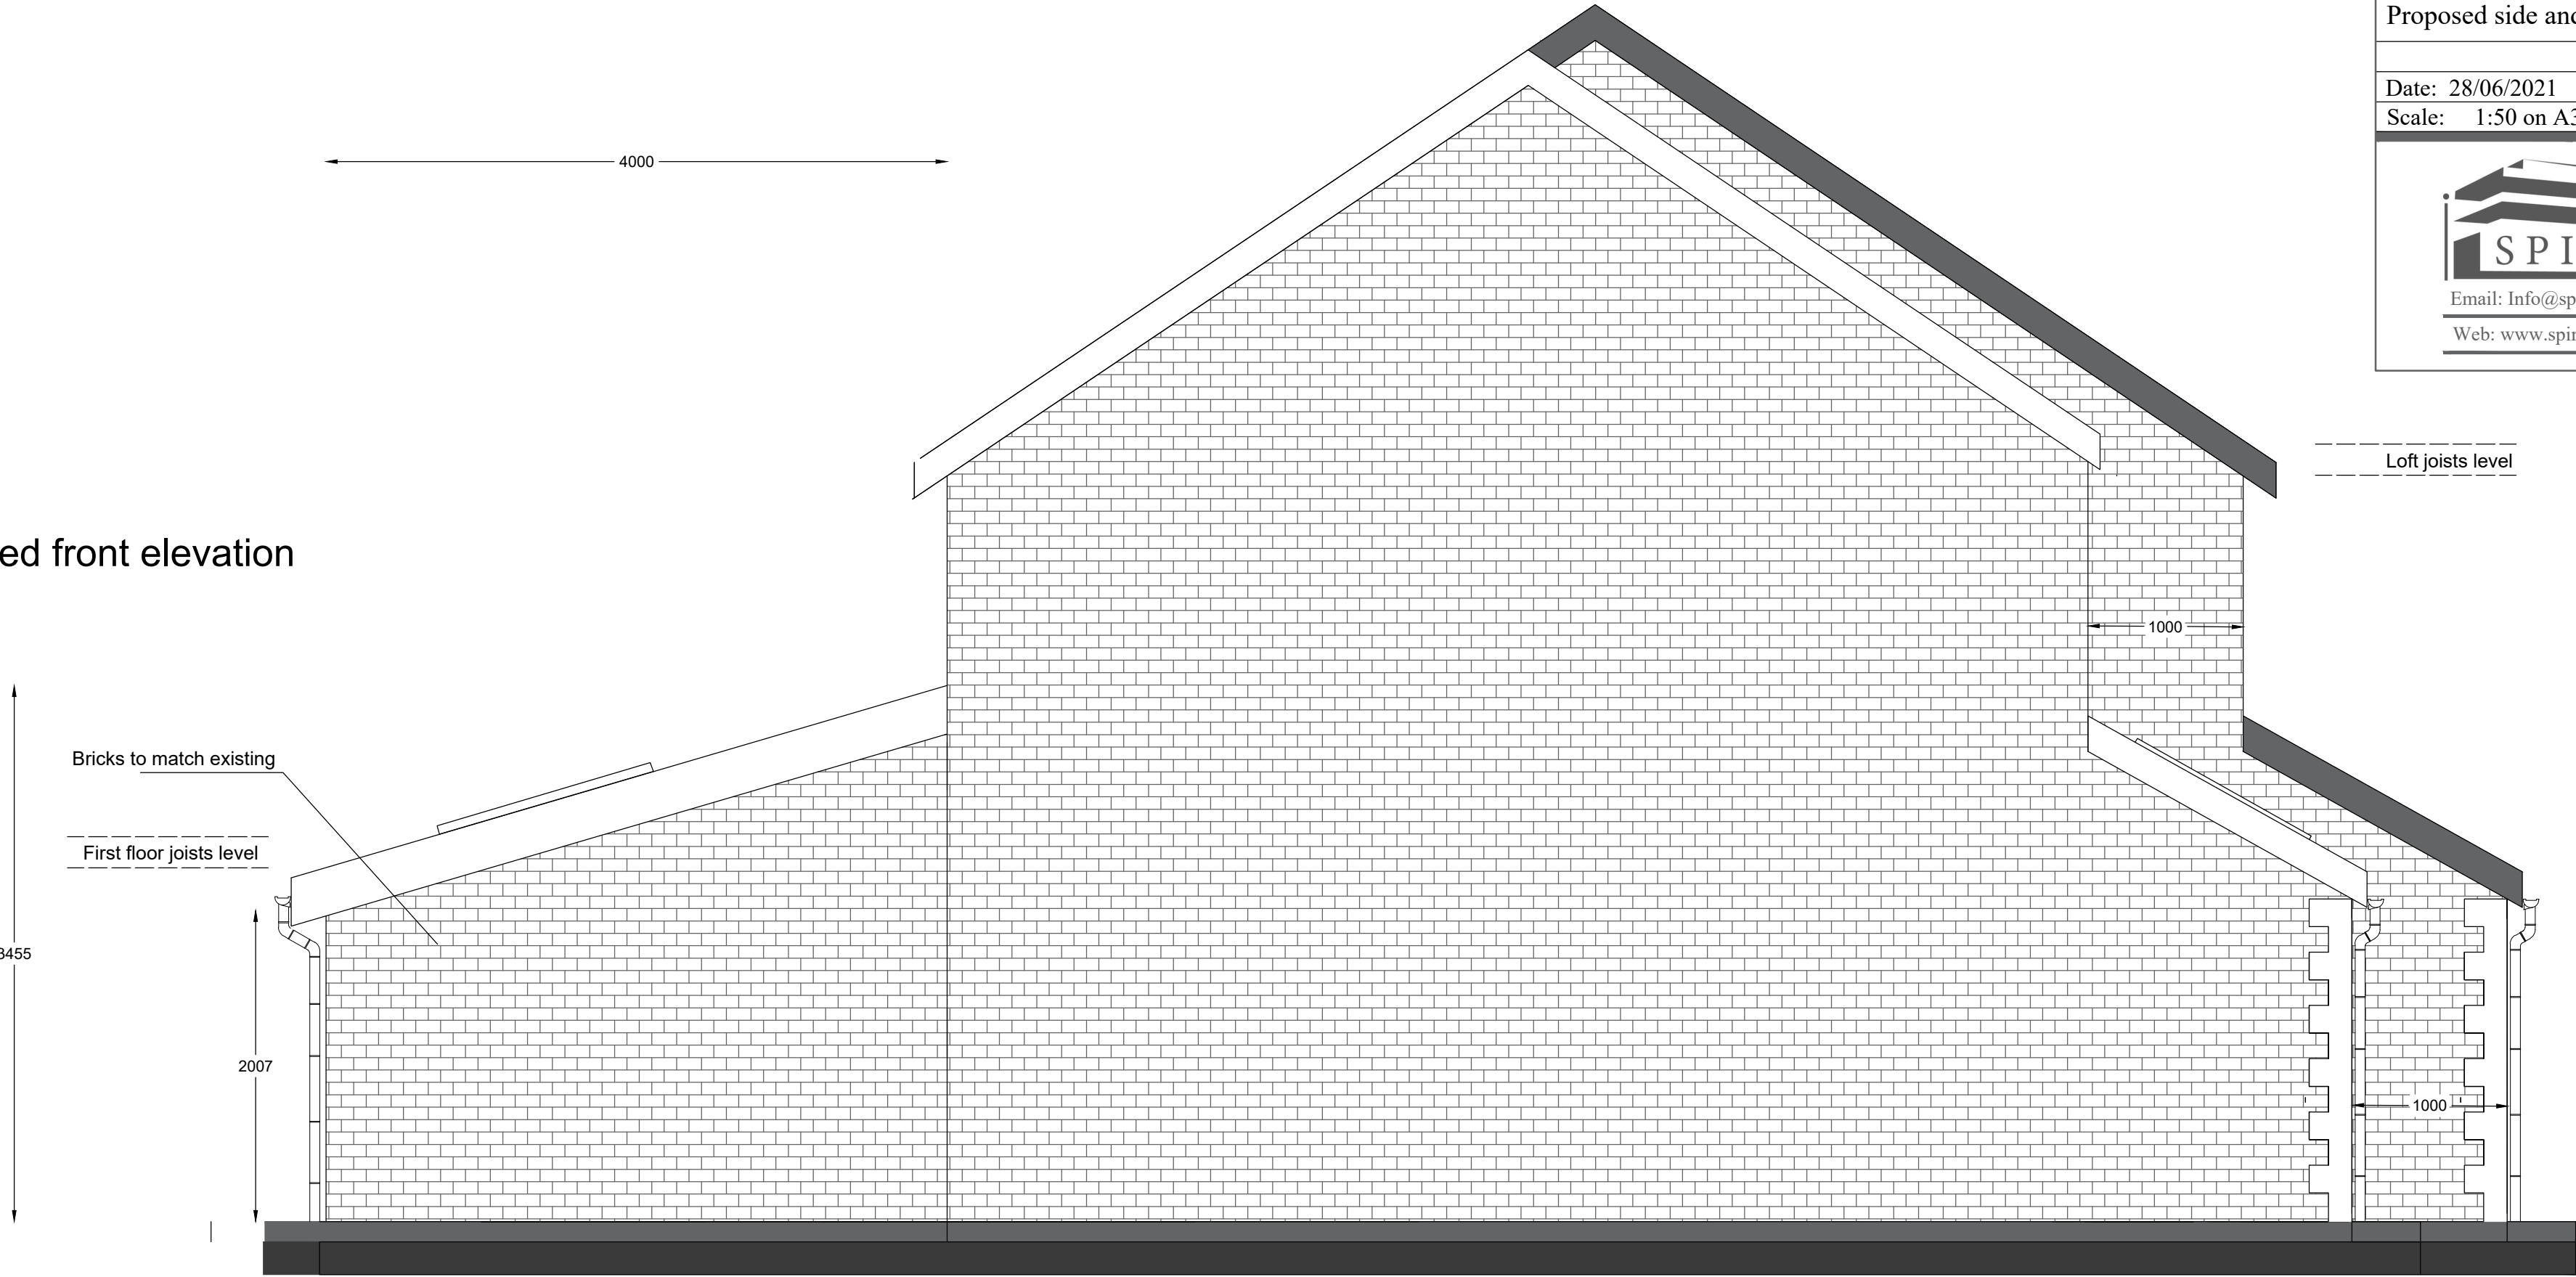

Proposed Side elevation

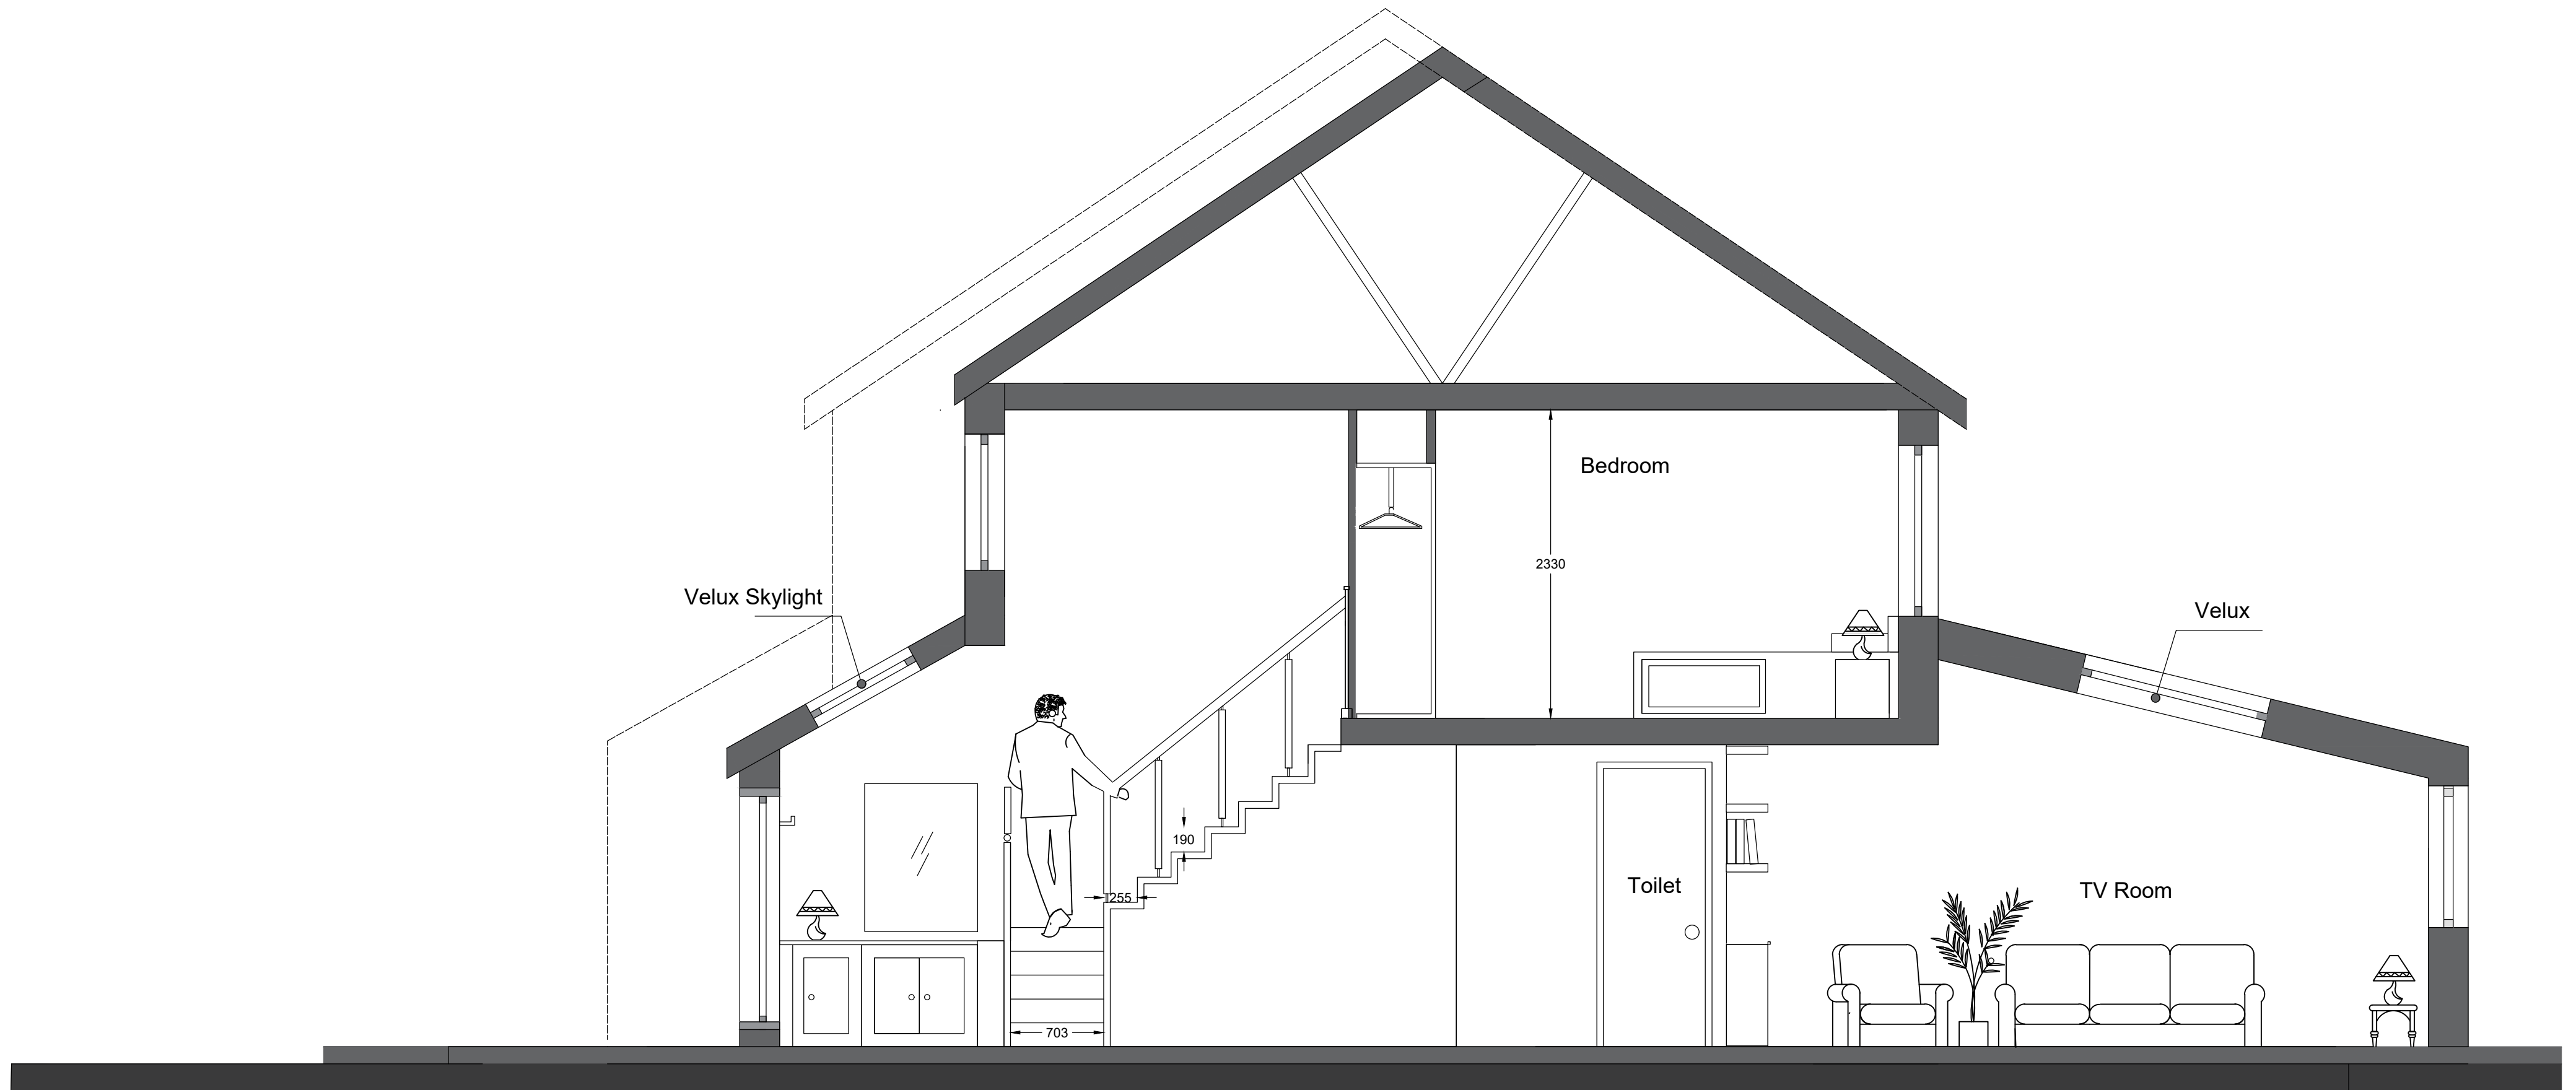

Cross Section AA



Stairs Design: Fontanot Shop UK

Project:

Single storey rear extension and double storey side extension at:
7 Freshpool Rd
M22 4UB

Client: Mr Diaa Rajeh

Architectural Drawings

DRG Title:

Proposed SECTION

	Job No	Dwg. No
Date: 28/06/2021		06
Scale: 1:50 on A3		



Email: Info@spire-db.co.uk

Web: www.spire-db.co.uk Tel: 075 87719118

Project:
Single storey rear extension and double storey side extension at:
7 Freshpool Rd
M22 4UB

Client: Mr Diaa Rajeh


Architectural Drawings

DRG Title:
Proposed side and front elevations

	Job No	Dwg. No
Date: 28/06/2021		
Scale: 1:50 on A3		08



Email: Info@spire-db.co.uk
Web: www.spire-db.co.uk Tel: 075 87719118

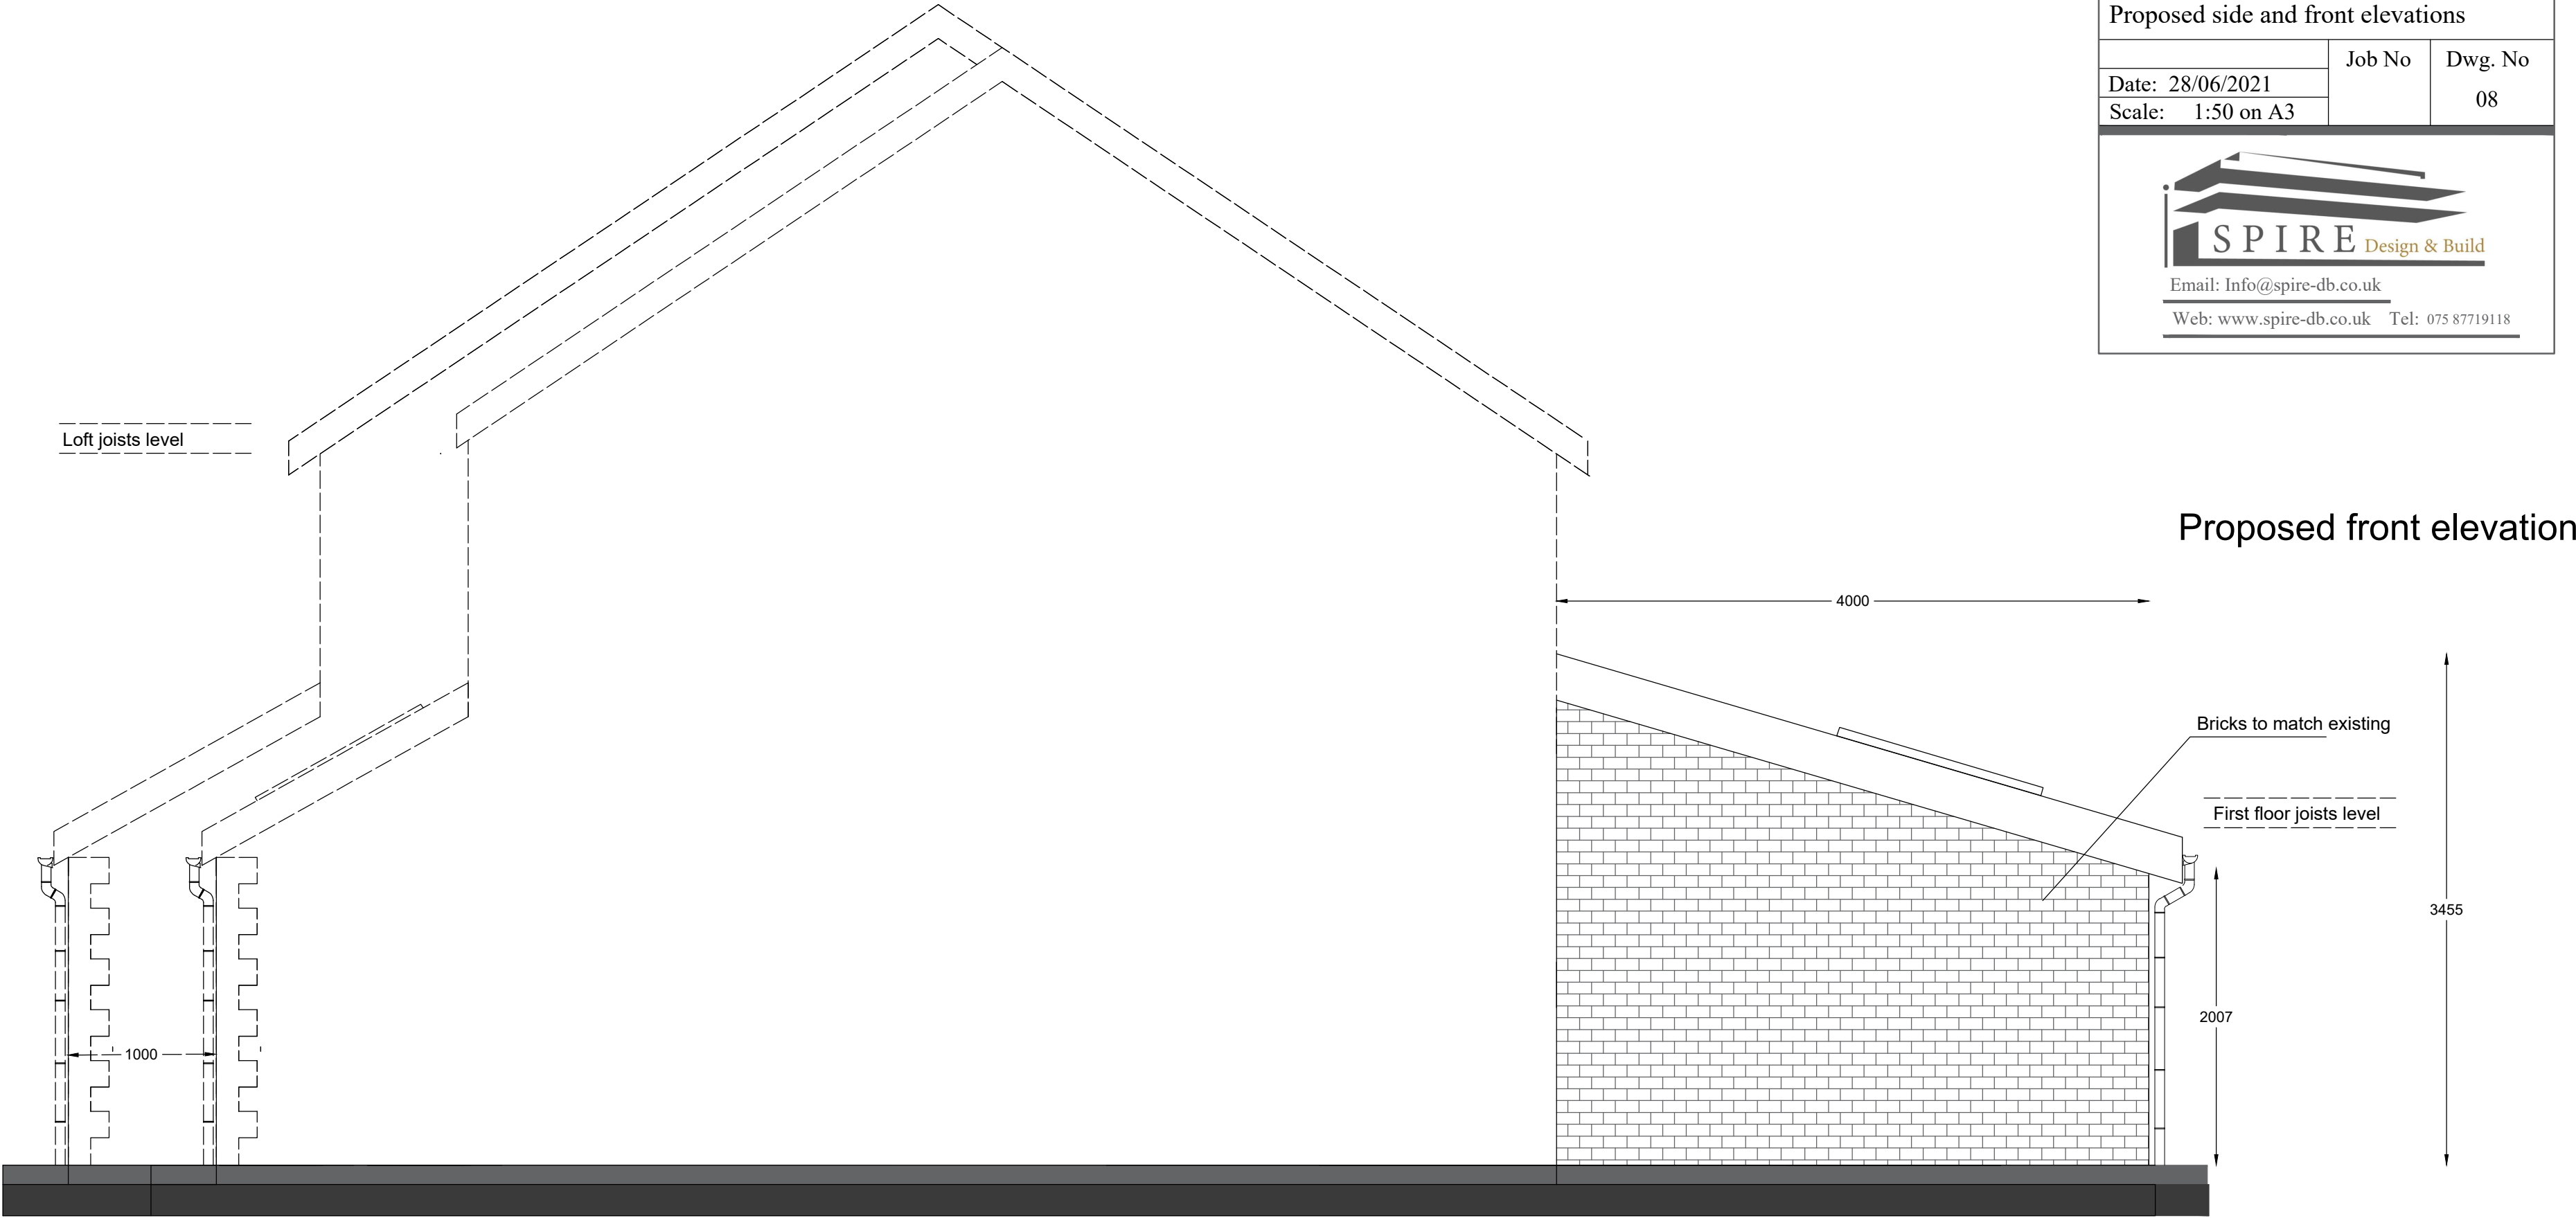

Proposed Side elevation


Existing Path currently
used to store No.9 bins
to remain the same

Neighbors' top floor window edge

2 floors extension

Single floor rear

Existing Path

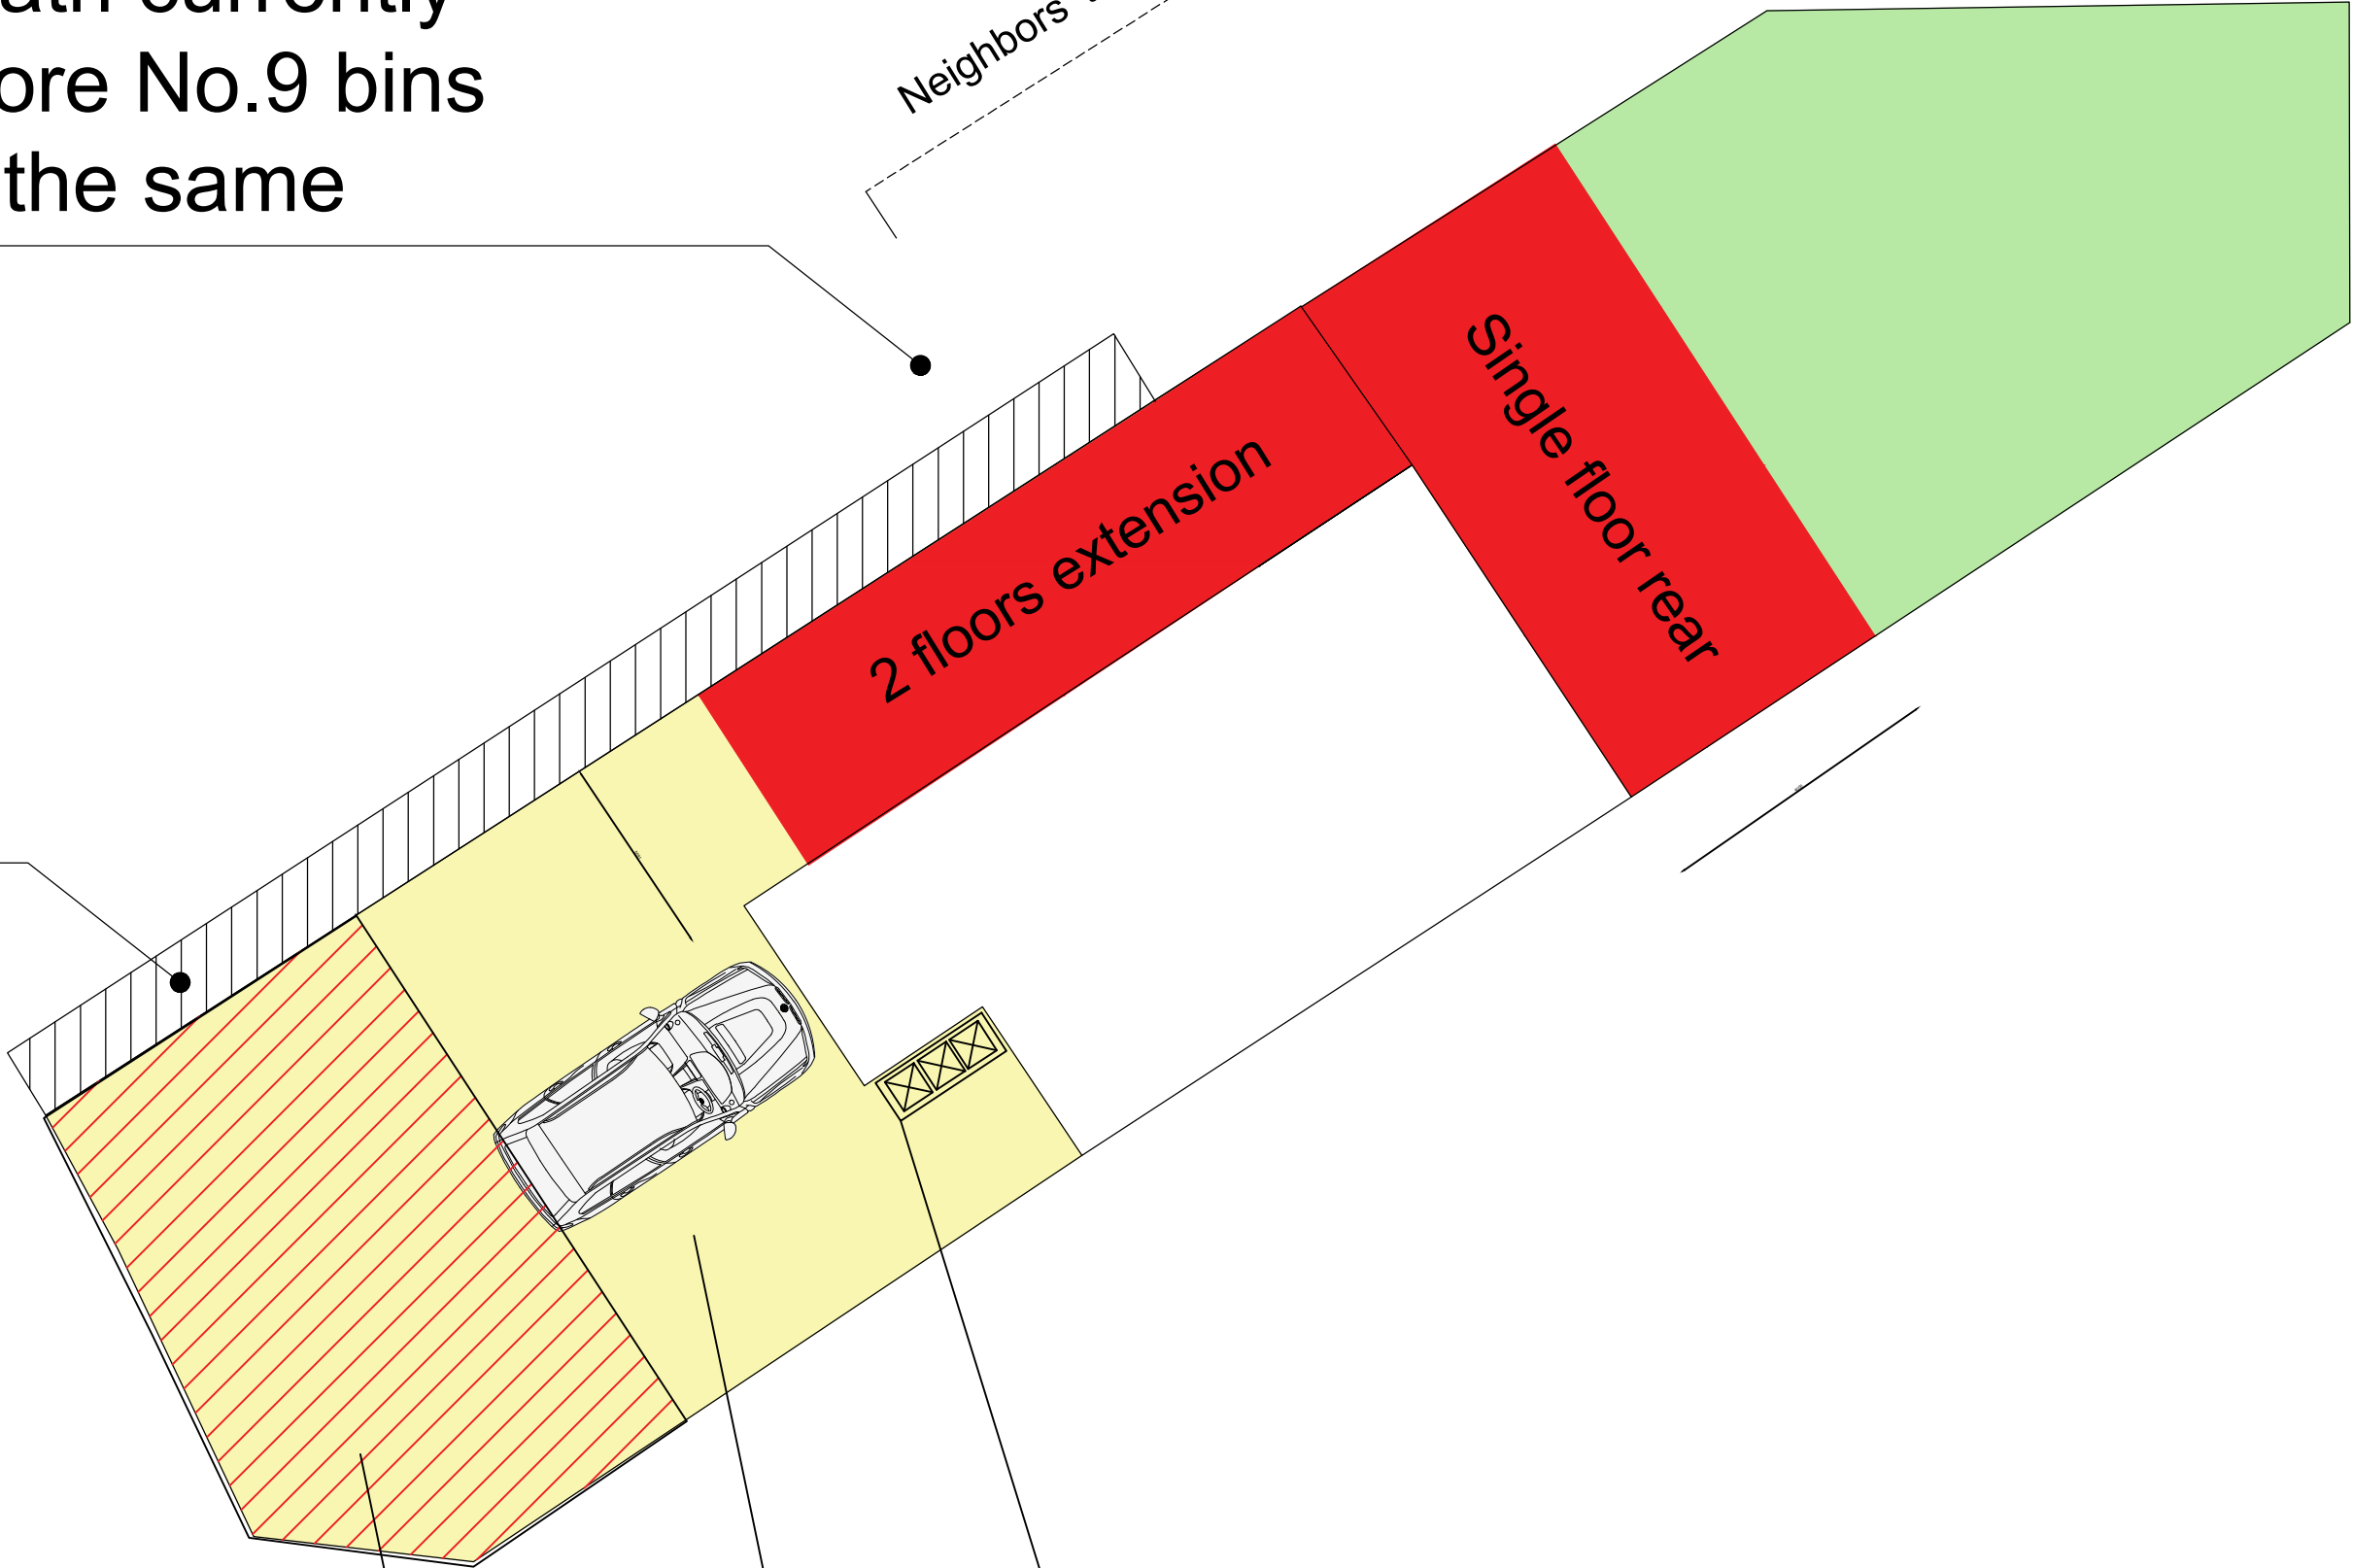

Bins in enclosed Ketter Plastic bin shed

Existing Driveway

Neighbor's right of access

Project:
Single storey rear extension and double storey side extension at:
7 Freshpool Rd
M22 4UB

Client: Mr Diao Rajeh
Architectural Drawings

DRG Title:
Proposed site plan

	Job No	Dwg. No
Date: 28/06/2021 Scale: 1:50 on A3		



Email: Info@spire-db.co.uk
Web: www.spire-db.co.uk Tel: 075 87719118