


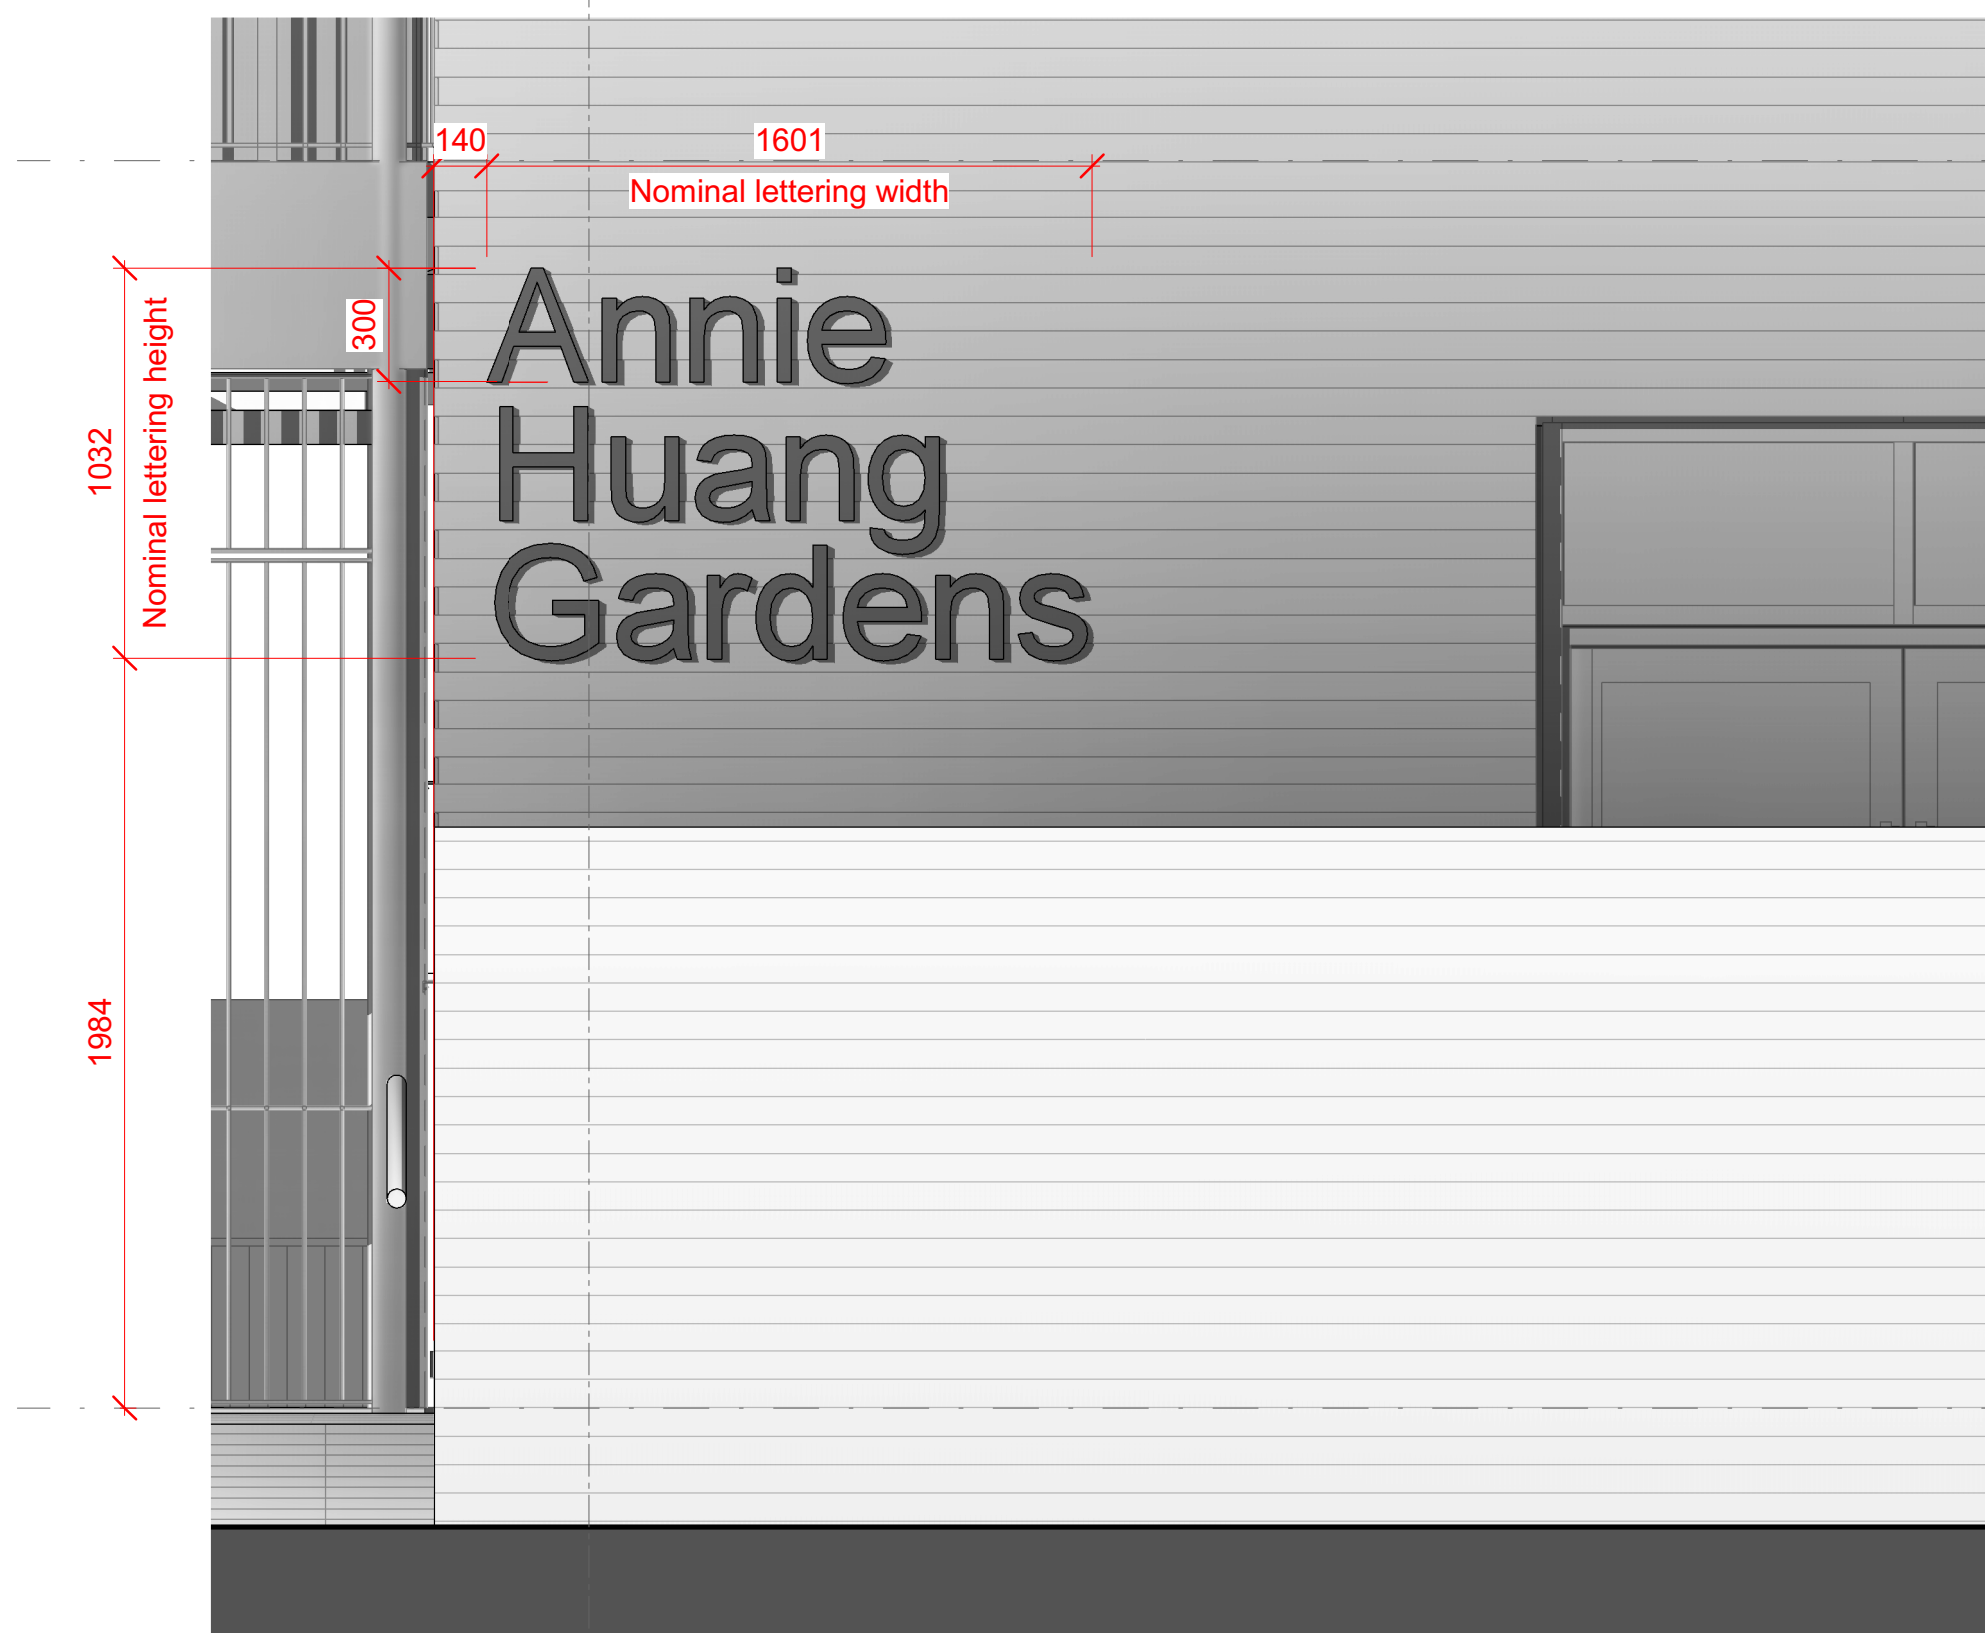

A - Proposed Signage - Setting Out

1: 20

01 First Floor Plan
35765


Signage specification:

Stainless steel 3D lettering with offset from brickwork, with illuminated white opalescent diffuser to rear.


Lettering font style as shown.

Linear LED limunaire controlled by a photocell (Landlord supply) with override by astronomical time clock and remote manual switching for testing during daylight hours.

00 Ground Floor Plan
32465

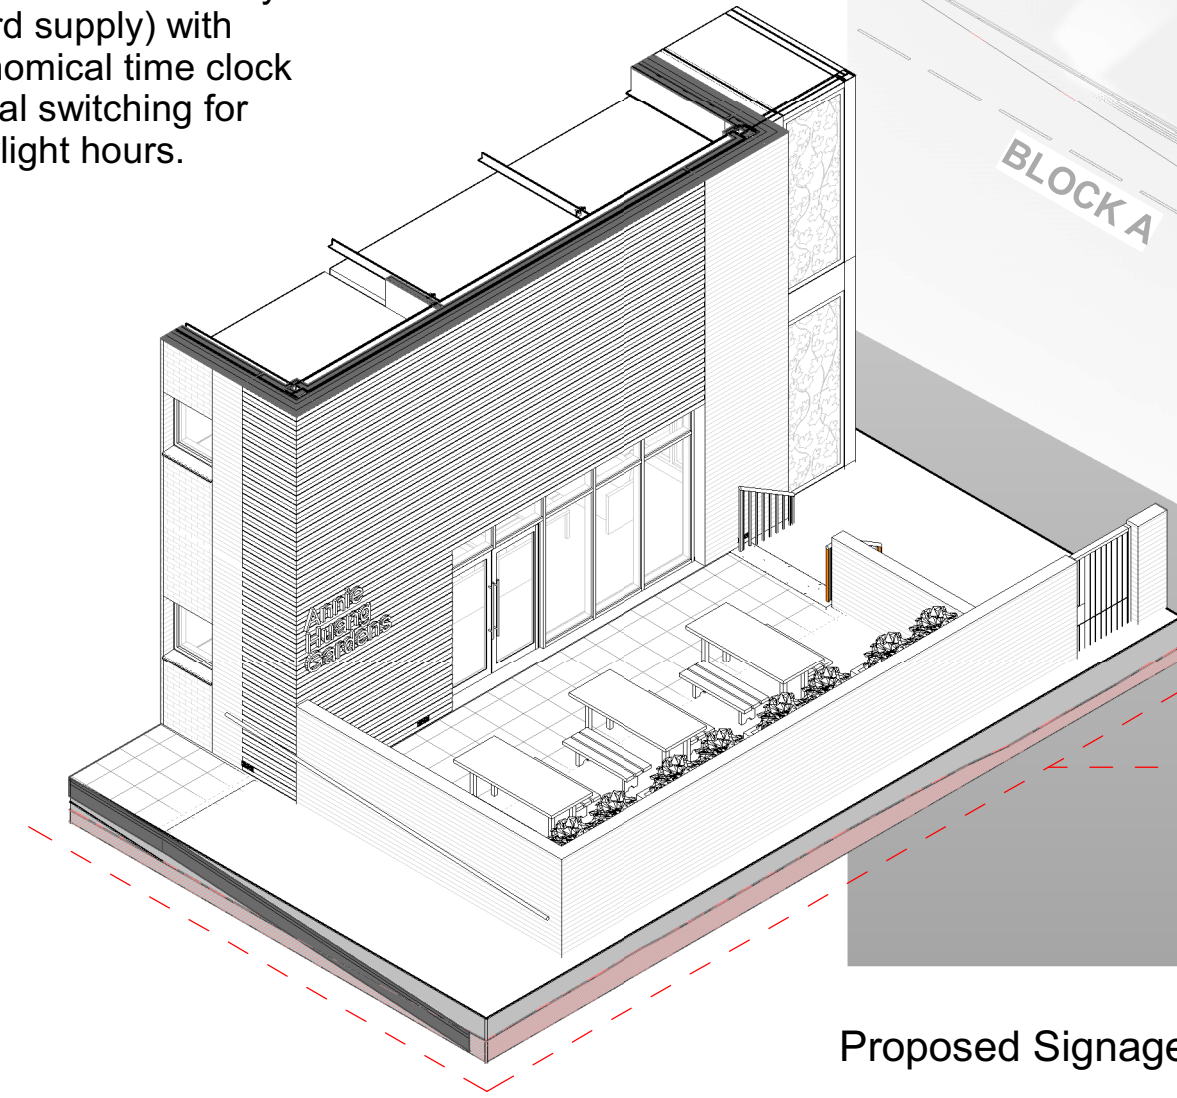

Proposed Signage - 3D View

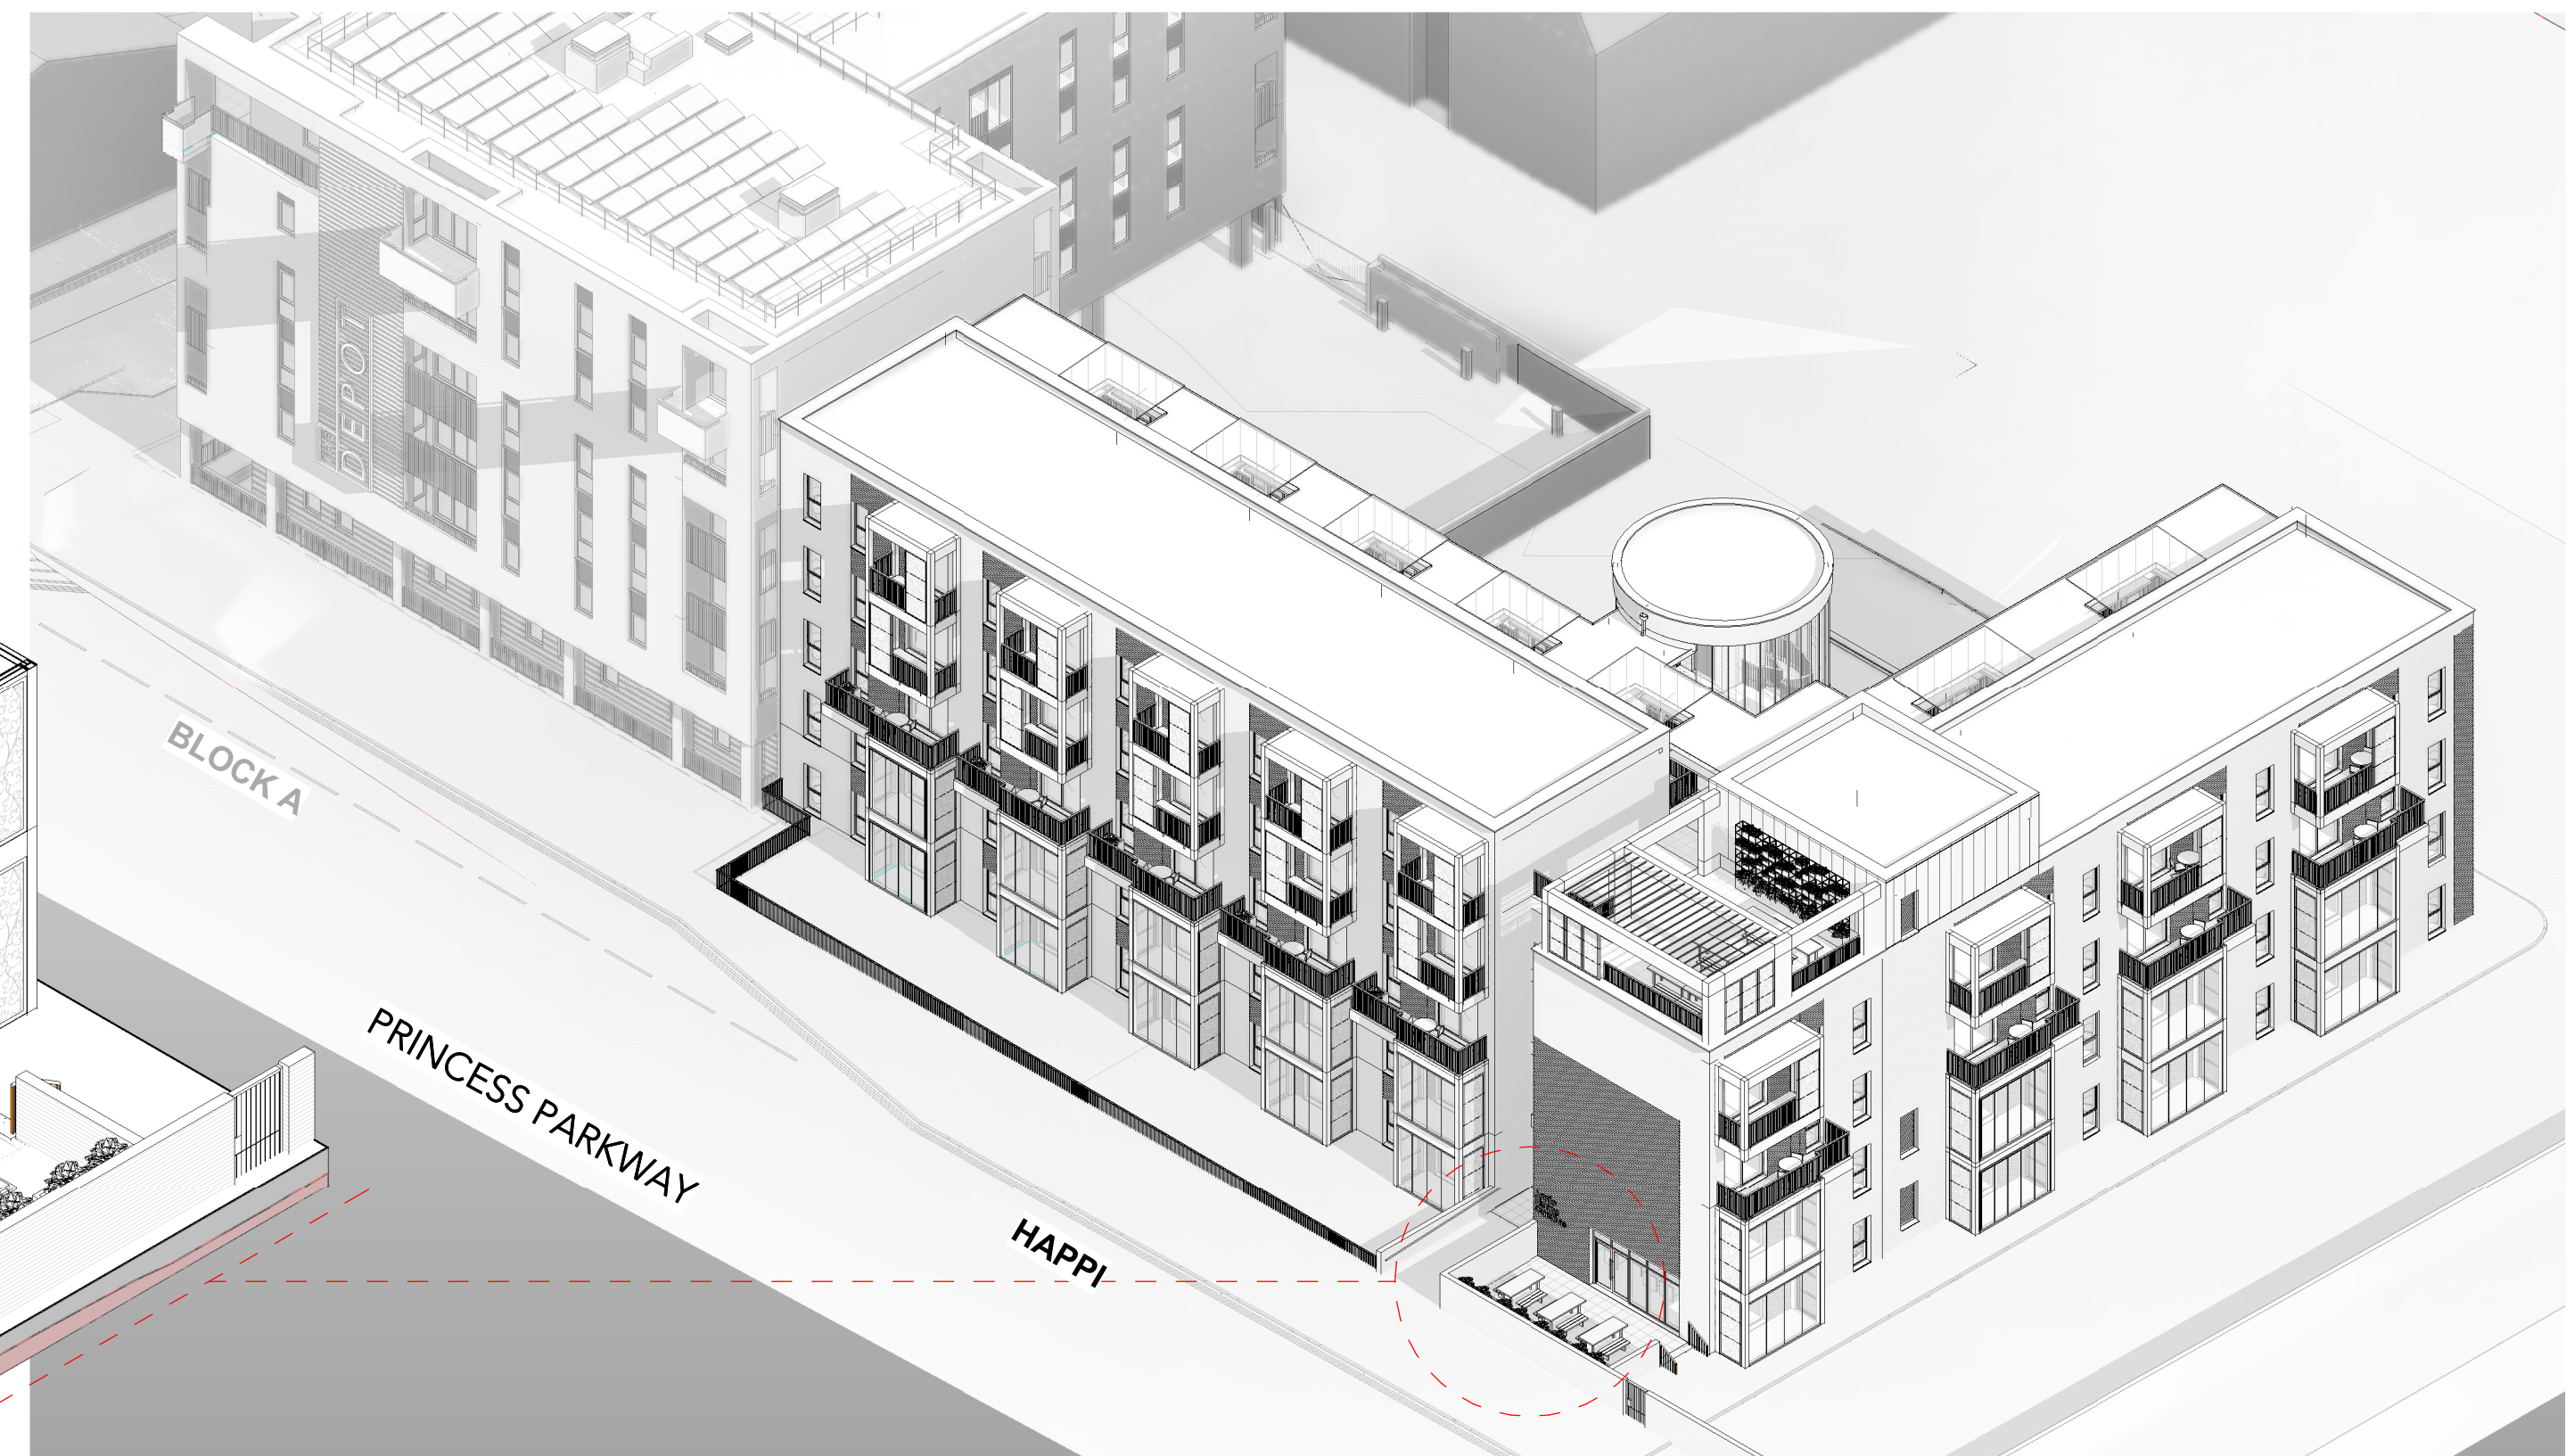

Proposed Signage - West Elevation (Princess Parkway)

1: 100

5 Roof Plan
48965

04 Fourth Floor Plan
45665

03 Third Floor Plan
42365

02 Second Floor Plan
39065

01 First Floor Plan
35765

00 Ground Floor Plan
32465

A
(05) 870

0 1 2 3 4 5 10
GRAPHIC SCALE: 1:100

A 17/12/21 JE First issue for Planning
- 16/12/21 JE First issue for comment

Rev Date Ints Details

© The moral rights of the author are hereby asserted.
This drawing and design is the sole property of Buttress Ltd and must not be reproduced without permission.
Buttress Ltd is Registered in England and Wales: 5383973

Buttress

41 Bengal Street
Manchester
M4 6AF

T 0161 236 3303
E contact@buttress.net
W www.buttress.net

Project Title HAPPI Housing Block
Client Rowlinson Construction LTD
Location Manchester

Drawing ref Signage - Elevations

Date 17/12/2021 11:20:12 Scale As indicated
Checker DC Orig Paper Size A1

Job No: 8134 Status PLANNING

Project: Origin: Zone: Level: Type: Disc: Number: Rev:

8134-BA-ZZ-00-DR-A- (05) 870- A