



Notes:
This drawing is the property of ISG plc ©.
This drawing has been prepared from historical information that cannot be guaranteed accurate. Responsibility is not accepted for errors made by others in scaling from this drawing. Do not scale drawing.
All construction information should be taken from figured dimensions only. All dimensions should be checked on site prior to the manufacture of any components.
Scale 1:250 as indicated at A0

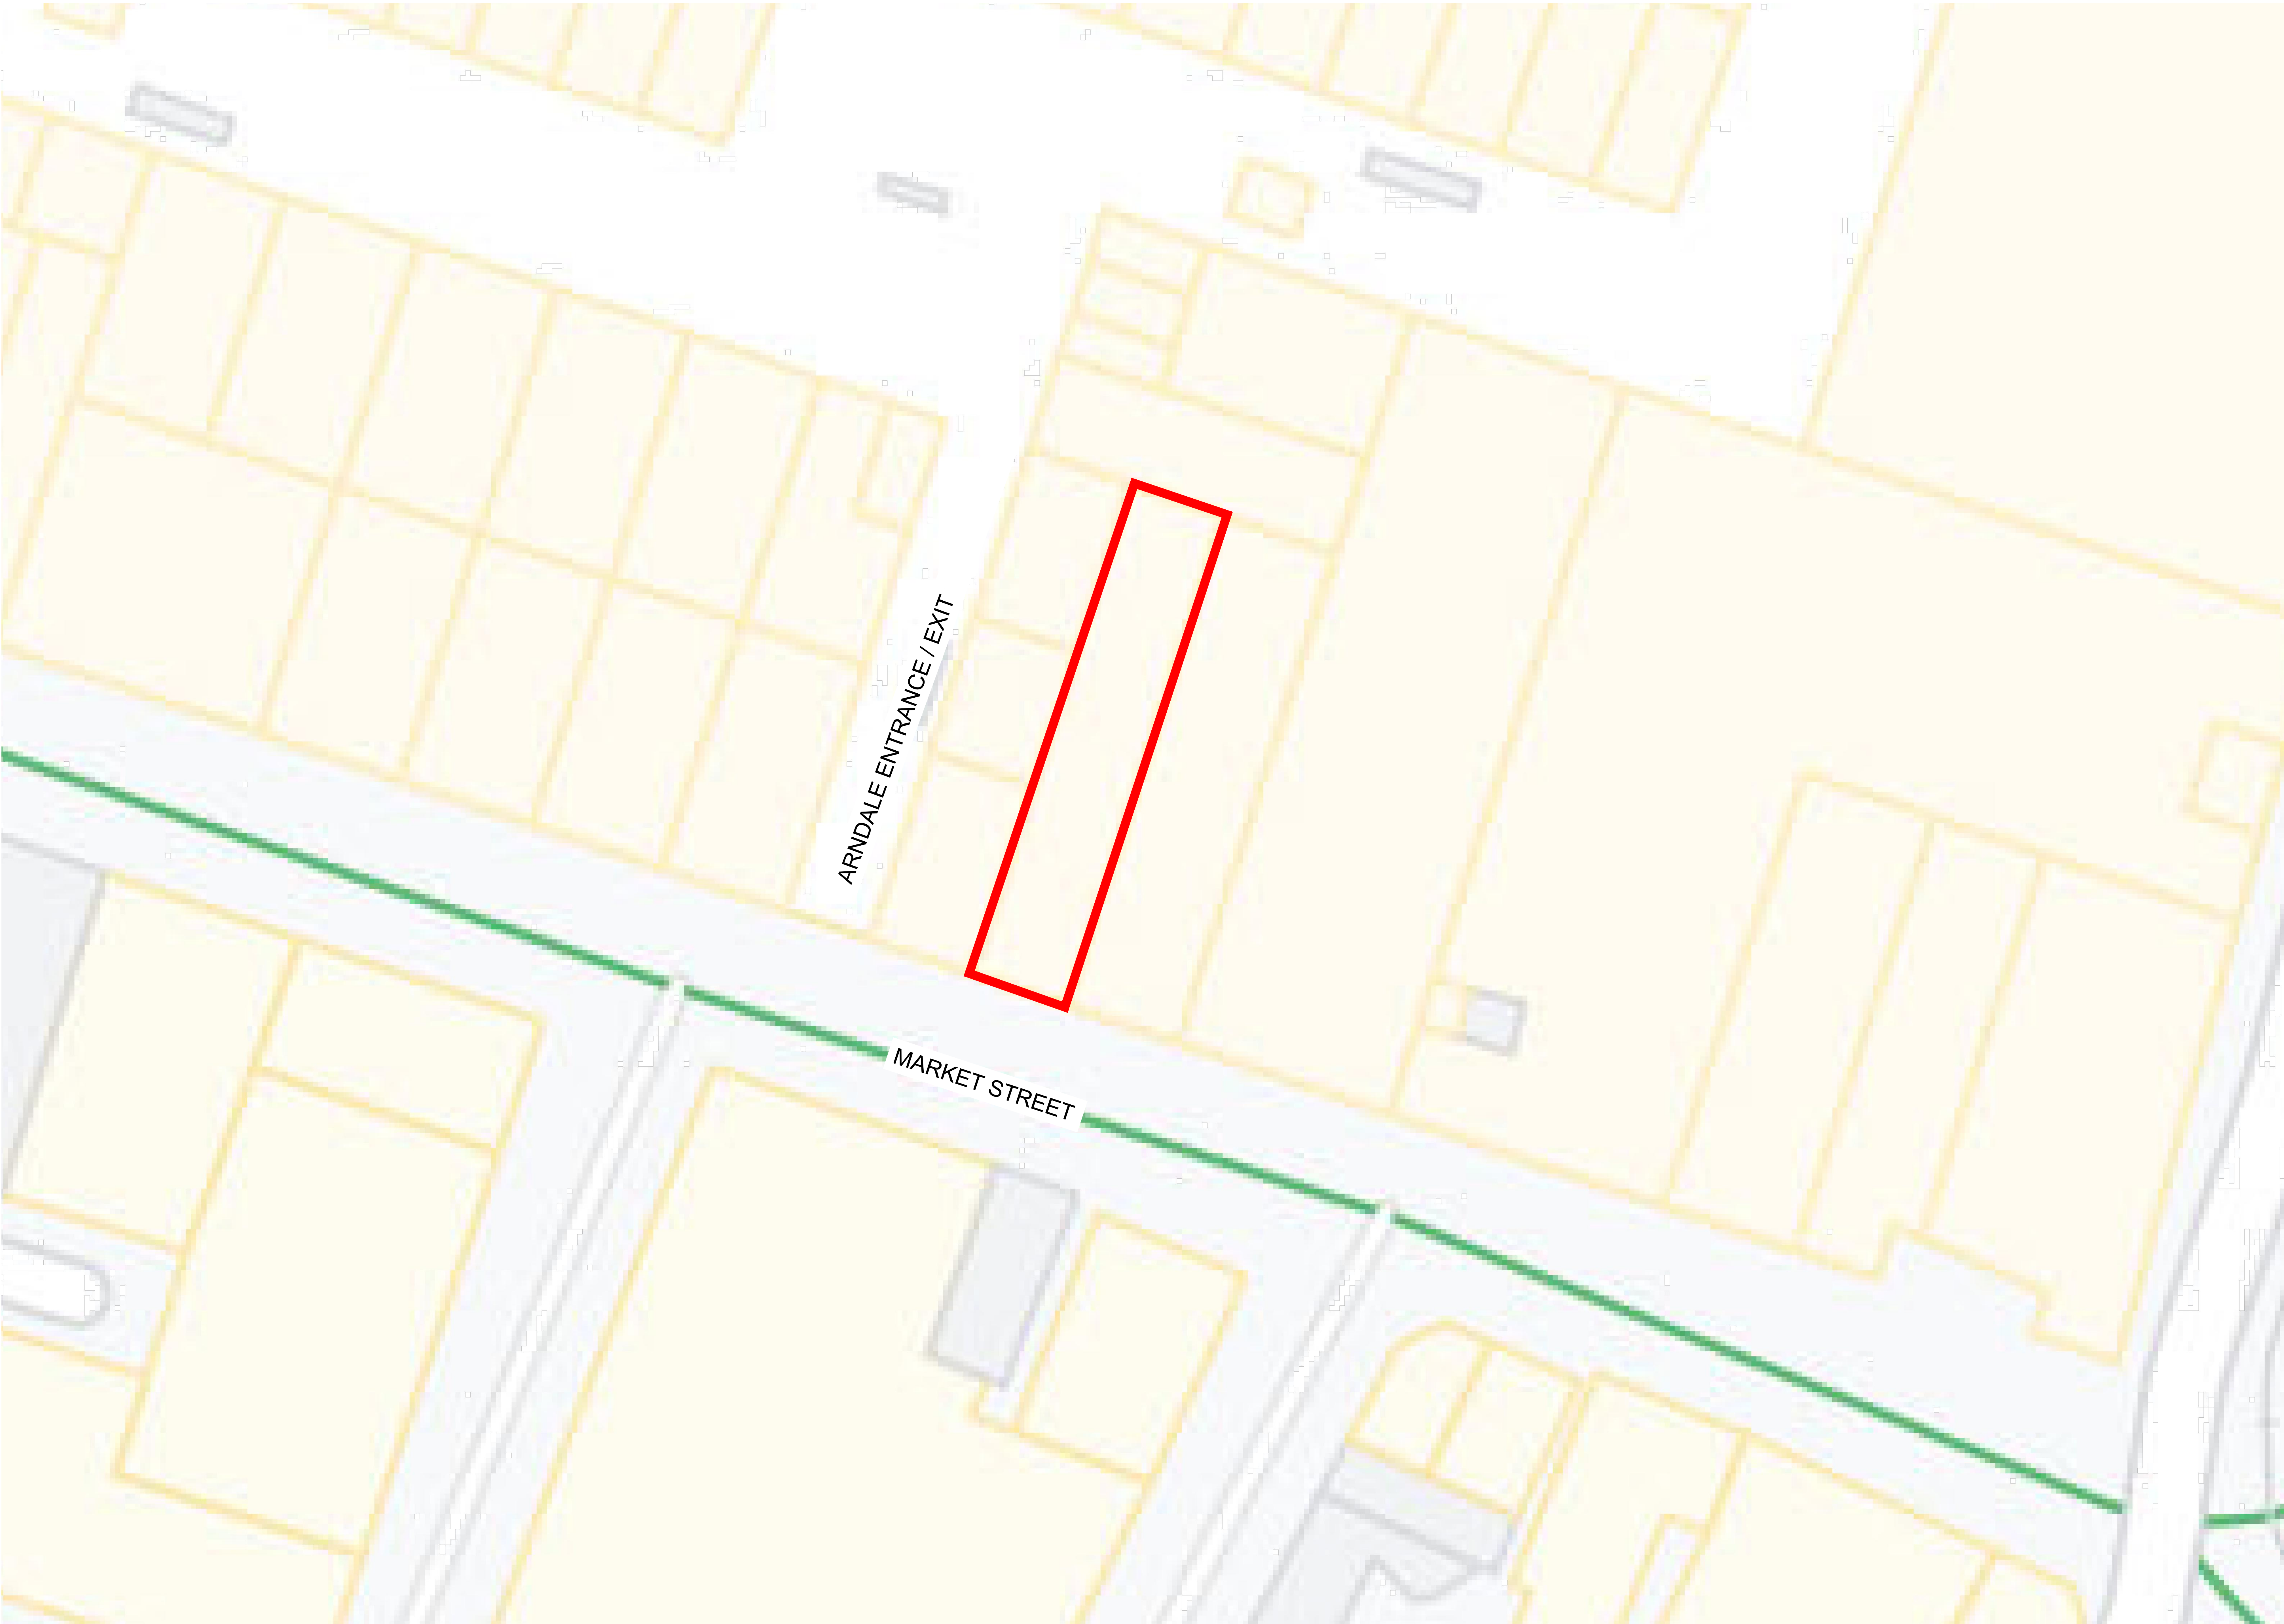

A	10.09.2021	PLANNING APPROVAL	JF	YF
Rev	Date	Revision Notes	Drw	Chk
Client				

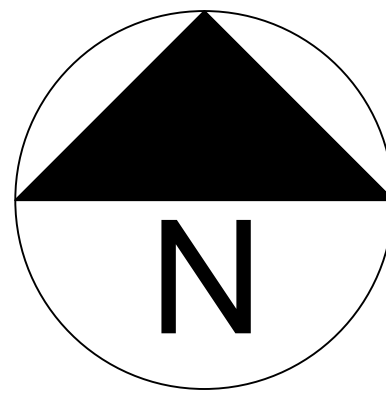

Project
SKY MANCHESTER
47 MARKET STREET.
Drawing Title
SITE PLAN

Project Status PLANNING			
SCALE @A0 1:250	Original Date 10/09/2021	Drawn JF	Checked YF
Drawing Number DH106721 - DRG - 0002		Project Revision A	