


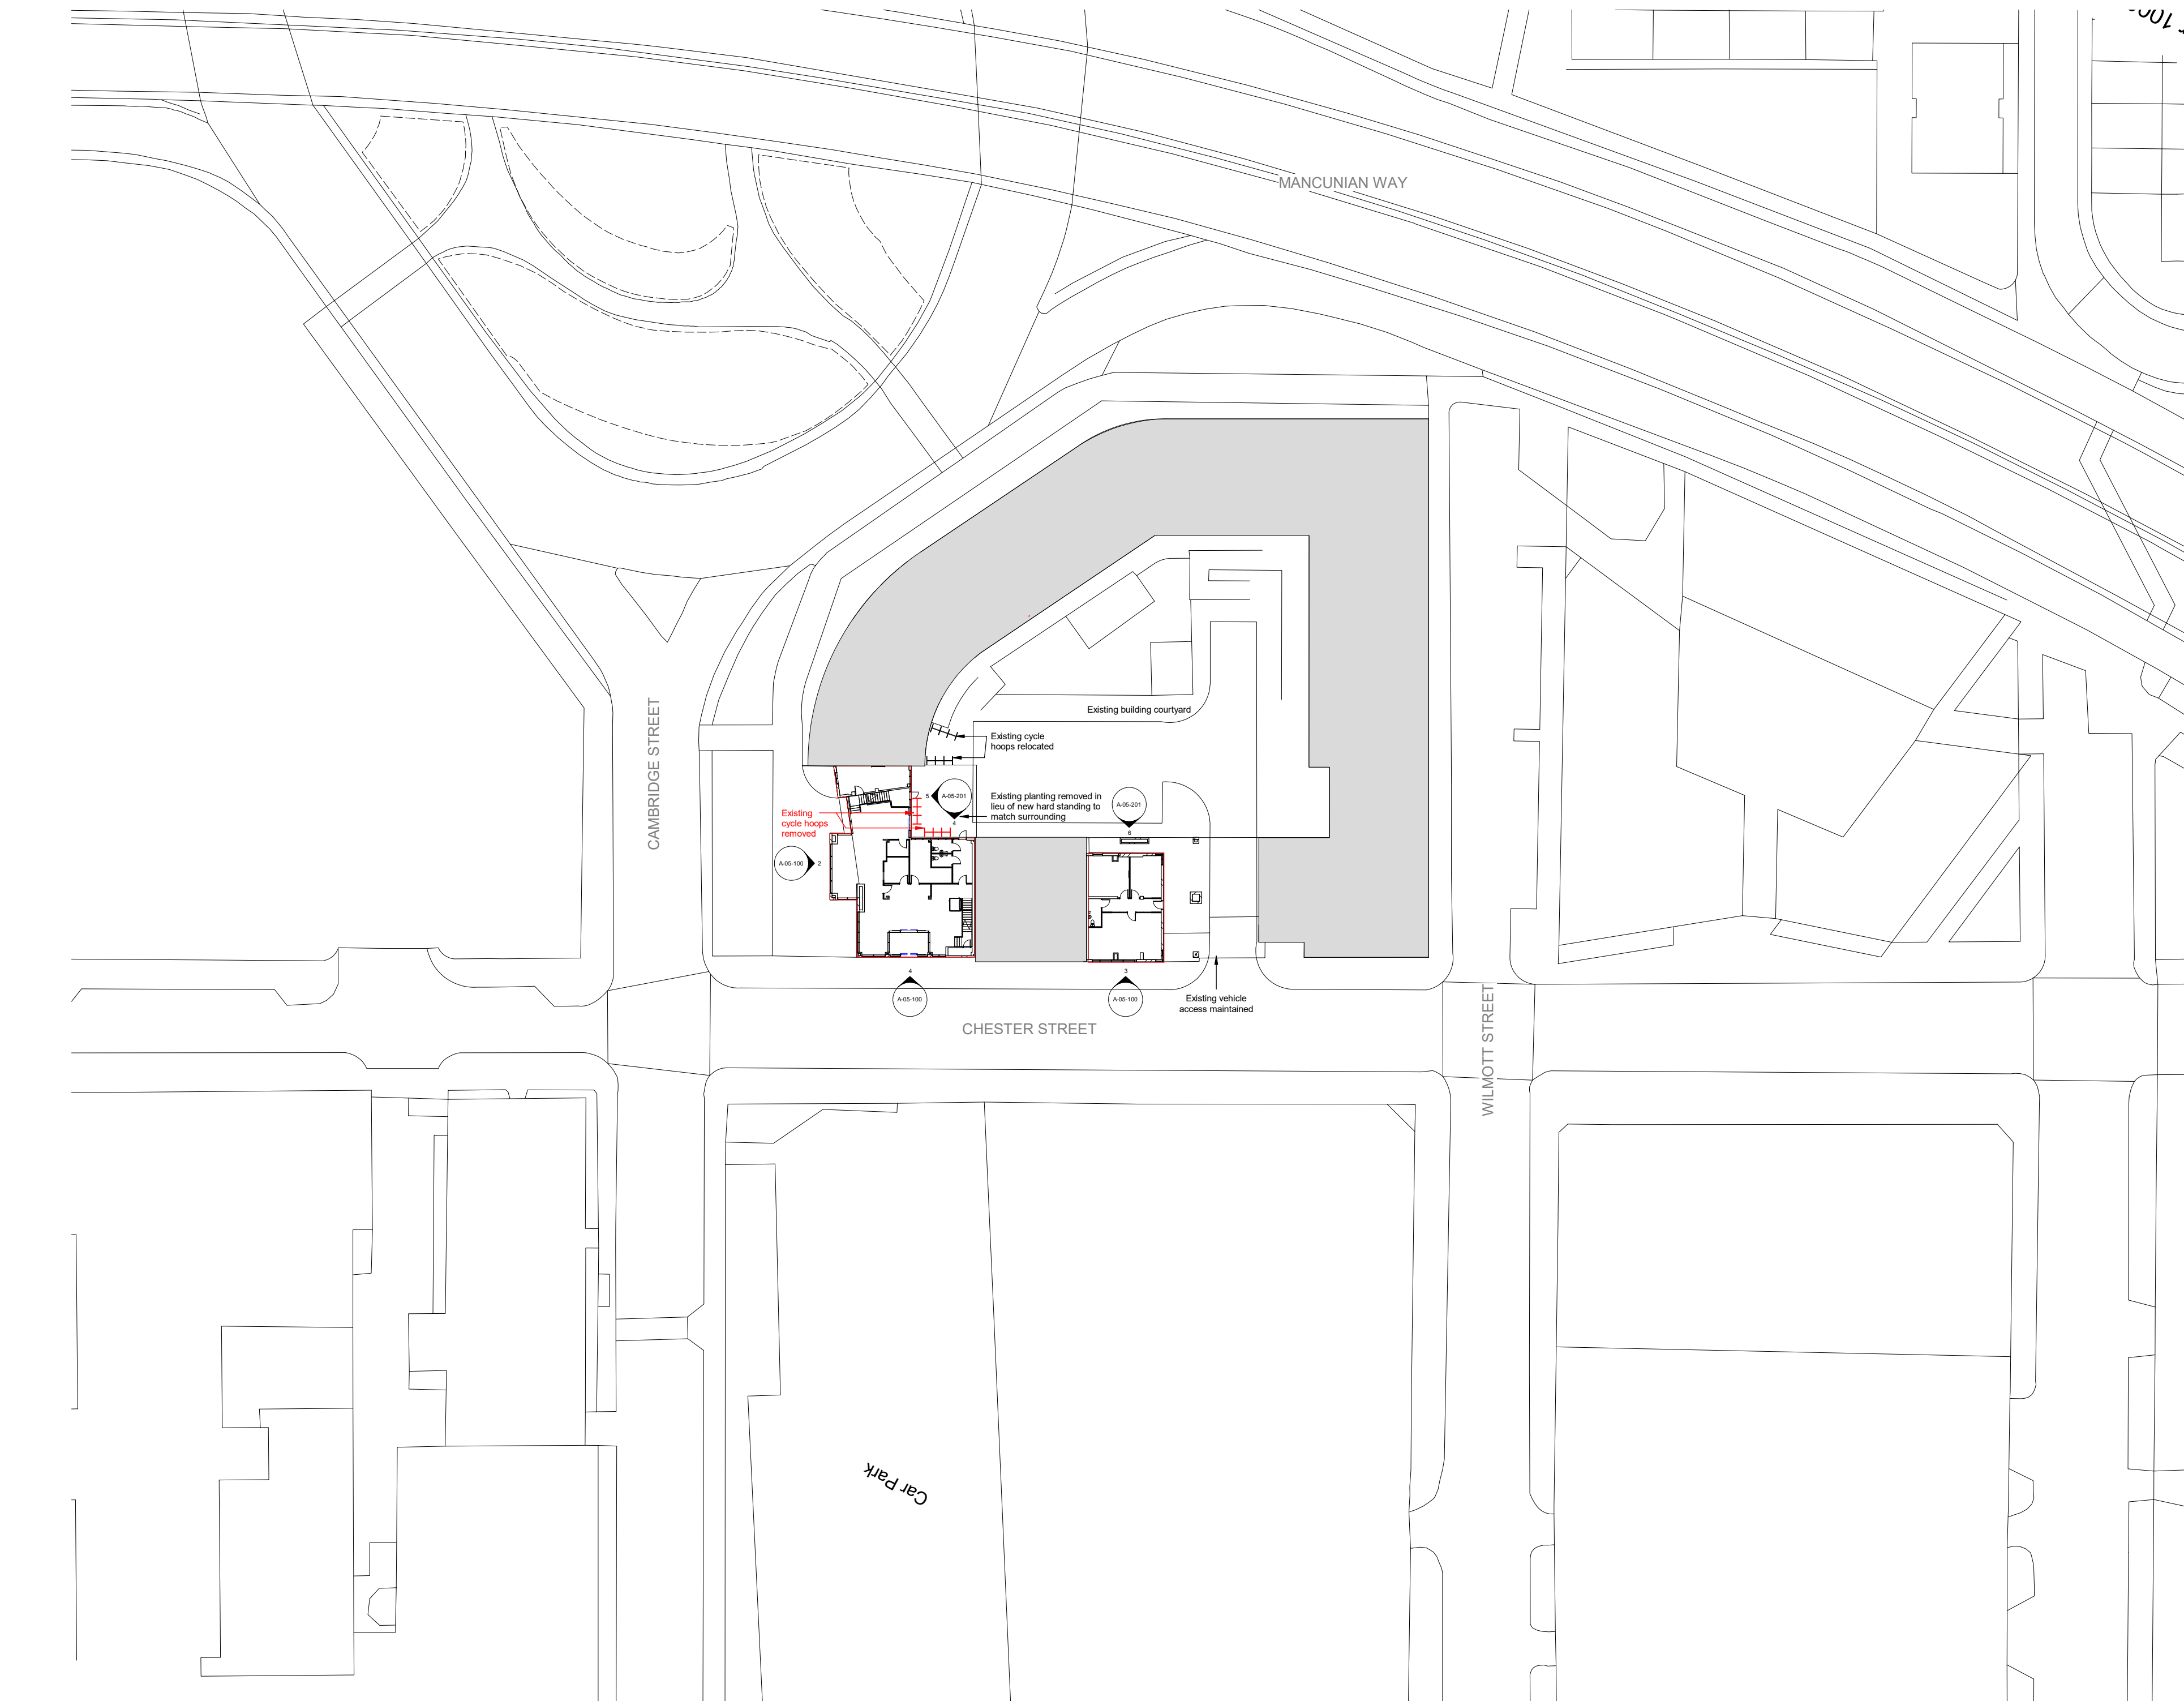


P Proposed Site Plan
1 : 500

NOTES

DO NOT SCALE FROM THIS DRAWING.
VERIFY ALL DIMENSIONS AND SETTING OUT ON SITE.
NOTIFY ANY DISCREPANCIES TO THE ARCHITECT.
FOR STRUCTURAL INFORMATION, REFER TO
STRUCTURAL ENGINEER'S DRAWINGS.
FOR M&E INFORMATION, REFER TO M&E ENGINEER'S
AND SUB-CONTRACTORS' DRAWINGS.
FOR HEALTH & SAFETY INFORMATION, REFER TO
HEALTH & SAFETY RISK ASSESSMENTS.

THIS DRAWING AND ANY RELATED SPECIFICATIONS
ARE ILLUSTRATIVE OF ARCHITECTURAL DESIGN
INTENT ONLY AND SHOULD NOT BE USED FOR
CONSTRUCTION PURPOSES. FULLY RESOLVED
CONSTRUCTION DETAILS ARE TO BE DEVELOPED BY
THE SPECIALIST DESIGN SUB-CONTRACTOR IN
ACCORDANCE WITH THE DESIGN INTENT AND TO MEET
ANY STATED PERFORMANCE CRITERIA. SPECIALIST
SUB-CONTRACTORS' DESIGN DRAWINGS SHALL
SUPERSEDE THE ASSOCIATED HADFIELD CAWKWELL
DAVIDSON DRAWINGS FOR CONSTRUCTION PURPOSES.

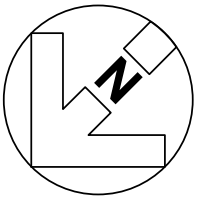

REVISION: P01 BY: EA / JEM CHECKED: APS DATE: 30/09/2021
Planning Issue

STATUS
S4a | FOR PLANNING

CLIENT

**UNITE
STUDENTS**

PROJECT

NEW MEDLOCK HOUSE

TITLE

GA SITE PLAN - PROPOSED

Hadfield Cawkwell Davidson

Broomgrove Lodge, 13 Broomgrove Rd, Sheffield, S10 2LZ T 0114 266 8181 www.hcd.co.uk

HCD PROJECT NO. 2020-253		SCALE 1 : 500 @ A1			REV. P01	
PROJECT NO. 20253	ORIGINATOR HCD	VOLUME ZZ	LEVEL XX	TYPE DR	ROLE + NUMBER A-09-101	

C:\temp\20253\HCD-A0-ZZ-M0-A-20-001-Refurb_W1519_s4a.amcd.rvt | © HCD