



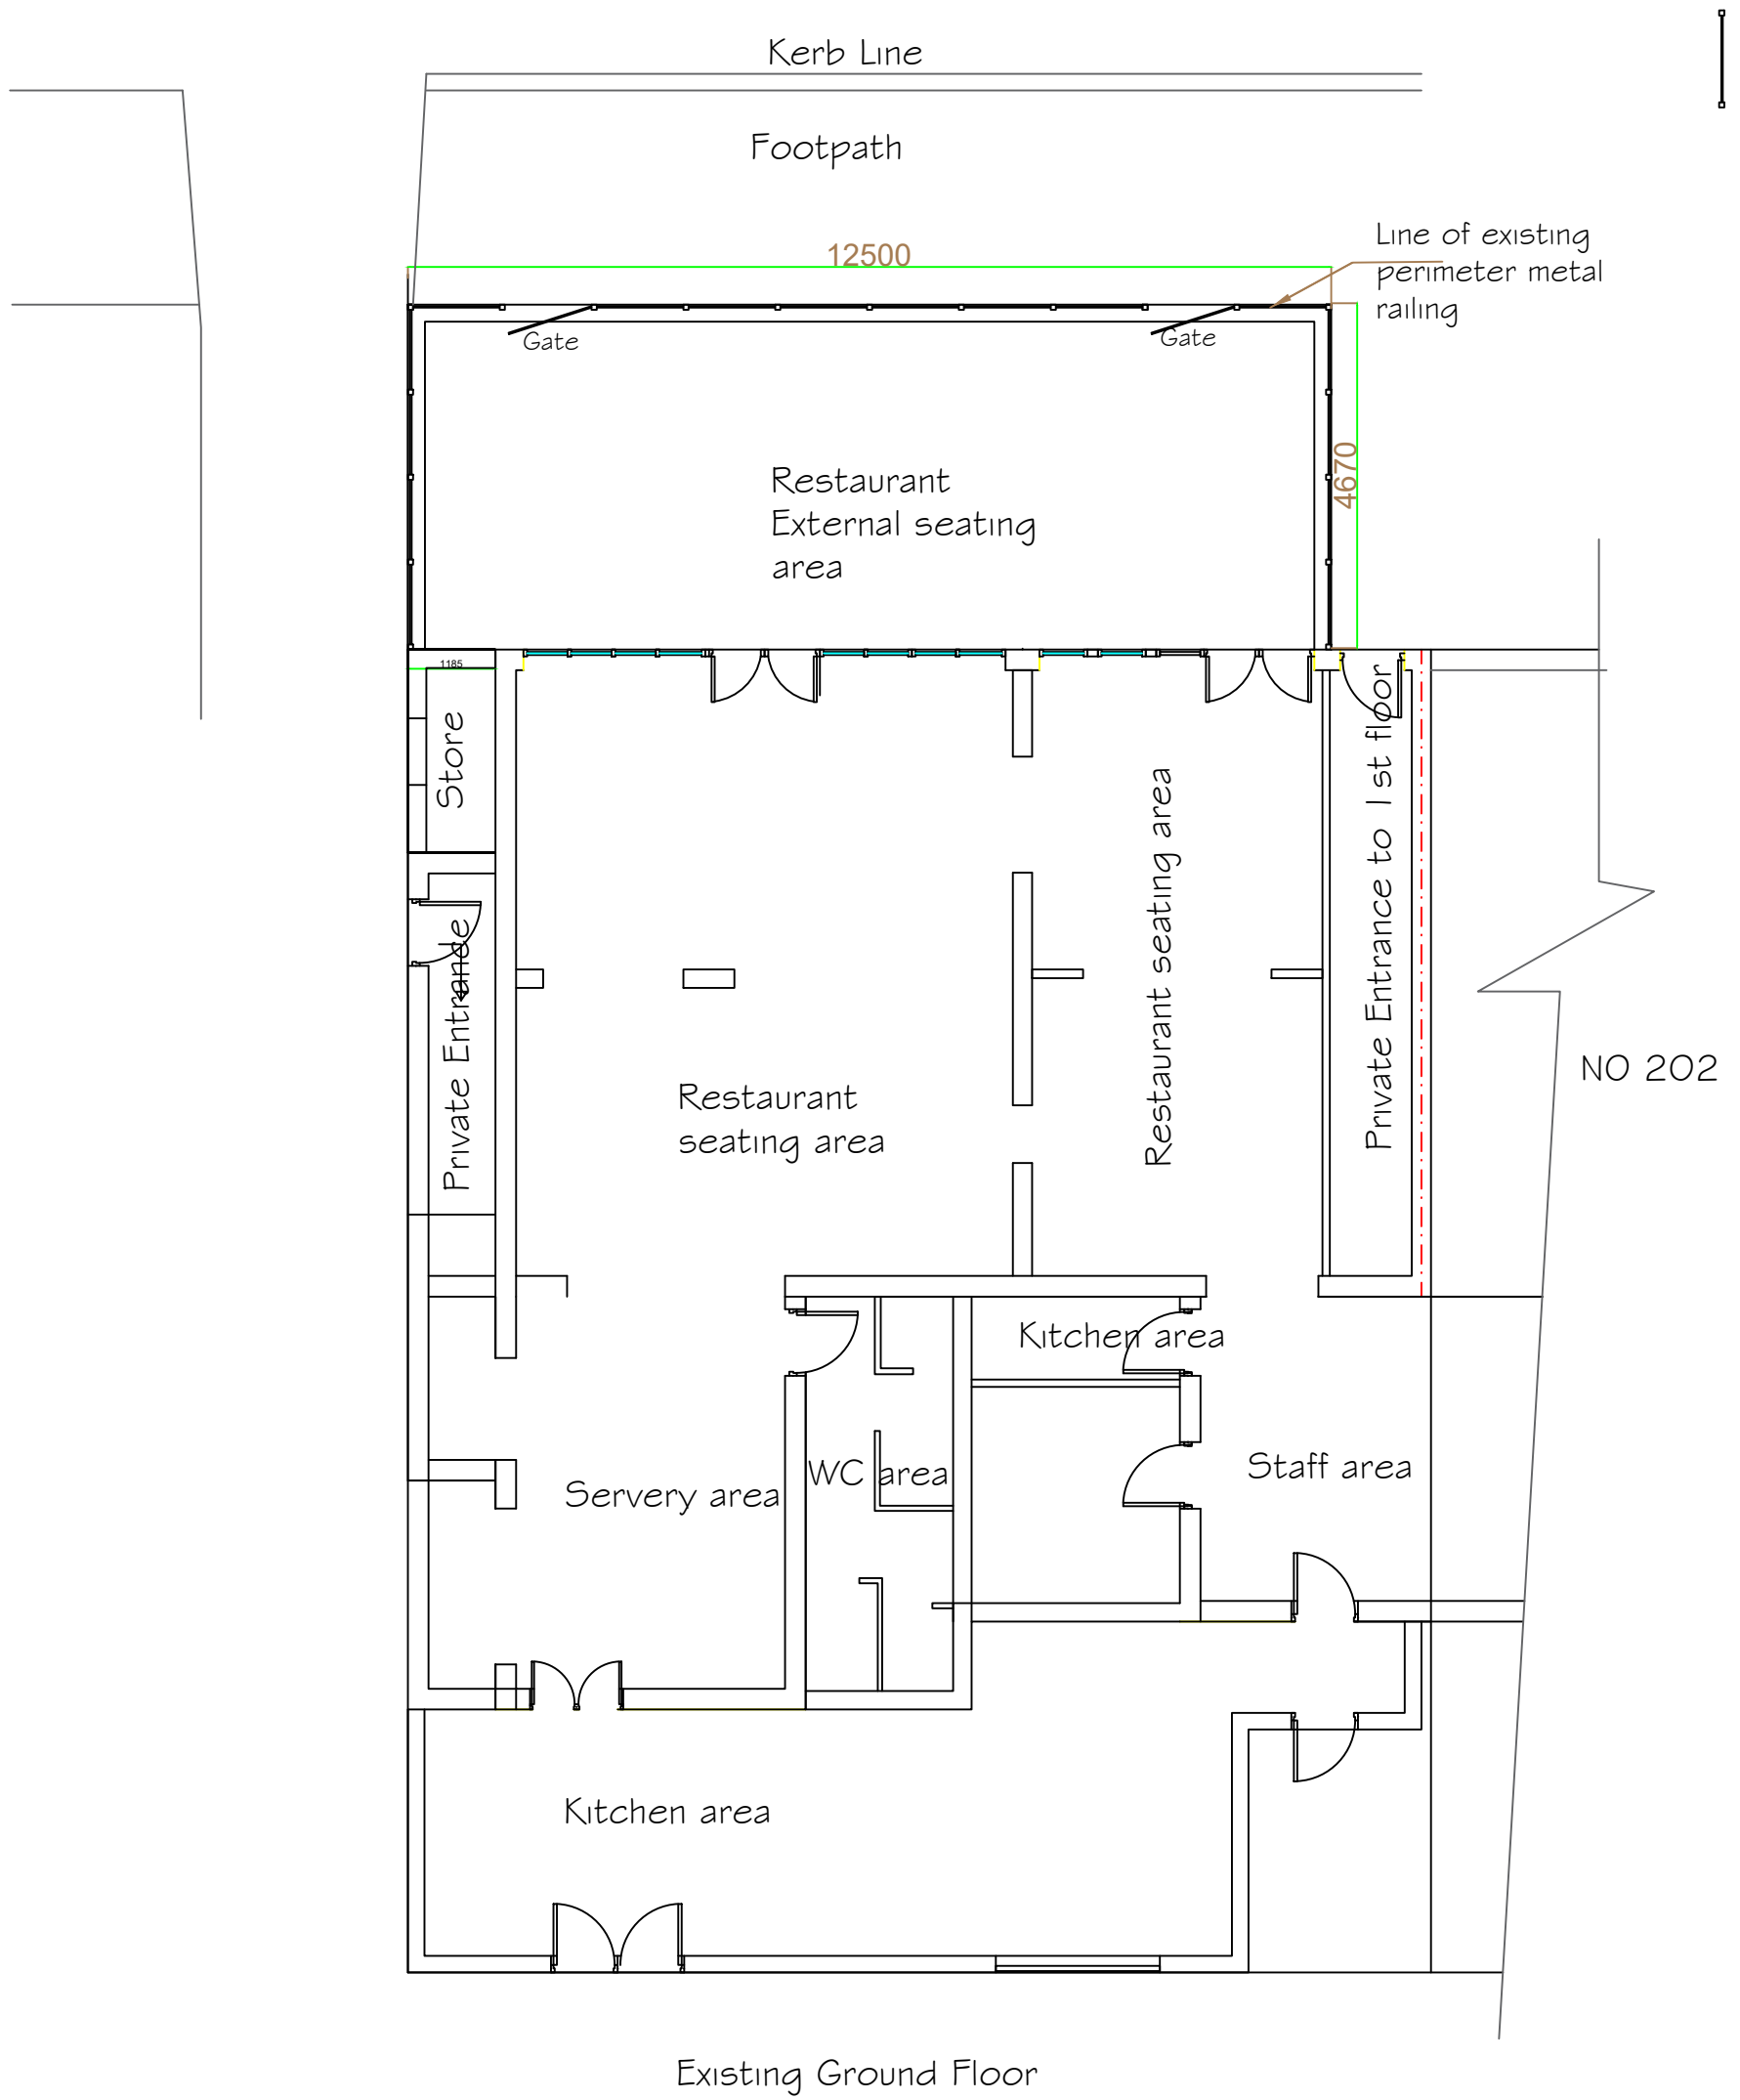

Mauldeth Rod

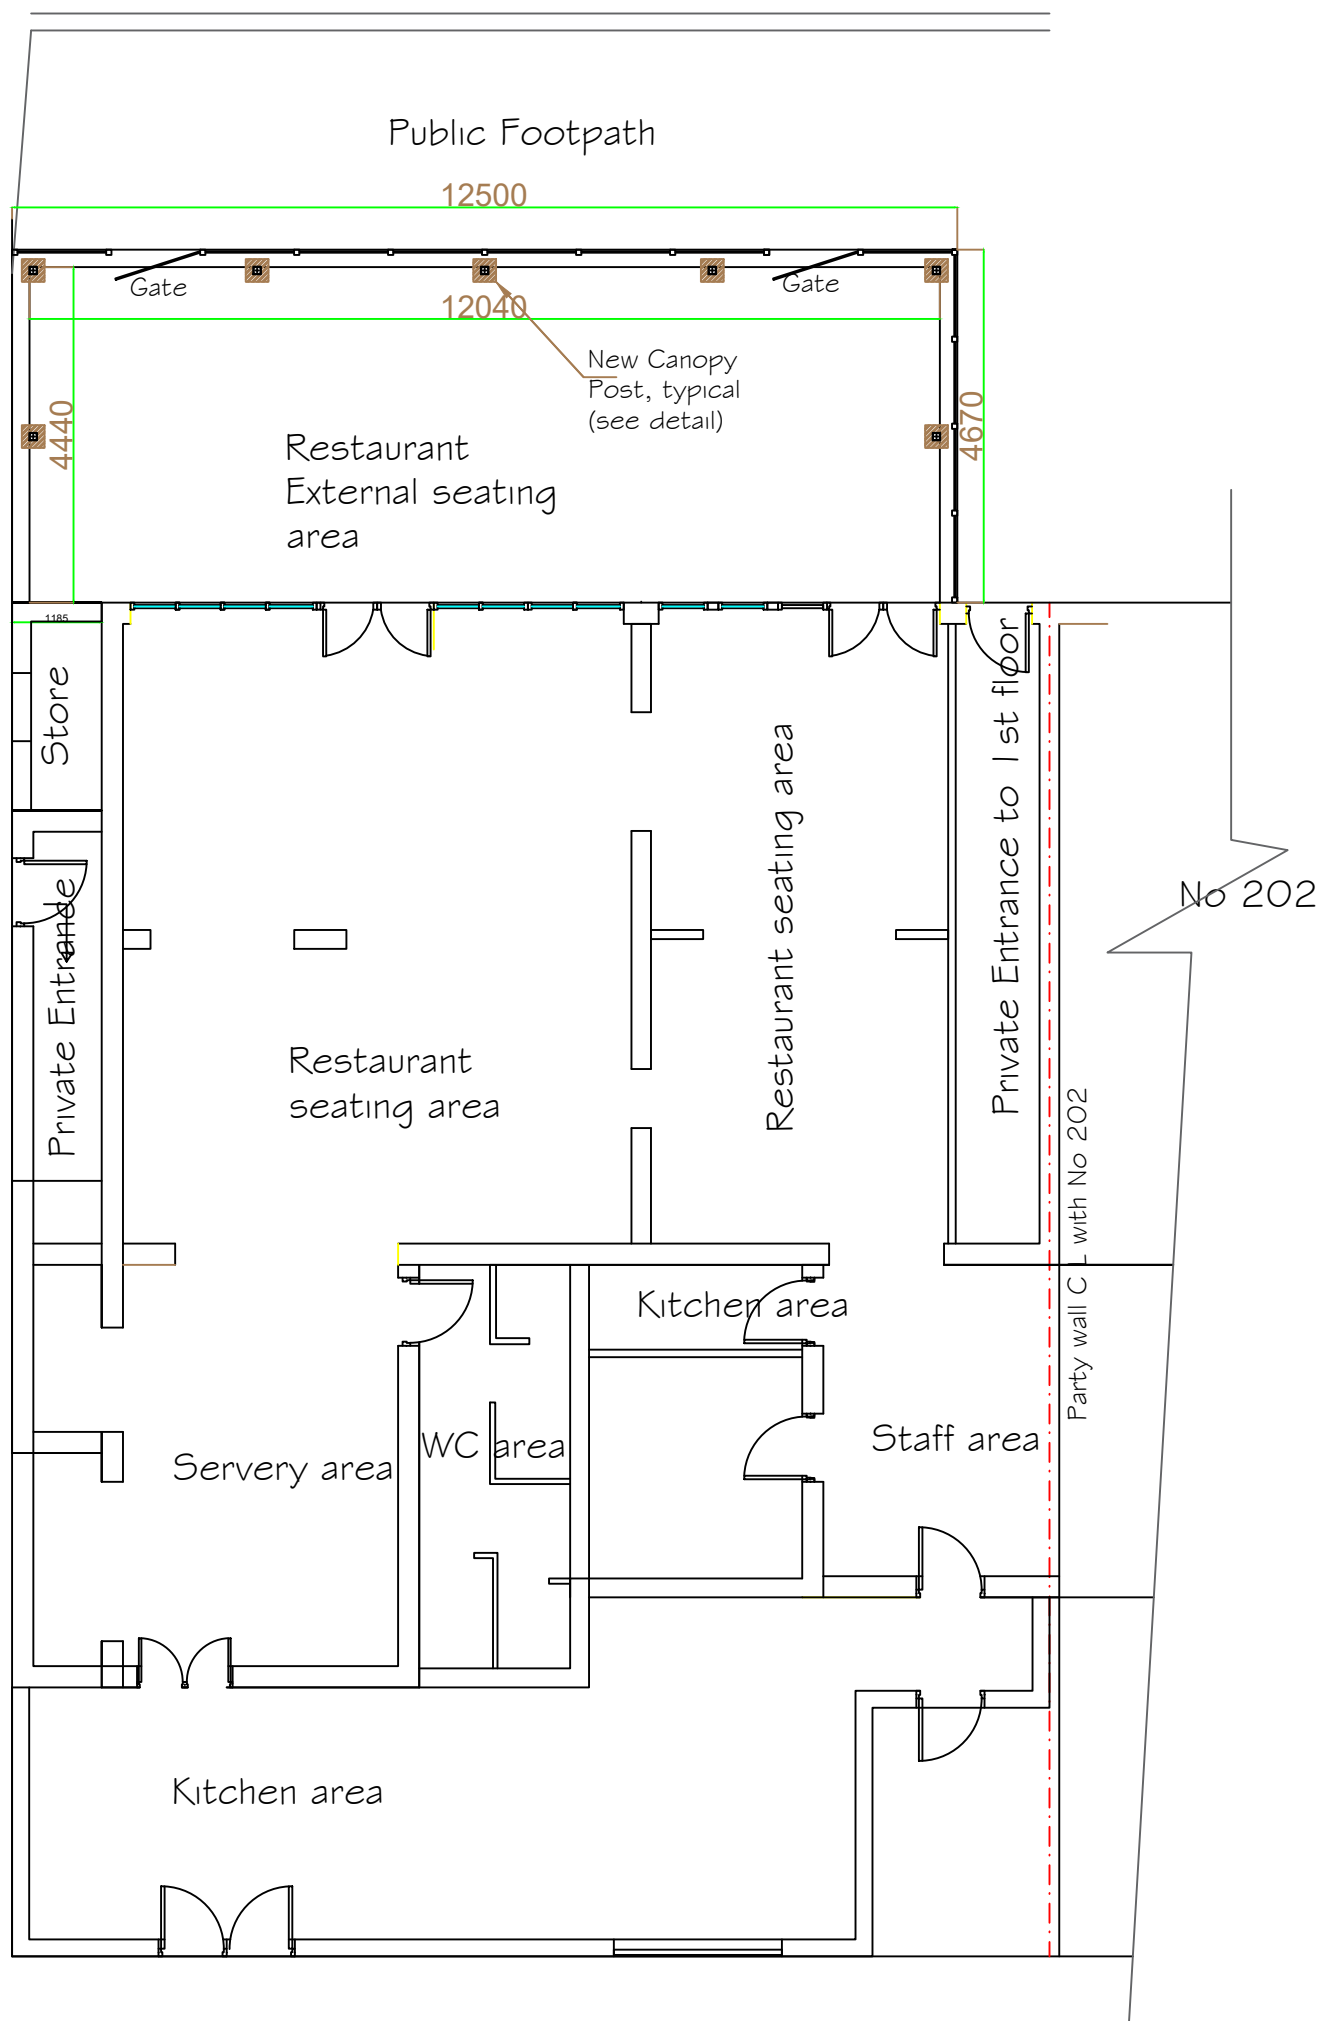


Proposed Ground Floor

198 Mauldeth Road - Roman Restaurant
Proposed New Canopy

Drg 002


Scale 1:100 at A3

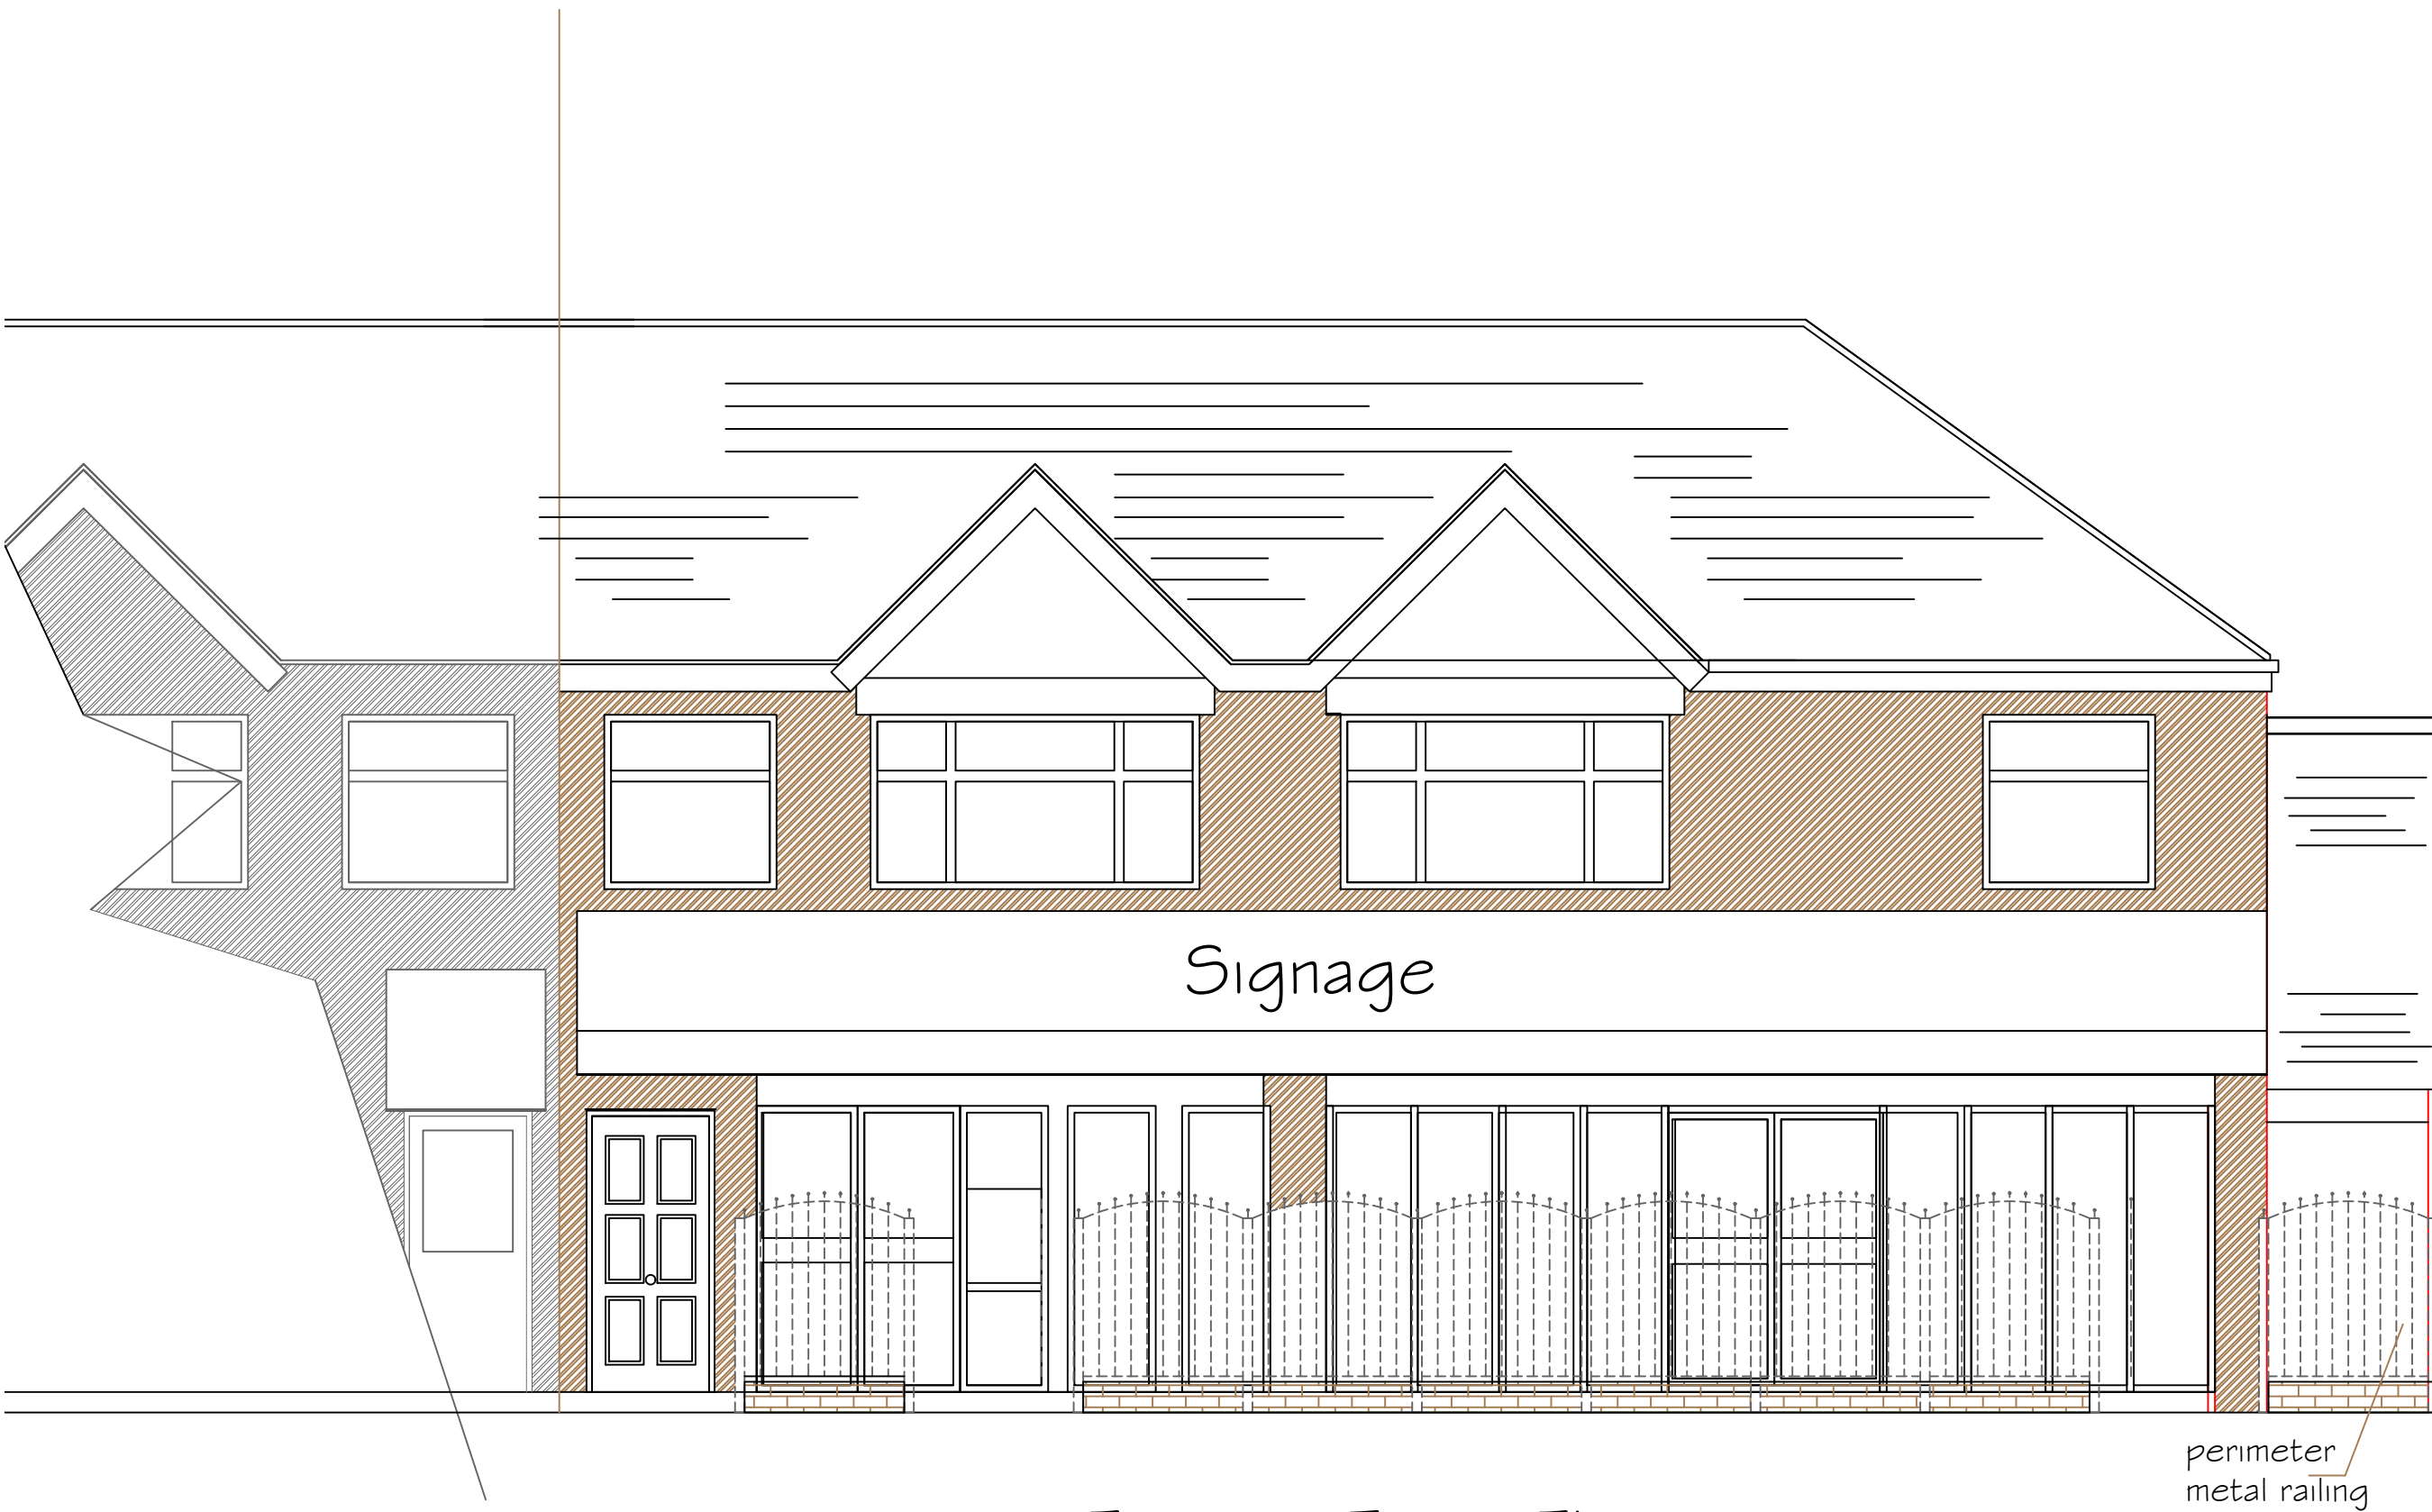

198 Mauldeth Road - Roman Restaurant
Proposed New Canopy

Drg 003

Scale 1:50 at A3

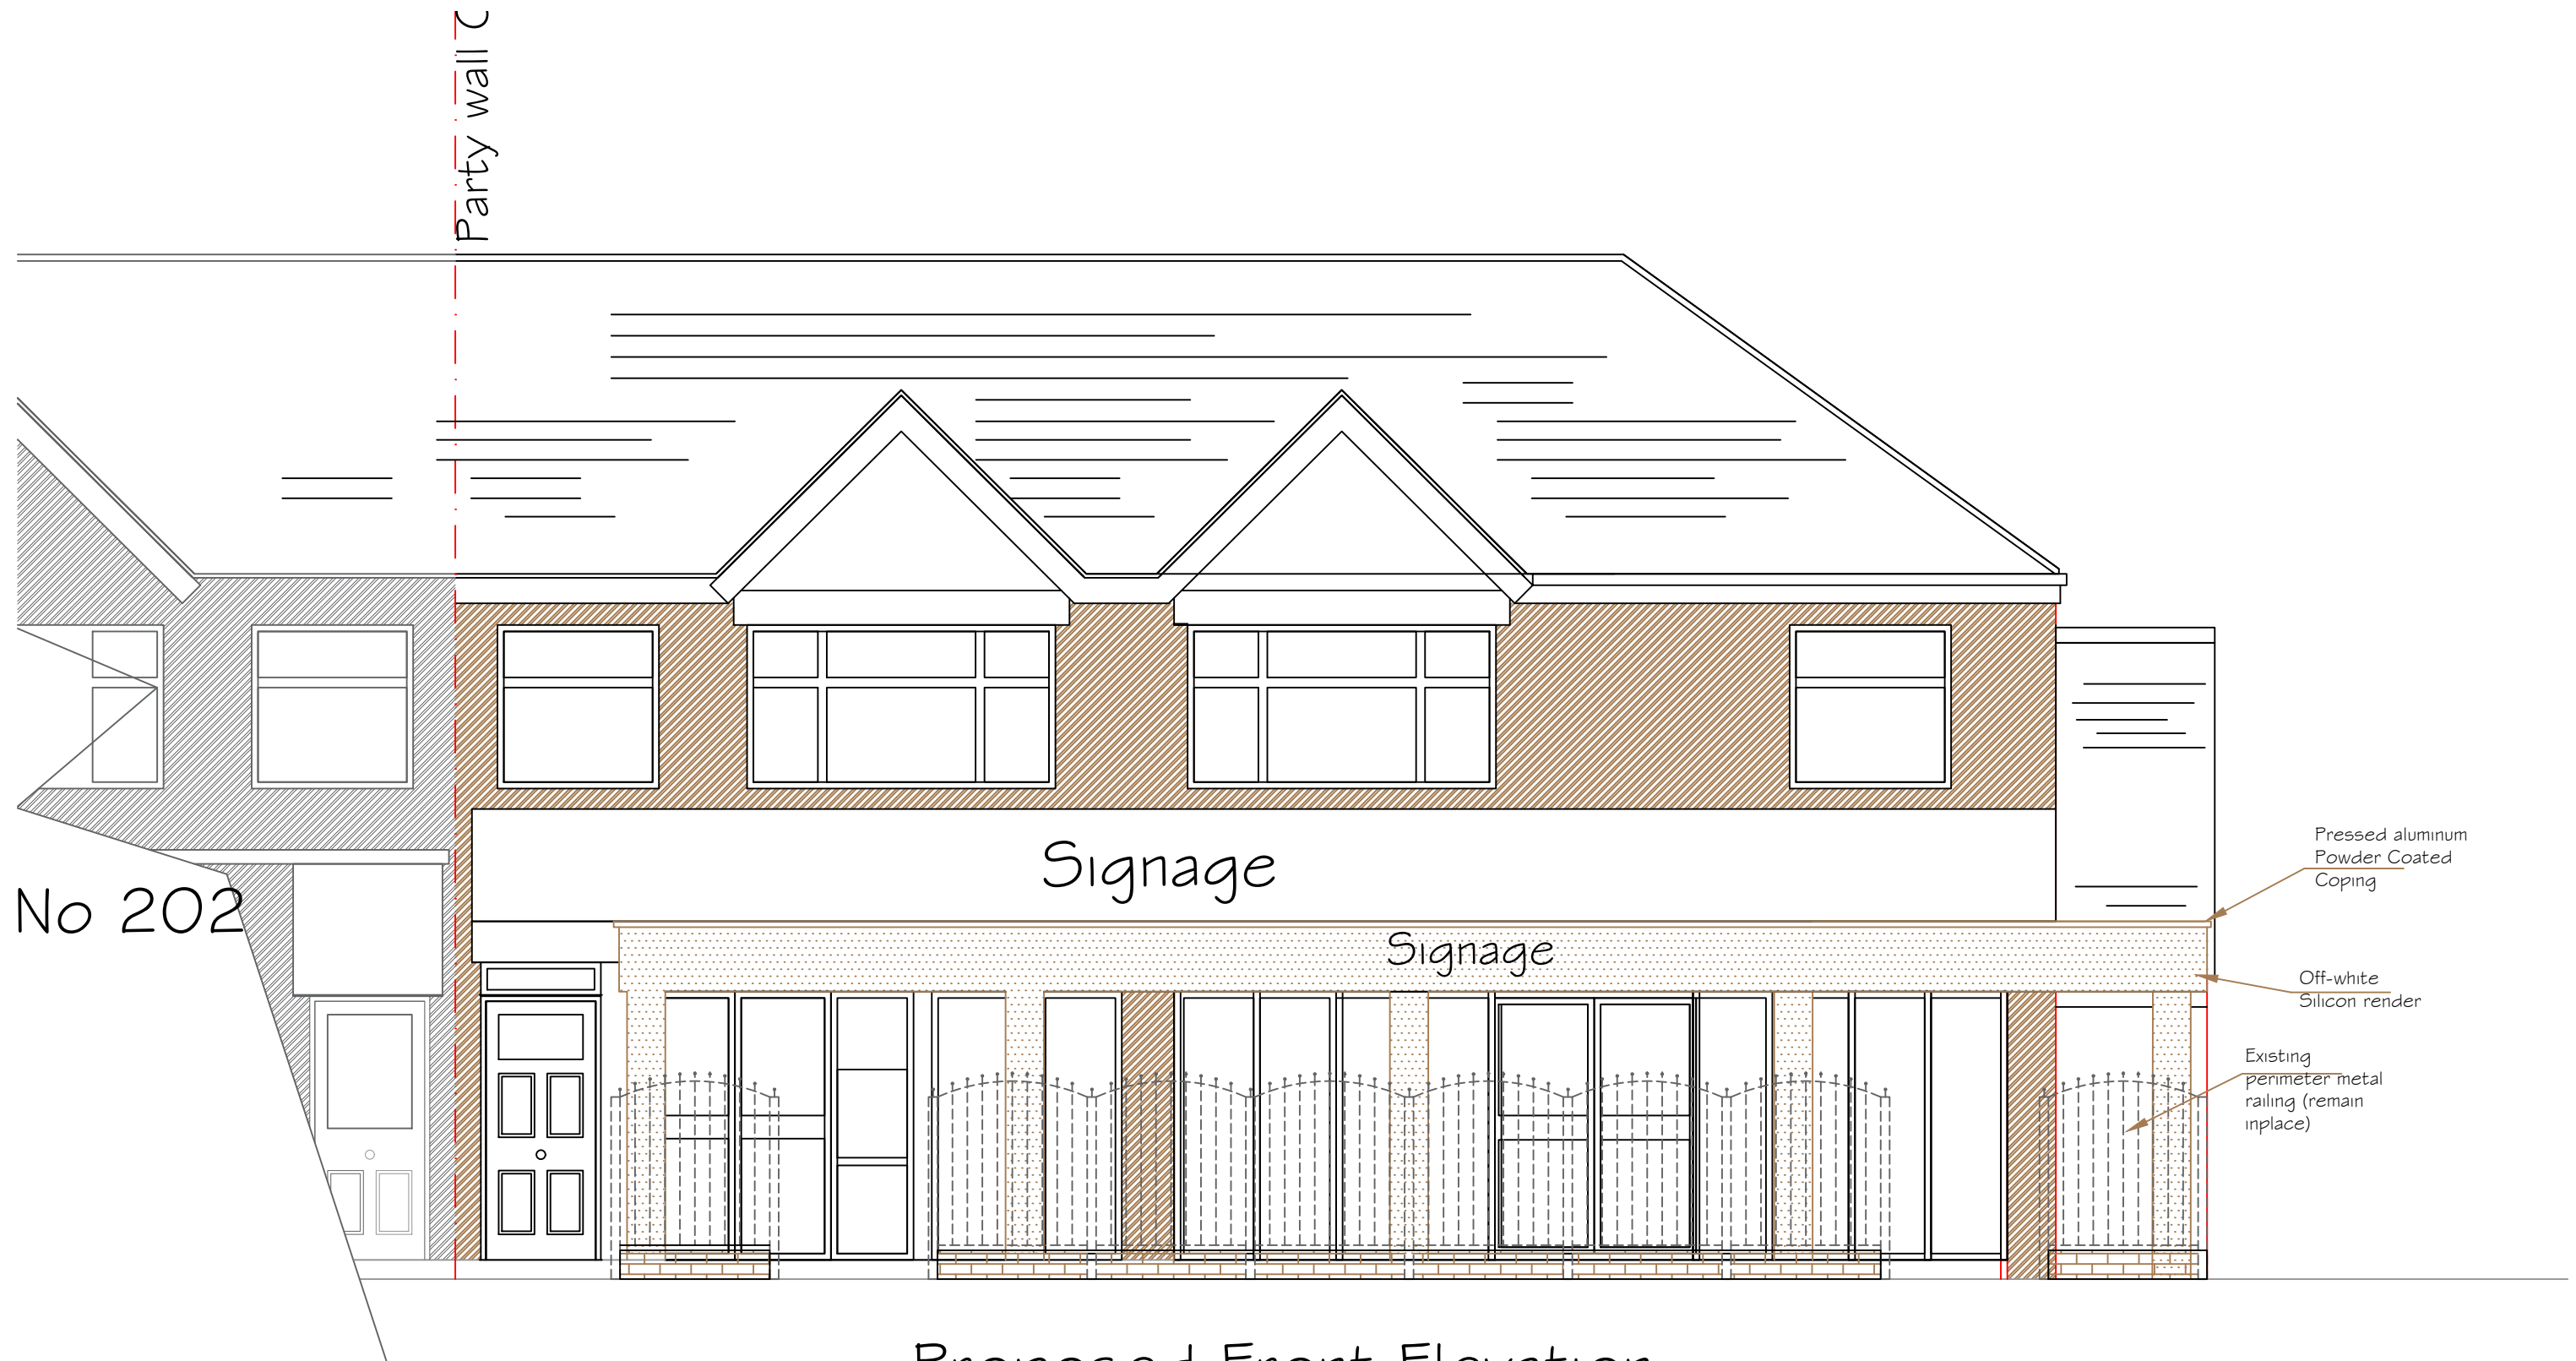


Proposed Front Elevation
Showing New Canopy

198 Mauldeth Road - Roman Restaurant
Proposed New Canopy


Drg 004

Scale 1:50 at A3

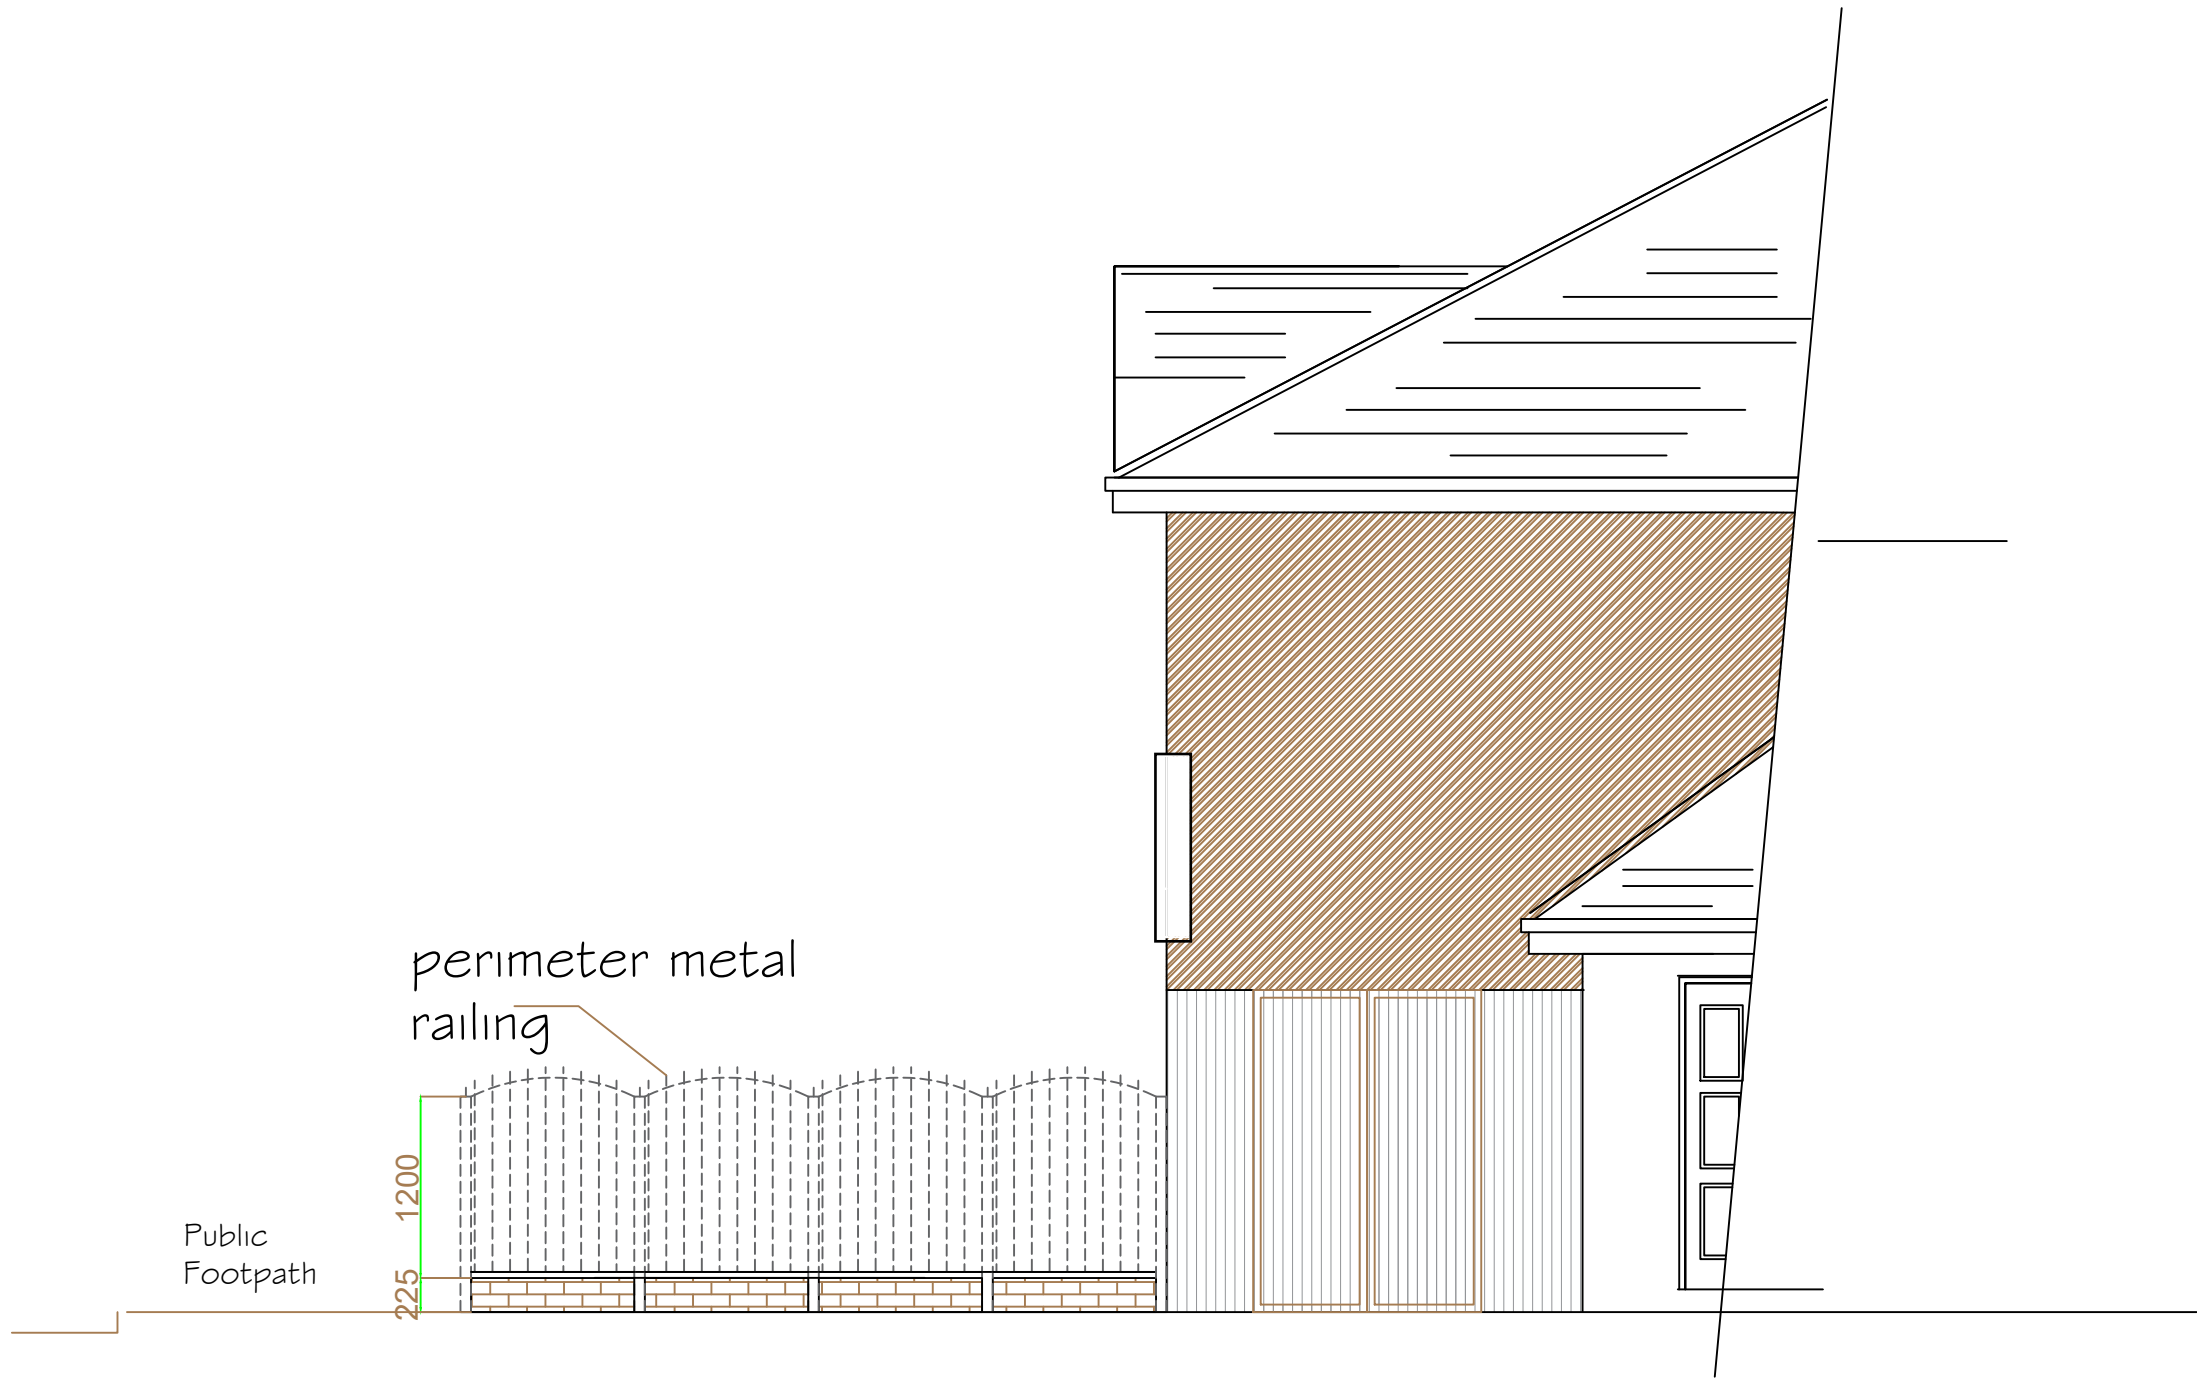

Existing Side Elevation


198 Mauldeth Road - Roman Restaurant
Proposed New Canopy
Drg 005
Scale 1:50 at A3

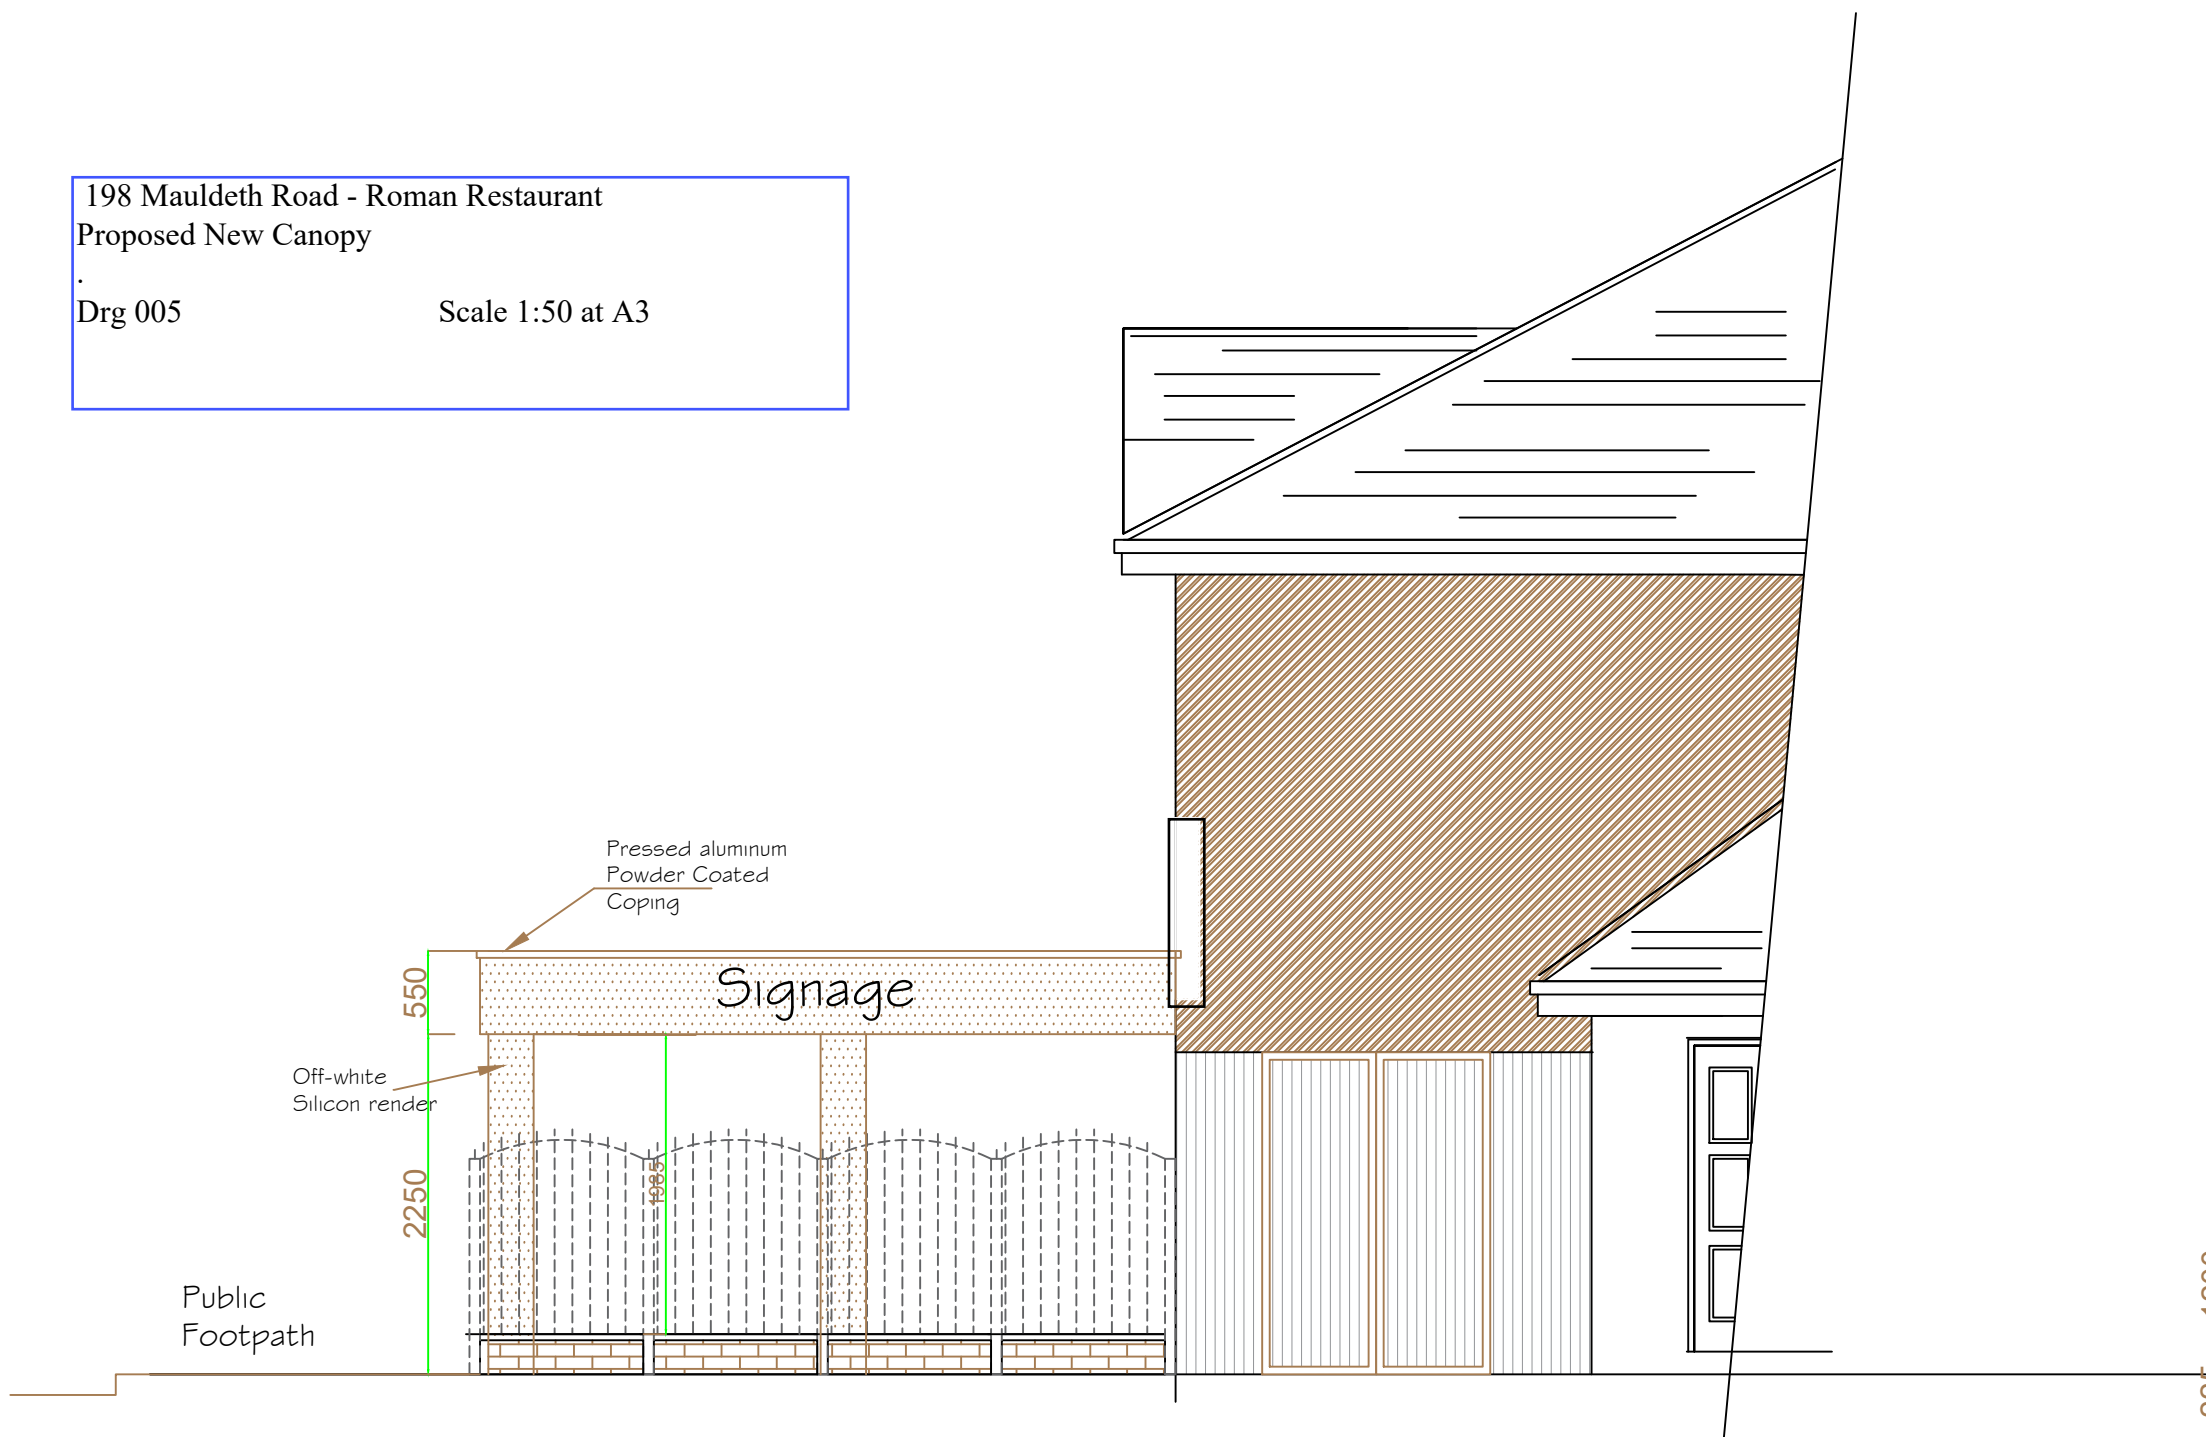

Proposed Side Elevation



Existing Side Elevation
to No.202

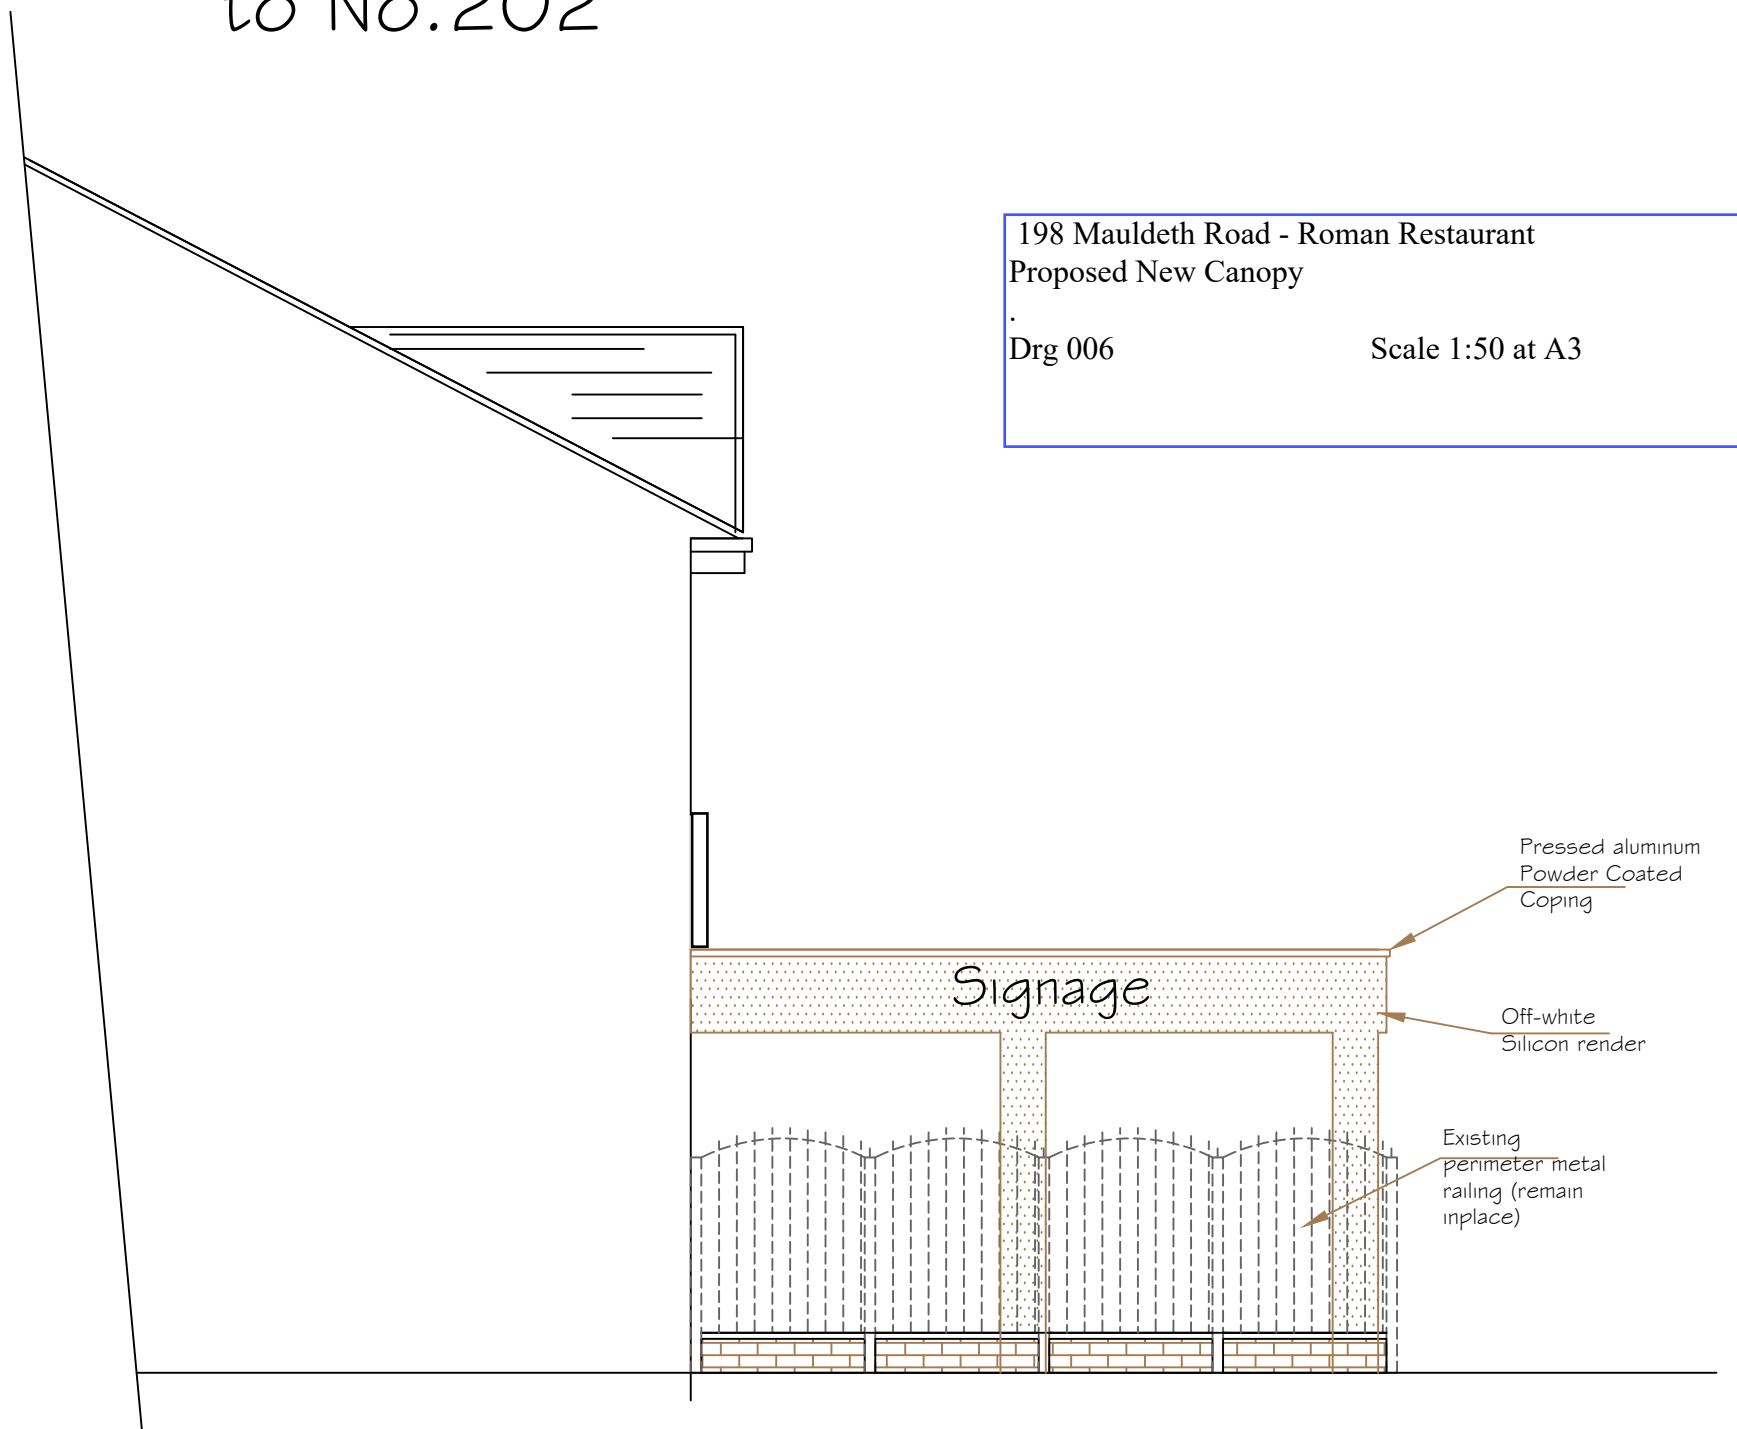


198 Mauldeth Road - Roman Restaurant
Proposed New Canopy

Drg 006

Scale 1:50 at A3

Proposed Side Elevation
to No.202

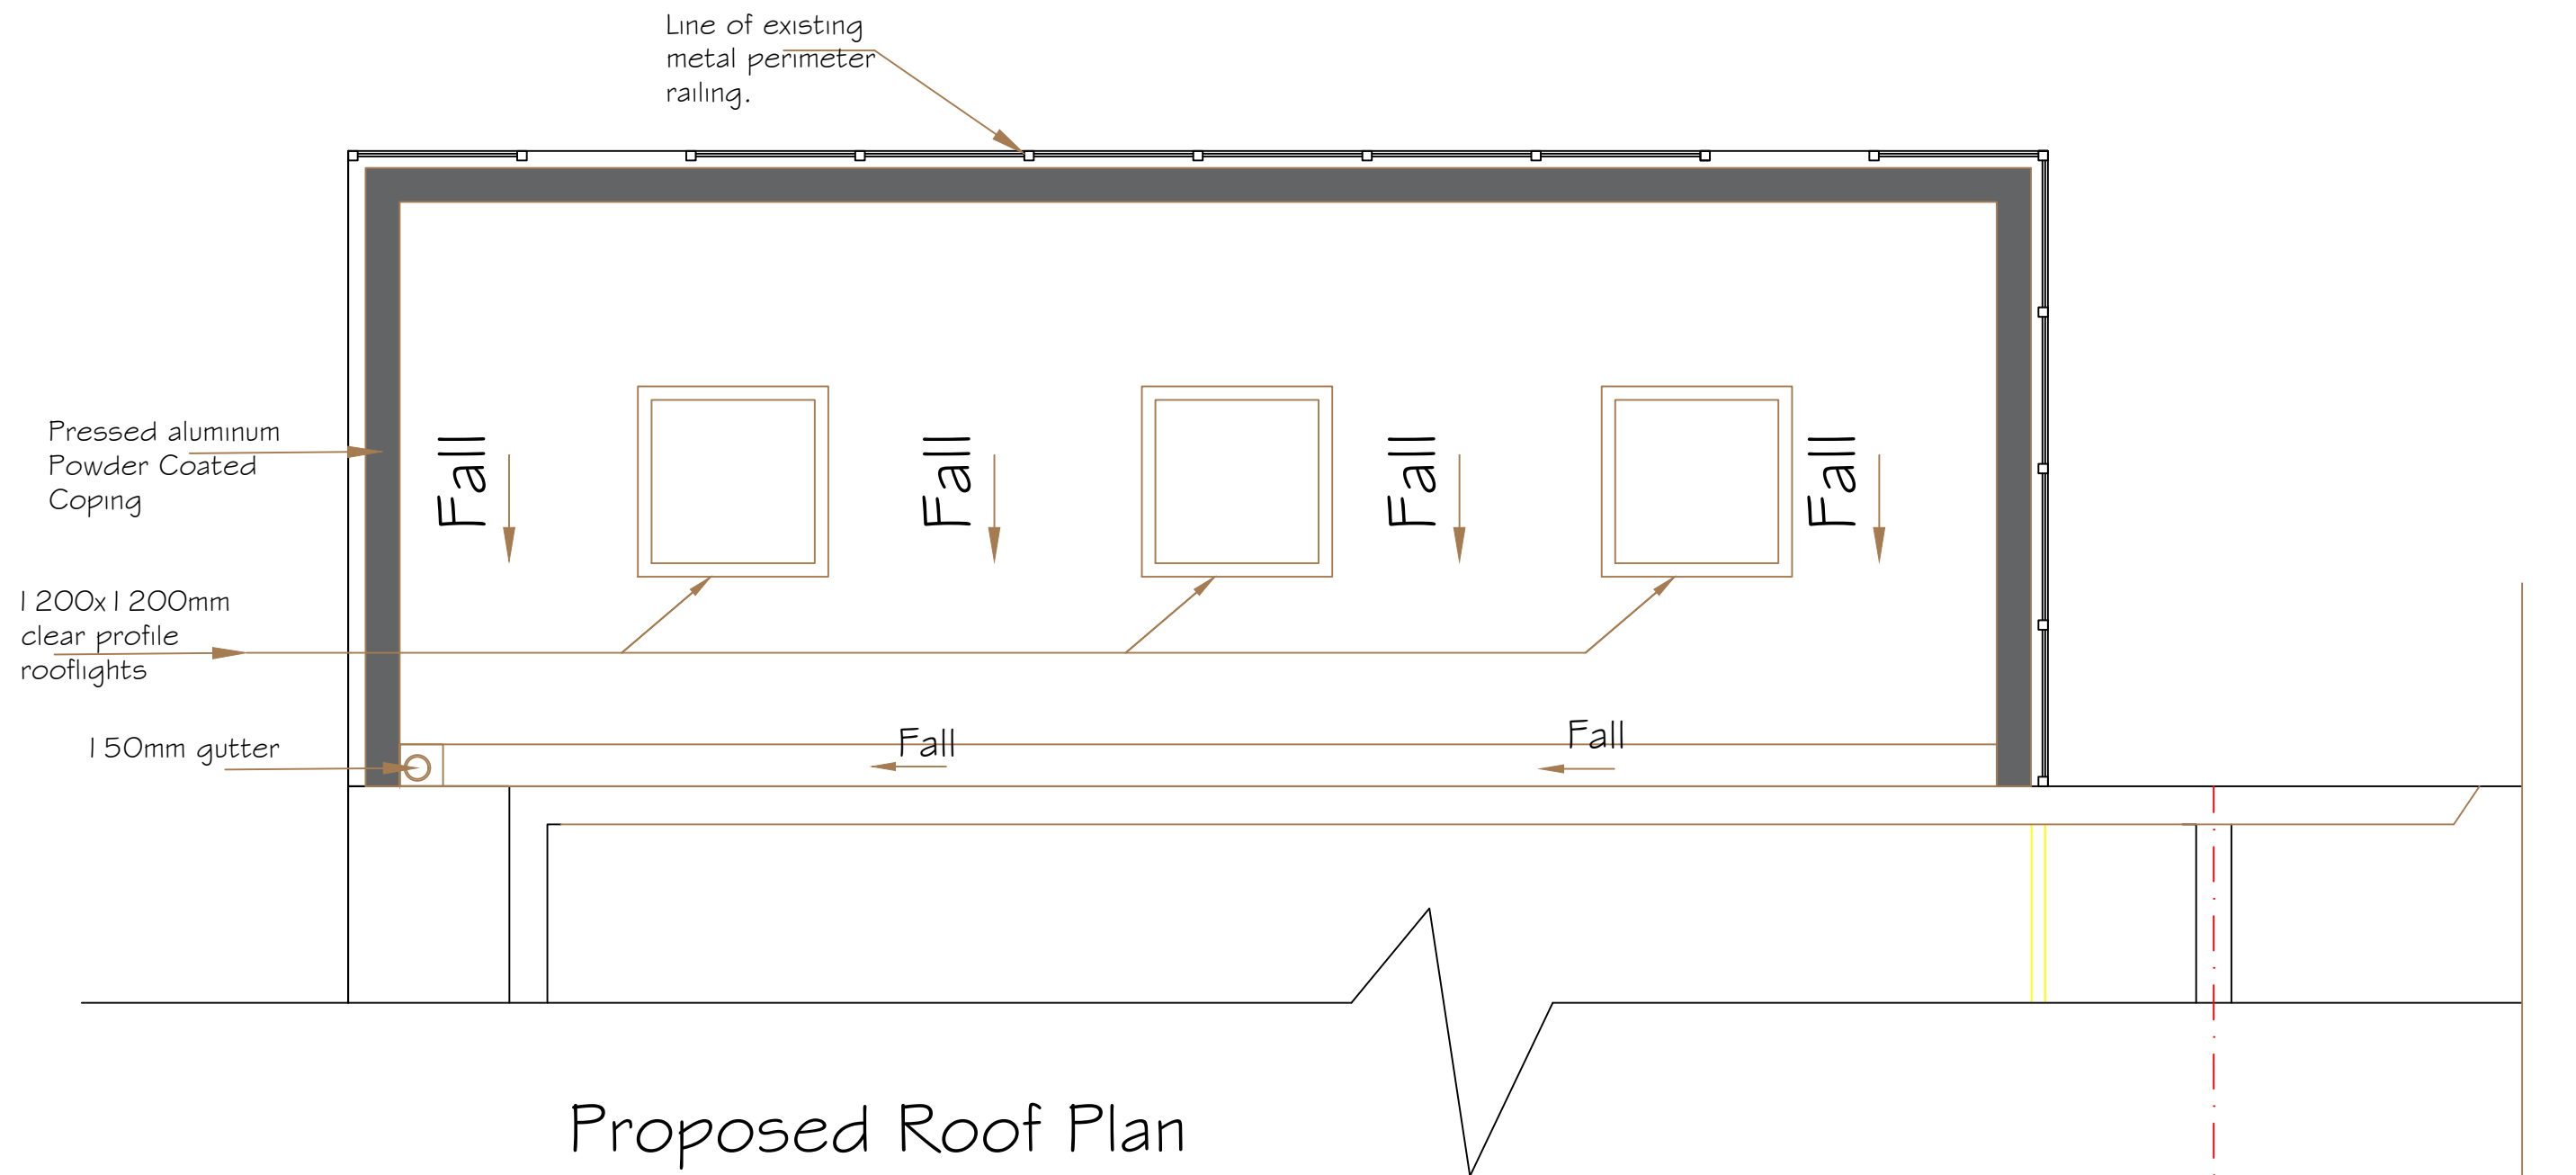

198 Mauldeth Road - Roman Restaurant
Proposed New Canopy
Drg 007
Scale 1:50 at A3