


10


THIS DRAWING IS COPYRIGHT: CONTRACTORS MUST CHECK ALL
DIMENSIONS ON SITE, ONLY FIGURED DIMENSIONS ARE TO BE
WORKED FROM. DISCREPANCIES MUST BE REPORTED IMMEDIATELY
TO THE ARCHITECTS BEFORE PROCEEDING



Existing Front Elevation

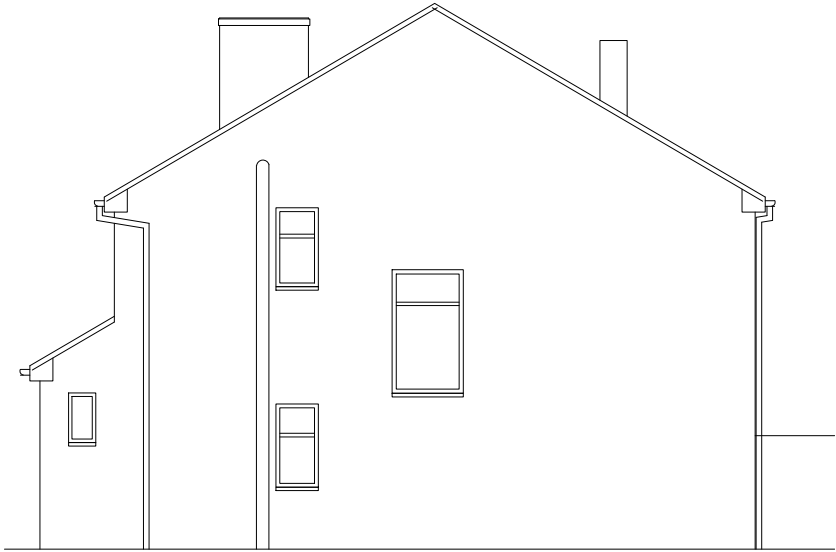

Existing Side Elevation

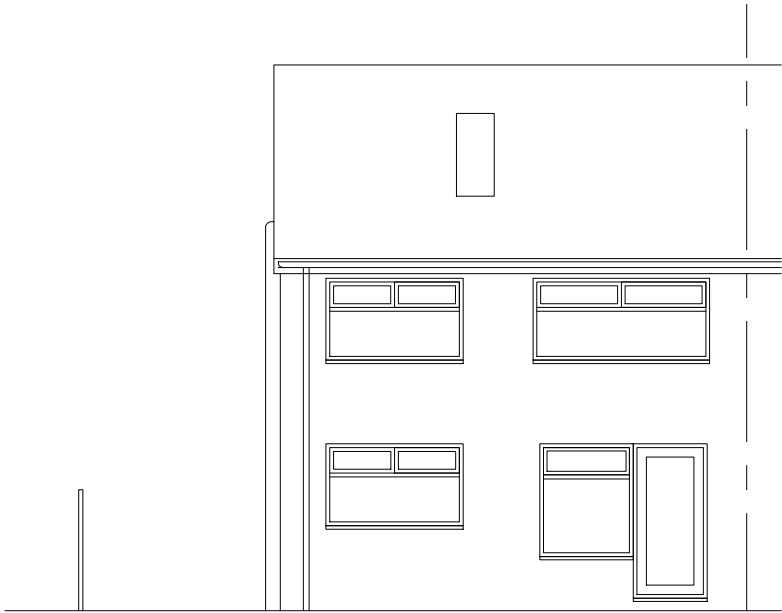

Existing Rear Elevation

Existing drainage to be checked before construction commences and Architect informed of discrepancies from plans.


Contractors must check all dimensions on site and discrepancies to be reported immediately to the Architect before proceeding.

Assumed direction of joists marked on plan. Contractor must inspect the building prior to site start and inform Architect of any discrepancies prior to site start.


All new timber sizes to be checked and approved by building control prior to site start.



Project: 42 Pasture Field Road Wythenshawe	
Drawing: Existing Elevations	
Project Ref: 21/063	Drawing No: 02
Scale: 1:100	
Drawn: IG	Revision: /
Date: Aug 2021	

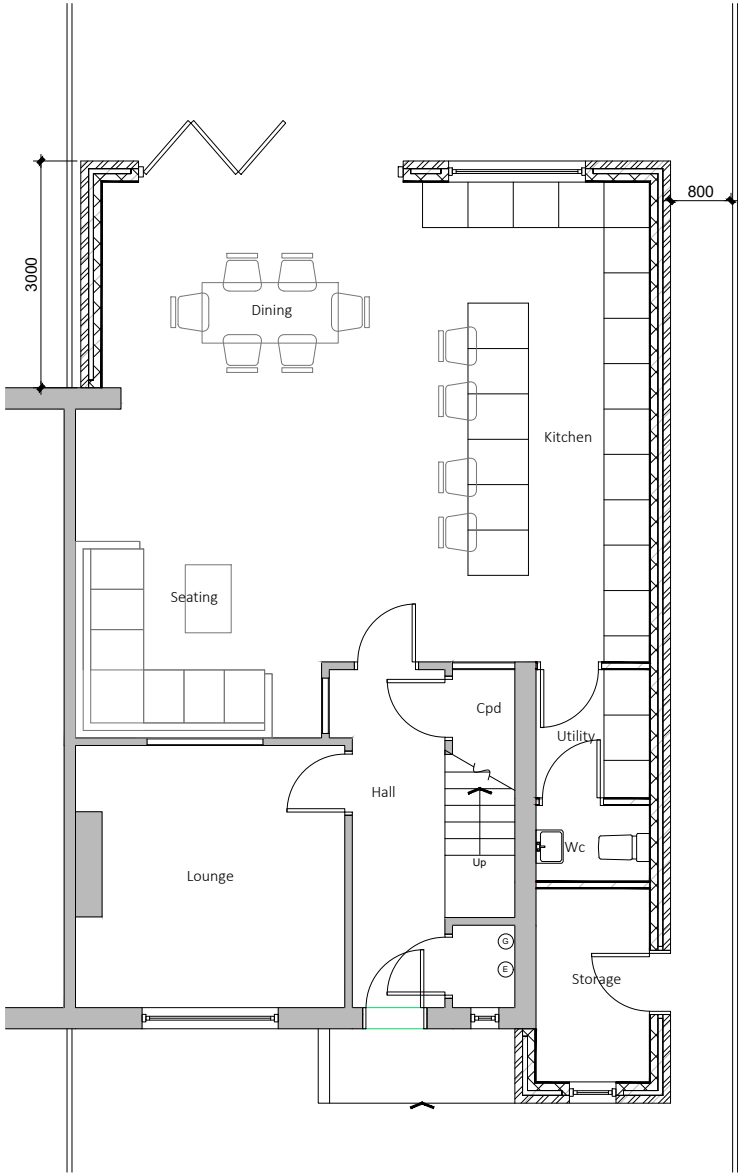

Ground Floor Plan

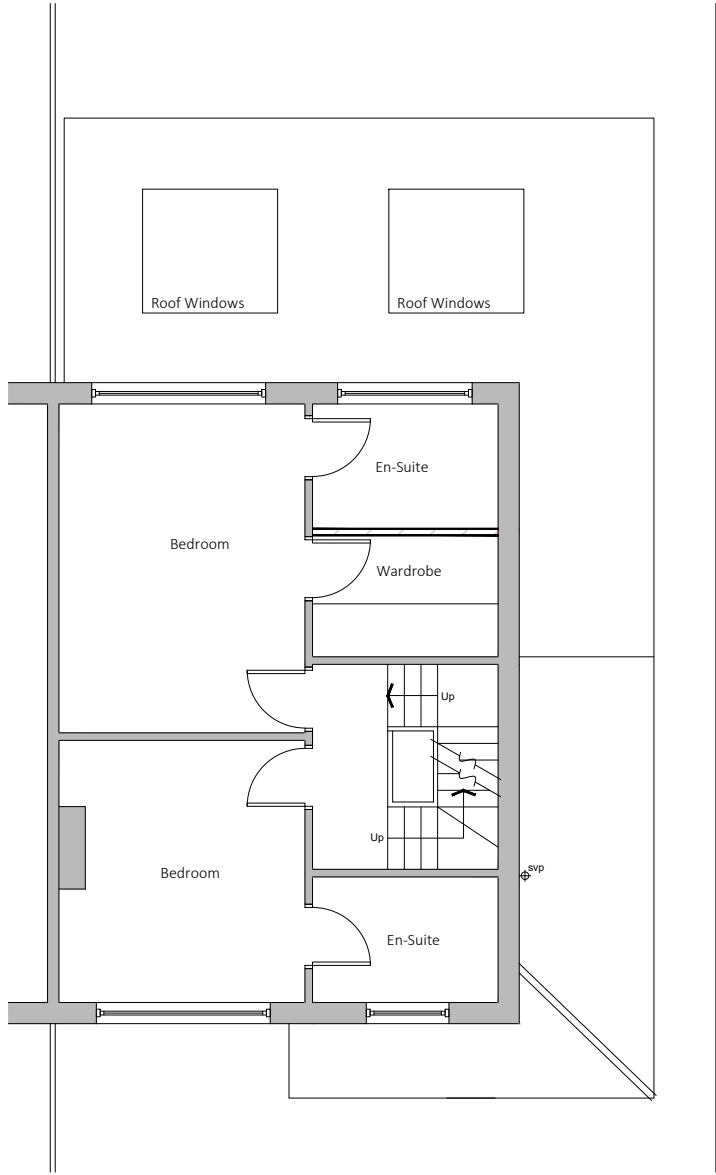

First Floor Plan

Existing drainage to be checked before construction commences and Architect informed of discrepancies from plans.

Contractors must check all dimensions on site and discrepancies to be reported immediately to the Architect before proceeding.

Assumed direction of joists marked on plan. Contractor must inspect the building prior to site start and inform Architect of any discrepancies prior to site start.


All new timber sizes to be checked and approved by building control prior to site start.

Hatched area indicates existing walls.

Dashed line indicates steel beam.



Project: 42 Pasture Field Road Wythenshawe	
Drawing: Proposed Floor Plans	
Project Ref: 21/063	Drawing No: 03
Scale: 1:100	
Drawn: IG	Revision: /
Date: Aug 2021	

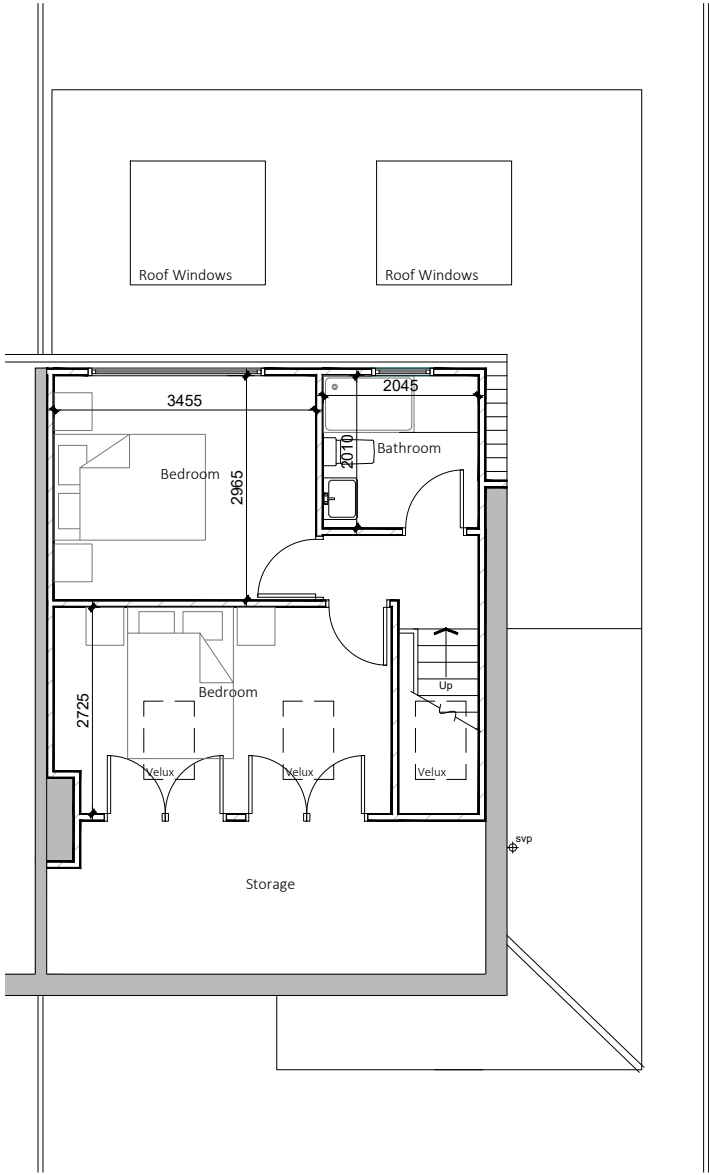

Loft Floor Plan

Existing drainage to be checked before construction commences and Architect informed of discrepancies from plans.

Contractors must check all dimensions on site and discrepancies to be reported immediately to the Architect before proceeding.

Assumed direction of joists marked on plan. Contractor must inspect the building prior to site start and inform Architect of any discrepancies prior to site start.

All new timber sizes to be checked and approved by building control prior to site start.

 Hatched area indicates existing walls.

 Dashed line indicates steel beam.




Project: 42 Pasture Field Road Wythenshawe	
Drawing: Proposed Floor Plans	
Project Ref: 21/063	Drawing No: 04
Scale: 1:100	
Drawn: IG	Revision: /
Date: Aug 2021	

THIS DRAWING IS COPYRIGHT: CONTRACTORS MUST CHECK ALL DIMENSIONS ON SITE, ONLY FIGURED DIMENSIONS ARE TO BE WORKED FROM. DISCREPANCIES MUST BE REPORTED IMMEDIATELY TO THE ARCHITECTS BEFORE PROCEEDING.




Front Elevation

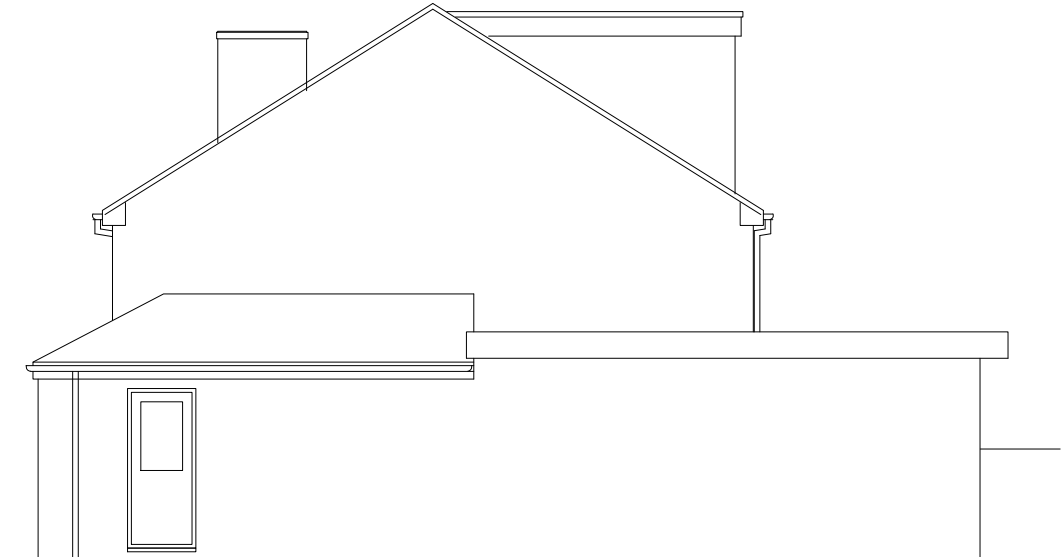

Side Elevation



Rear Elevation

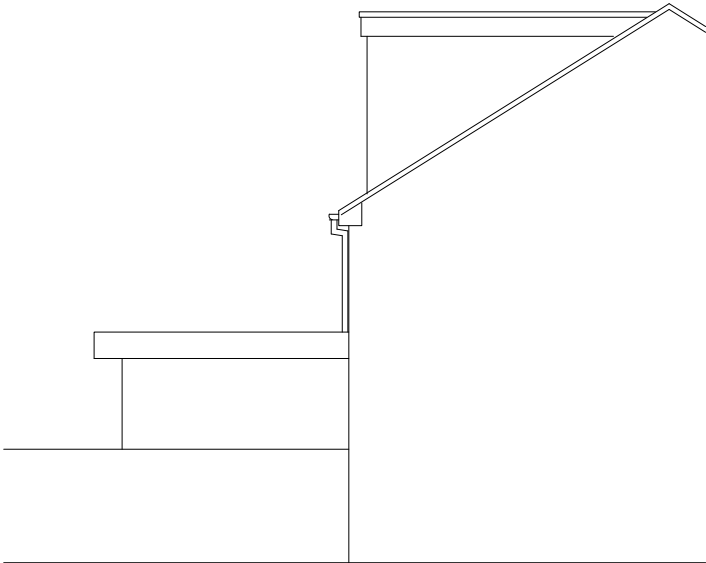

Side Elevation

Existing drainage to be checked before construction commences and Architect informed of discrepancies from plans.

Contractors must check all dimensions on site and discrepancies to be reported immediately to the Architect before proceeding.

Assumed direction of joists marked on plan. Contractor must inspect the building prior to site start and inform Architect of any discrepancies prior to site start.

All new timber sizes to be checked and approved by building control prior to site start.



Project: 42 Pasture Field Road Wythenshawe	
Drawing: Proposed Elevations	
Project Ref: 21/063	Drawing No: 05
Scale: 1:100	
Drawn: IG	Revision: /
Date: Aug 2021	