


Contractor must verify all dimensions on site before commencing any work or shop drawings. If this drawing exceeds the quantities taken in any way, the building designers are to be informed before the work is initiated. Only figured dimensions to be taken from this drawing. Do not scale off this drawing. Drawing based on Ordnance Survey and/or existing record drawings - design and drawing content subject to Site Survey, Structural Survey, Site Investigations, Planning and Statutory Requirements and Approvals. All drainage layouts are schematic and invert levels must be established prior to construction.

Material Key:


 Red brickwork.

 Grey roof tiles.



Note:
All grey fascias and soffits.
All black gutters & downpipes.
All grey windows and doors.

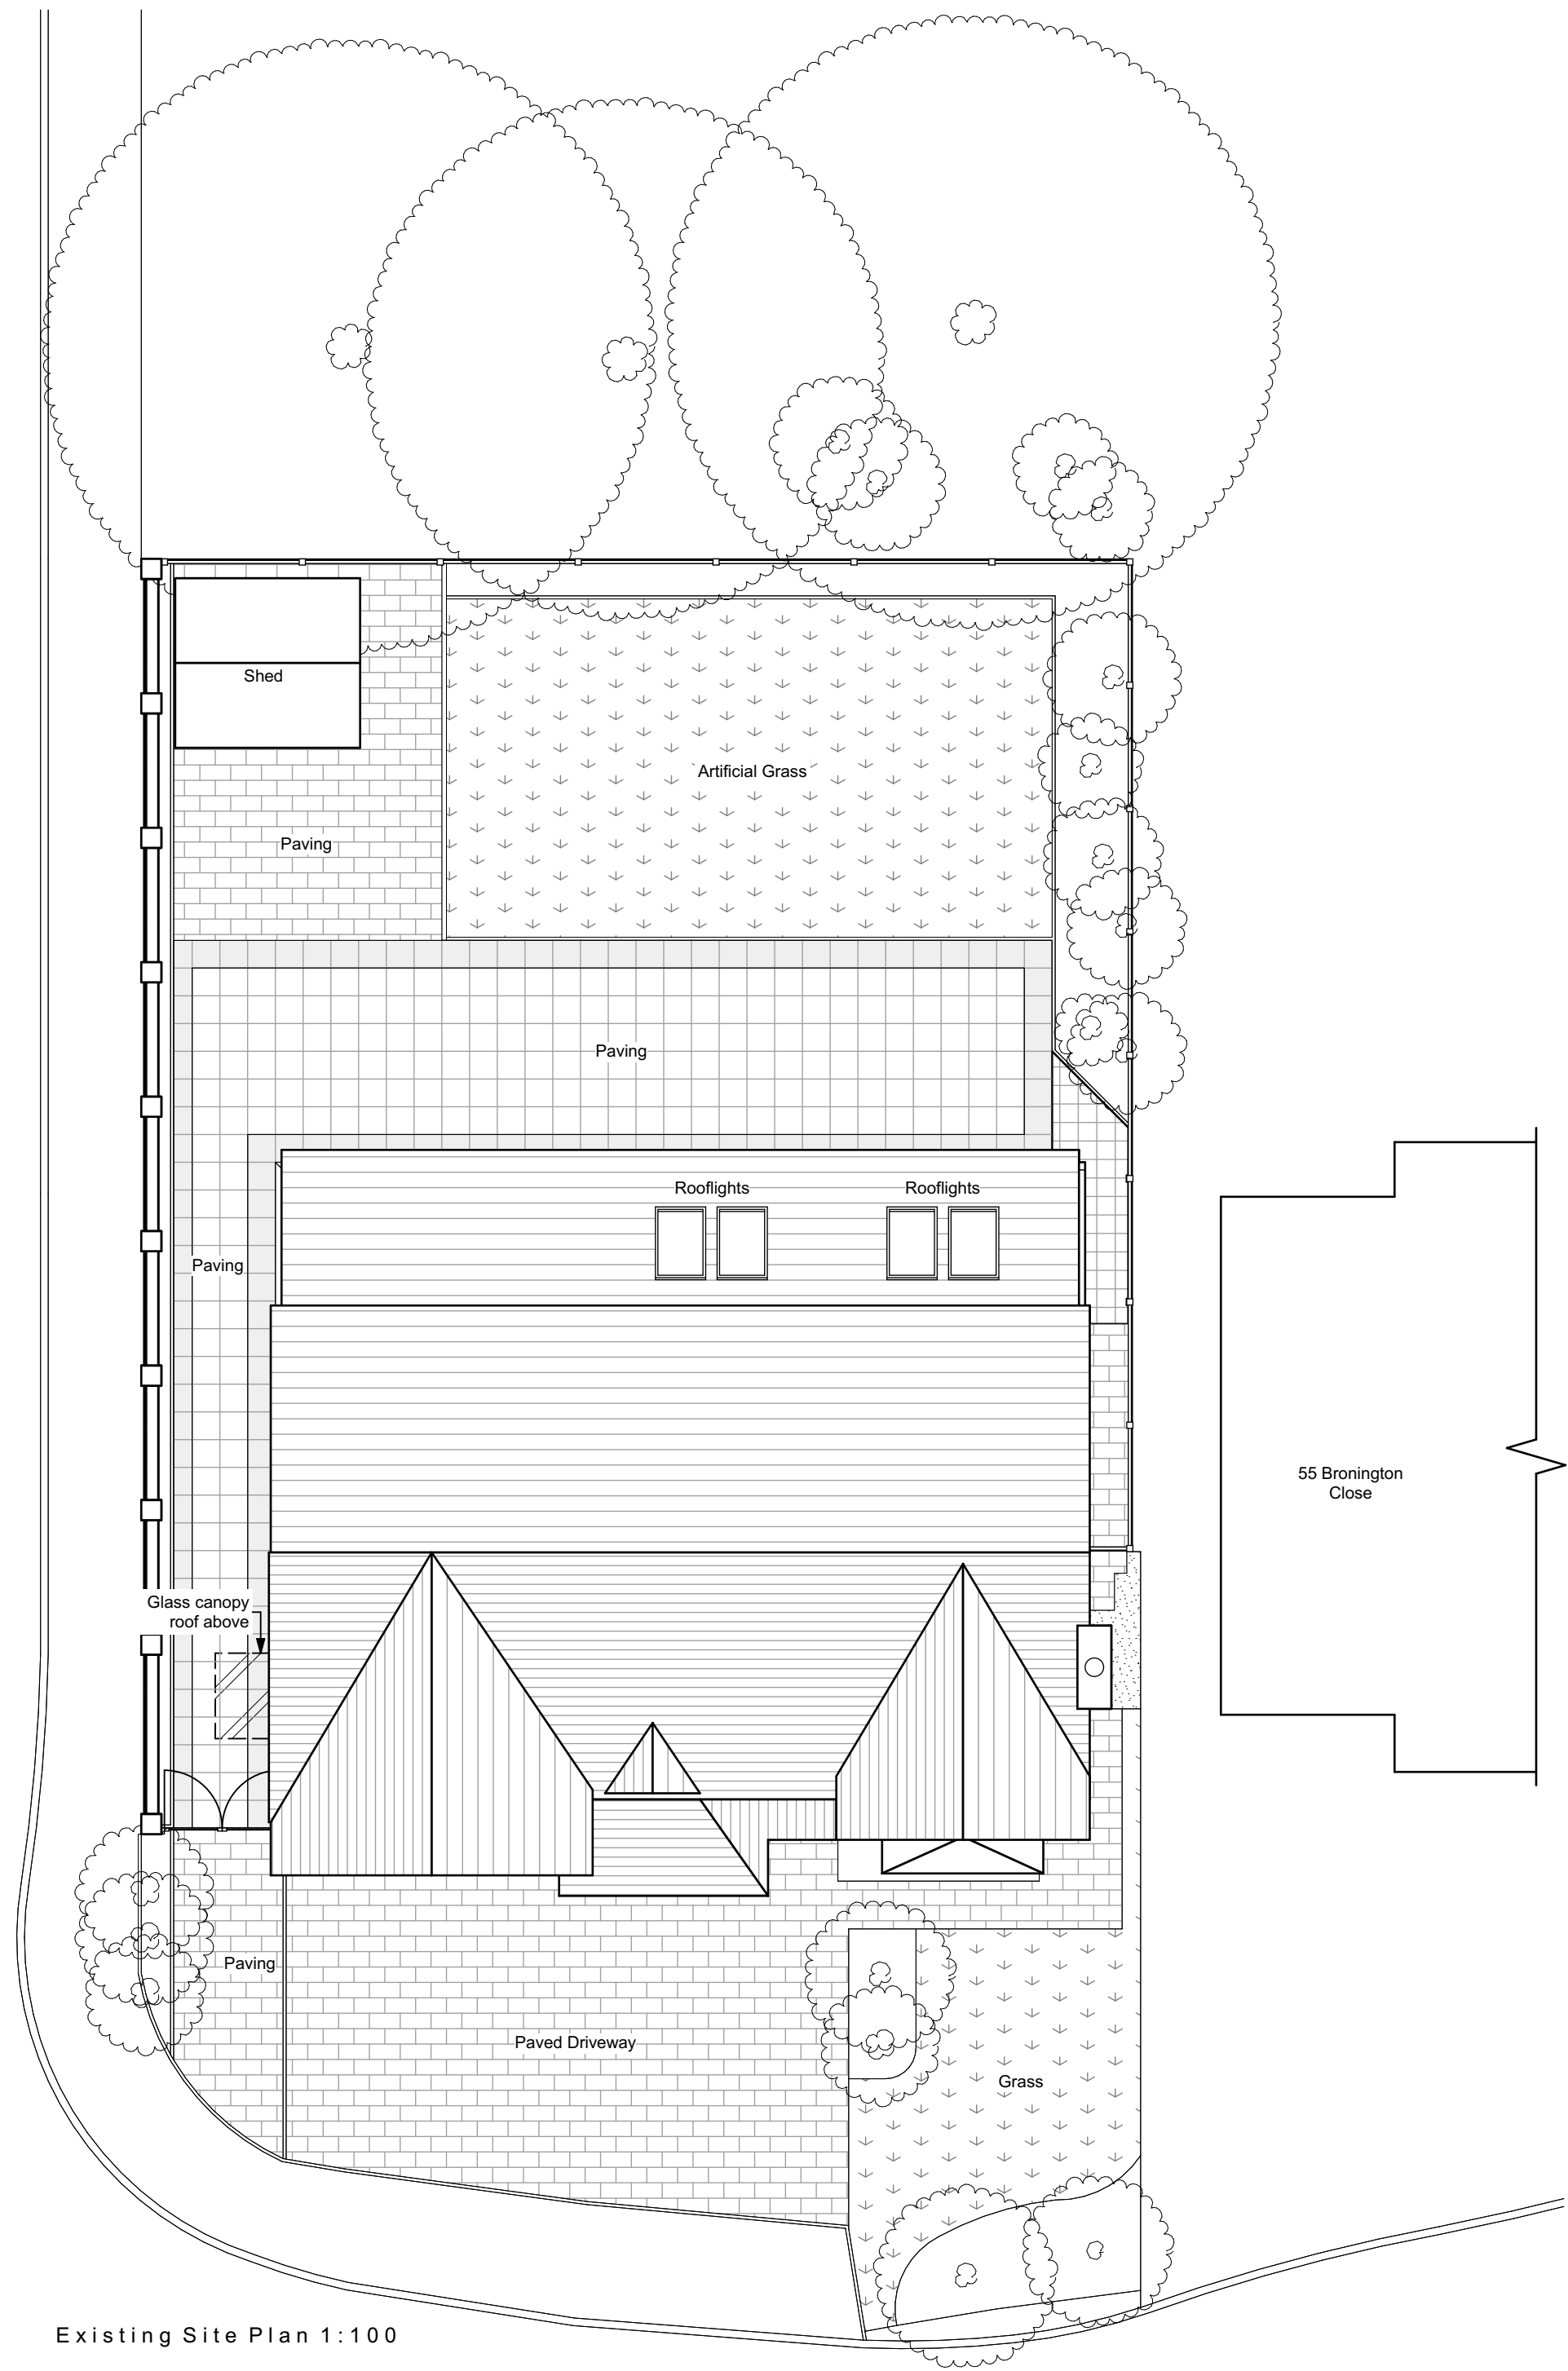

Existing Site Plan 1:100

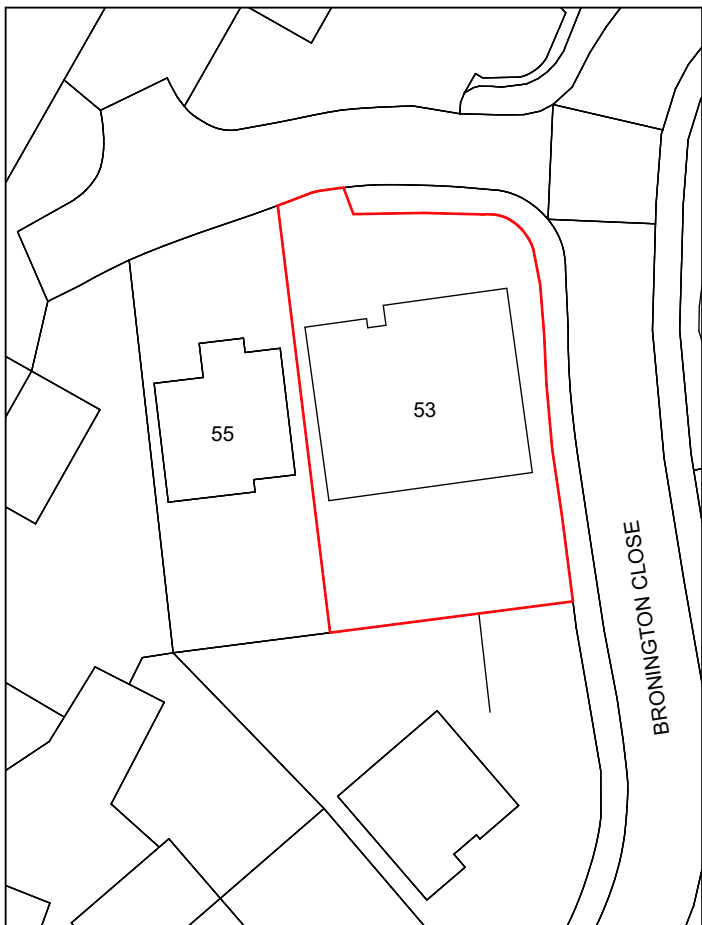


Existing Site Block Plan 1:500

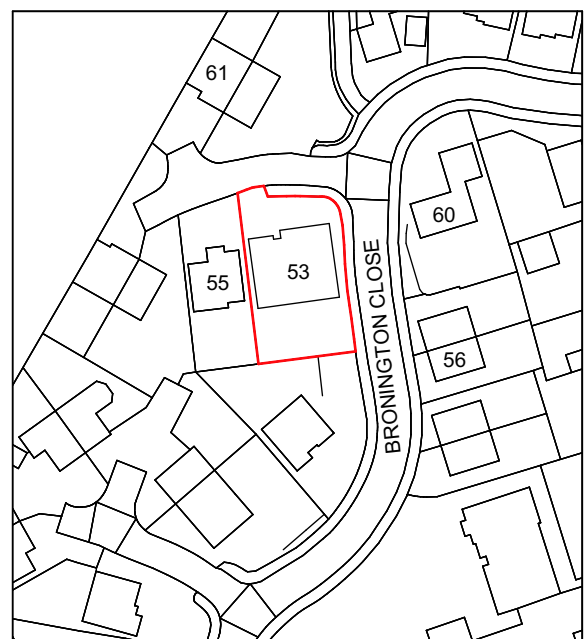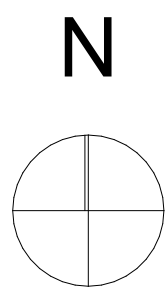

Existing Site Location Plan 1:1250




Existing Front Elevation 1:100

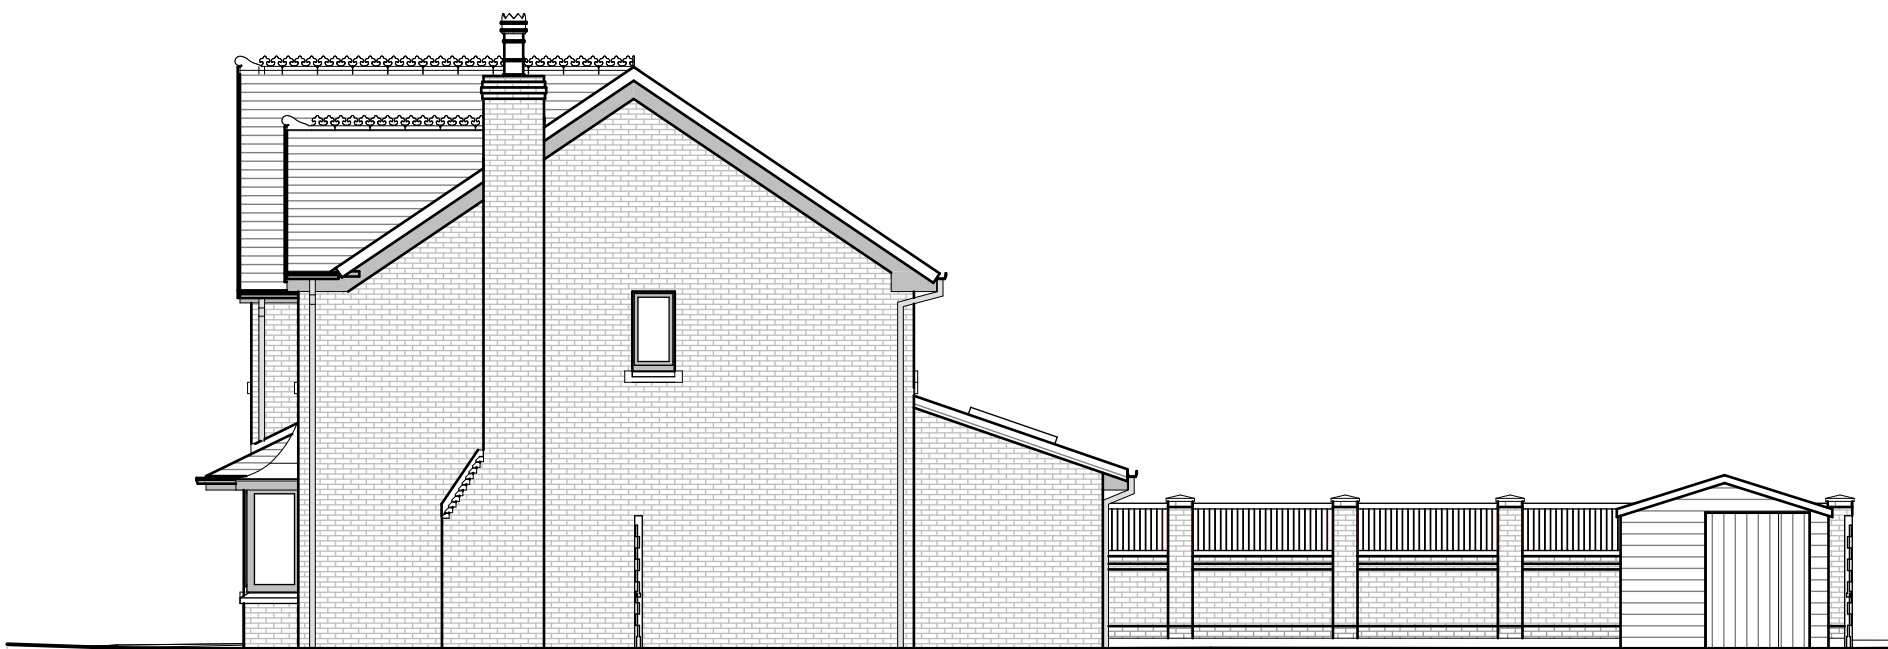

Existing Side 01 Elevation 1:100



Existing Rear Elevation 1:100

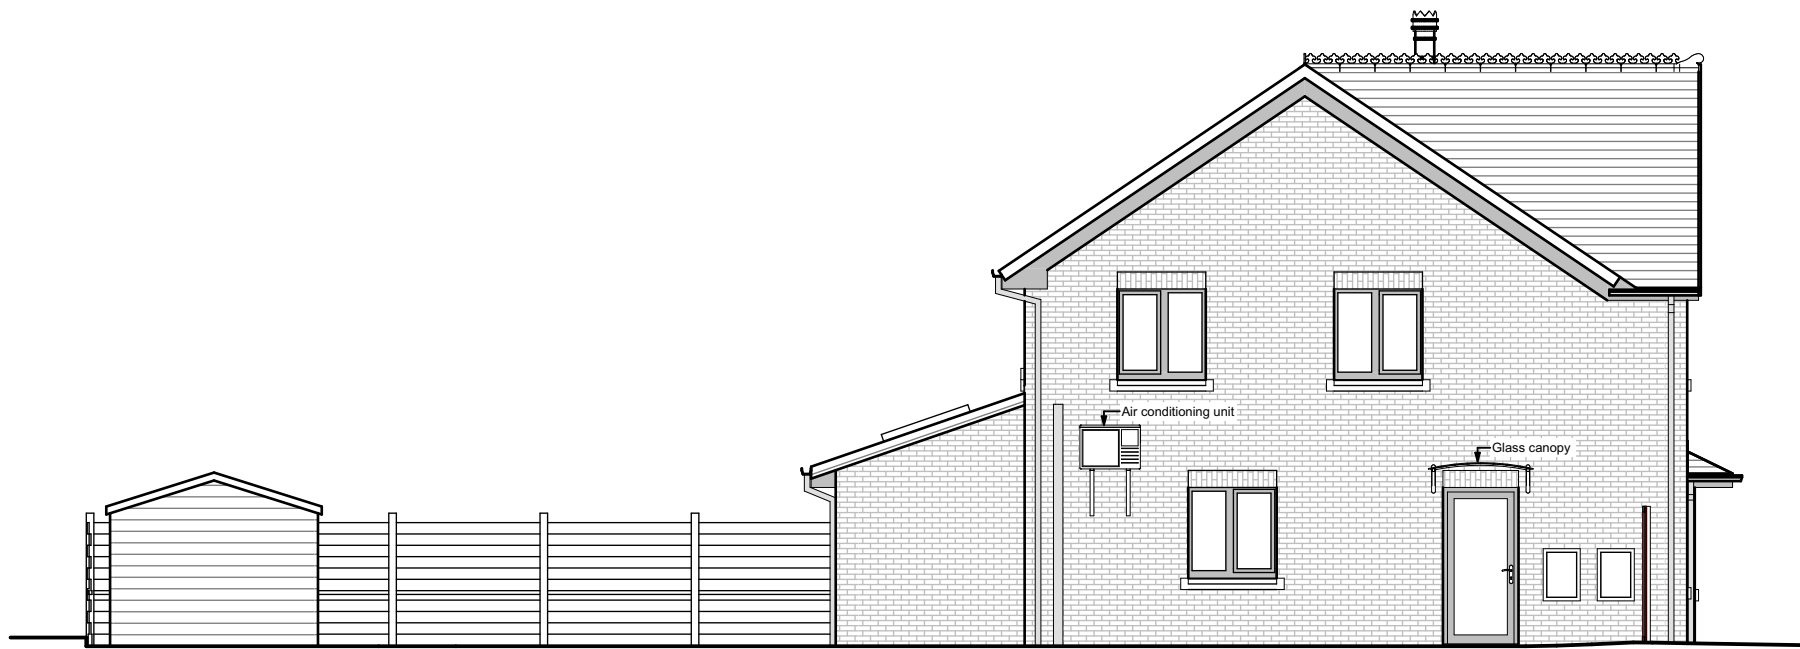

Existing Side 02 Elevation 1:100

Project Status: PLANNING ONLY

Transform
ARCHITECTS

4 Rushmead Court, Ossett, WF5 0NZ
tel: 01924 275 594
web: www.transformarchitects.co.uk email: info@transformarchitects.co.uk

Project Address: 53 Bronington Close, Northenden, Manchester, M22 4ZQ

Client: Miss Scarlett Harris

Drawing Title: Exist Site Plan & Elevations A1

Scale: 1:100, 1:1250, 1:500

Date: 06/10/2021

Drawn By: MNB

Drawing Number: T1144 - PL01

Revision: Nil