




PROPOSED FRONT ELEVATION
1 : 100




PROPOSED SIDE ELEVATION
1 : 100



PROPOSED REAR ELEVATION
1 : 100

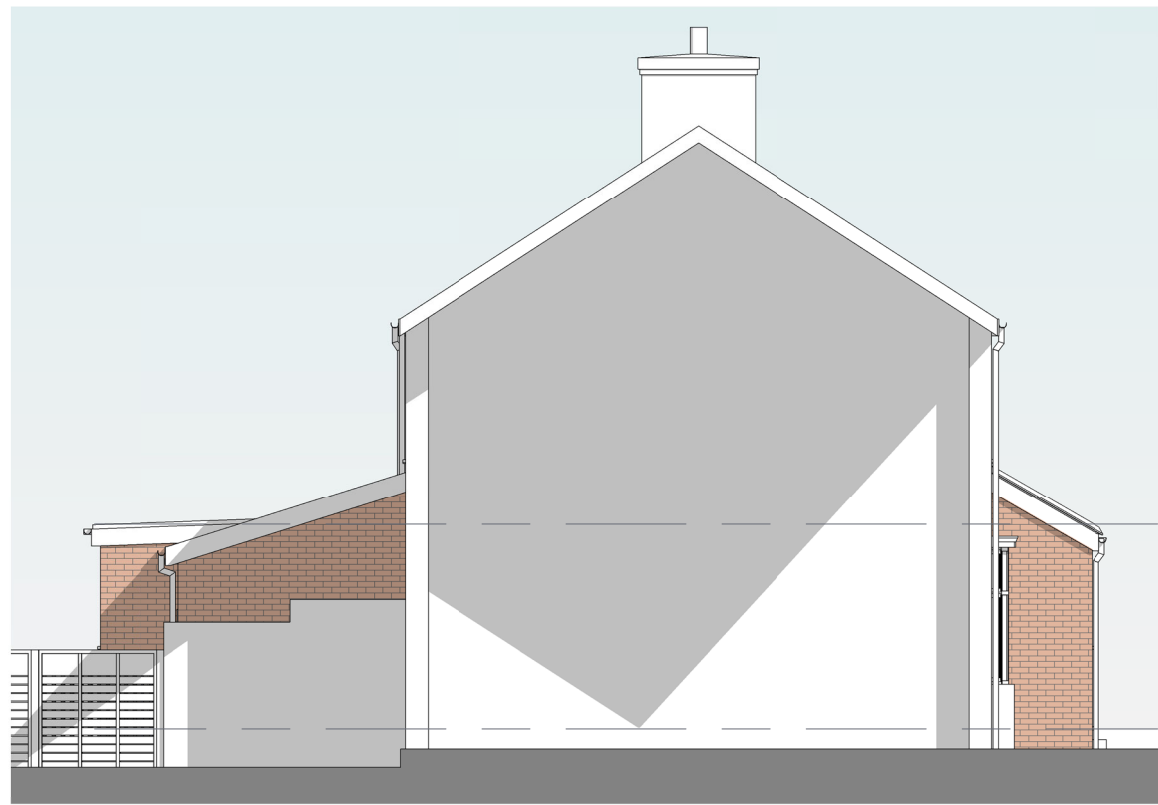

PROPOSED SIDE ELEVATION
1 : 100

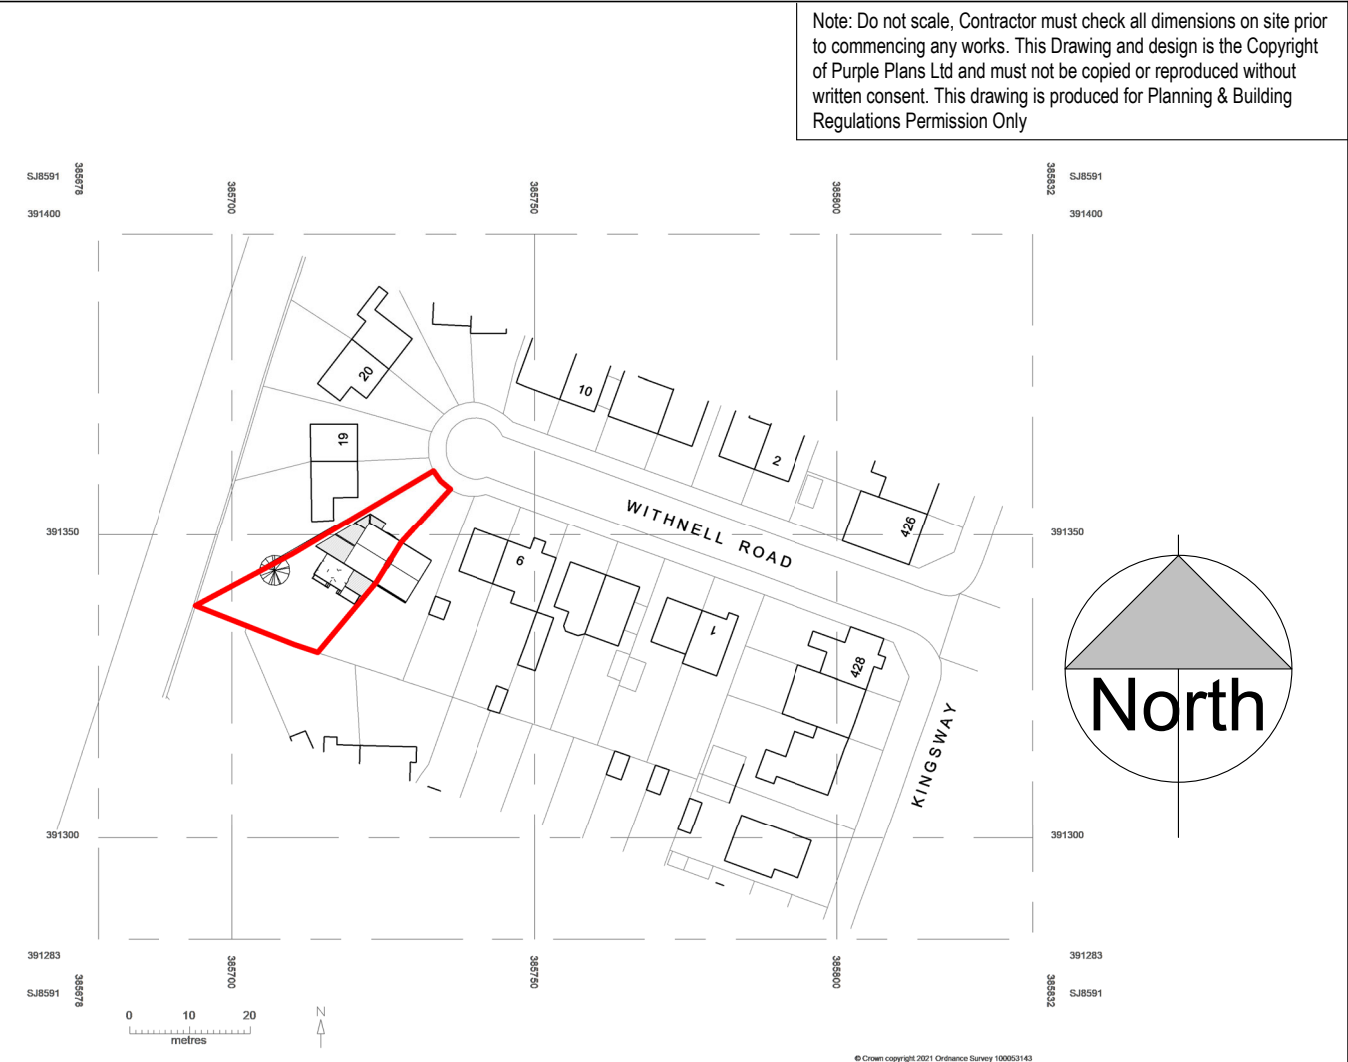


LOCATION PLAN
1 : 1250




PROPOSED FRONT 3D VIEW




PROPOSED REAR 3D VIEW

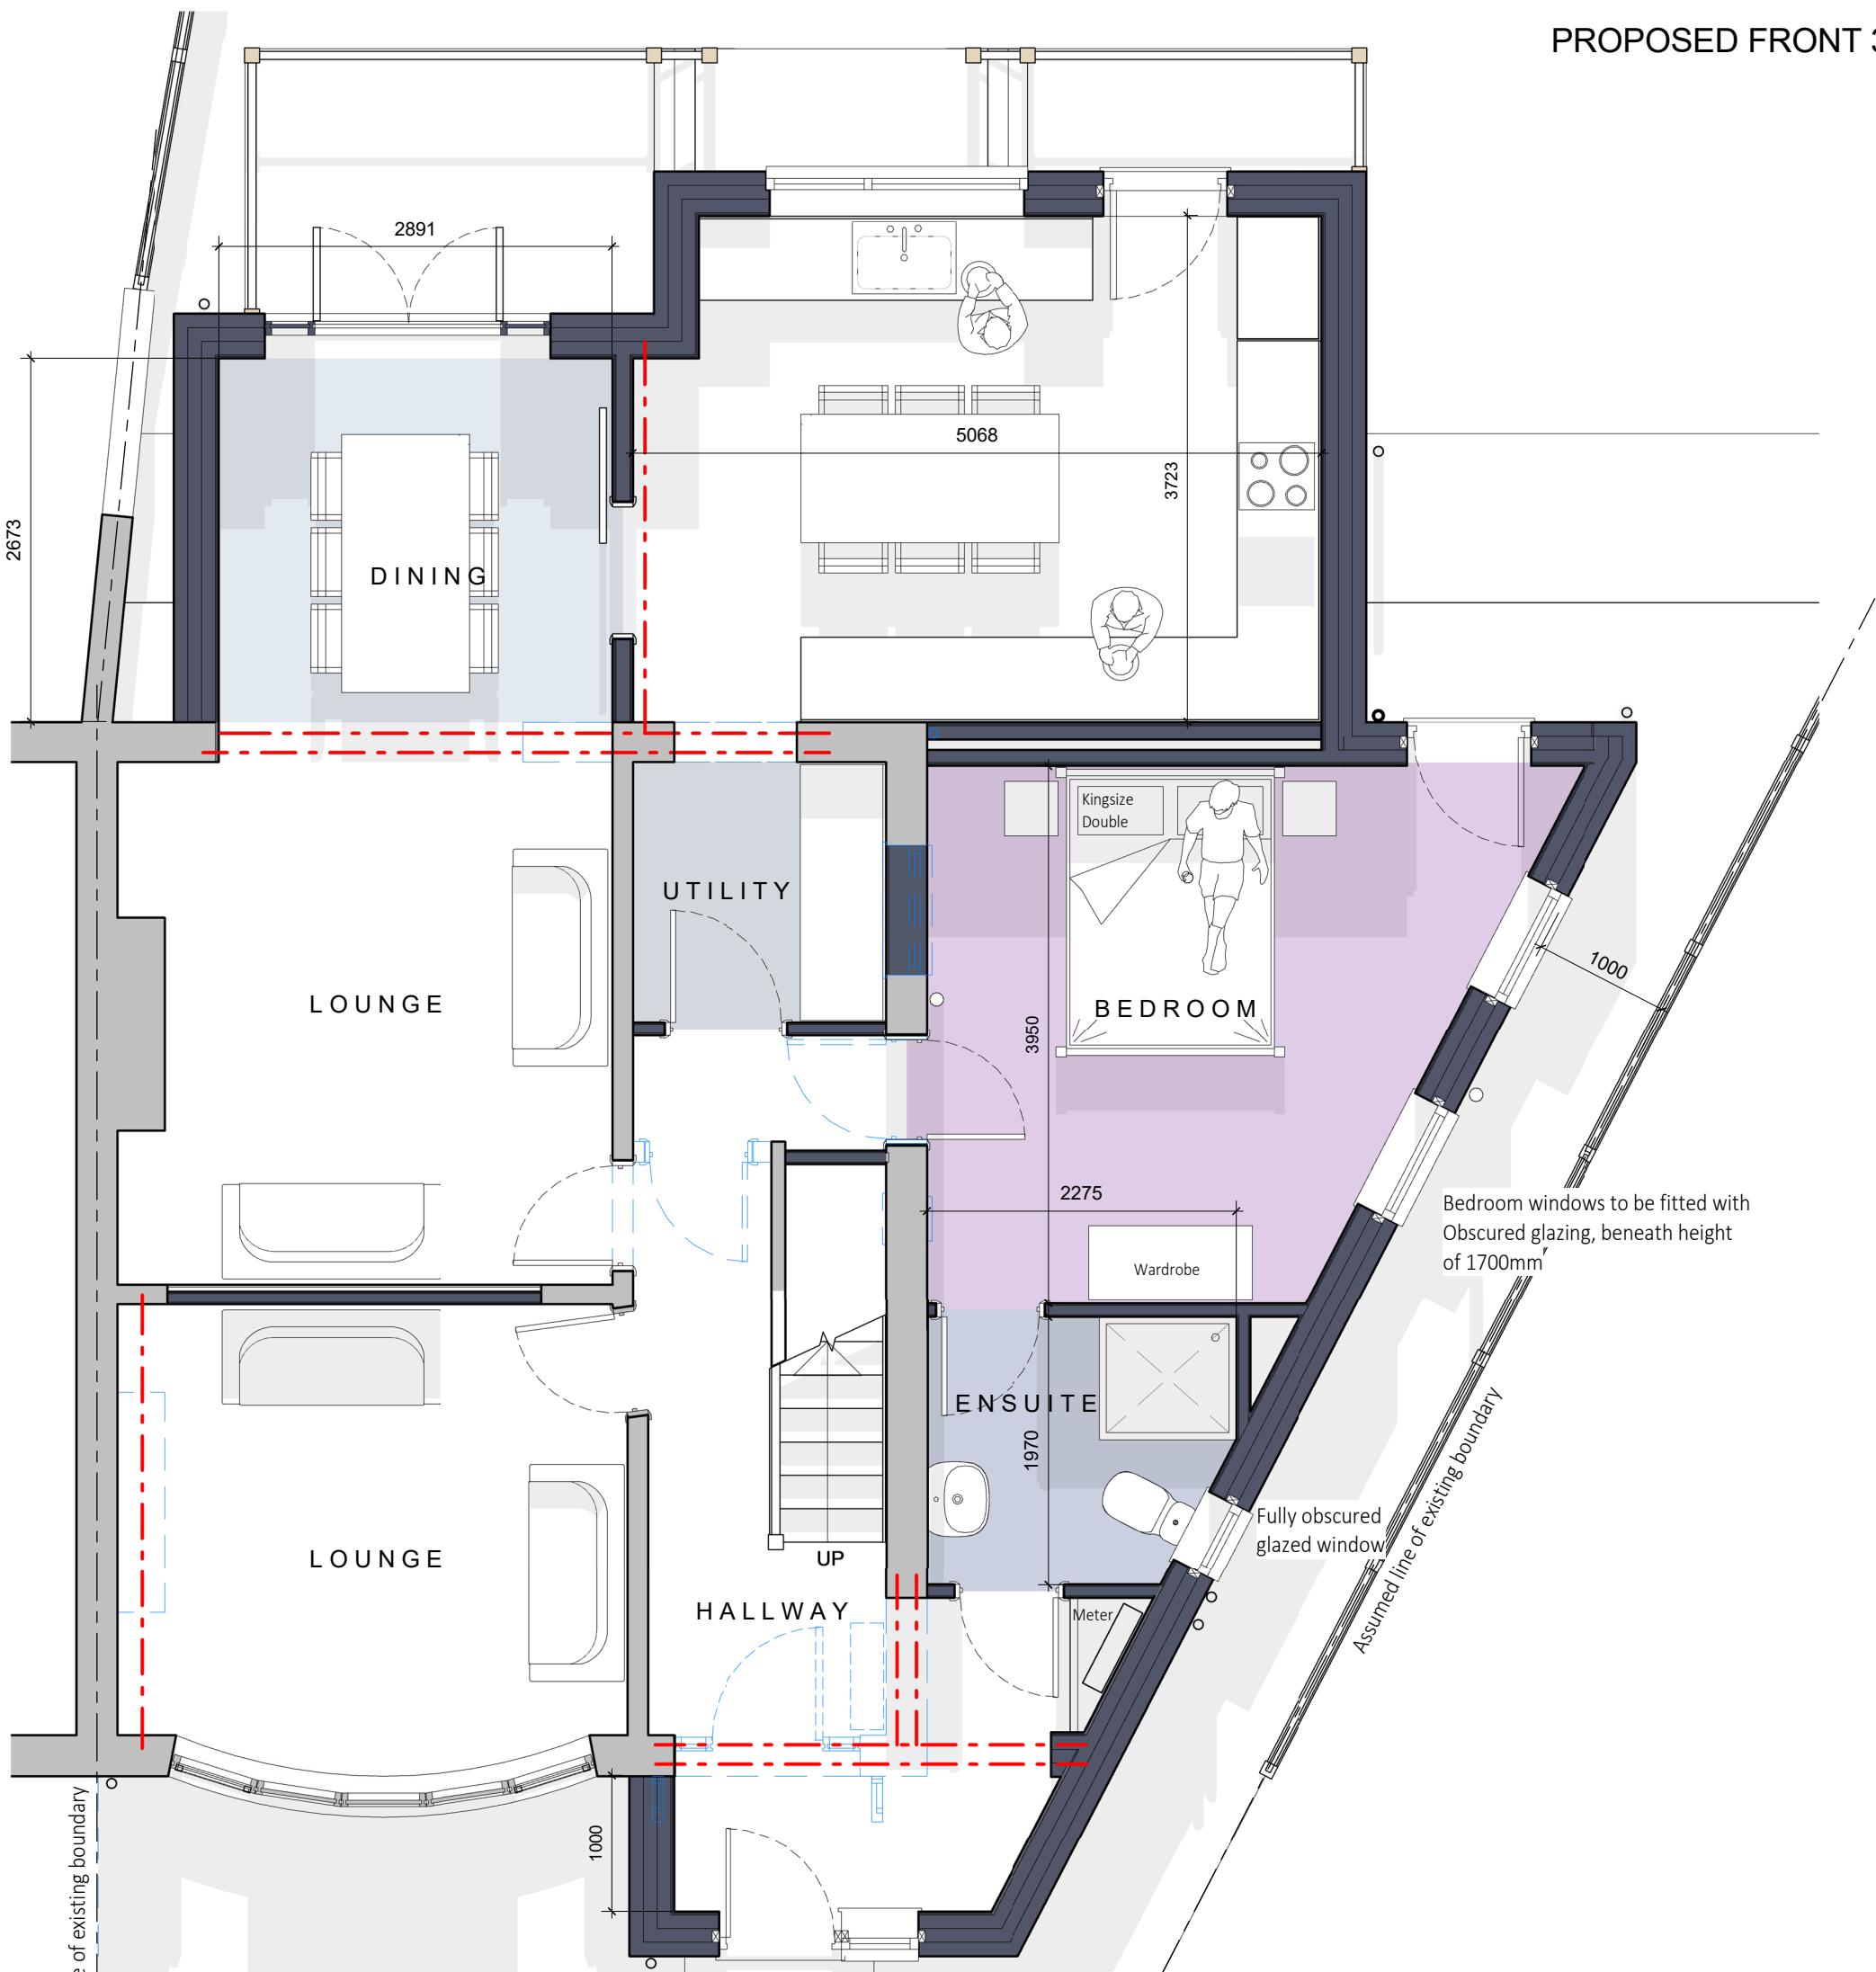

PROPOSED GROUND FLOOR PLAN
1 : 50

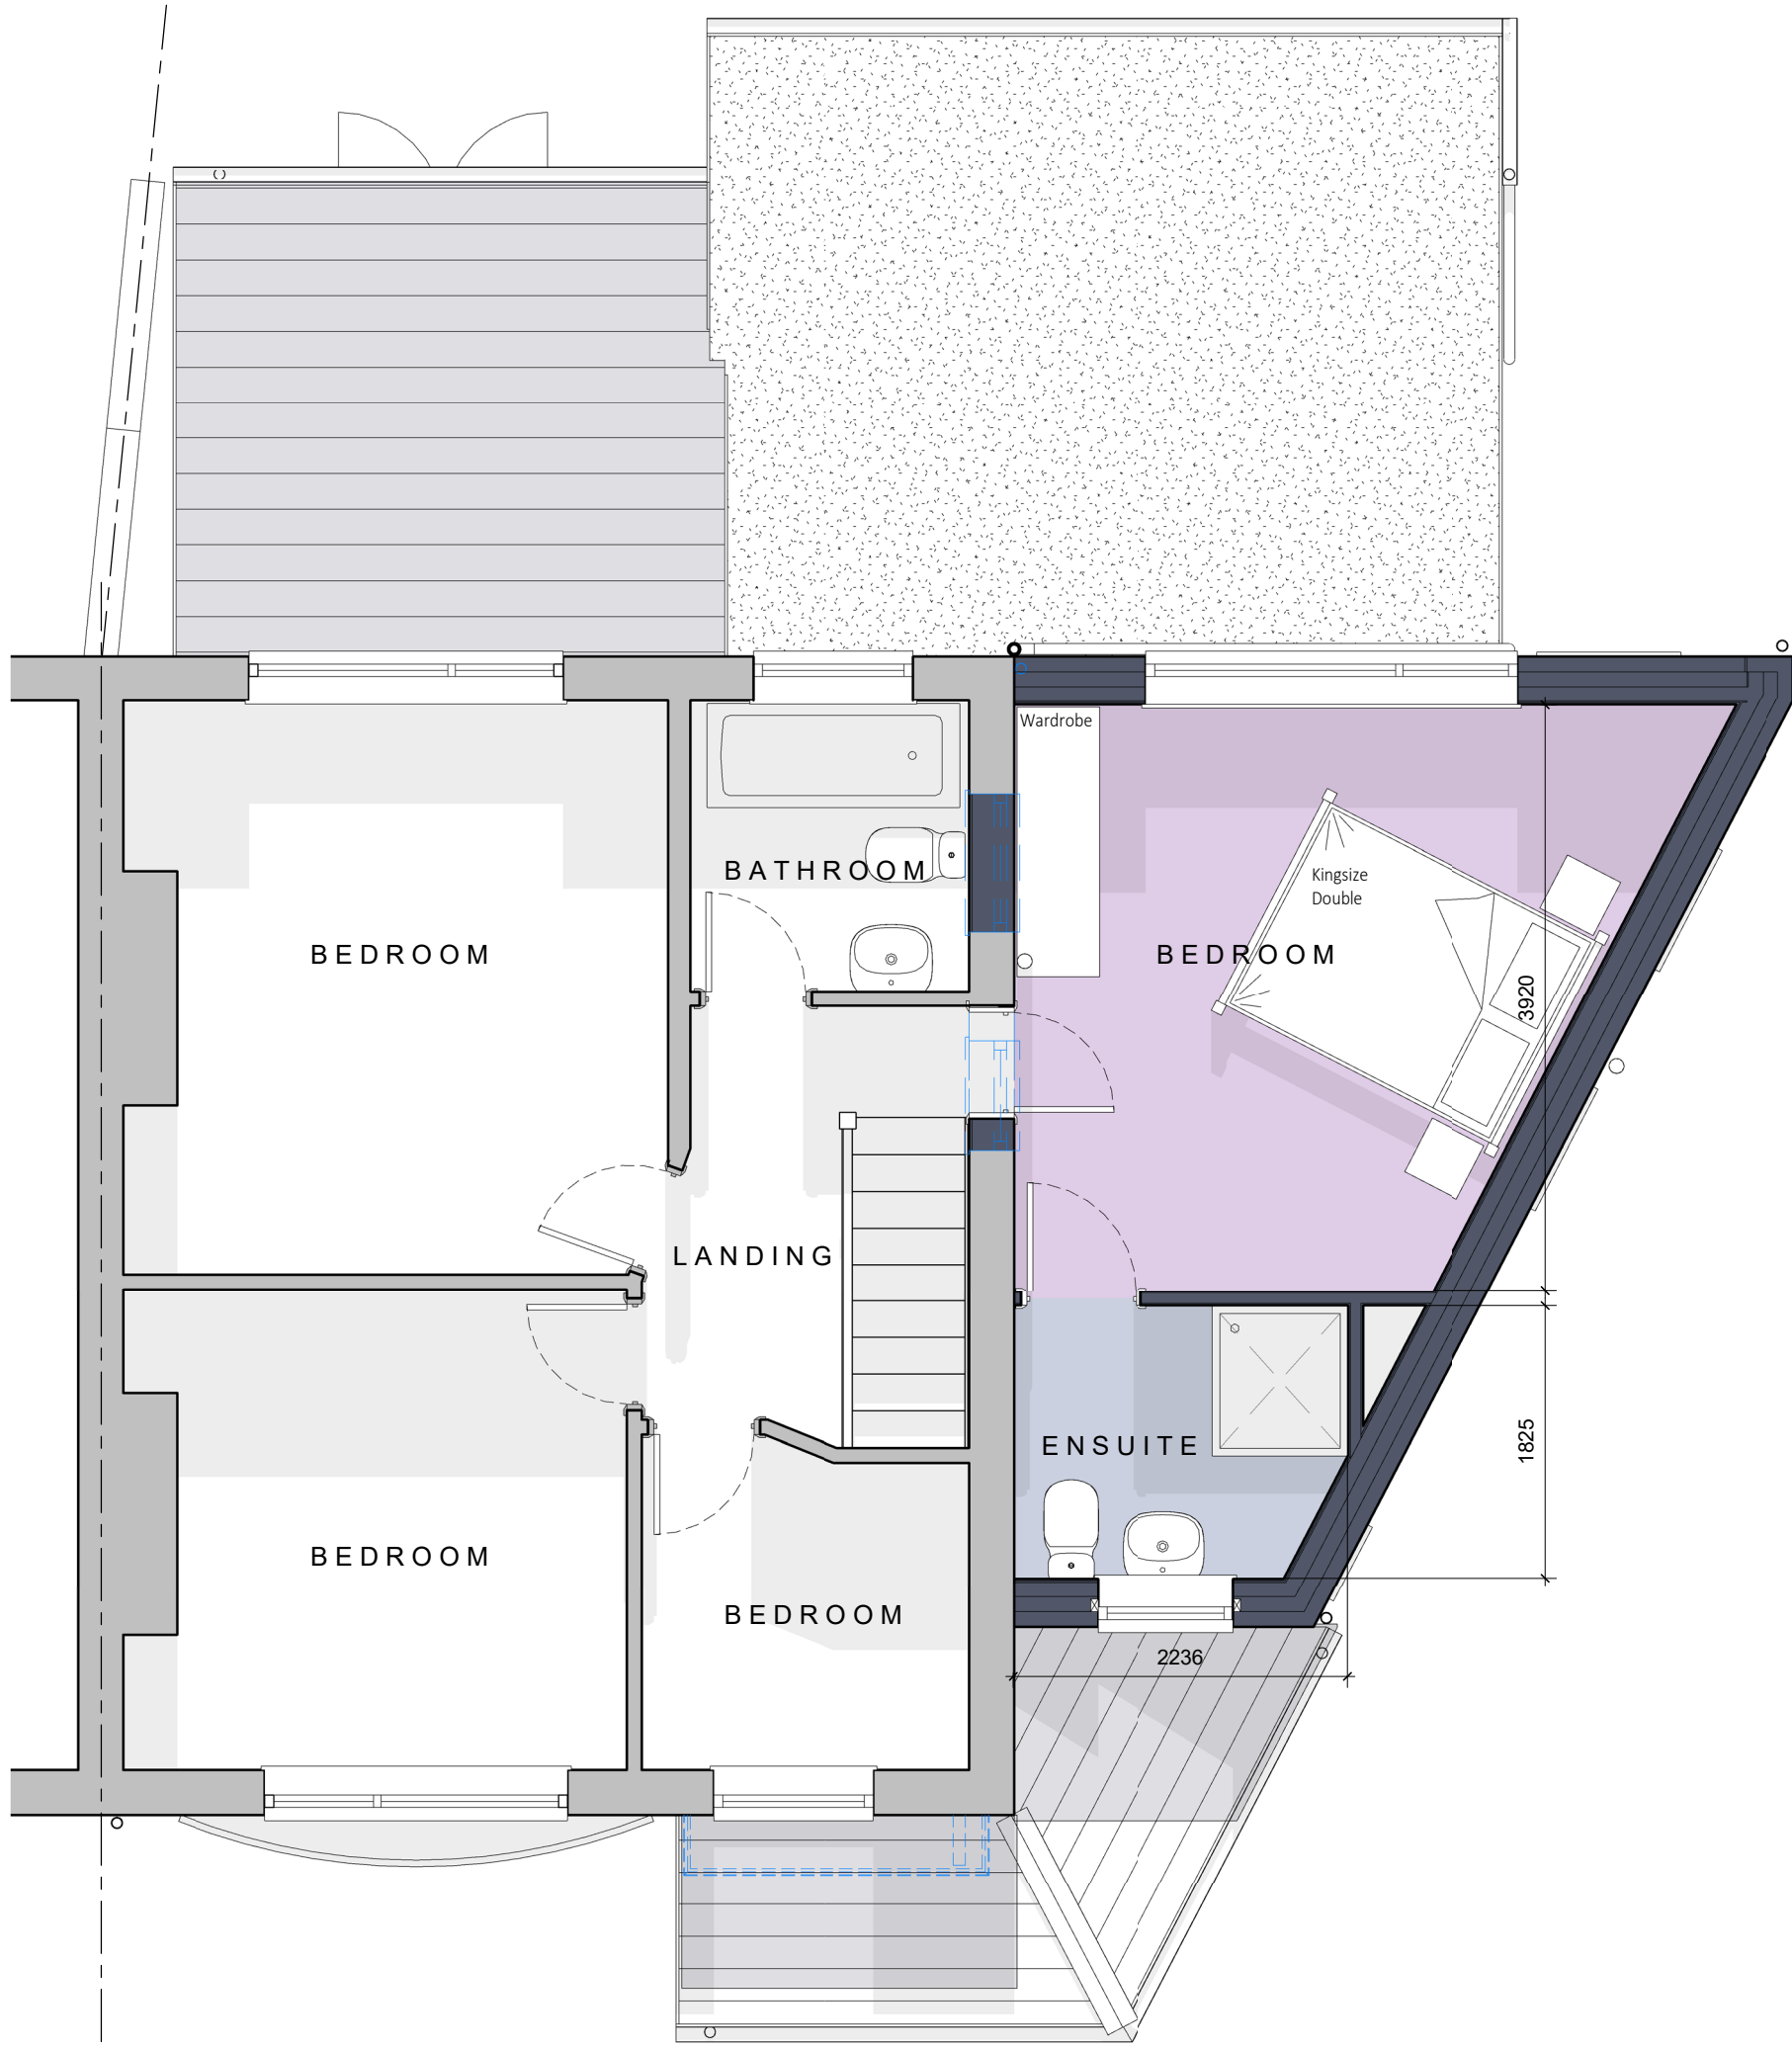

PROPOSED FIRST FLOOR PLAN
1 : 50

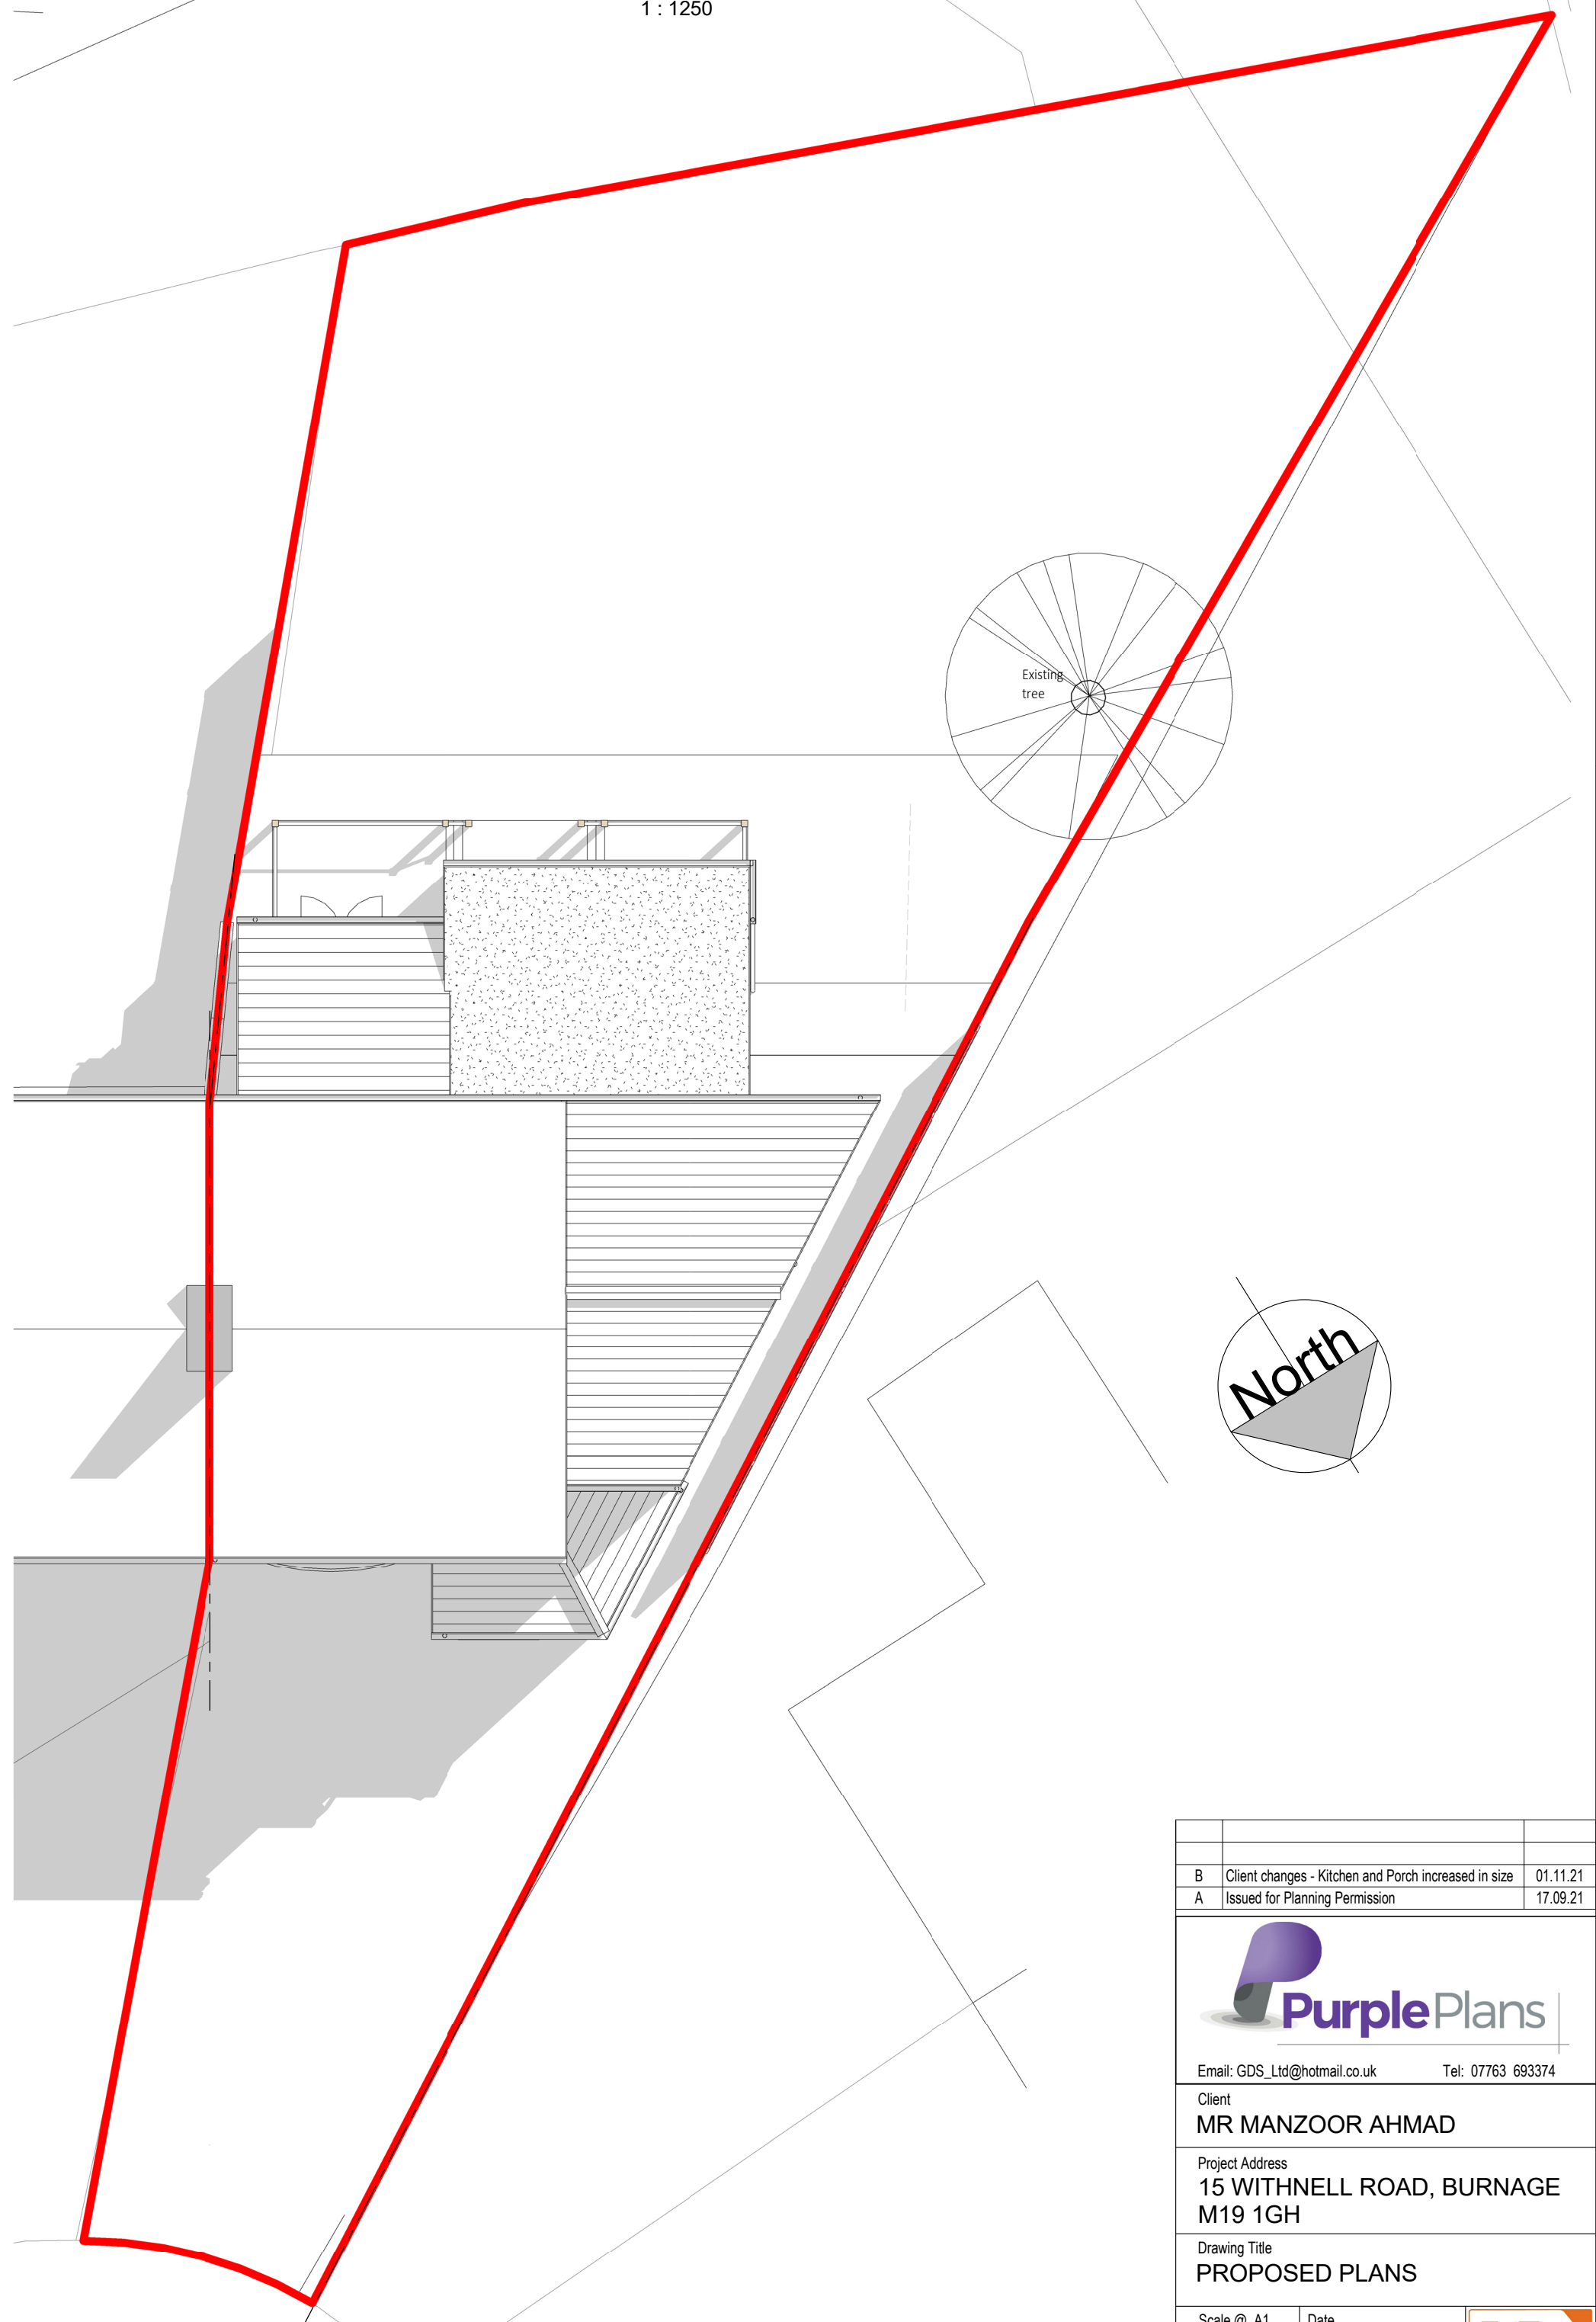

PROPOSED SITE PLAN
1 : 100

Note: Do not scale. Contractor must check all dimensions on site prior to commencing any works. This Drawing and design is the Copyright of Purple Plans Ltd and must not be copied or reproduced without written consent. This drawing is produced for Planning & Building Regulations Permission Only

B		Client changes - Kitchen and Porch increased in size	01.11.21
A		Issued for Planning Permission	17.09.21
			
Email: GDS_Ltd@hotmail.co.uk Tel: 07763 693374			
Client MR MANZOOR AHMAD			
Project Address 15 WITHNELL ROAD, BURNAGE M19 1GH			
Drawing Title PROPOSED PLANS			
Scale @ A1 As indicated	Date 08/26/21		
Drawing Number 855-21-02	Revision B		