

Drawing Notes


All dimensions to be checked on site, designers to be informed immediately of any discrepancies before works proceed.

Drawings are to be read in conjunction with all relevant specifications, structural engineers' and service engineers' drawings.


Do not scale from this drawing.

All structural elements are indicative only.


All data, dimensions and deigns contained in this document are confidential to the copyright owner and may not be communicated to any third party save in accordance with a licence for the copy-right owner or with the copyright owner's written permission and authority.

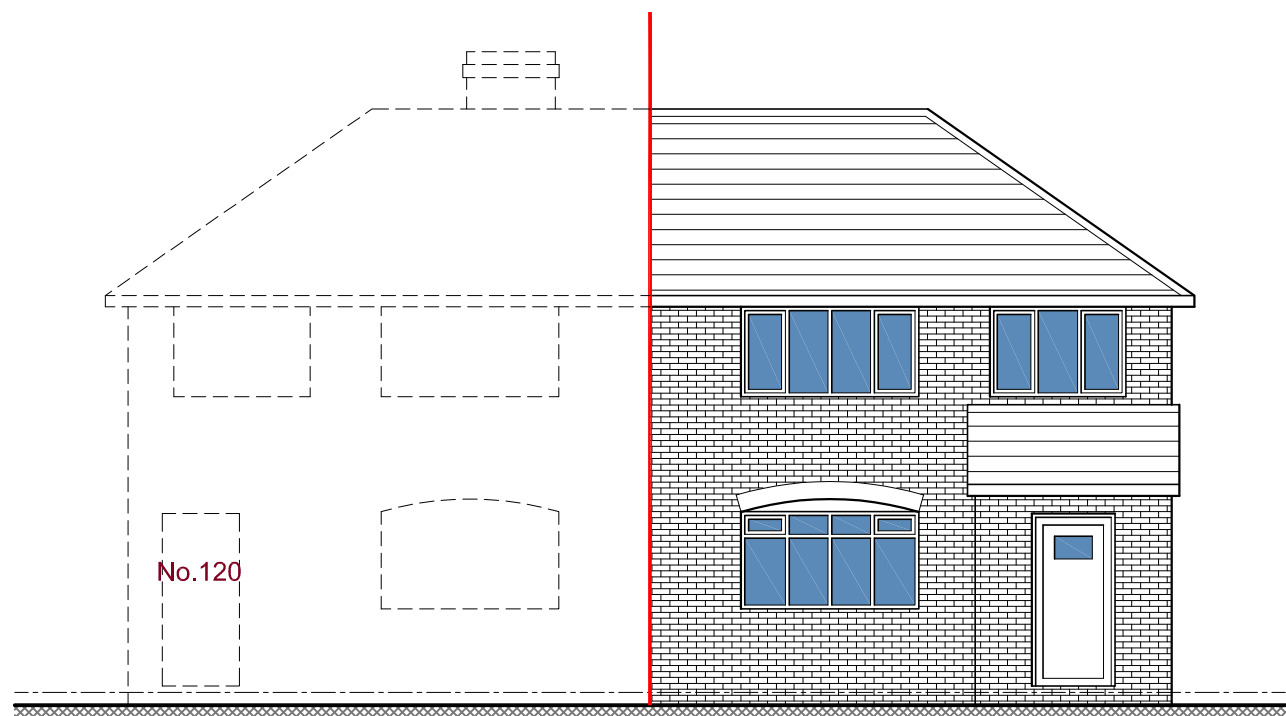


Proposed Front Elevation
1:100

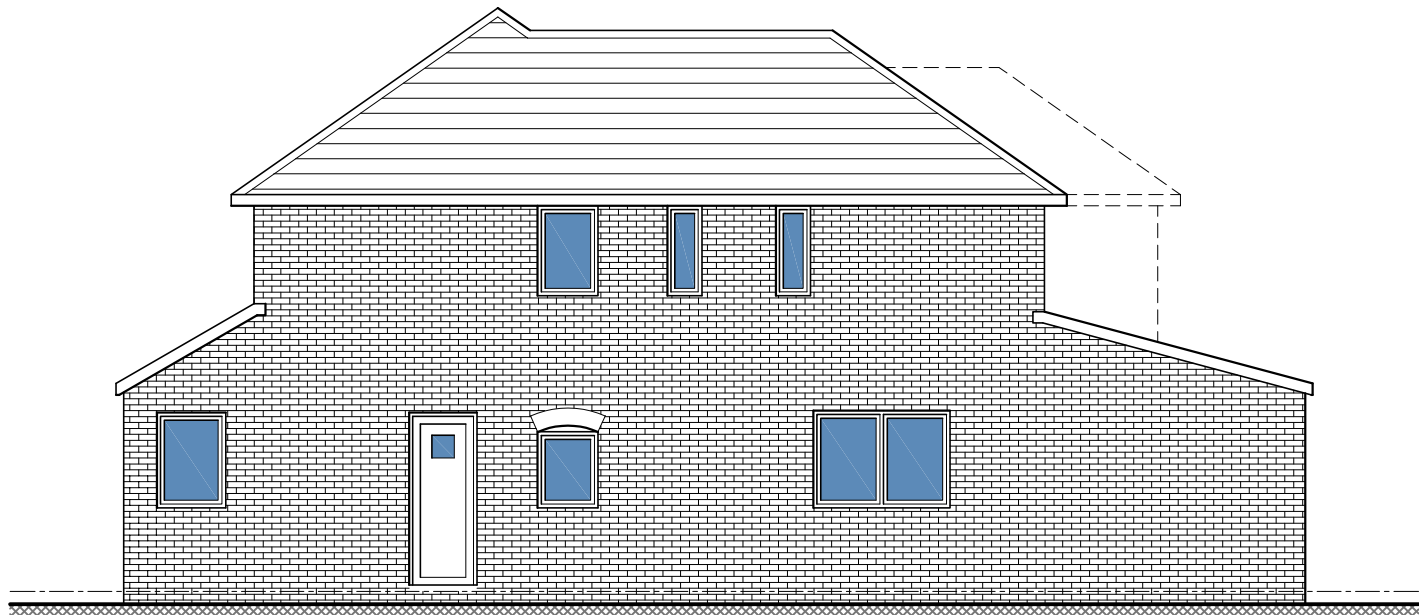


Proposed Side Elevation
1:100

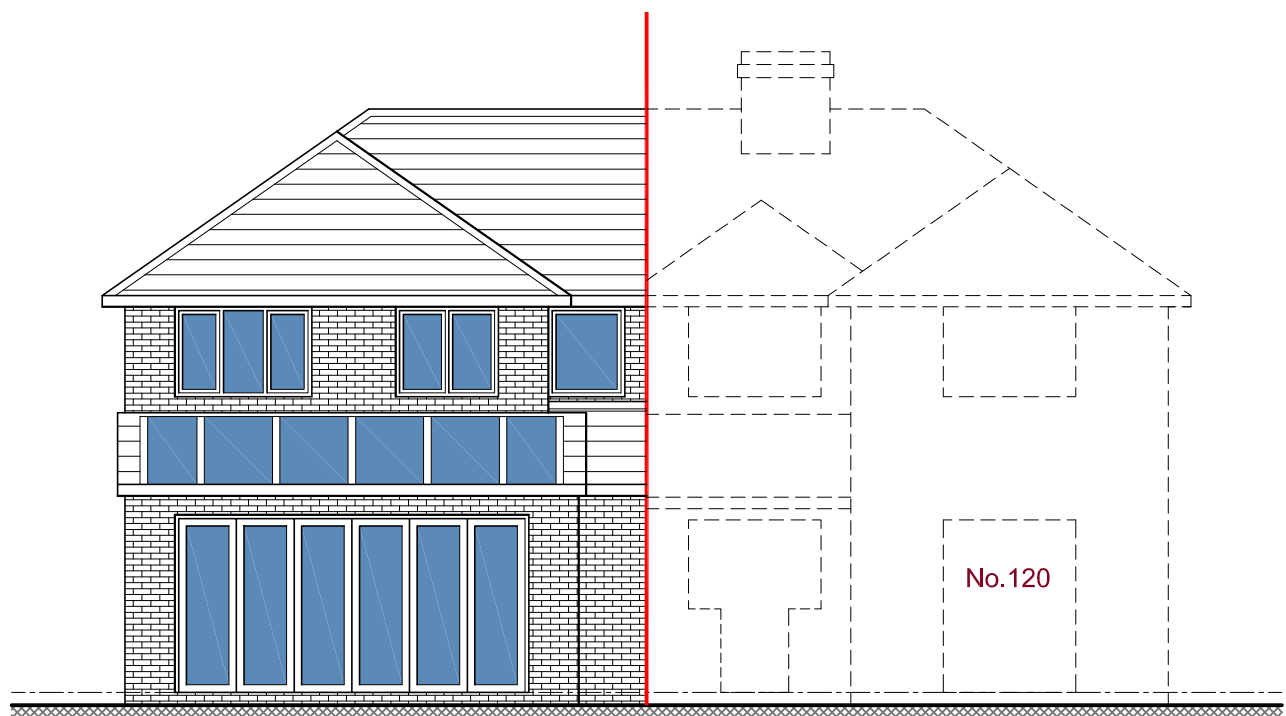


Proposed Rear Elevation
1:100

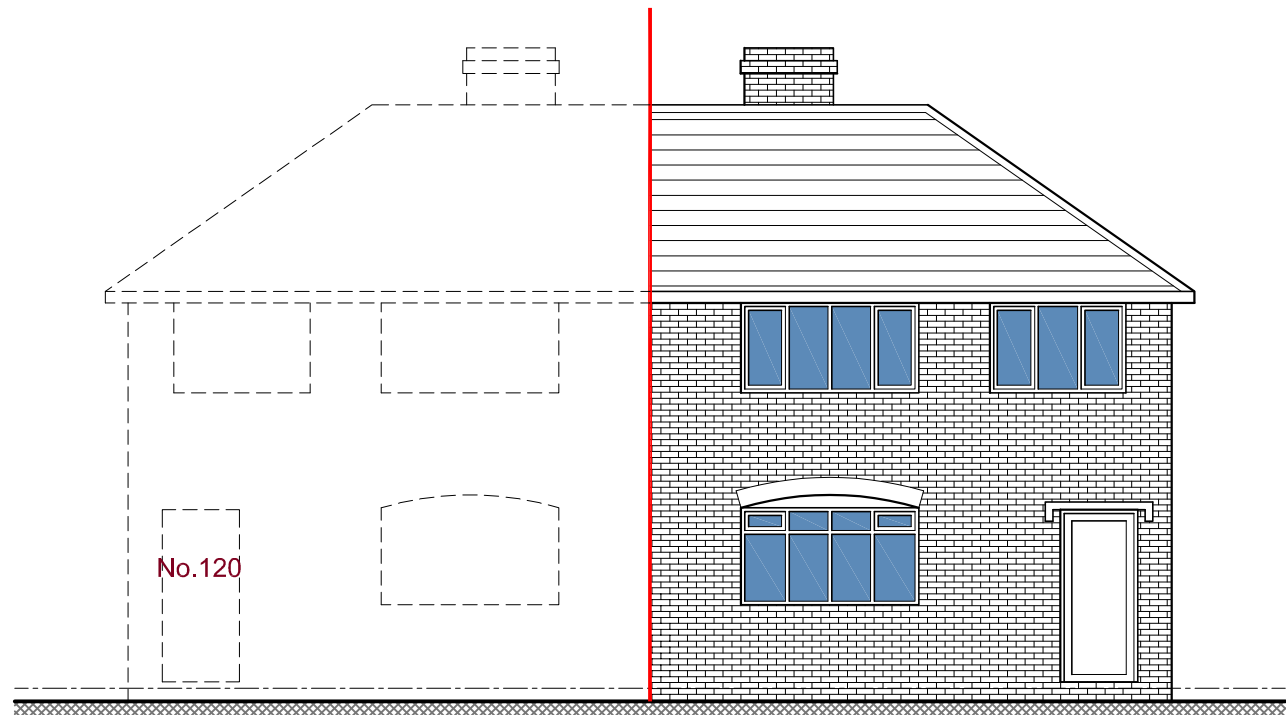


Existing Front Elevation
1:100

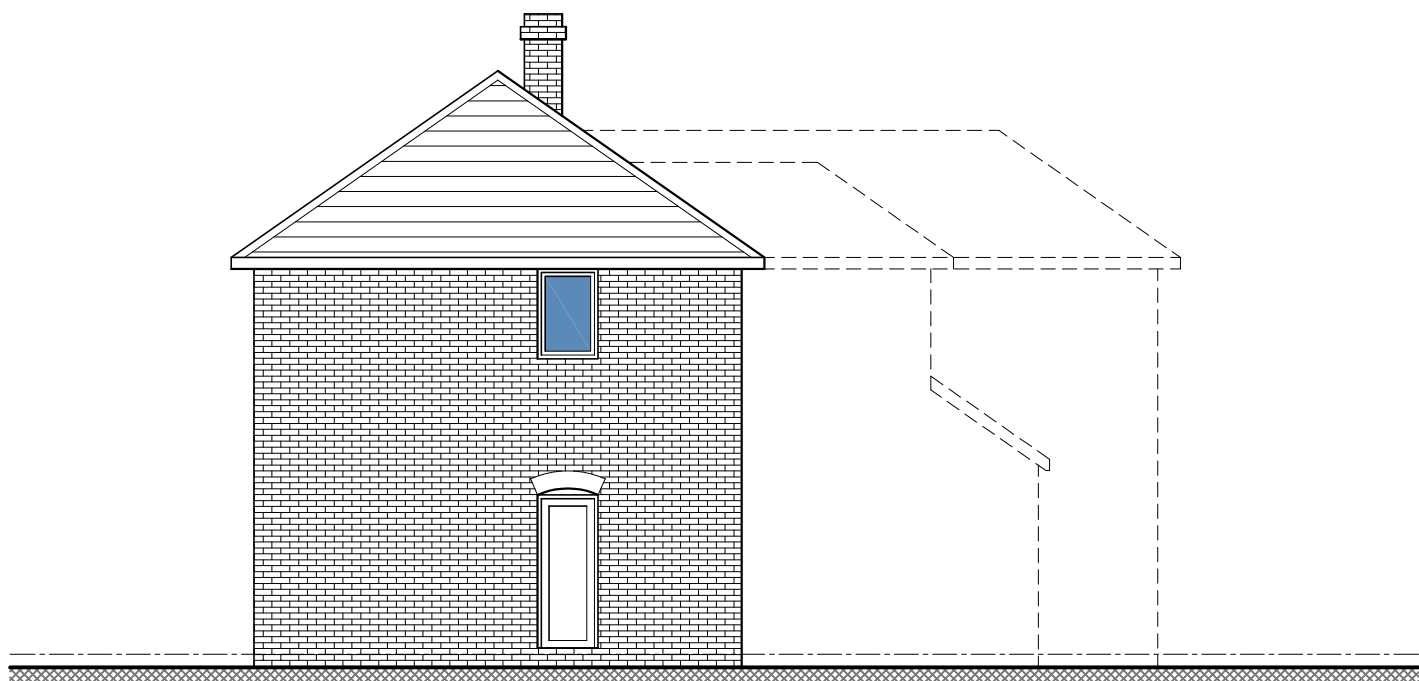


Existing Side Elevation
1:100

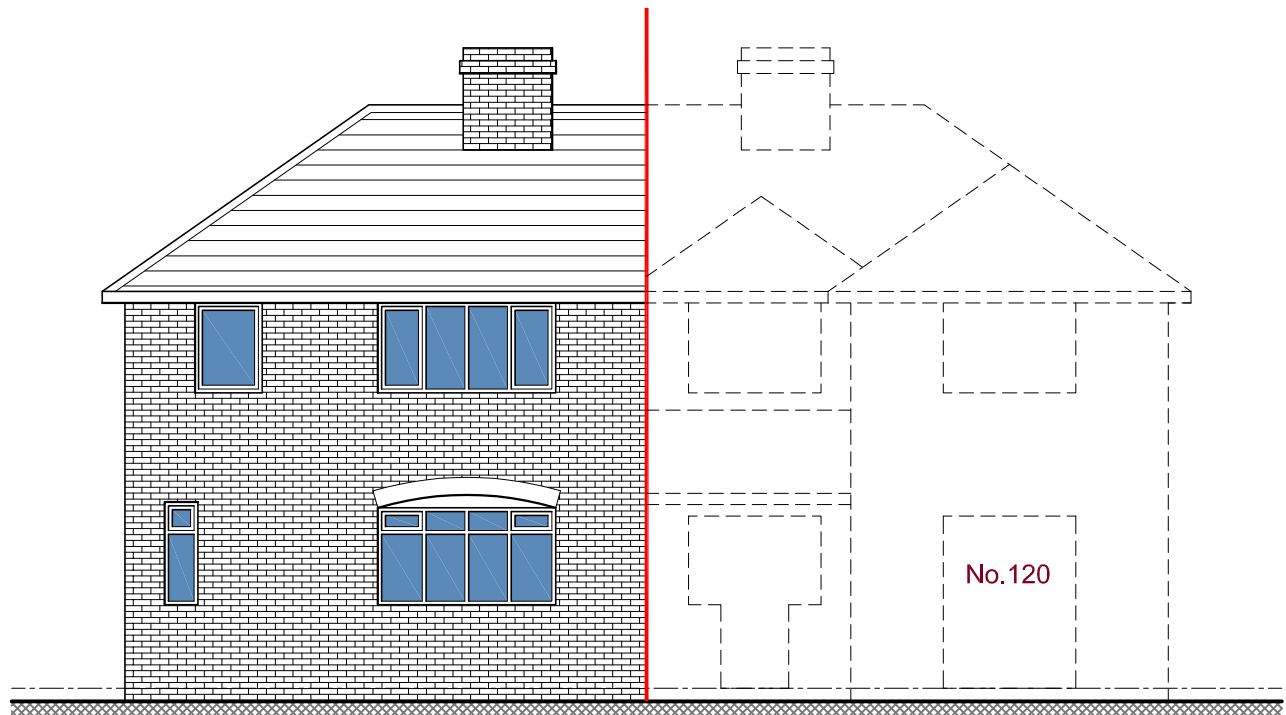


Existing Rear Elevation
1:100

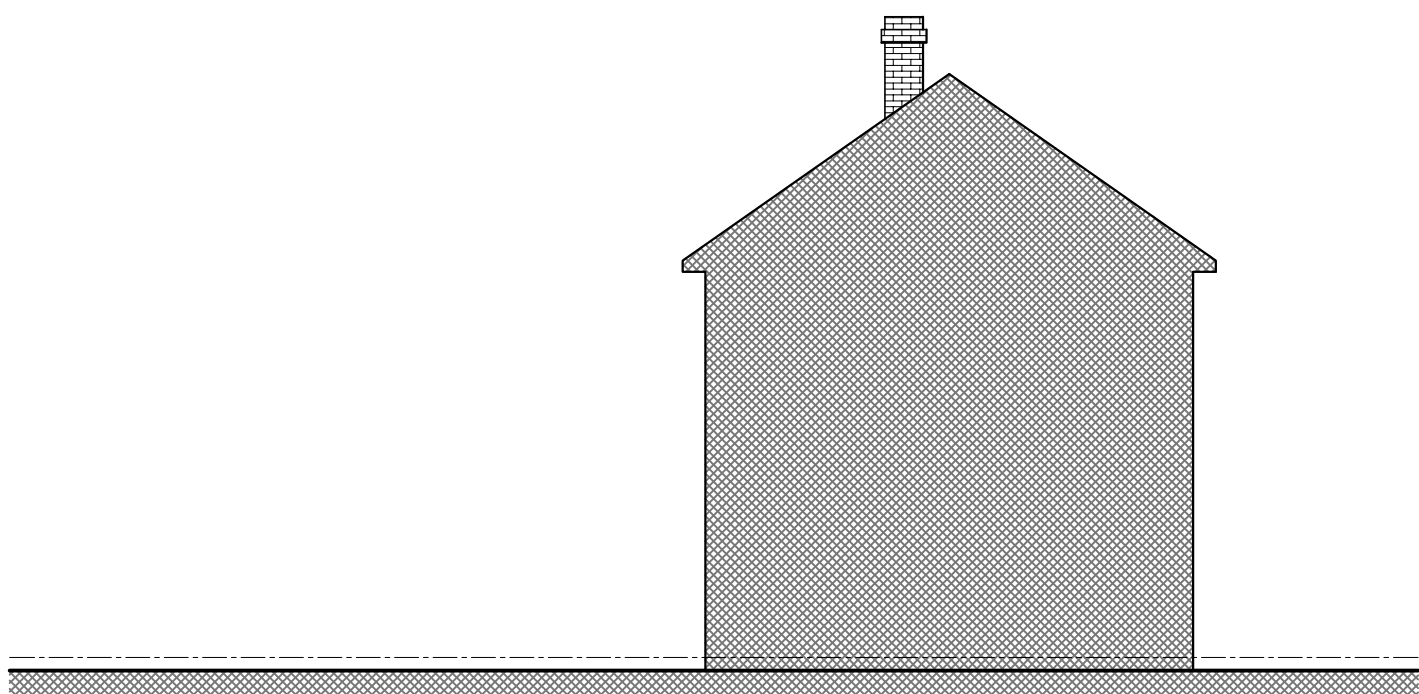

Existing Side Elevation
1:100

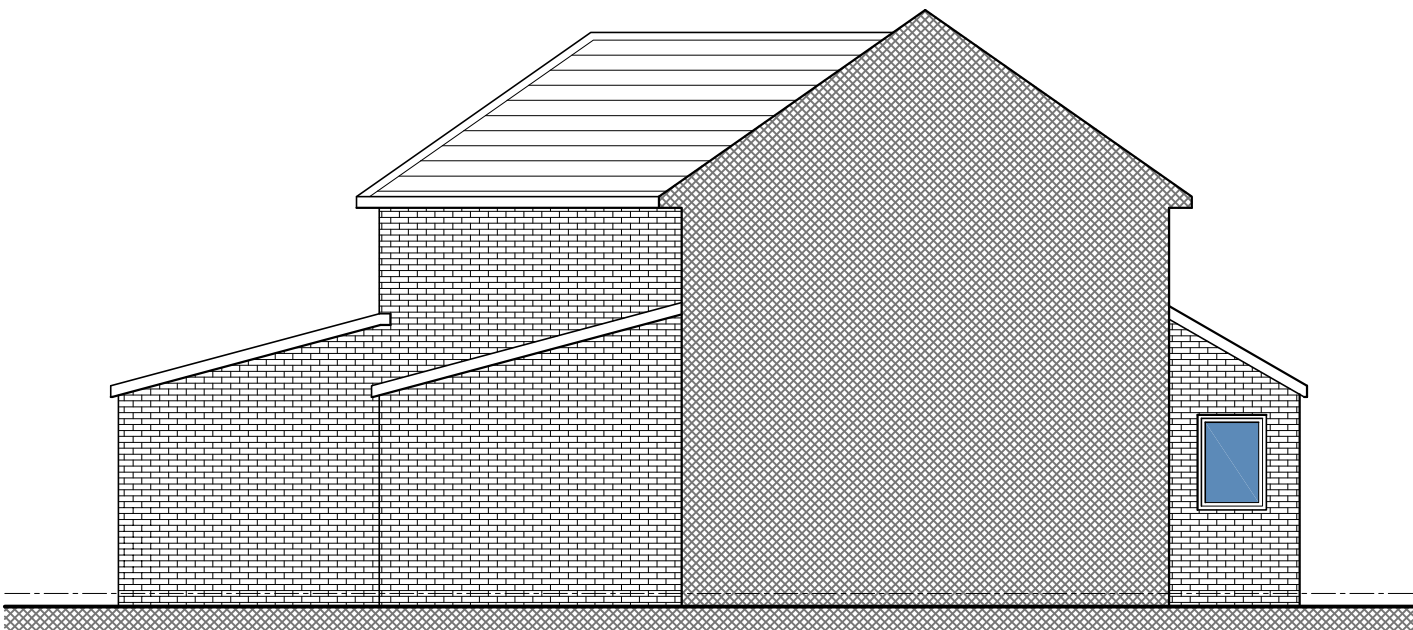


Proposed Side Elevation
1:100

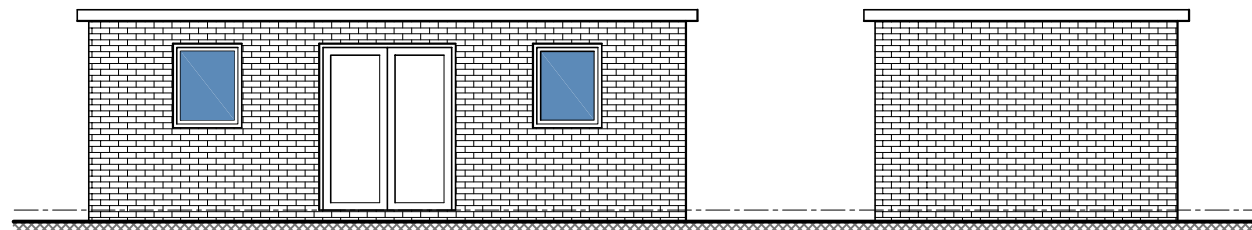

Proposed Storage Front Elevation
1:100

Proposed Storage Side Elevation
1:100

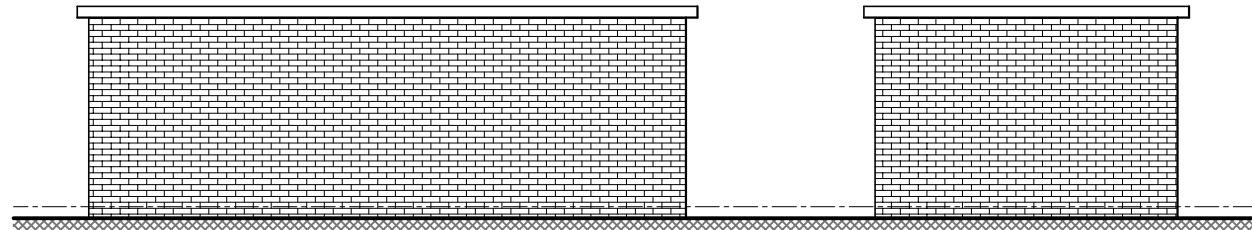

Proposed Storage Rear Elevation
1:100

Proposed Storage Side Elevation
1:100

29/07/2021
28/03/2021

Amendments following comments received from the client: B
Initial Issue: A

118 Willbraham Road, Manchester M14 7DU
Mustafa Hussainee

Existing & Proposed Elevations

Revision B 0015-003

Scale 1:100 @ A1

Date 28/03/2021