



WILBRAHAM ROAD

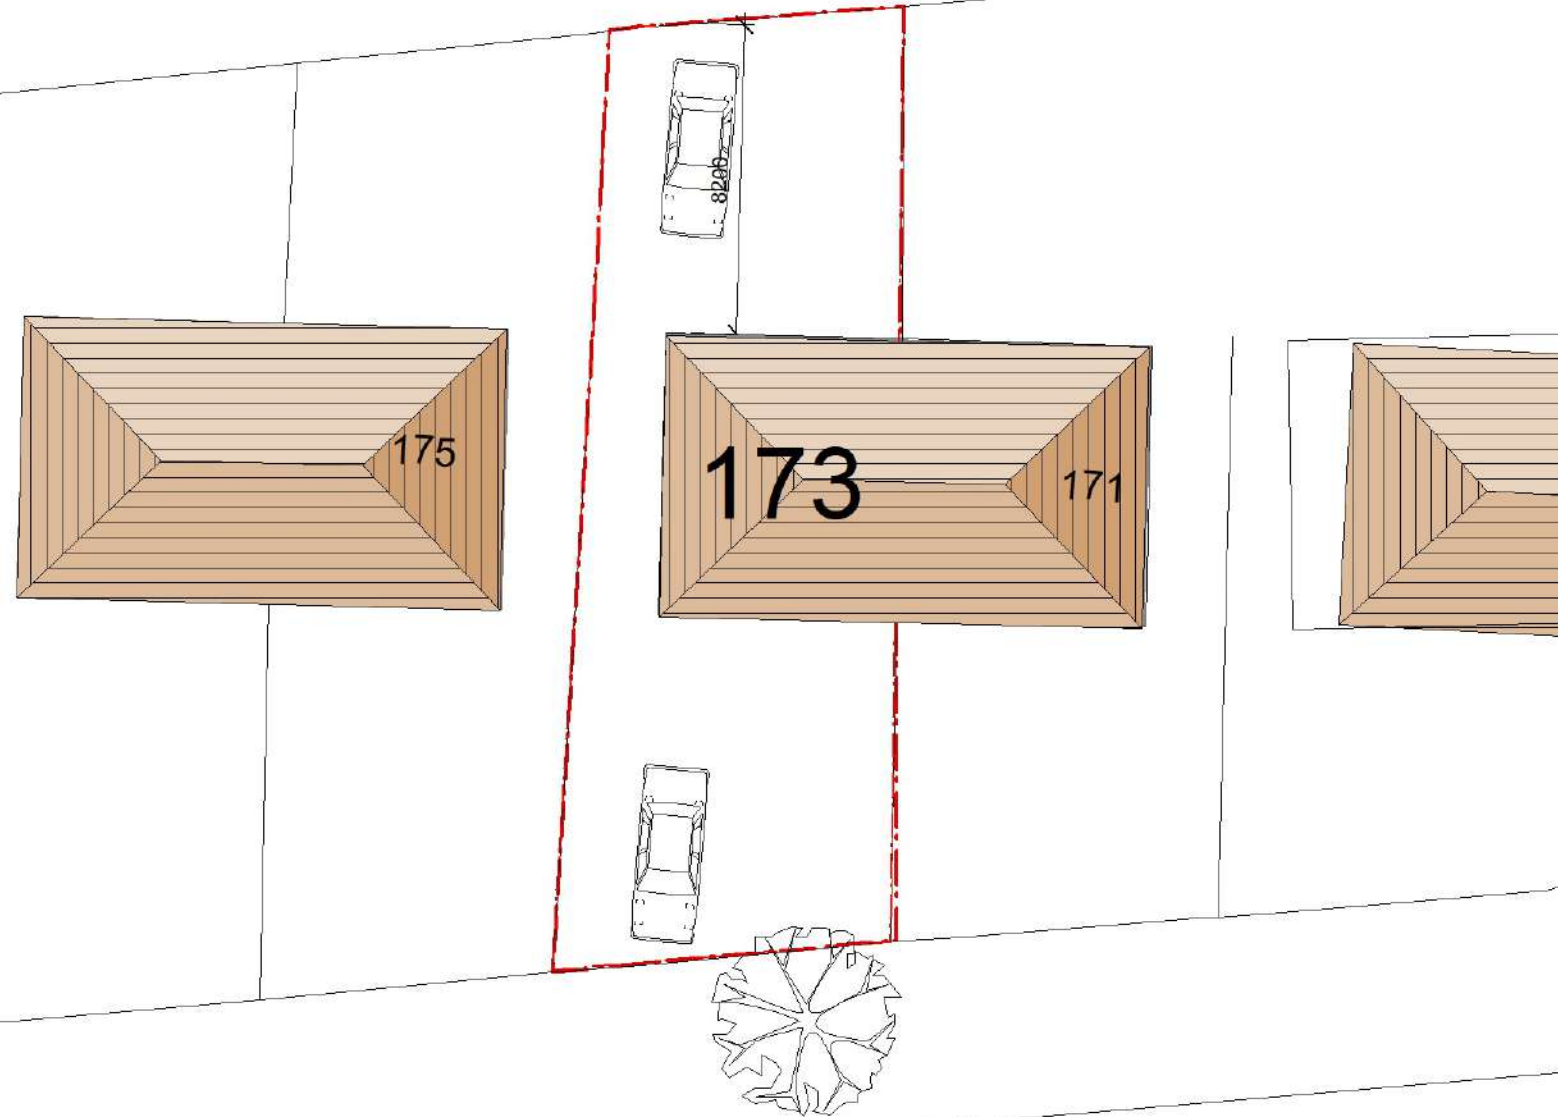


SOPWITH DRIVE

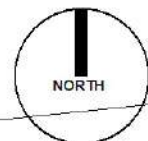

P01

DRAWING: LOCATION & EXISTING SITE PLAN

JOB TITLE: REMODEL & EXTENSION _ 173 Wilbraham Rd, Manchester, M14 7DS

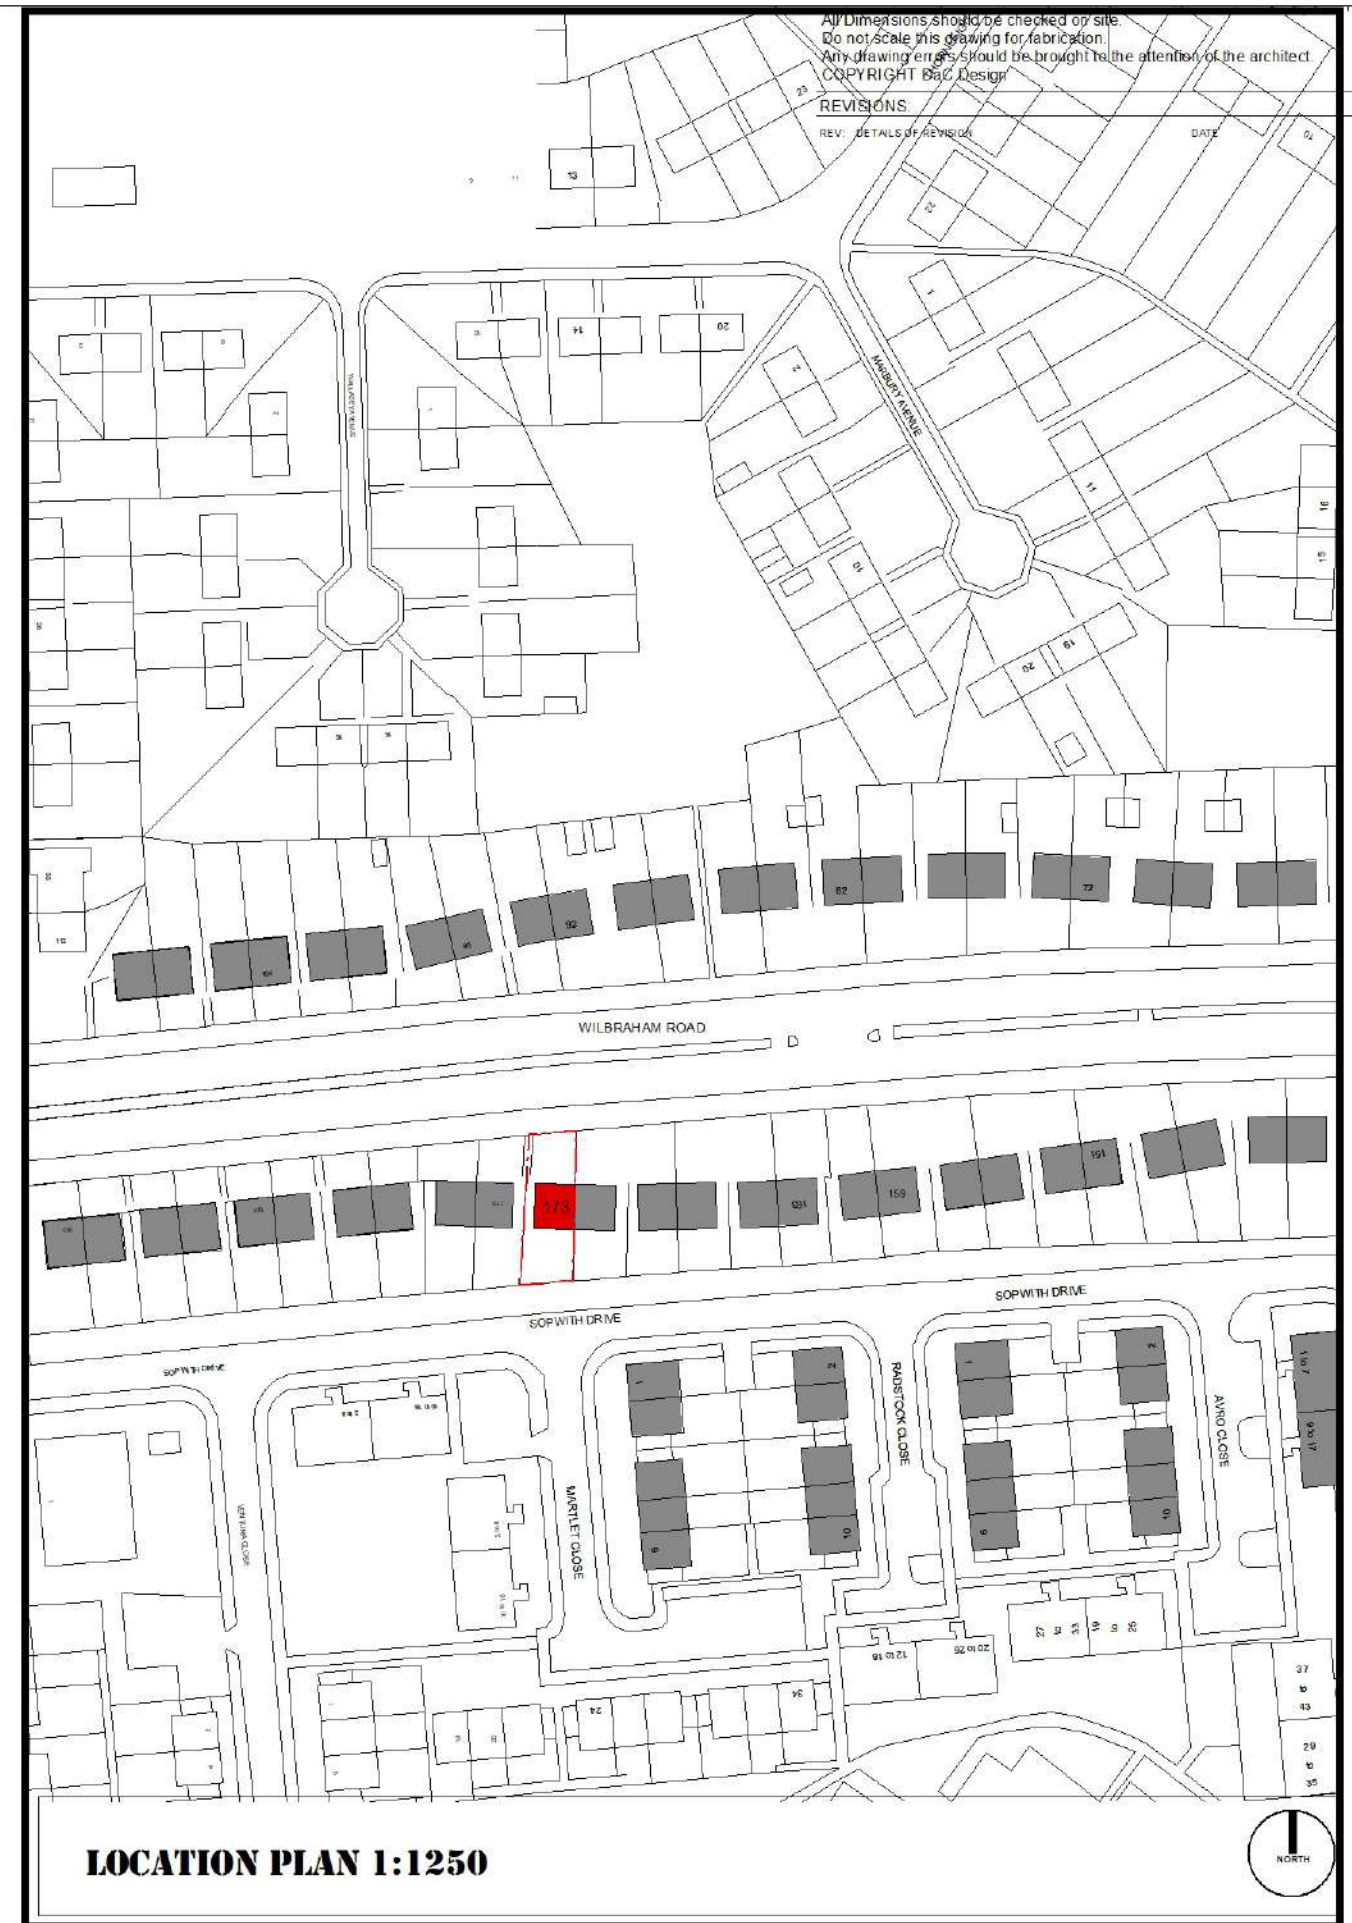

LOCATION PLAN 1:1250



CLIENT: Mr O HERY

SCALE: 1:1250 & 1:200 @ A3

DATE: Oct 2021

D@C DESIGN
ARCHITECTURE & PLANNING
0776 452 3545 0161 425 3934