



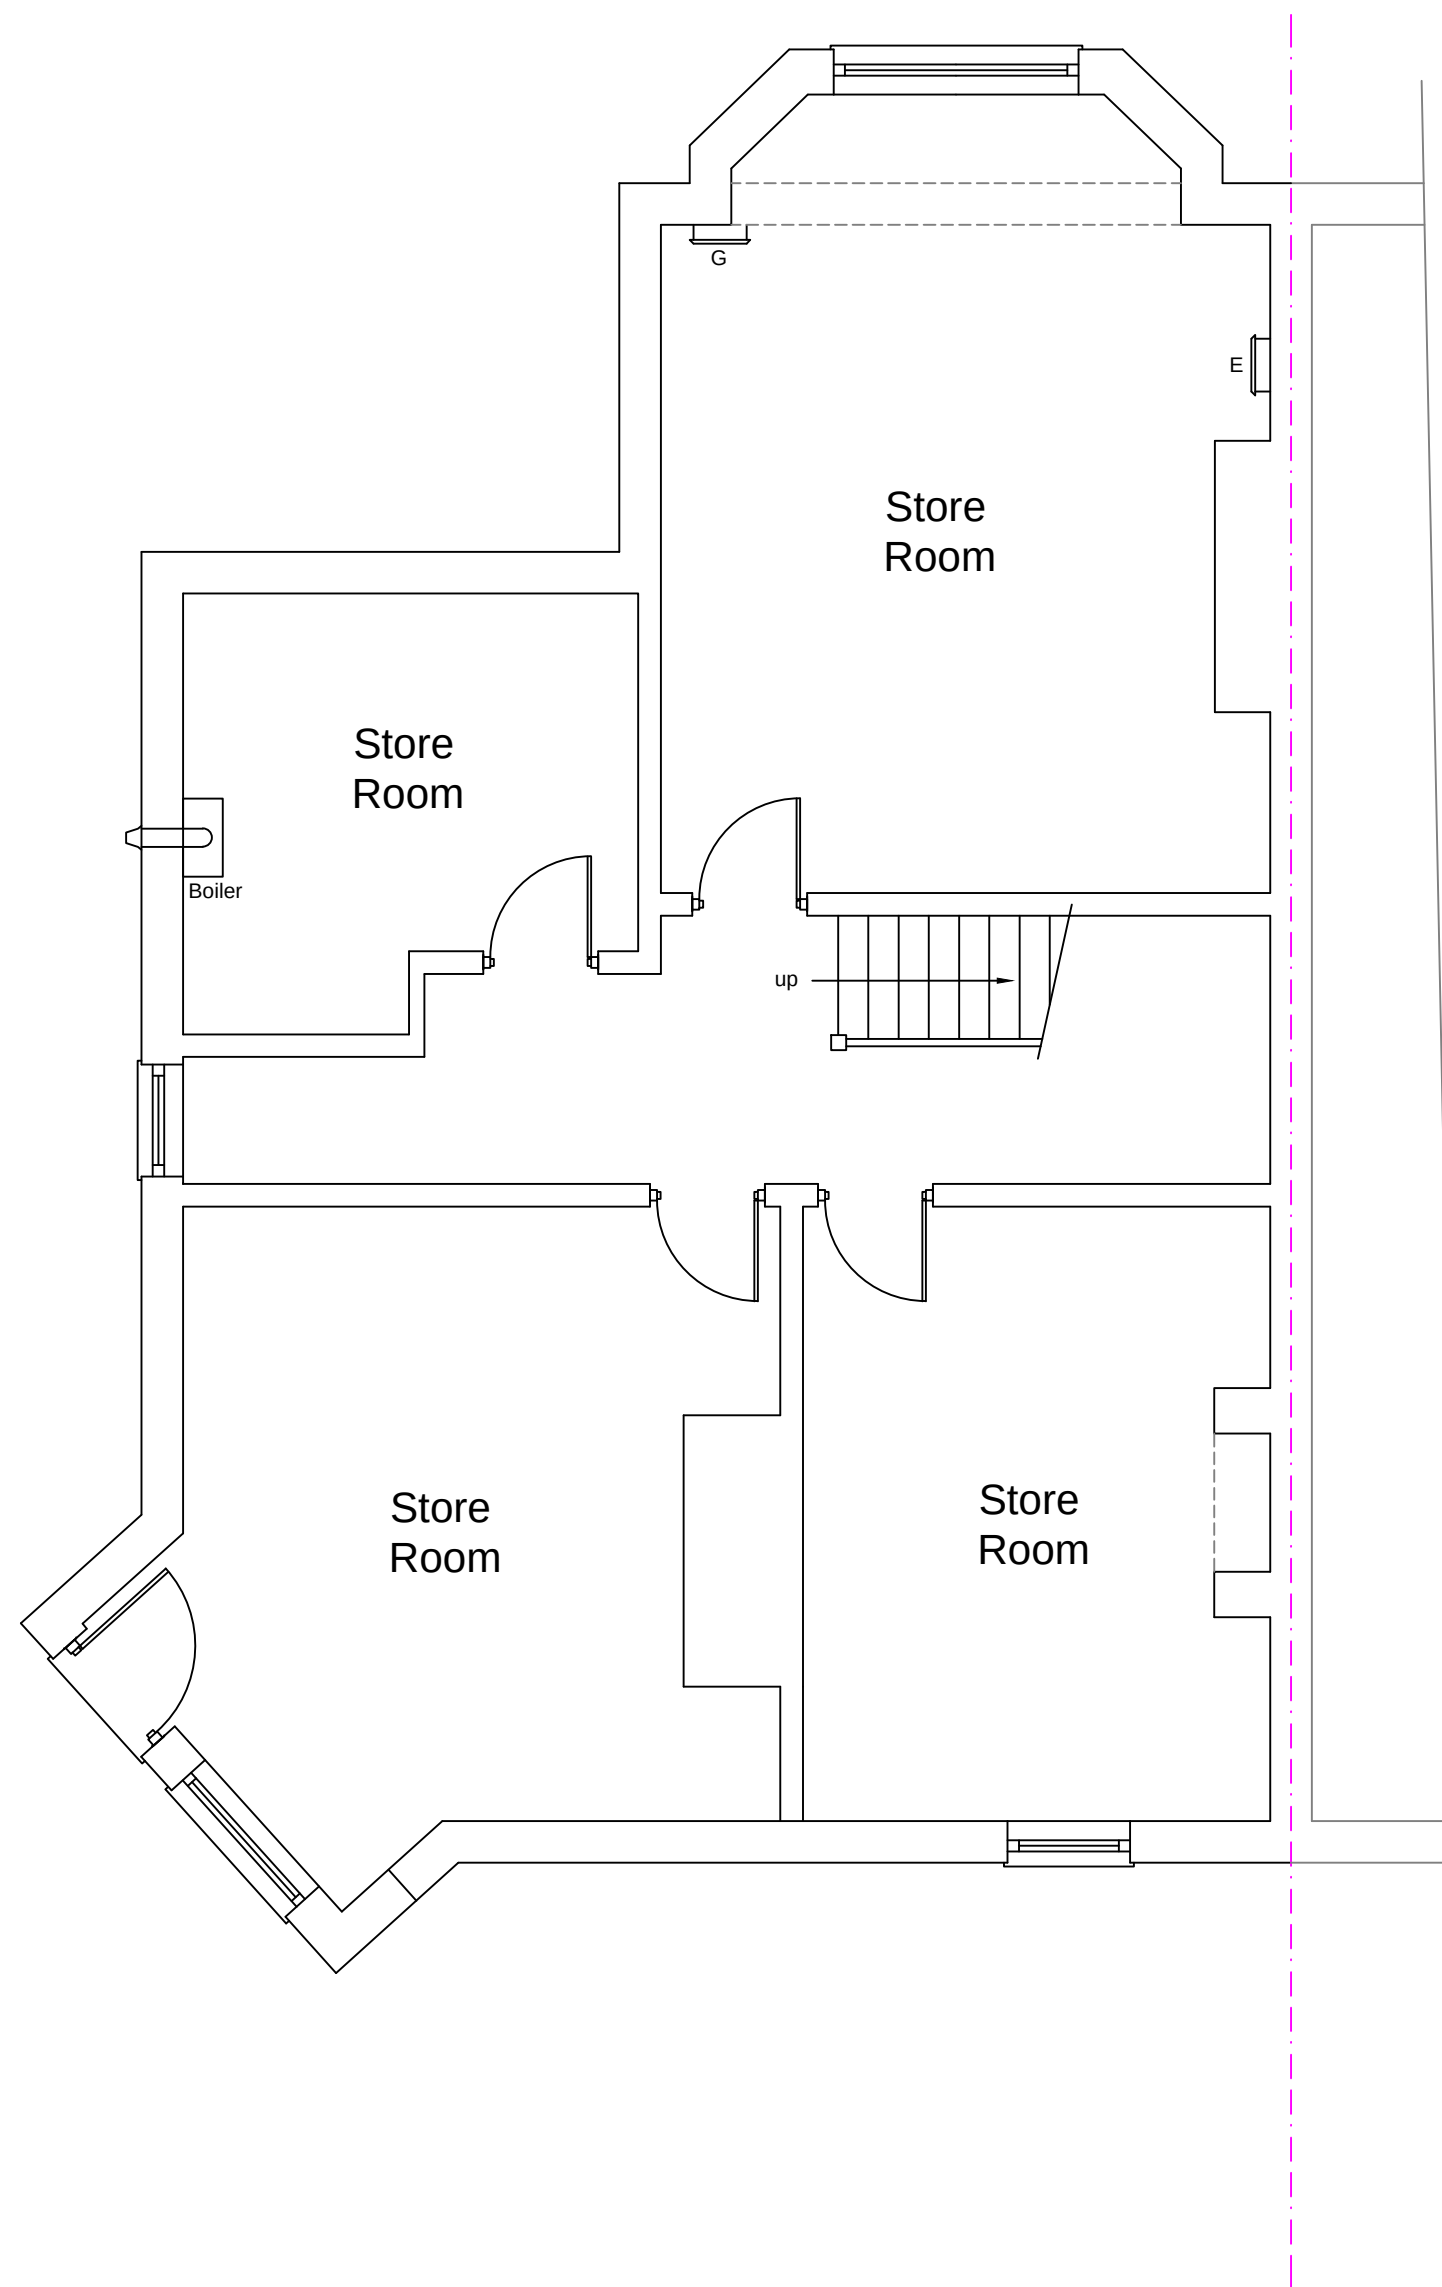


Existing Basement Floor Plan

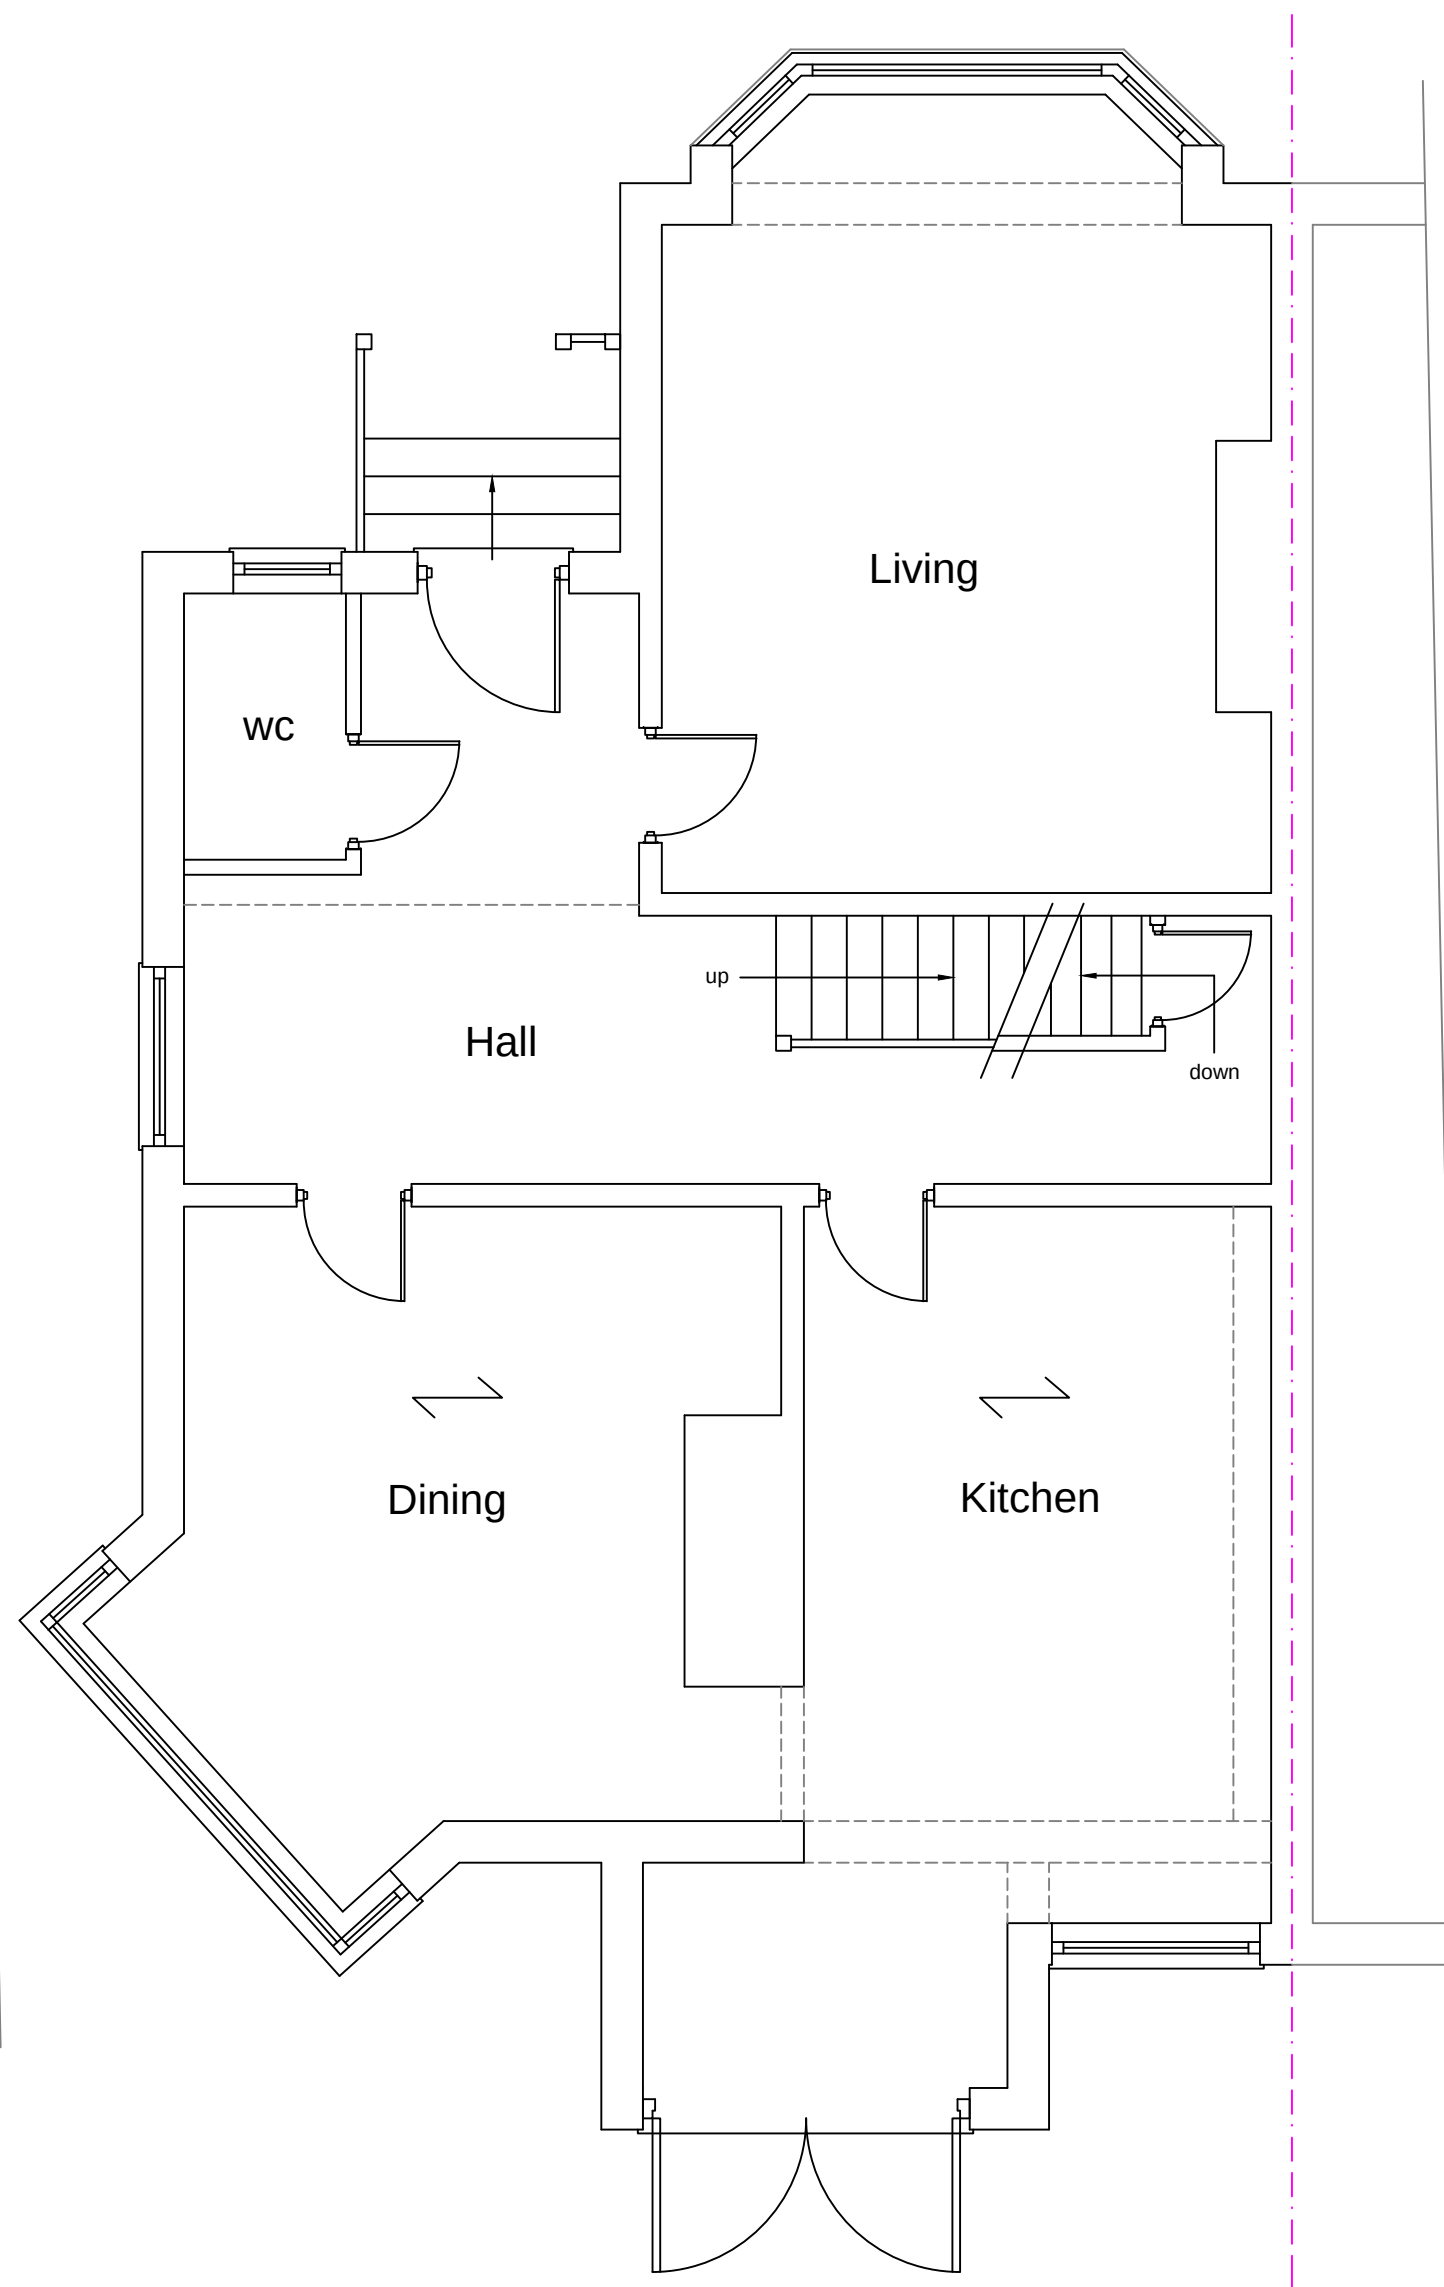


Existing Ground Floor Plan

1:50

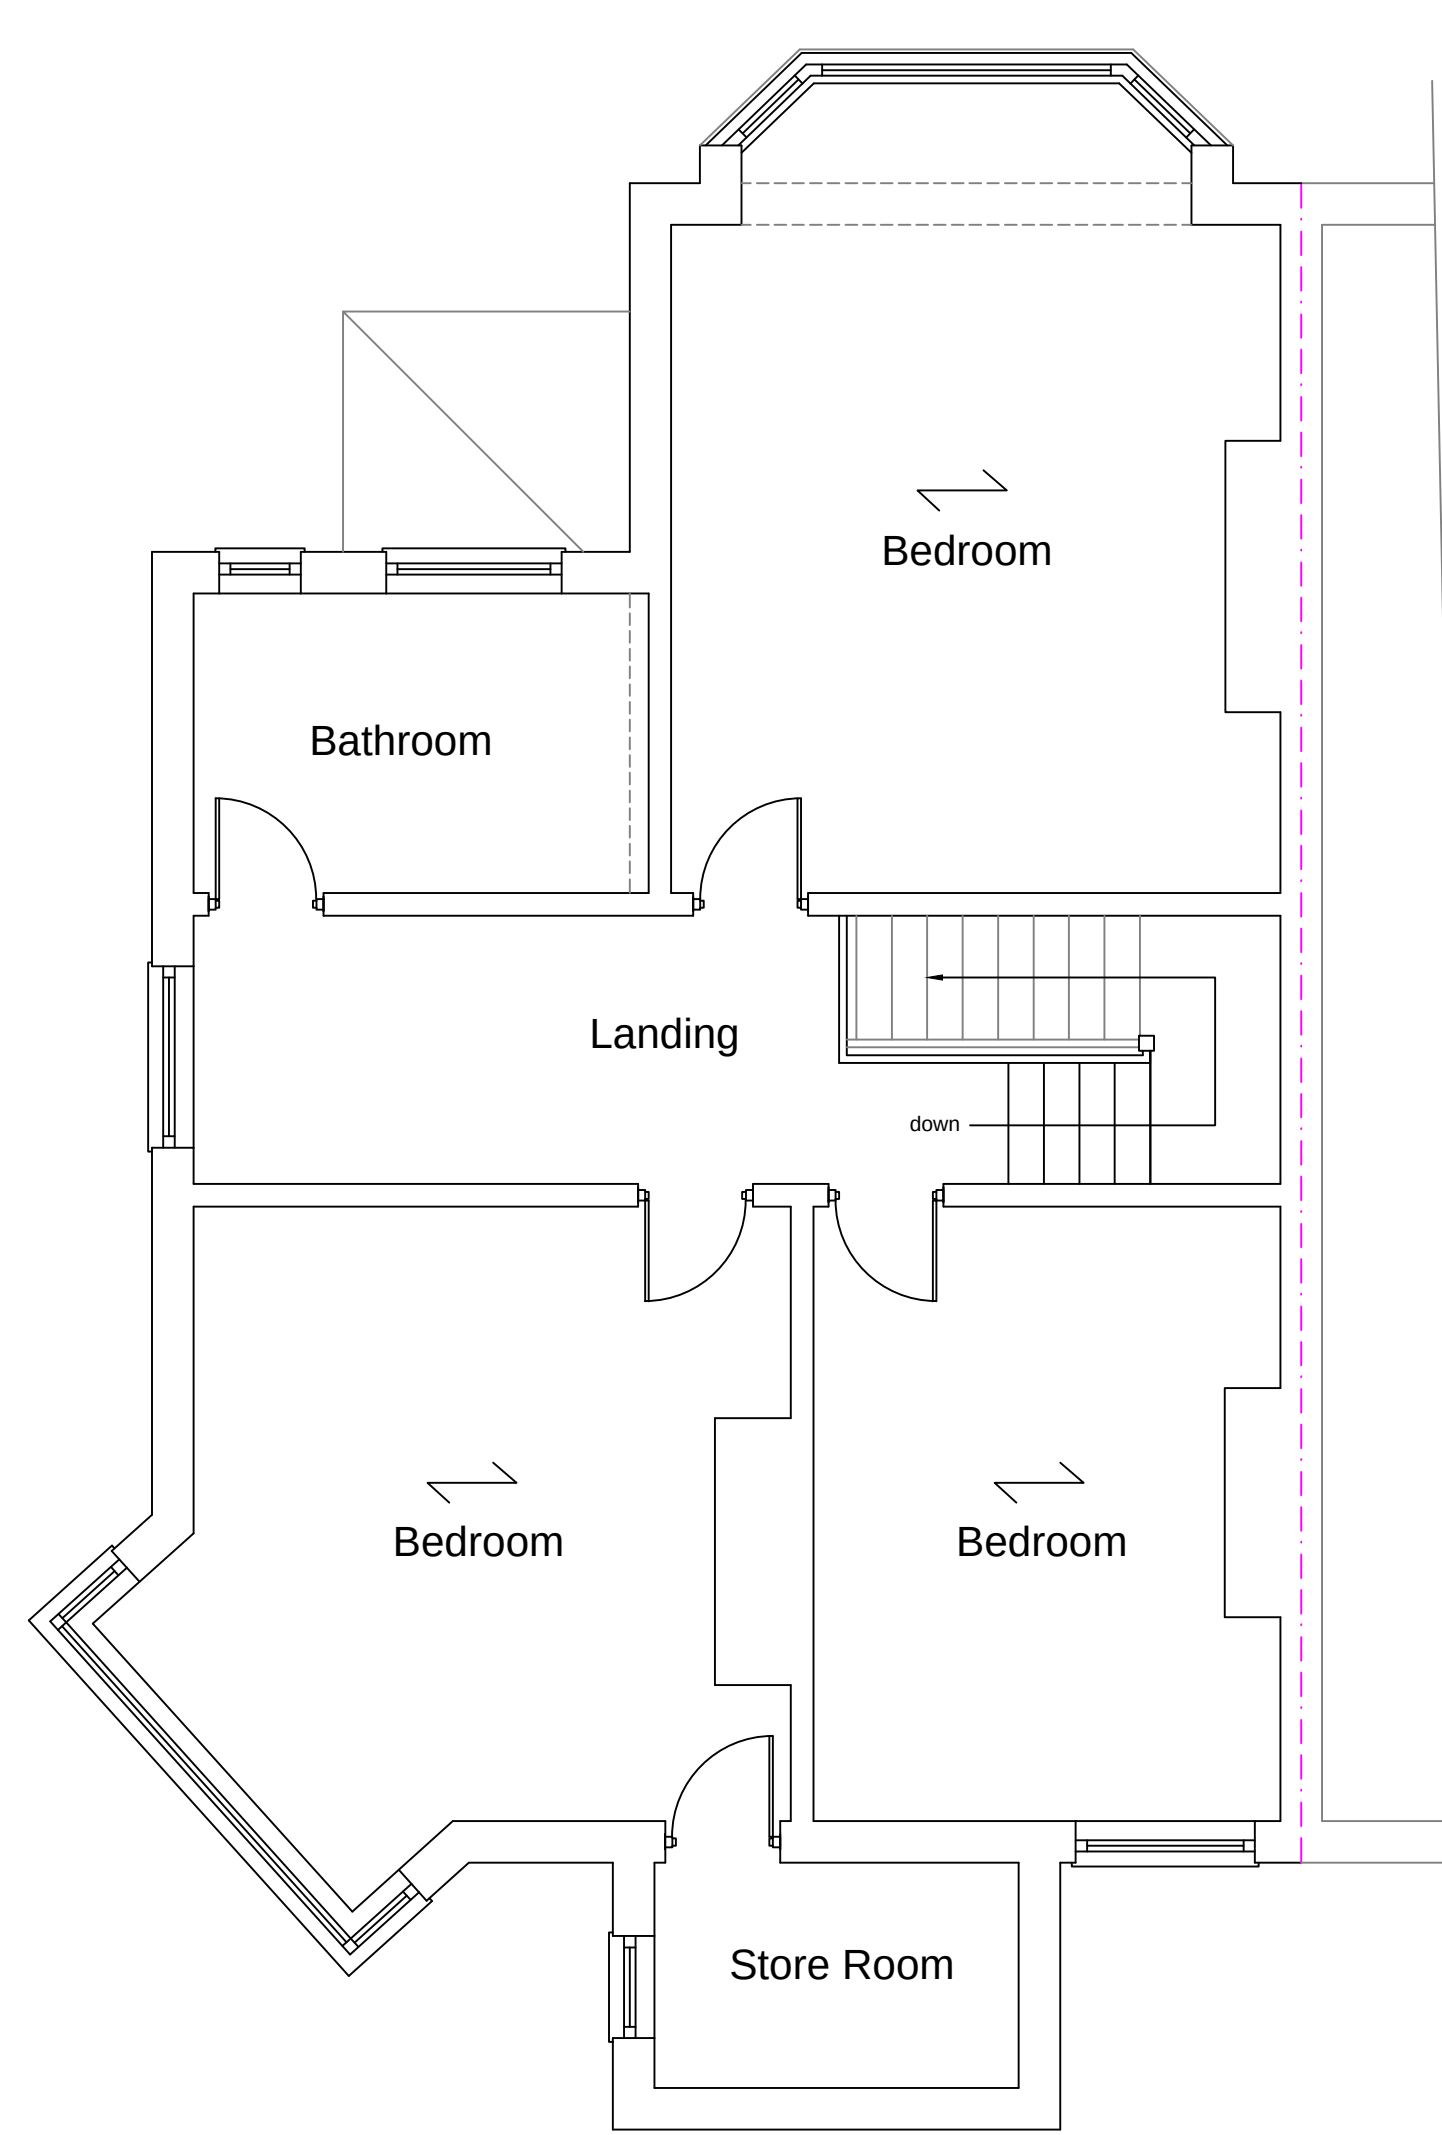

Existing First Floor Plan

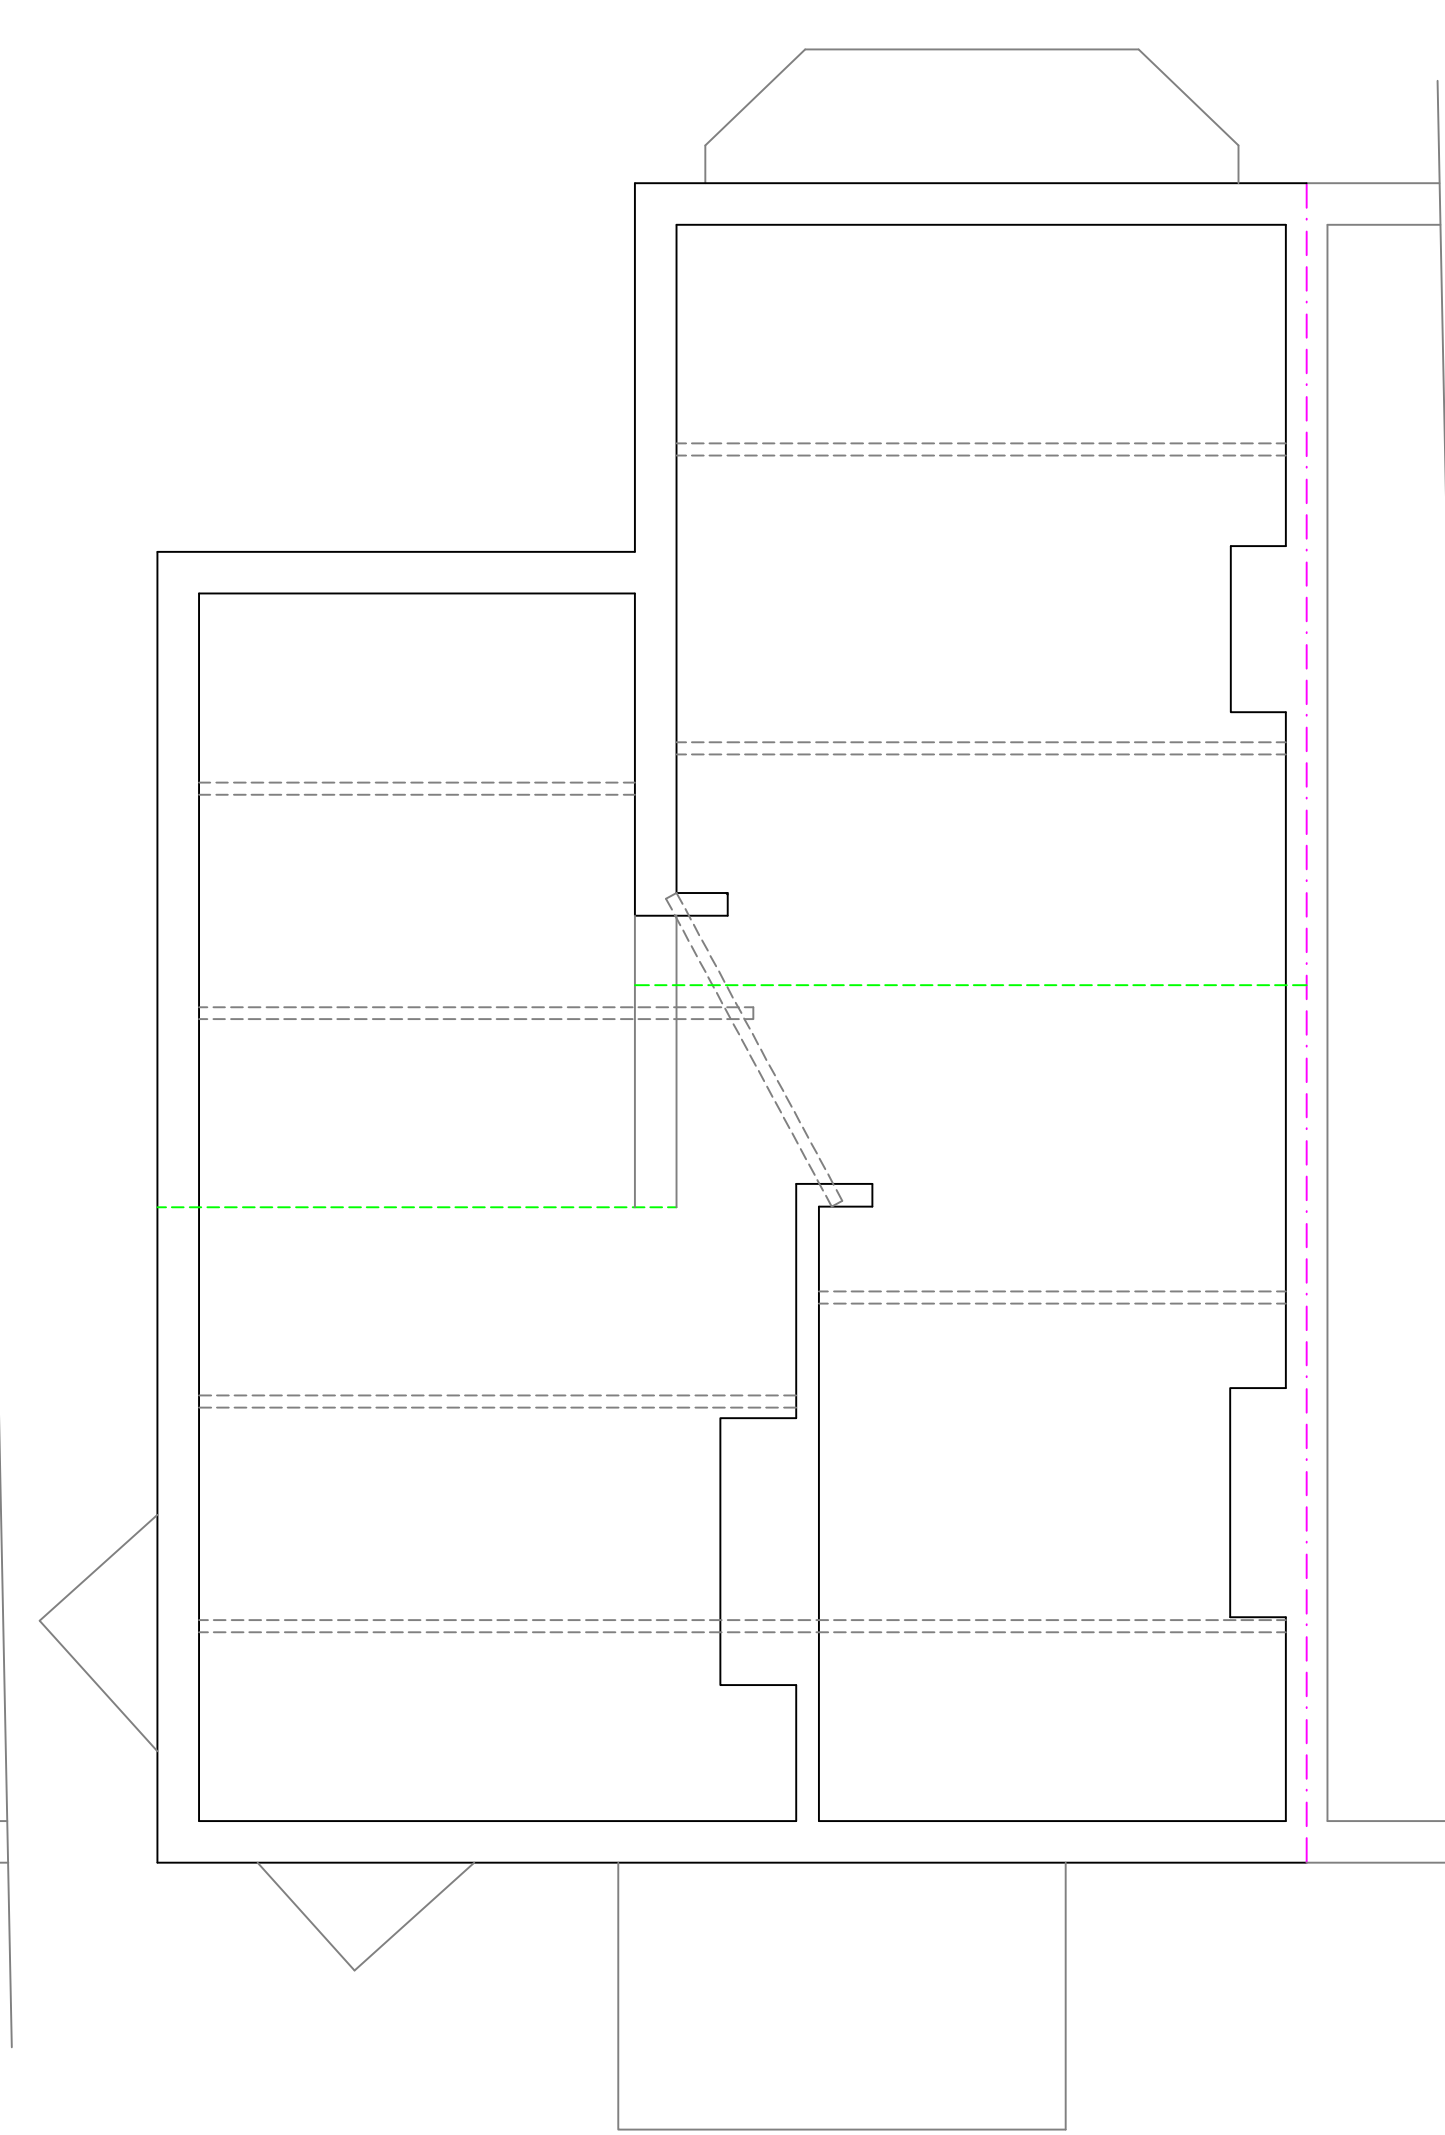

Existing Attic Floor Plan



Existing Front Elevation




Existing Side Elevation

1:100



Existing Rear Elevation

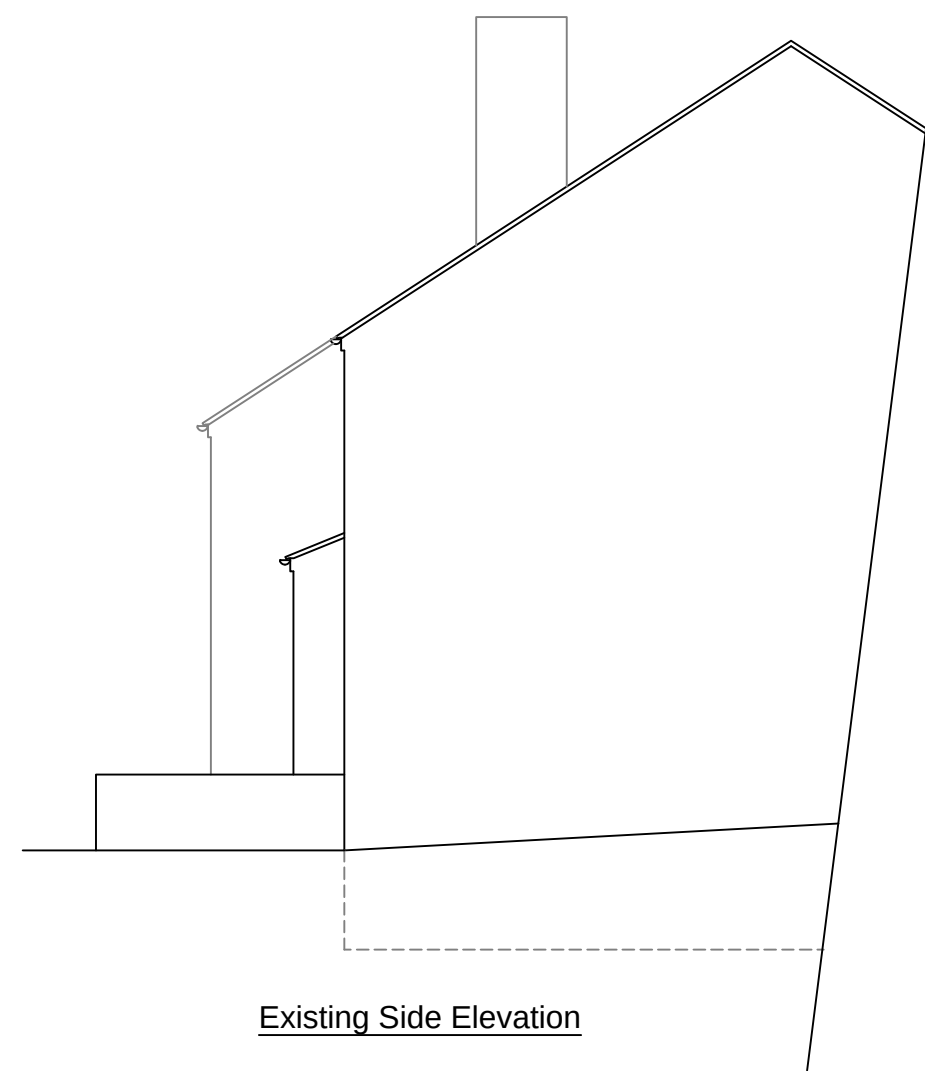

Existing Side Elevation

Stage :- Lawful Development			
Project Title :- Proposed Dormer Loft Conversion			
Drawing Title :- Existing Plans & Elevations			
Client :- Mr & Mrs Hanrahan			
Drwg No :- 10/21/153	1 of 3	Date :- Oct '21	Rev :-
Scale :- 1:100 & 1:50@A1	Drawn:- SCM	Checked :-	
Site Address :- 6 Arundale Avenue, Whalley Range, Manchester, M16 8LS			
The Old Post Room 34 Chew Valley Road Greenfield Saddleworth OL3 7DA Tel: 01457 871202 www.william-mccall.com enquiries@william-mccall.com			
			
A			