


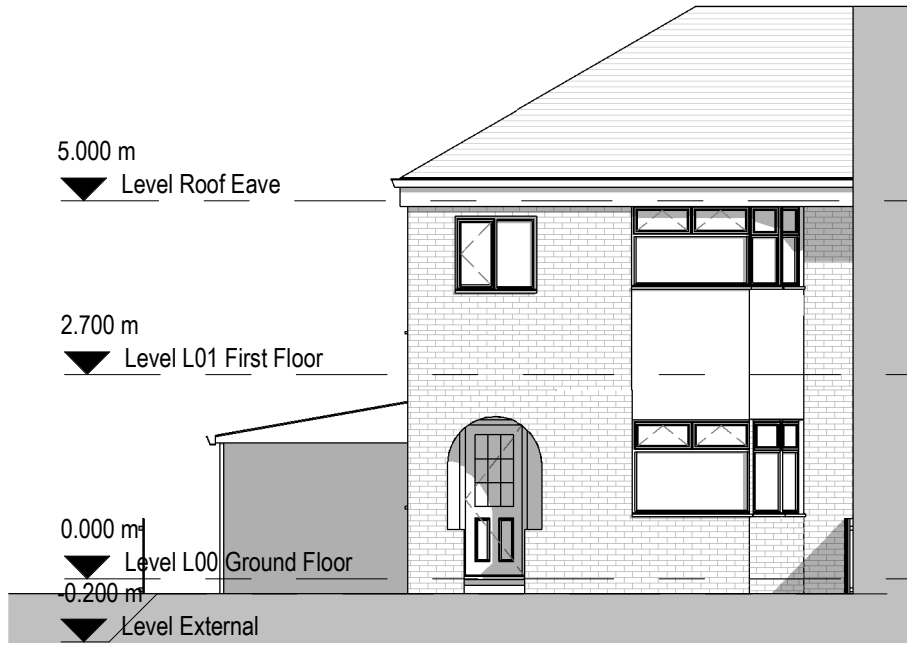


1 **Front Elevation**
1 : 100



2 **Side Elevation A**
1 : 100



3 **Rear Elevation**
1 : 100

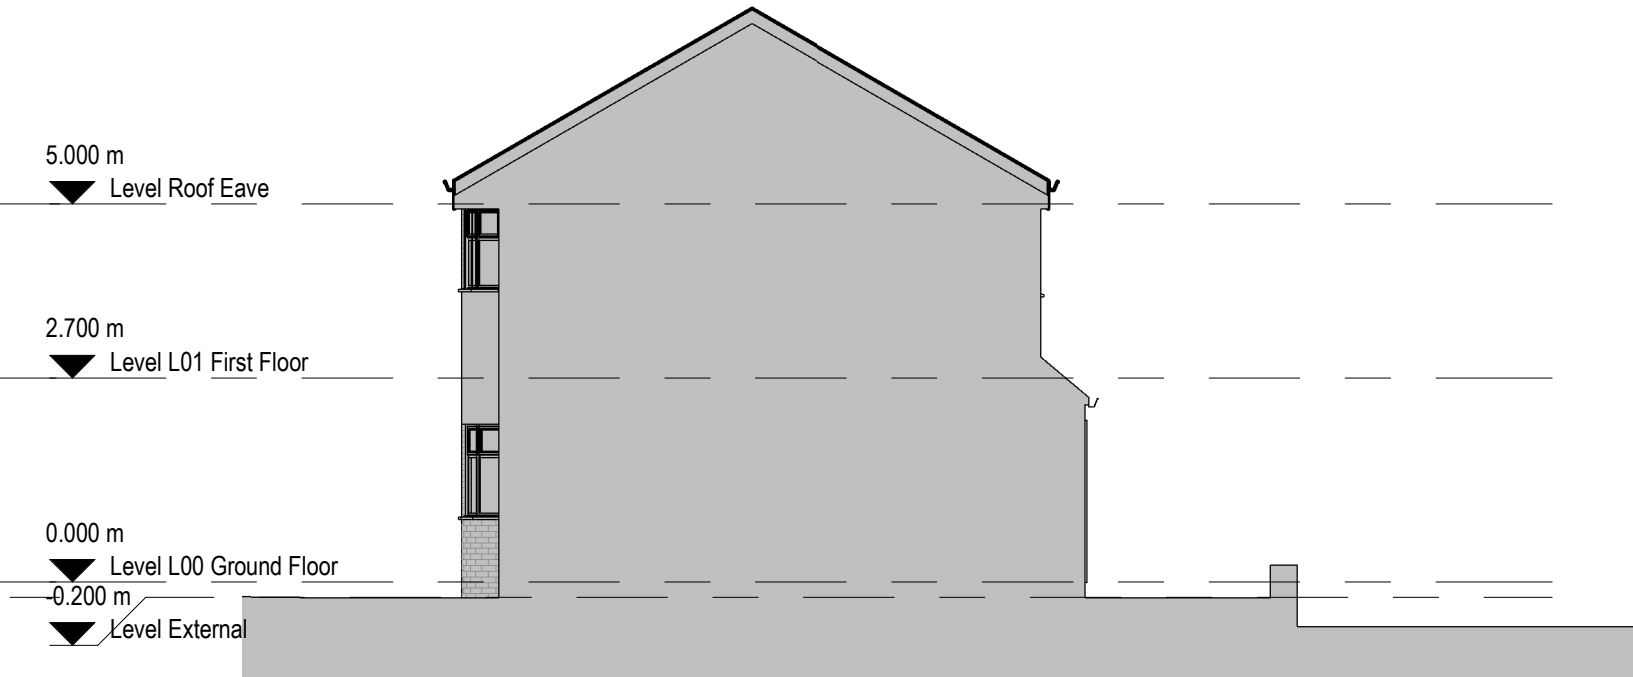

4 **Side Elevation B**
1 : 100



General Notes
The Architect shall have no responsibility for any use made of this document other than for that which it was prepared and issued.
All dimensions should be checked on site. Do not scale from this drawing
To be read in conjunction with all other Consultant's drawings.
The Architect to be immediately notified of any discrepancies.
Copyright on this drawing retained by the Architect.

P1	09/11/21	HG	SH	Initial Issue
No.	Date	Dwn	Chk	App
Revision or reason for issue				

Client
Mr Twana Tariq

createitstudios
... leave an impression
Create It Studios (NW) Ltd
Universal Square
Devonshire Street North
Manchester
M12 6JH
info@createitstudios.co.uk

Project Title
**30 Highbank Drive, Didsbury,
Manchester, M20 5QR**

Scale / North Point
1 : 100

Drawing Title
Existing Elevations

Drawing Number A1391(01)AP003	Revision P1
Drawing Status Preliminary	