



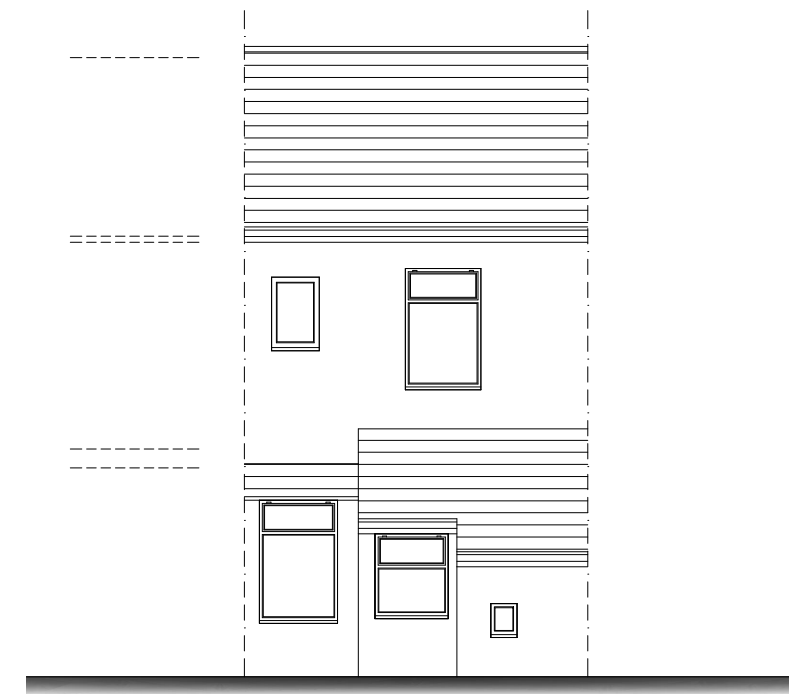


Rear Elevation
As Existing


0 0.51m 2m 5m
1:100

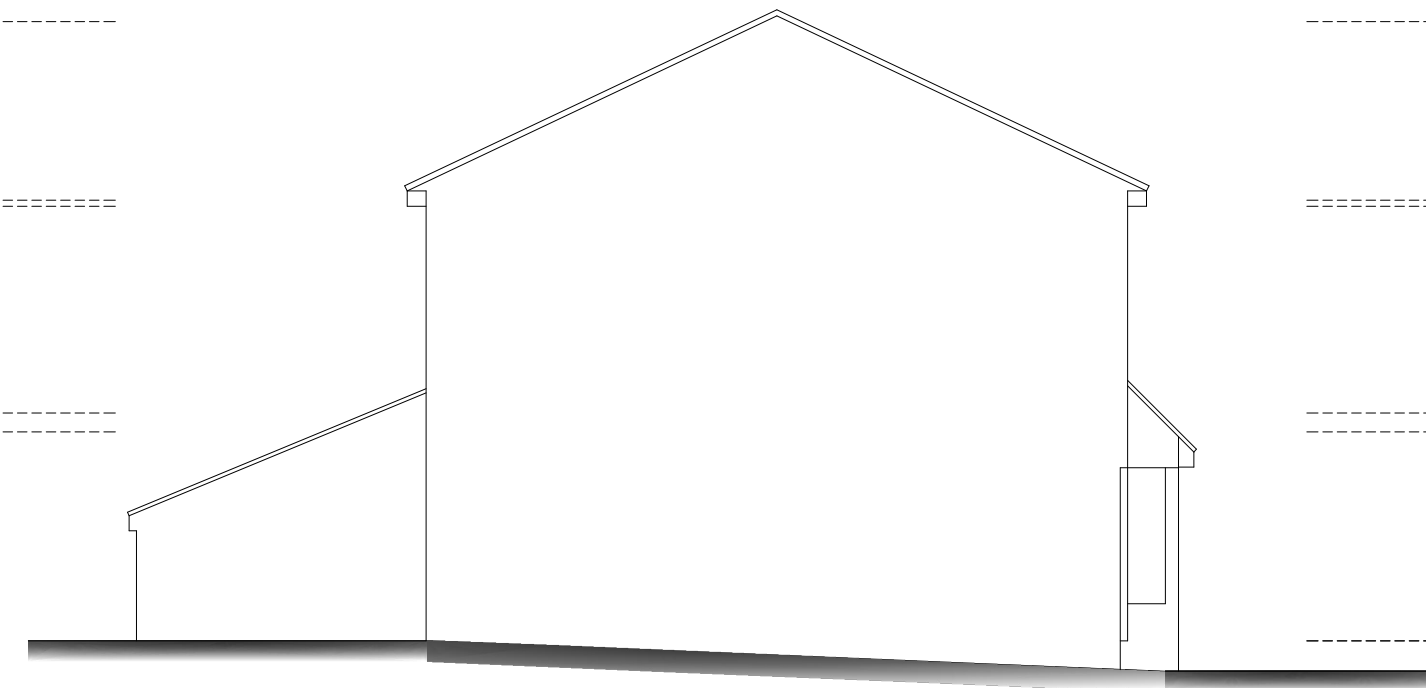


Side Elevation
As Existing

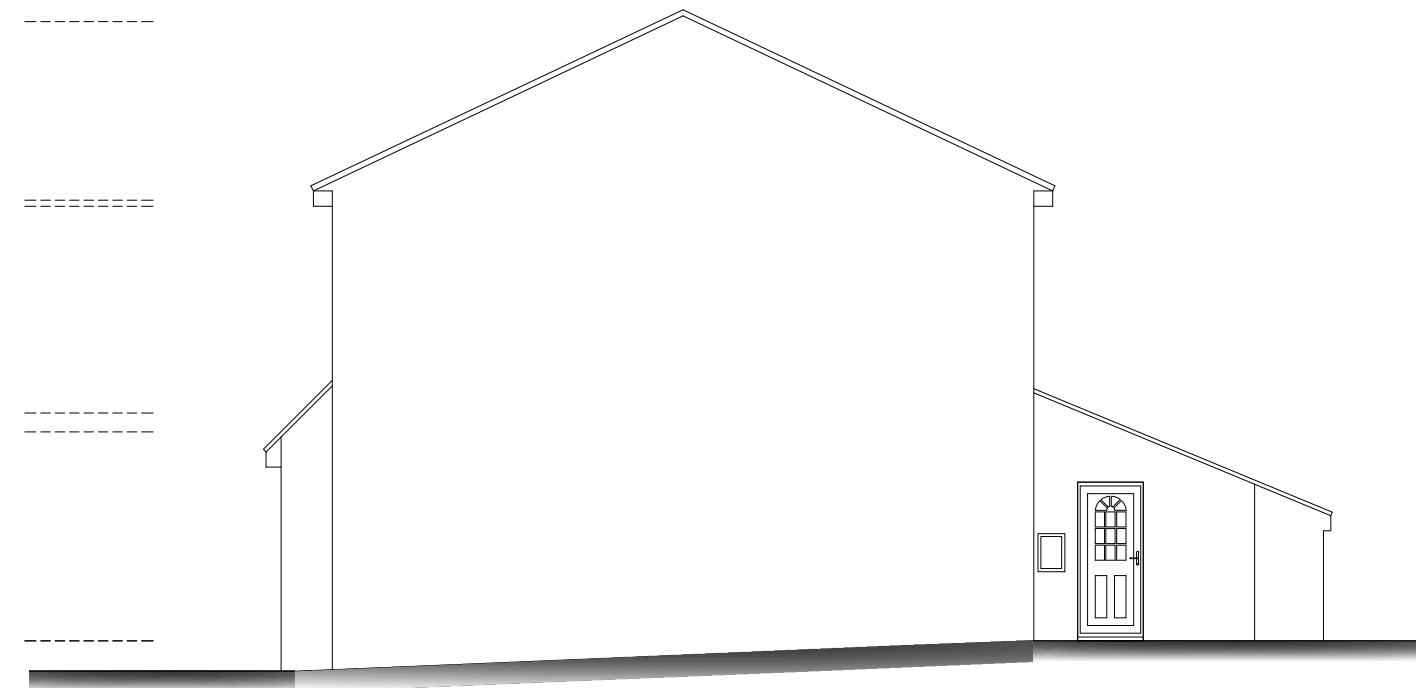

Side Elevation
As Existing

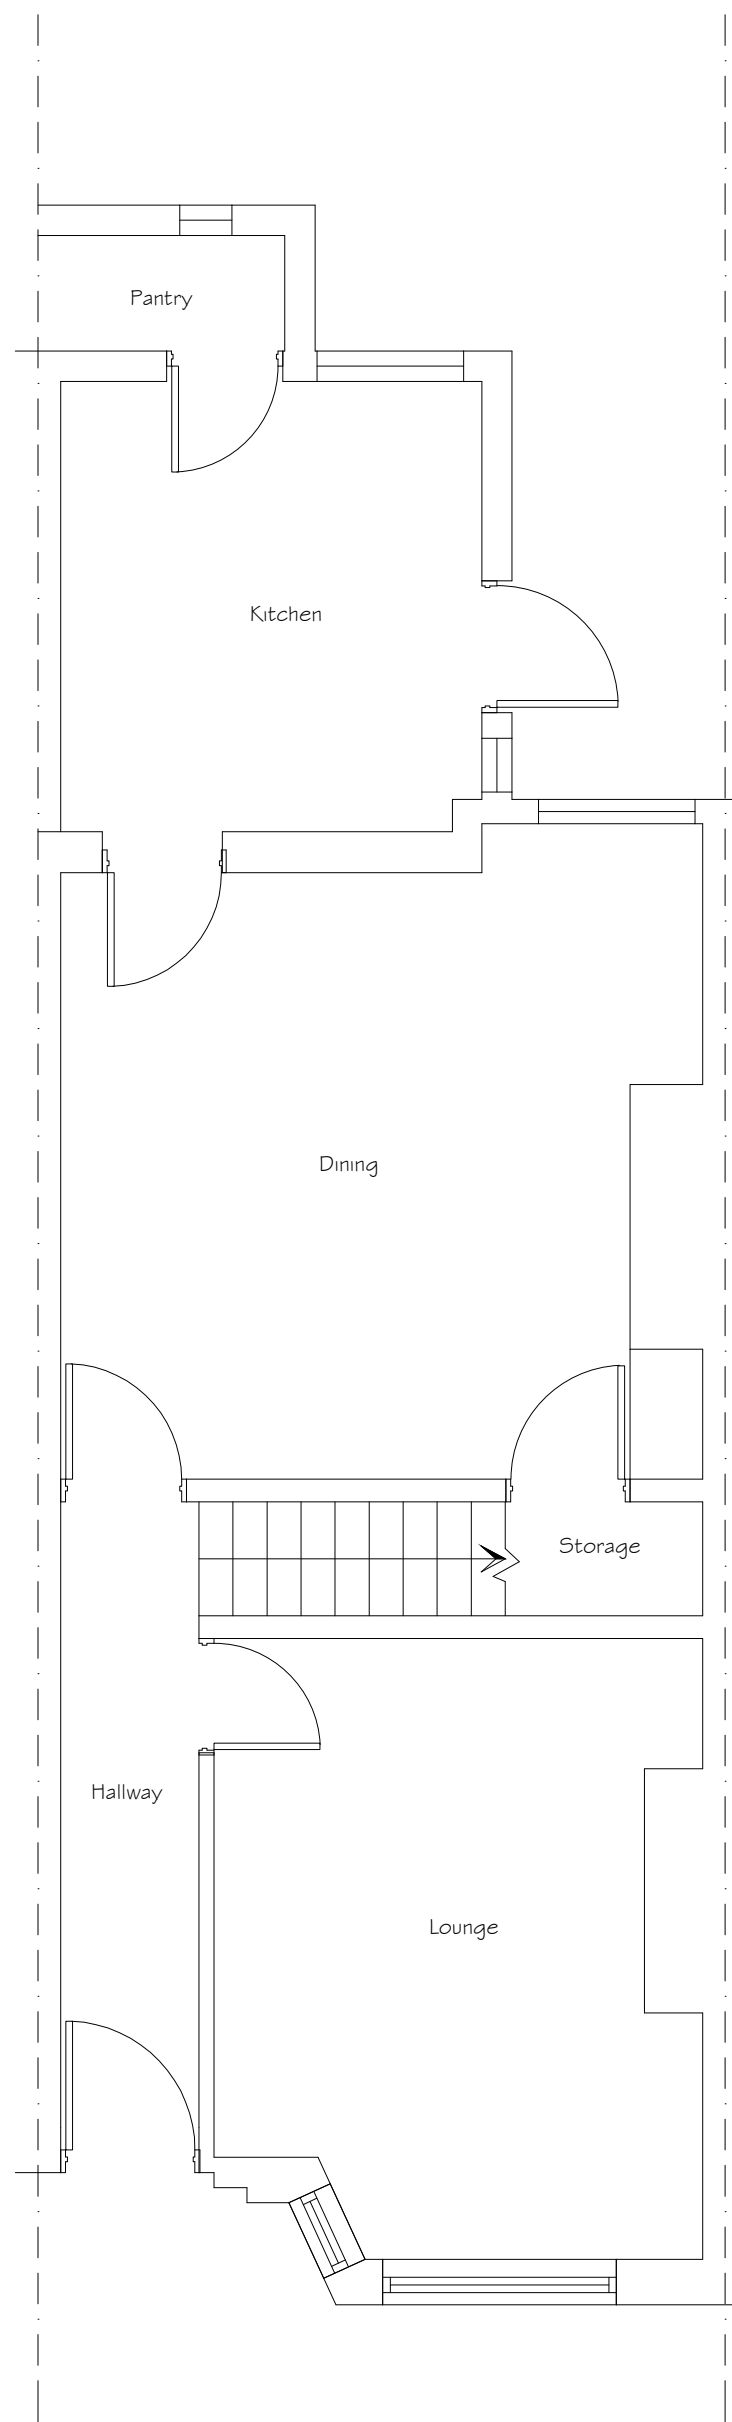

Ground Floor Plan
As Existing

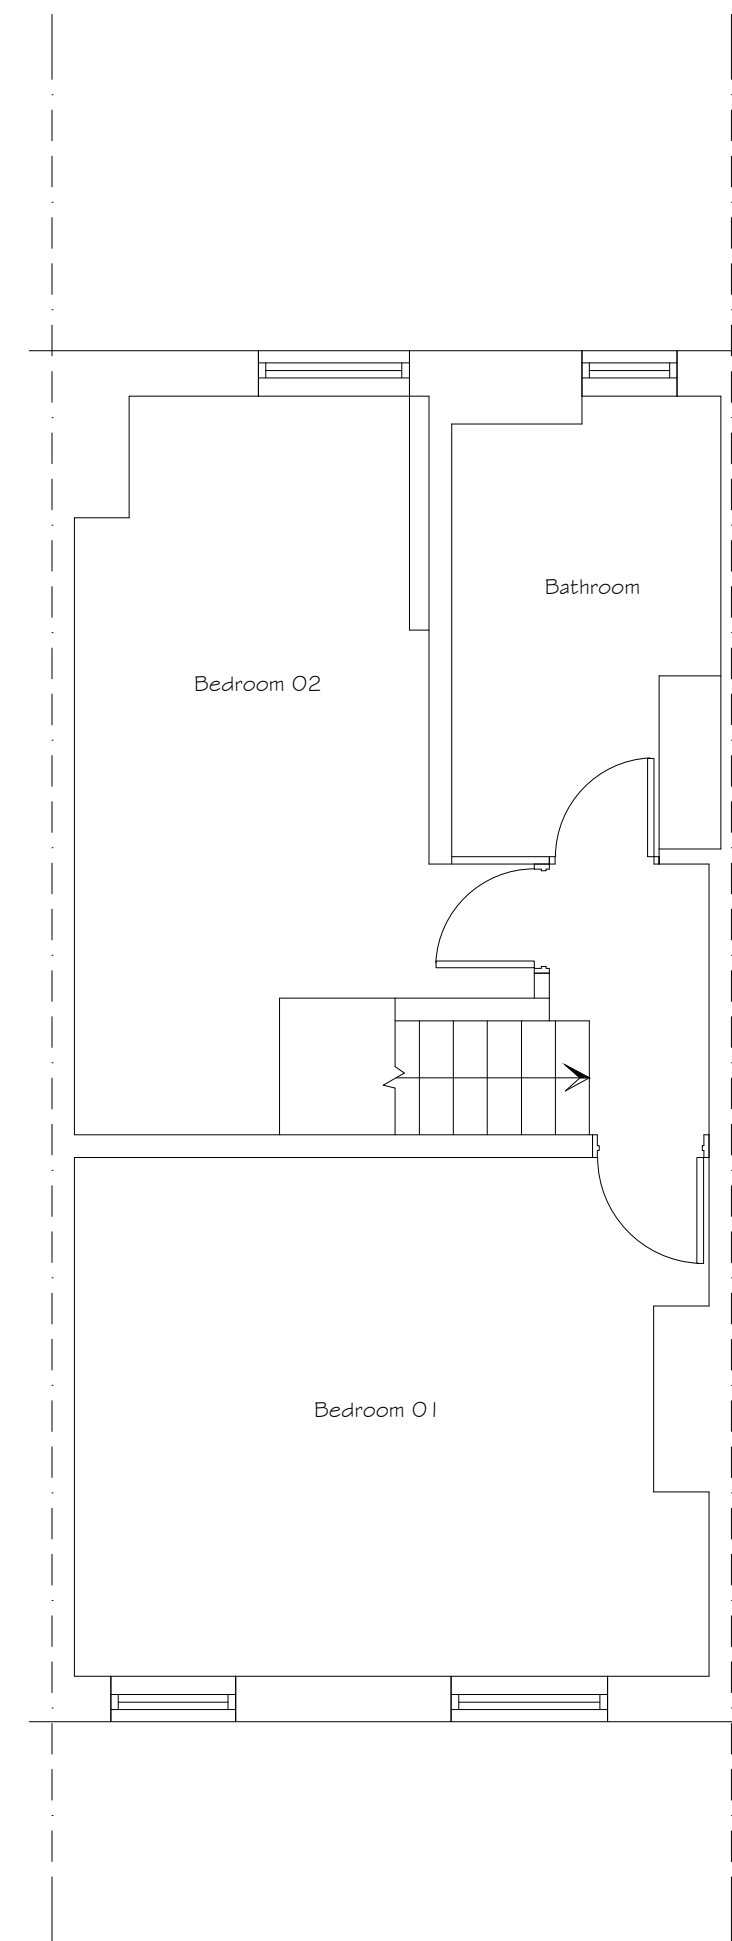

First Floor Plan
As Existing



Site Plan as Existing

0m 2m 4m 10m
1:200

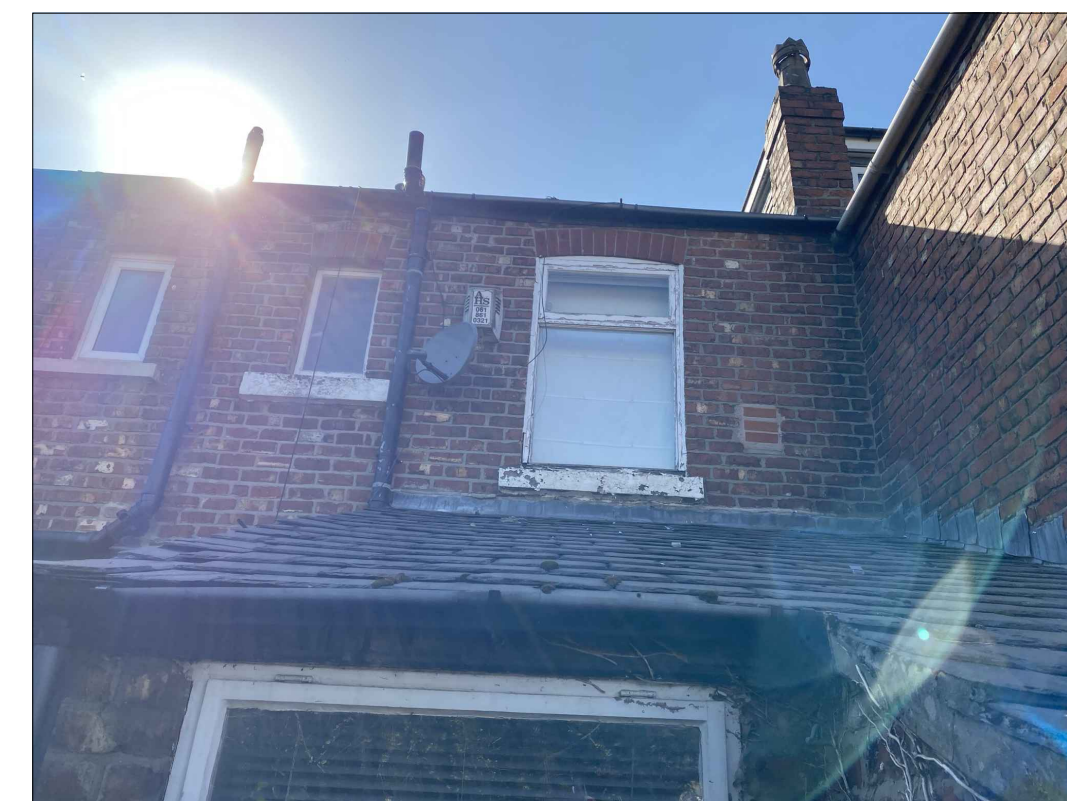


Photo 1
Rear Elevation



Photo 2
Rear Elevation

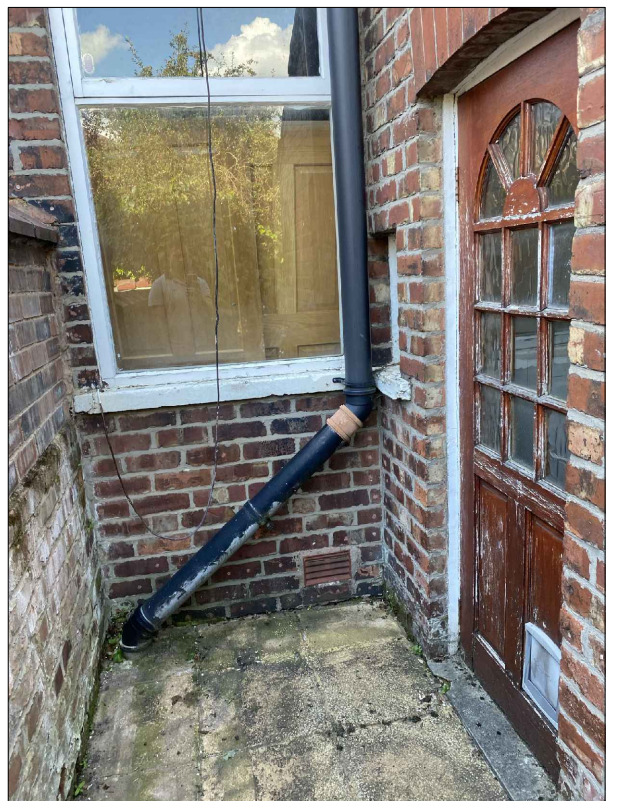


Photo 3
Rear Elevation

DATE	NOTES	BY	REV
04/10/21	Planning Submission	JD	A

0 0.5m 1m 2m 5m
1:50



Phone: 0161 359 5916 Email: info@cka.design www.ckarchitecturalmanchester.co.uk

PROJECT TITLE Proposed Single Storey Rear Extension & Attic Conversion	CLIENT Nick Kelly 64 Kingshill Road, Chorlton, Manchester			
DRAWING STAGE Planning	SCALE Varies @ A1	CHK -	DRAWN BY CS	
SHEET TITLE Plans & Elevations as Existing	PROJECT NUMBER M21-2651	STAGE PLN	REV A	SHT 001