



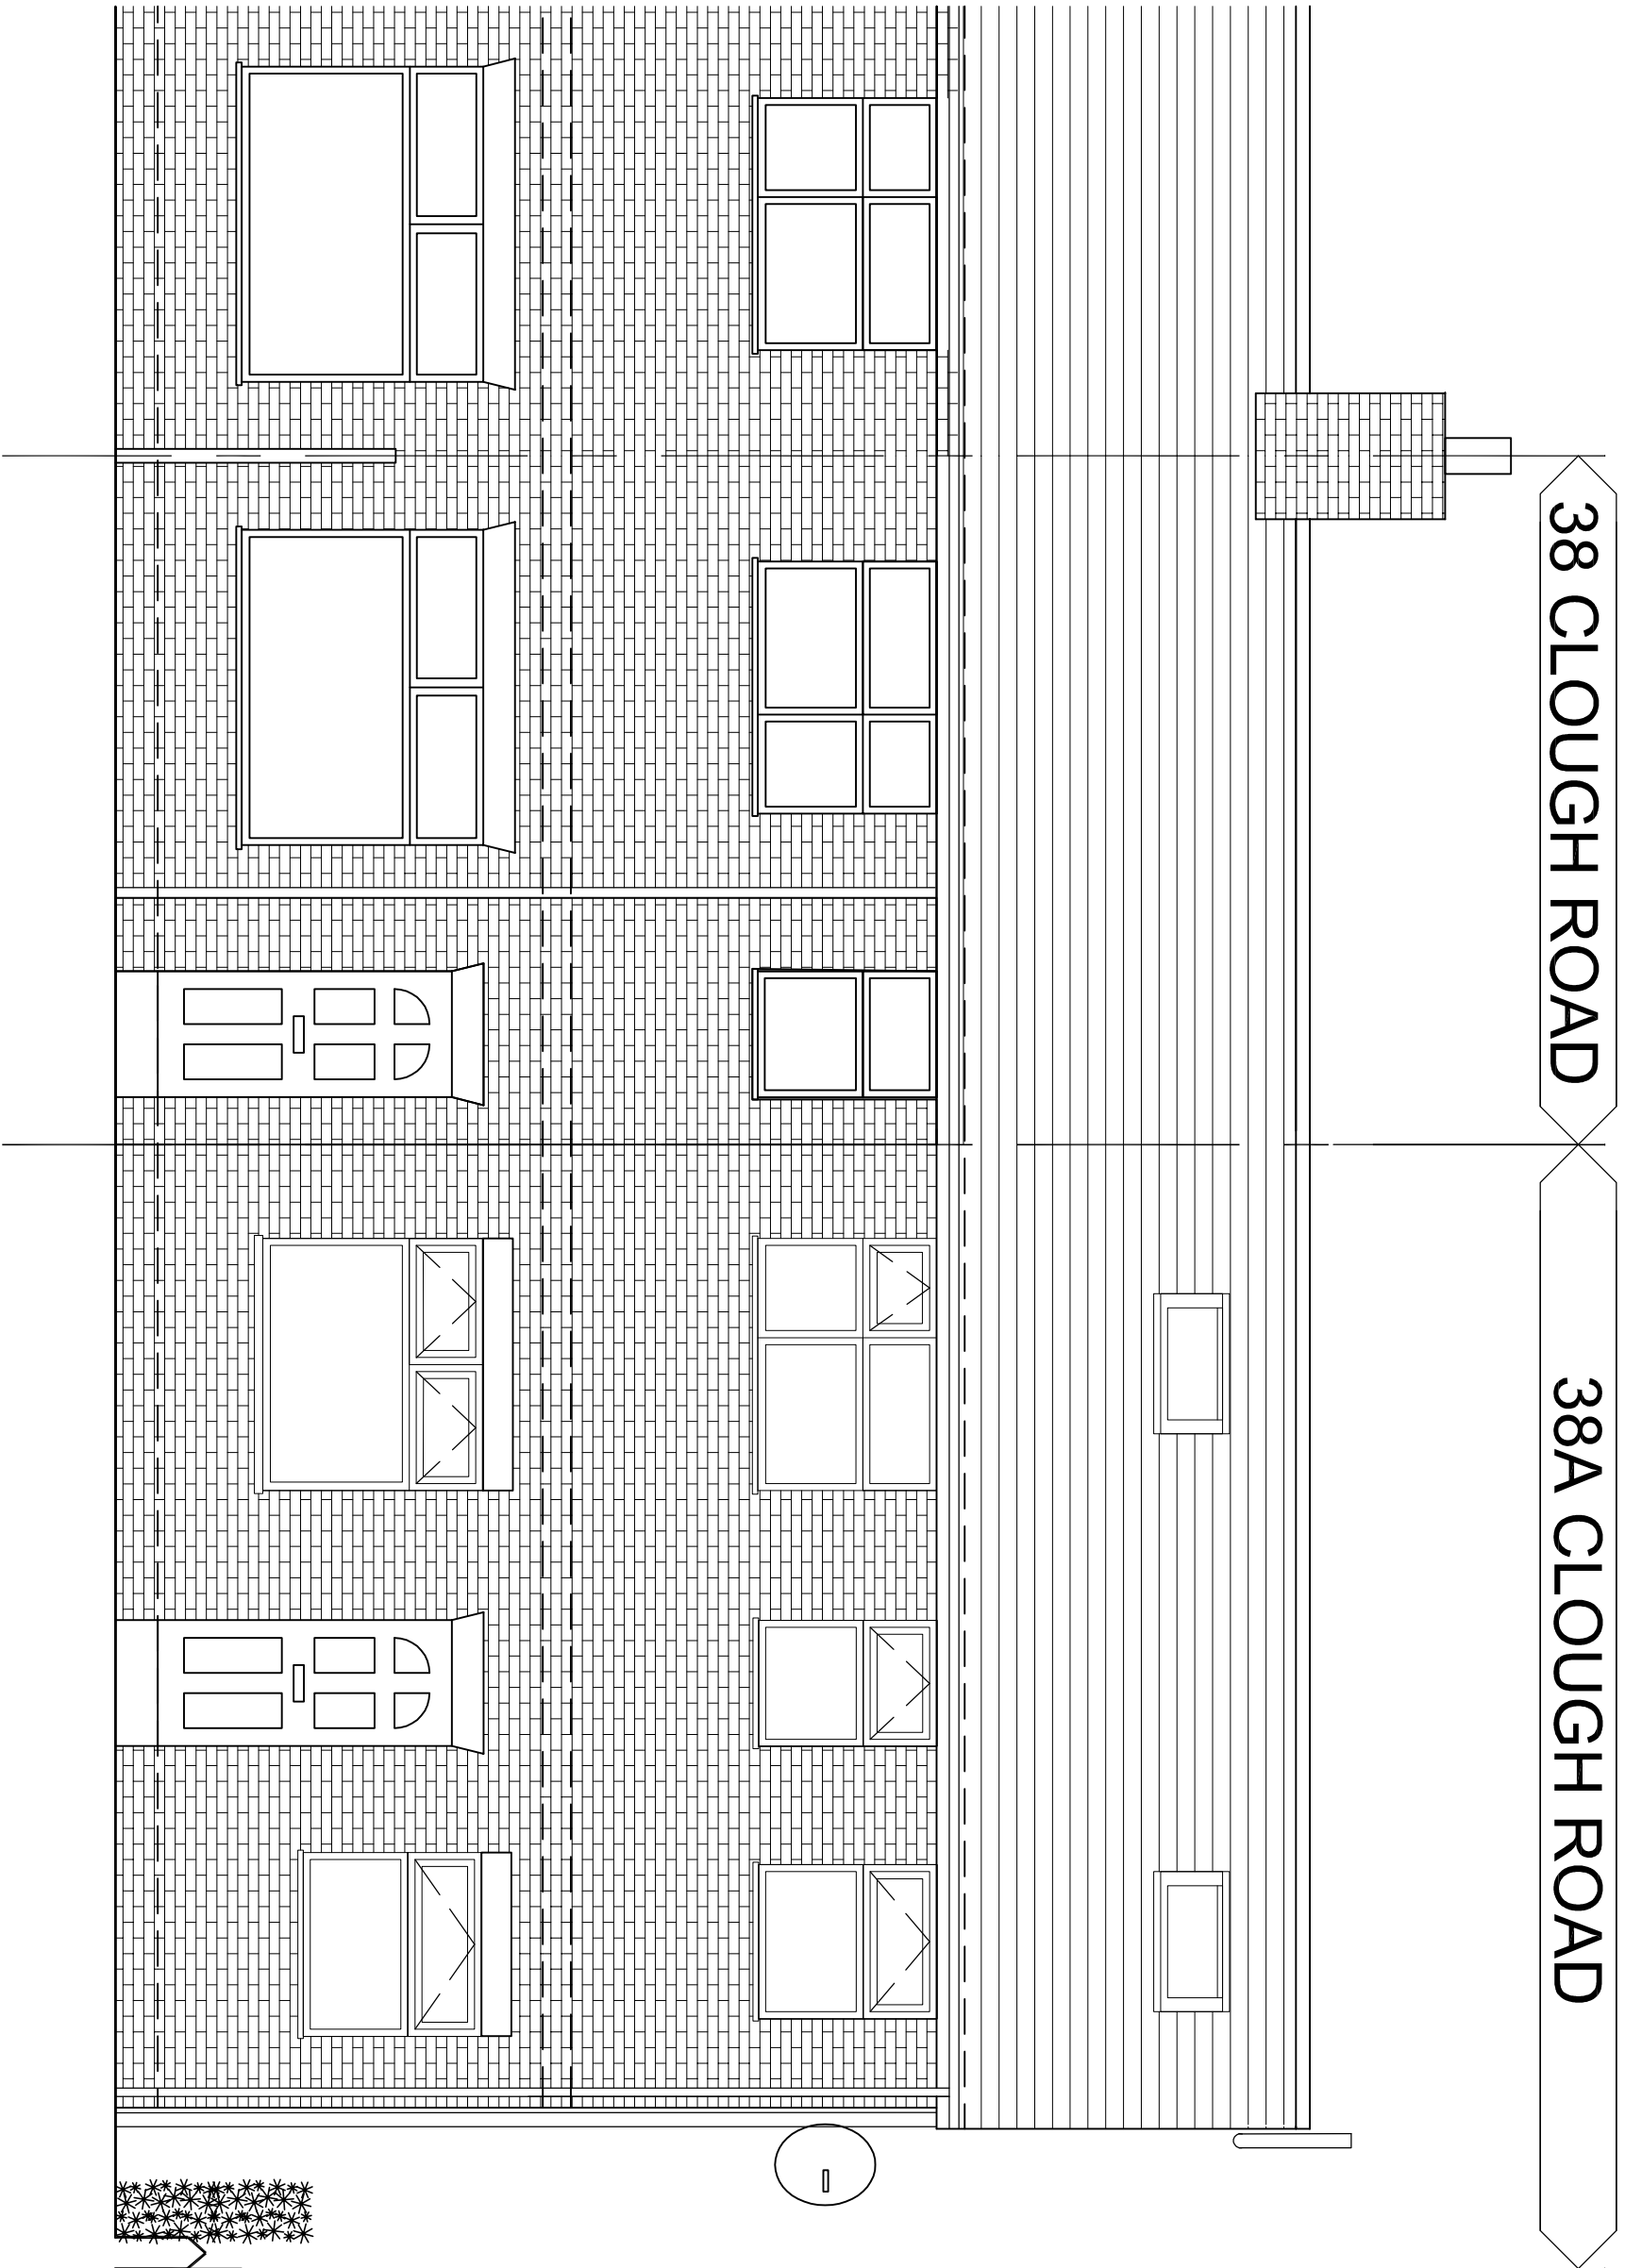


PROPOSED FRONT ELEVATION
SCALE 1:50 @A1

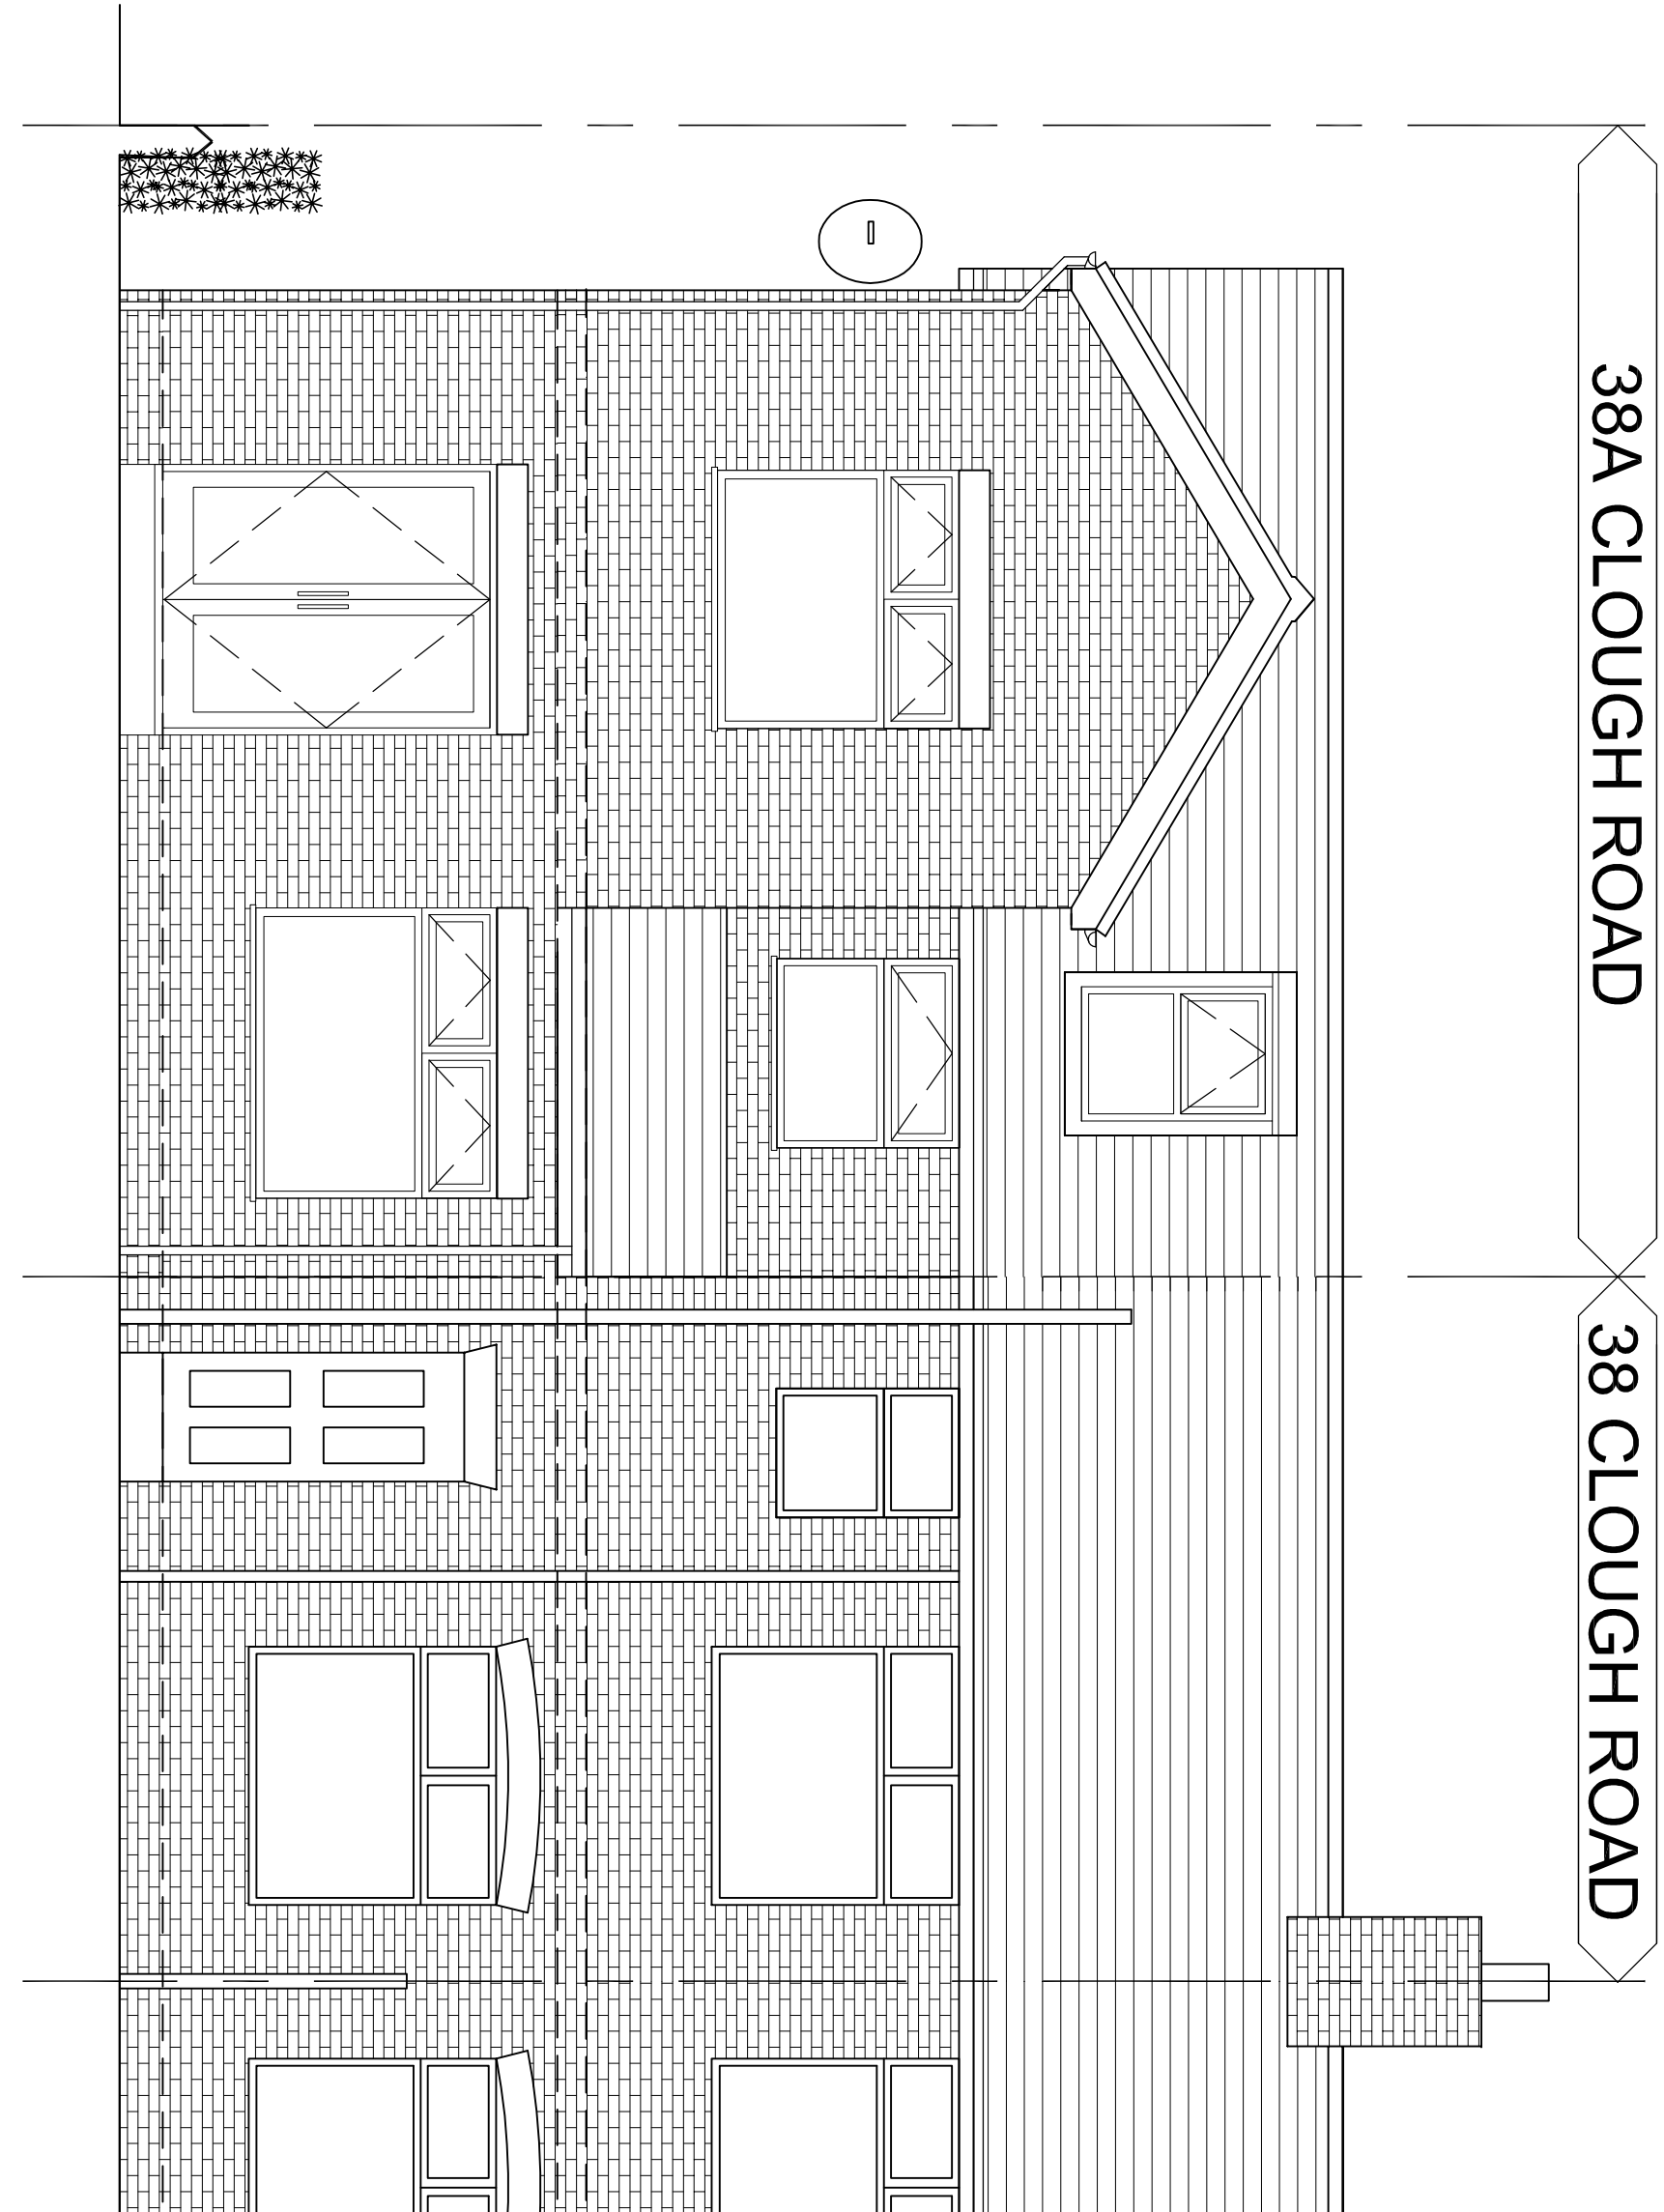

PROPOSED REAR ELEVATION
SCALE 1:50 @A1

Copyright © 2021 BM Architectural Designs. All rights reserved. This drawing is the property of BM Architectural Designs and is not to be reproduced, stored in a retrieval system, or transmitted in any form or by any means, electronic, mechanical, photocopying, recording, or by any information storage and retrieval system, without the prior written permission of BM Architectural Designs. The information contained herein is for informational purposes only and is not intended to be used as a basis for any construction or other professional services. The information contained herein is not to be used for any other purpose without the prior written permission of BM Architectural Designs.

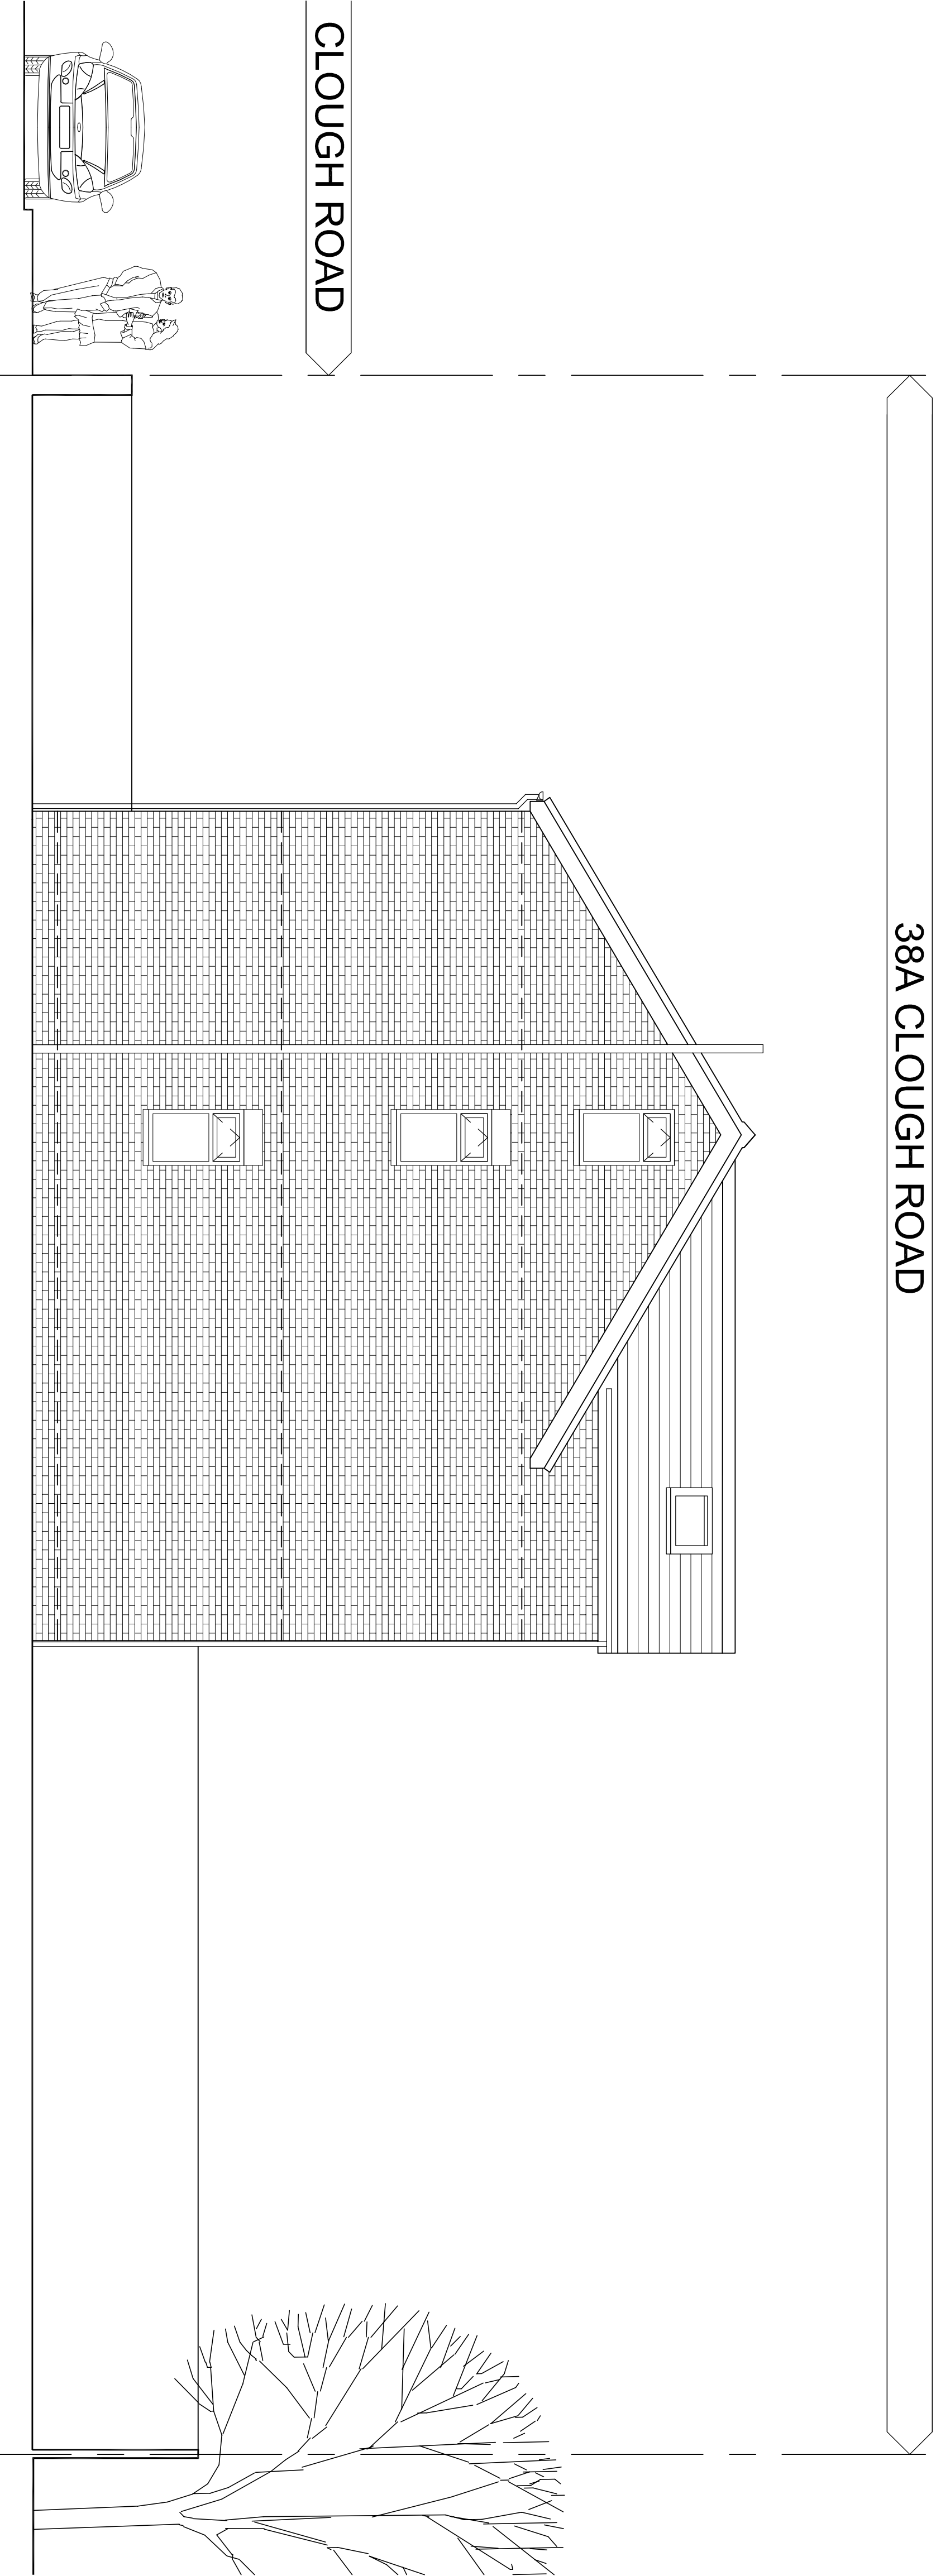

PROPOSED SIDE ELEVATION
SCALE 1:50 @A1

REV. DATE REVISION

BM ARCHITECTURAL DESIGNS
APARTMENT 8
224 GREAT CLOWES STREET
MANCHESTER M7 2ZS
TEL: 07415 493002

PROJECT: PROPOSED NEW HOUSE ON A PLOT
M8 4BY
38 CLOUGH ROAD, MANCHESTER

TITLE: PROPOSED ELEVATIONS

CLIENT: LI HONG GAO

SCALE: 1:50 @A1 DATE: 09/2021 DRAWN: BM

STATUS: PLANNING

DRAWING NO: BM/0921/CLOUGH/F1.4

REV: