



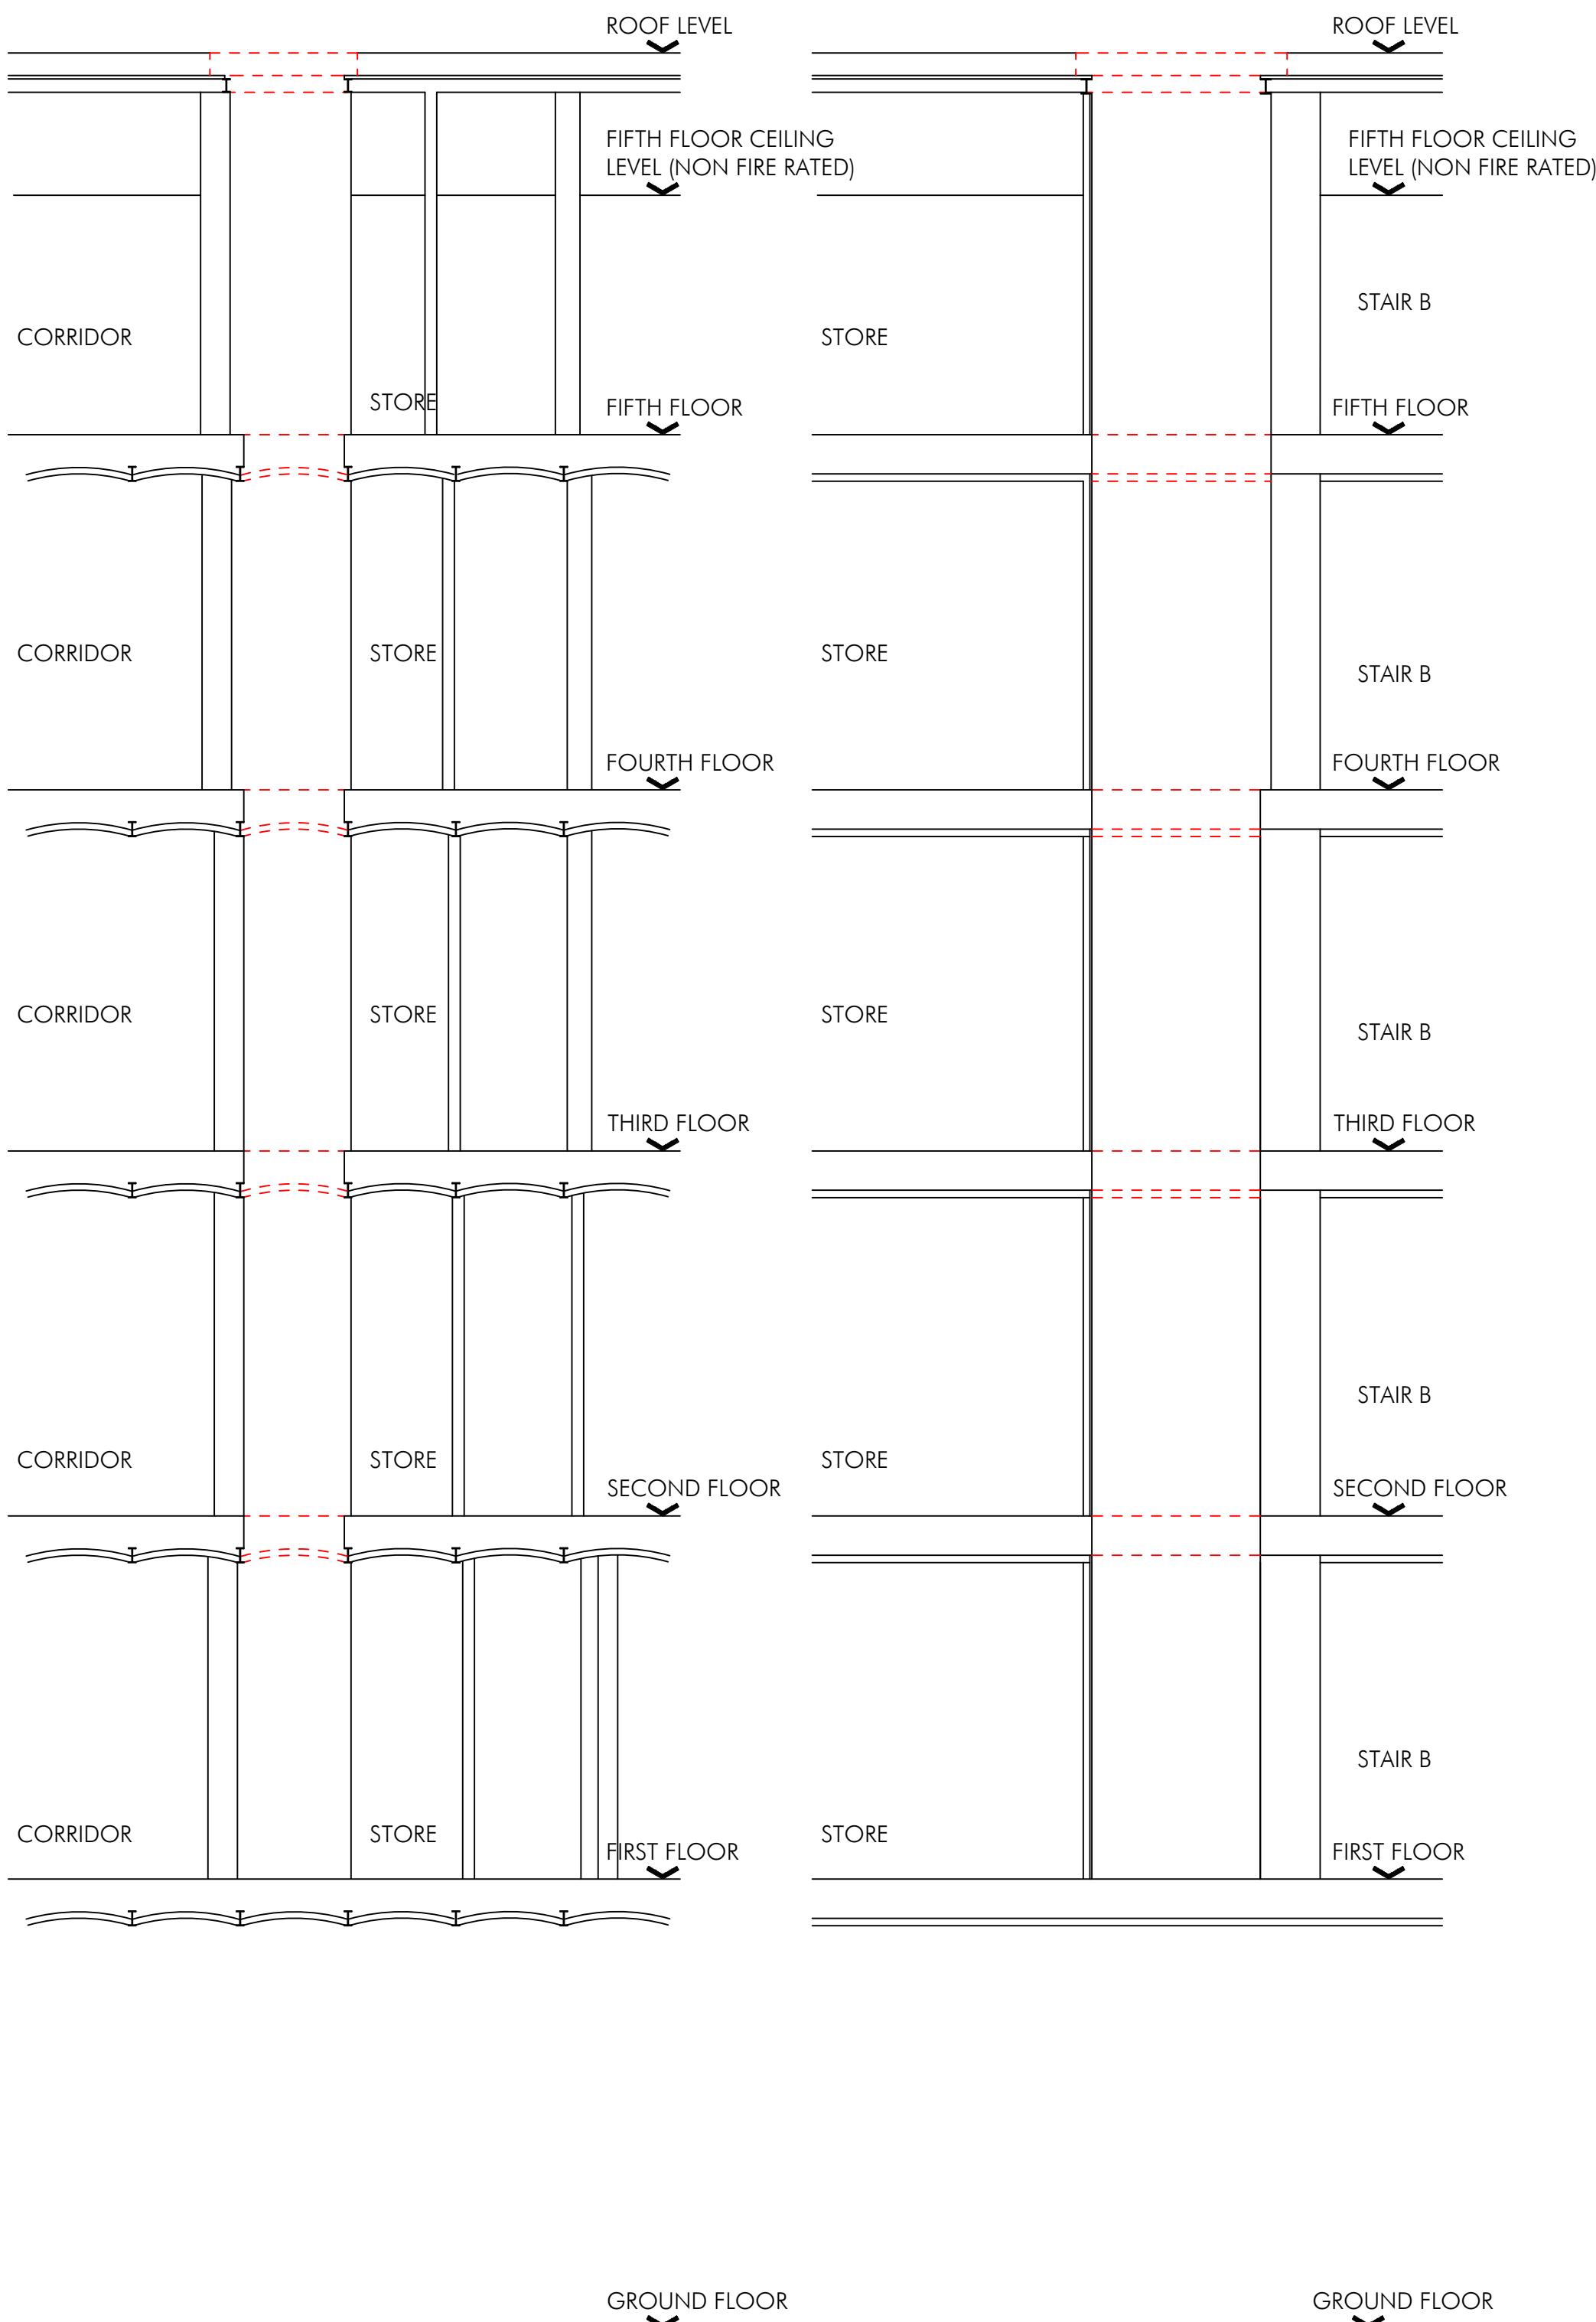


60 MINUTE SMOKE SHAFT SECTION A-A
DEMOLITION SECTION
SCALE 1:50


60 MINUTE SMOKE SHAFT SECTION B-B
DEMOLITION SECTION
SCALE 1:50

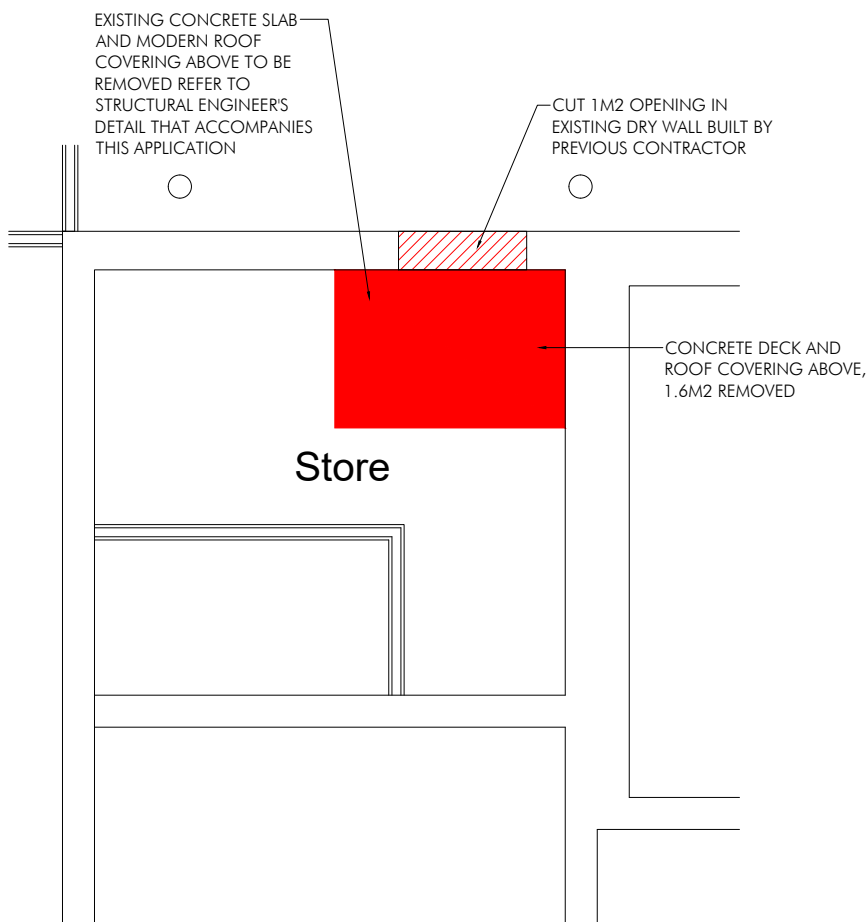


60 MINUTE SMOKE SHAFT STAIR B
PROPOSED FIFTH FLOOR REFLECTED CEILING PLAN
SCALE 1:50

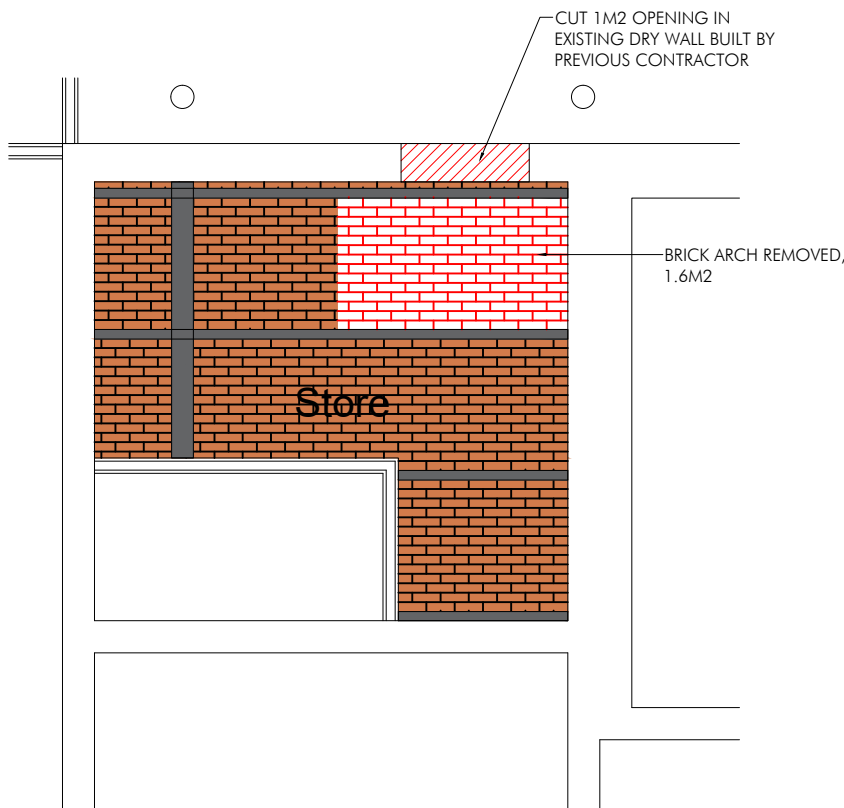


60 MINUTE SMOKE SHAFT STAIR B
PROPOSED FOURTH FLOOR REFLECTED CEILING PLAN
SCALE 1:50

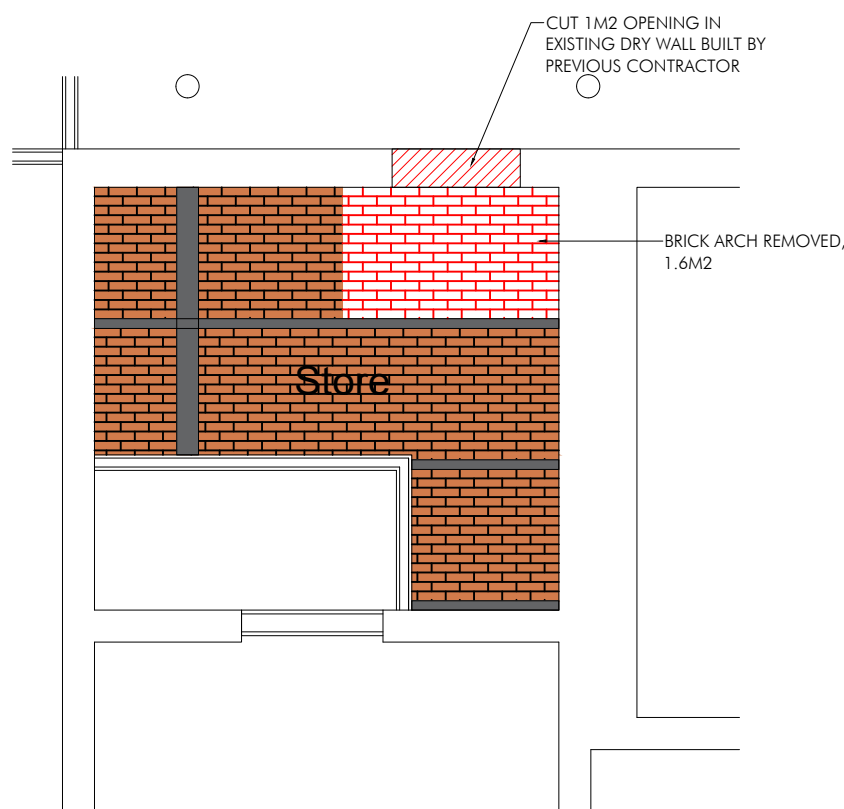

60 MINUTE SMOKE SHAFT STAIR B
PROPOSED THIRD FLOOR REFLECTED CEILING PLAN
SCALE 1:50

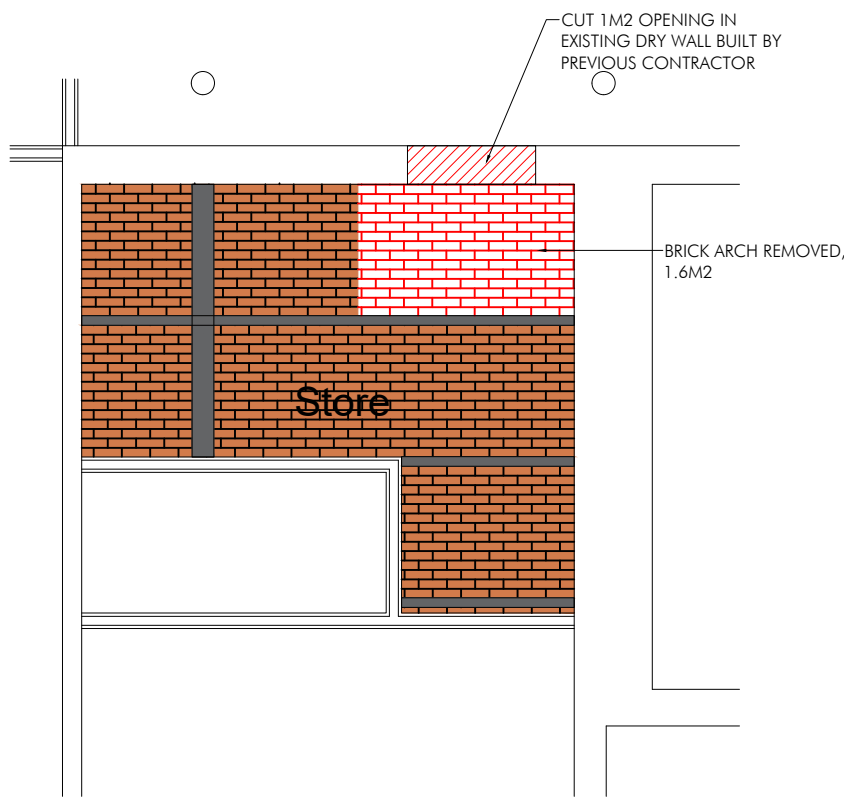

60 MINUTE SMOKE SHAFT STAIR B
PROPOSED SECOND FLOOR REFLECTED CEILING PLAN
SCALE 1:50

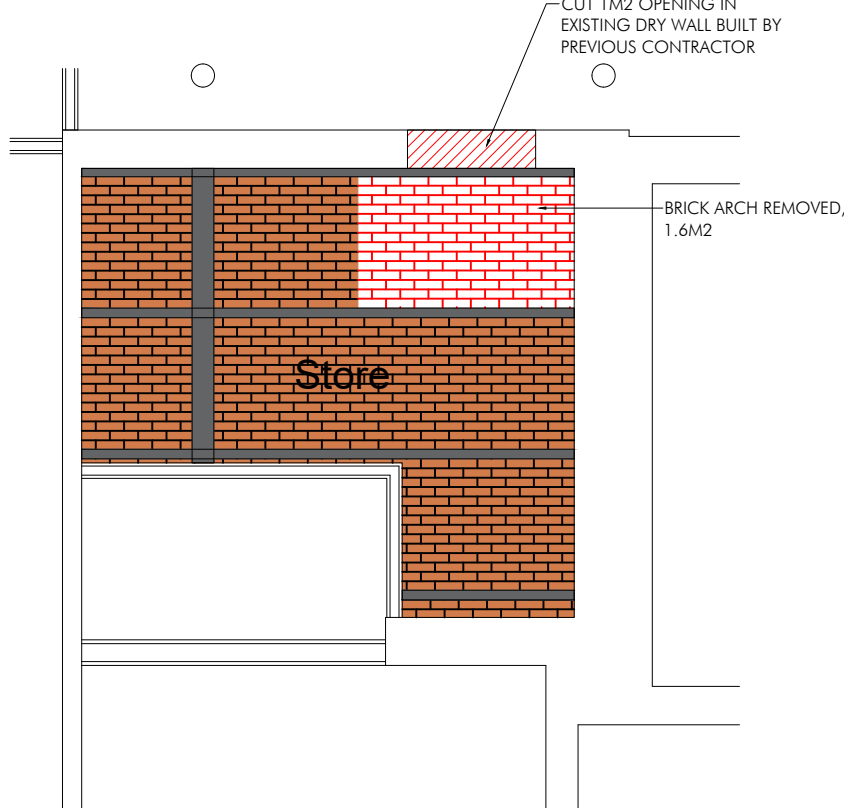

60 MINUTE SMOKE SHAFT STAIR B
PROPOSED FIRST FLOOR REFLECTED CEILING PLAN
SCALE 1:50

DMG DRAWN	DRAWN REVISION	24.05.21 DATE	VER
AP Architects and Designers AllisonPike 7 Buxton Road West, Disley, Stockport, Cheshire, SK12 2AE. Website: www.allisonpike.com Telephone: 01663 763000 Facsimile: 01663 766772 Email: studio@allisonpike.com © Allison Pike Partnership Limited.			
PROJECT MEDLOCK VICTORIA MILL MILES PLATTING			
TITLE PROPOSED SMOKE SHAFT TO STAIRCASE B DEMOLITION SECTIONS AND PLANS			
SCALE 1:50,@ A1			
JOB No MED02	DRAWING No AP403	REV -	