





Existing Front Elevation
1 : 100

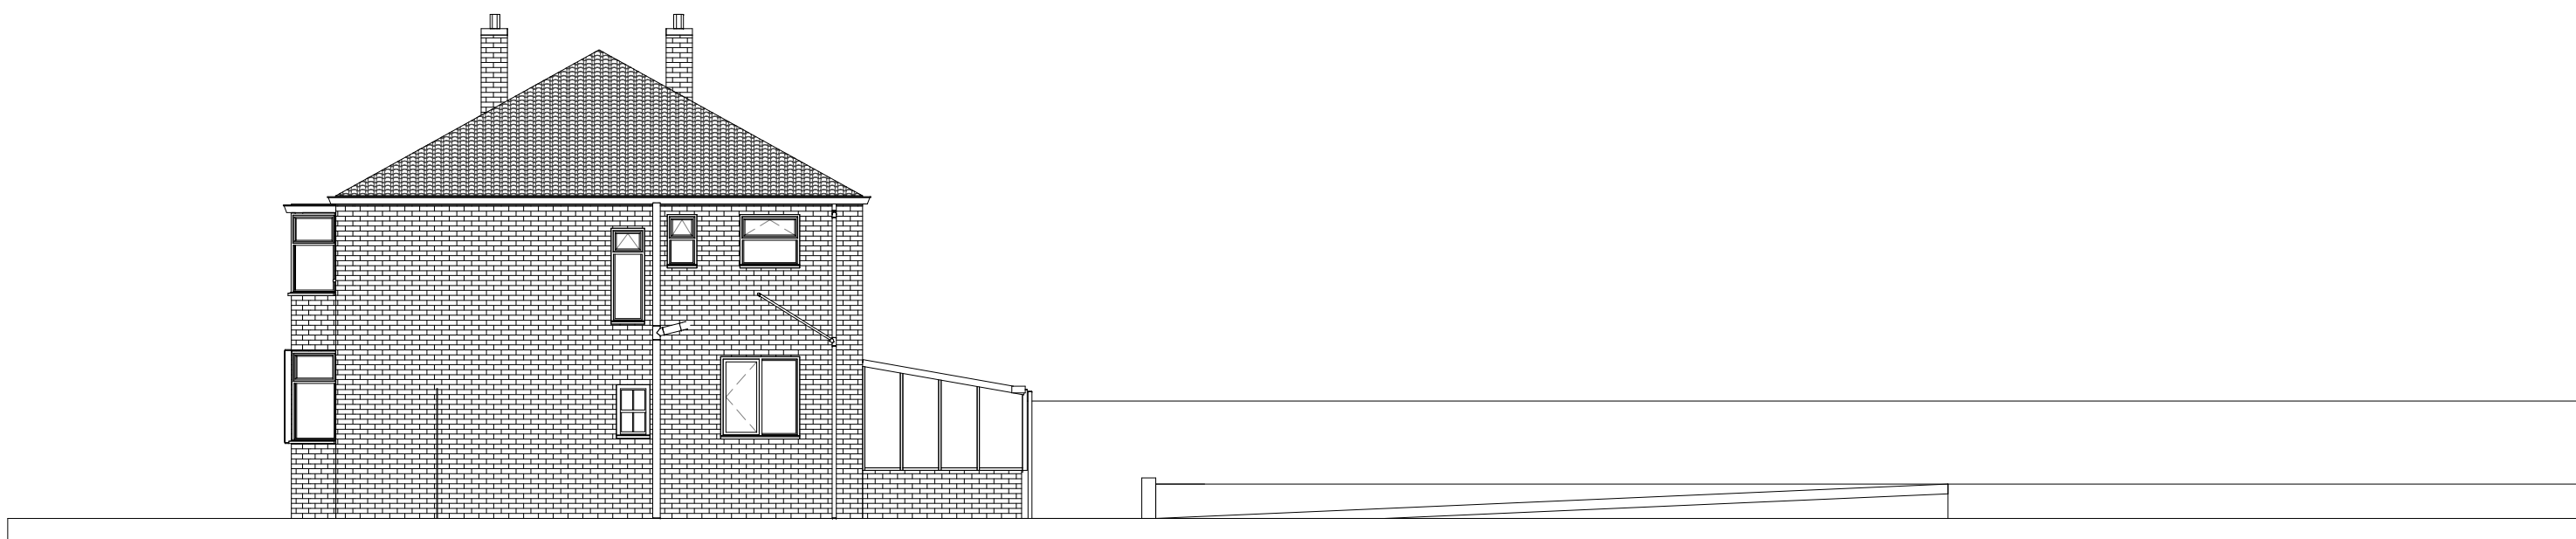


Existing Side Elevation
1 : 100




Existing Rear Elevation
1 : 100

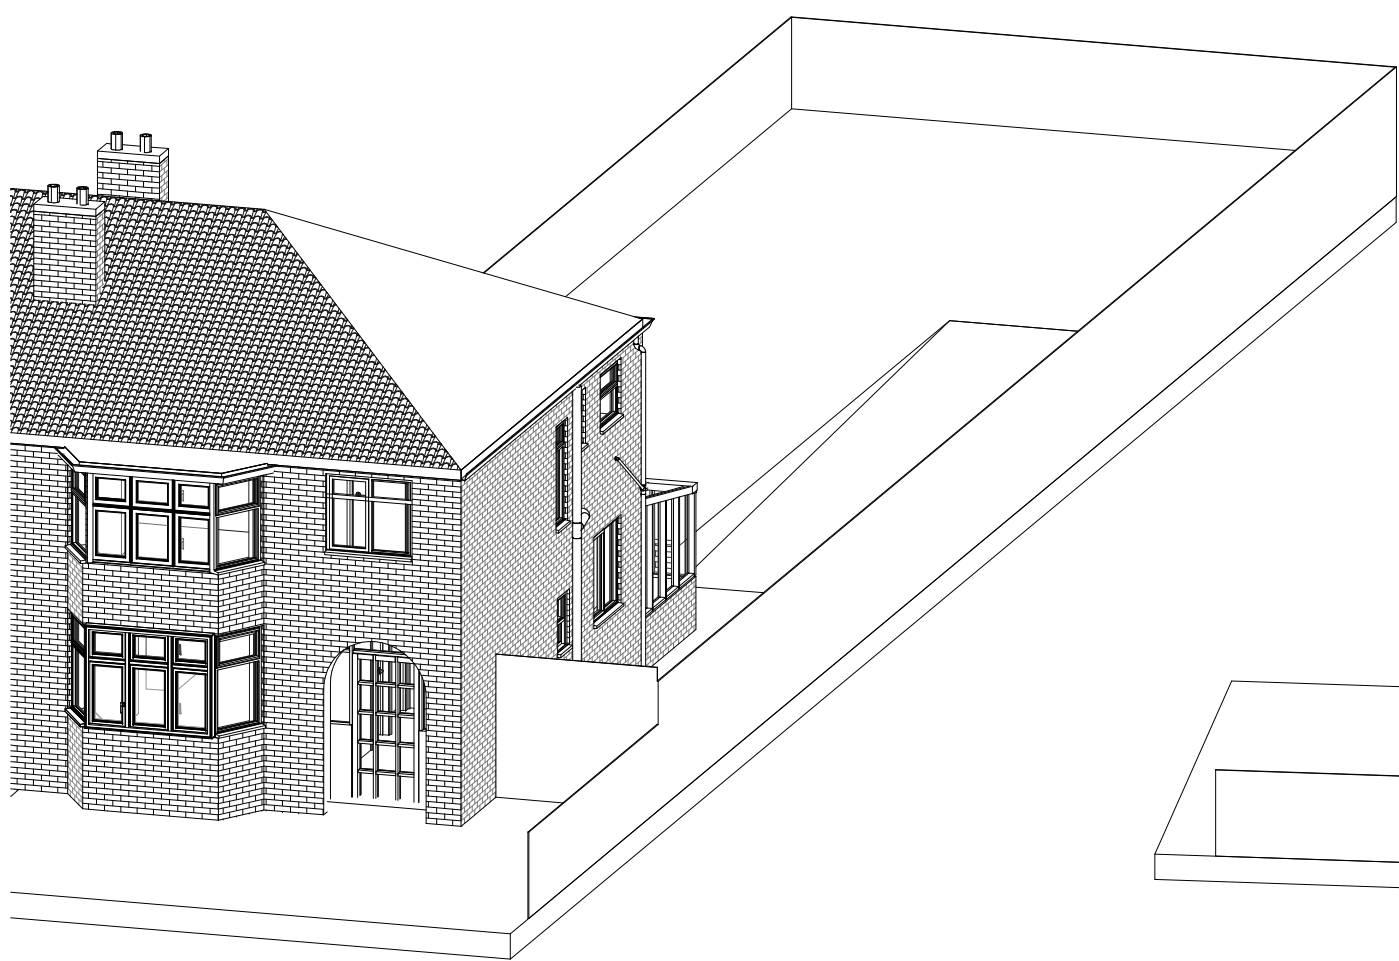

3D View 1

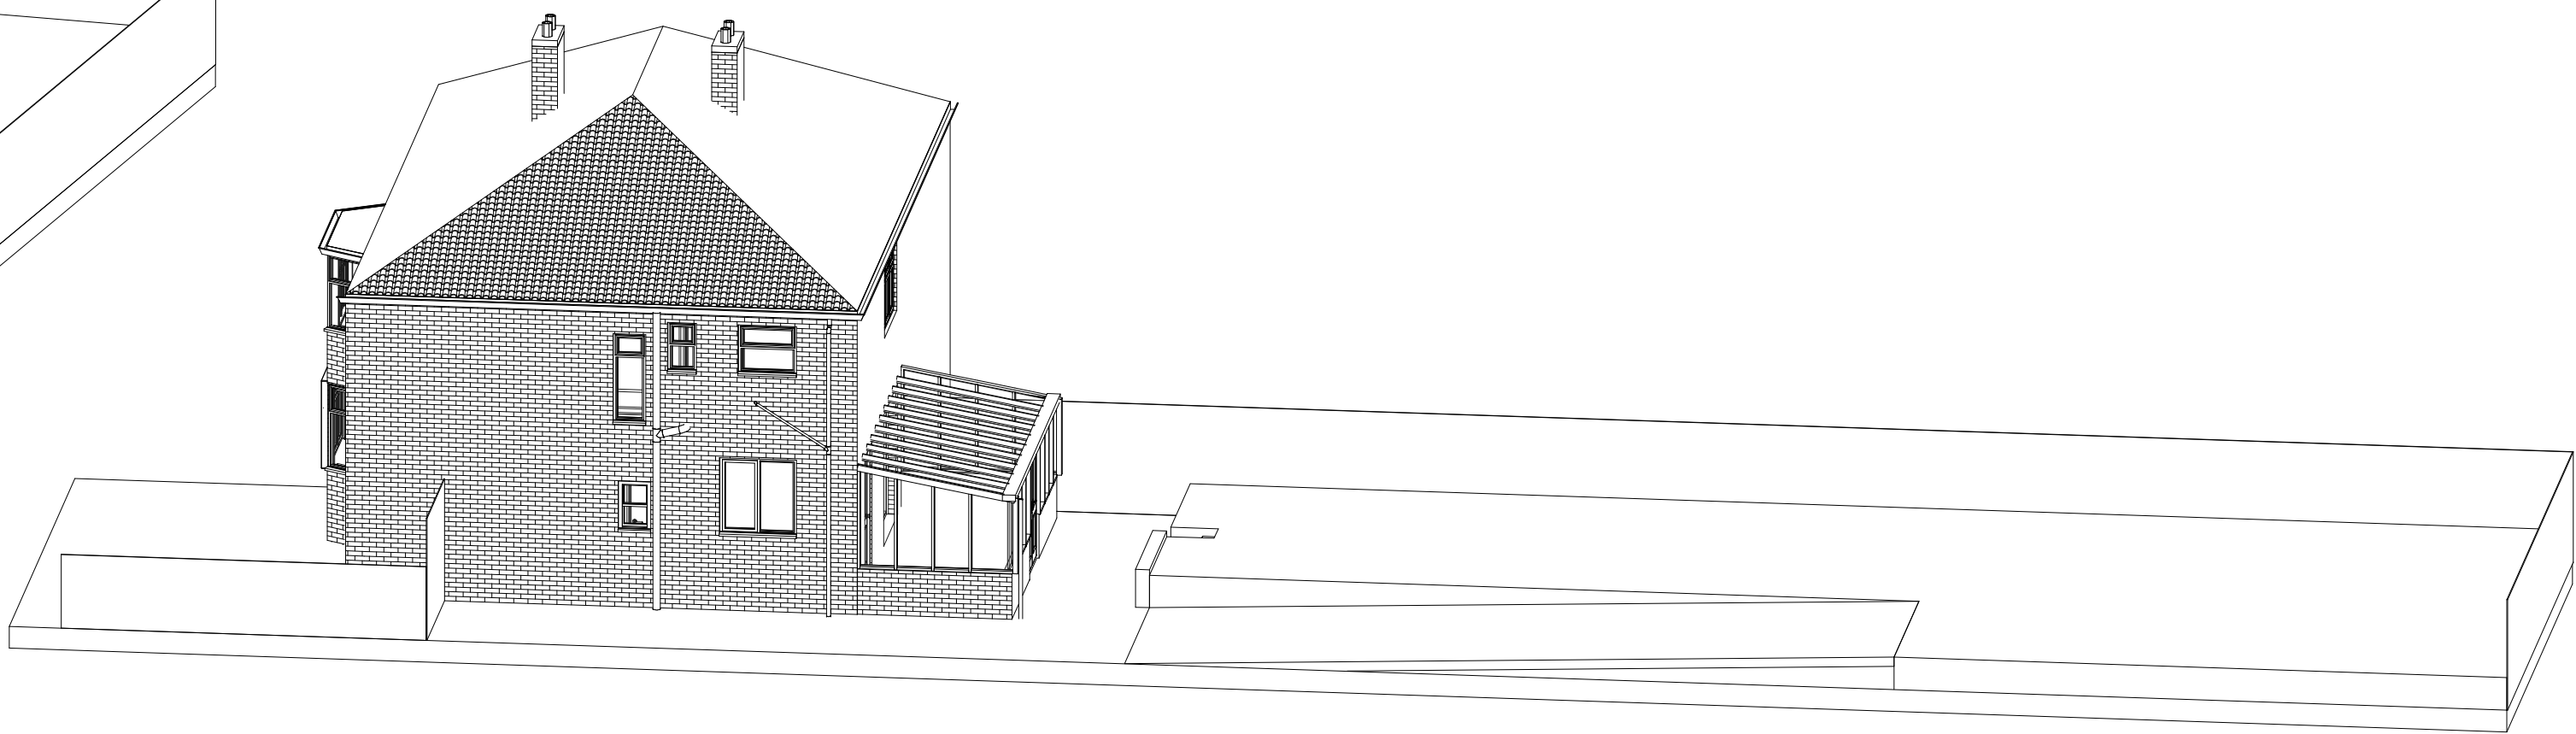

3D View 2

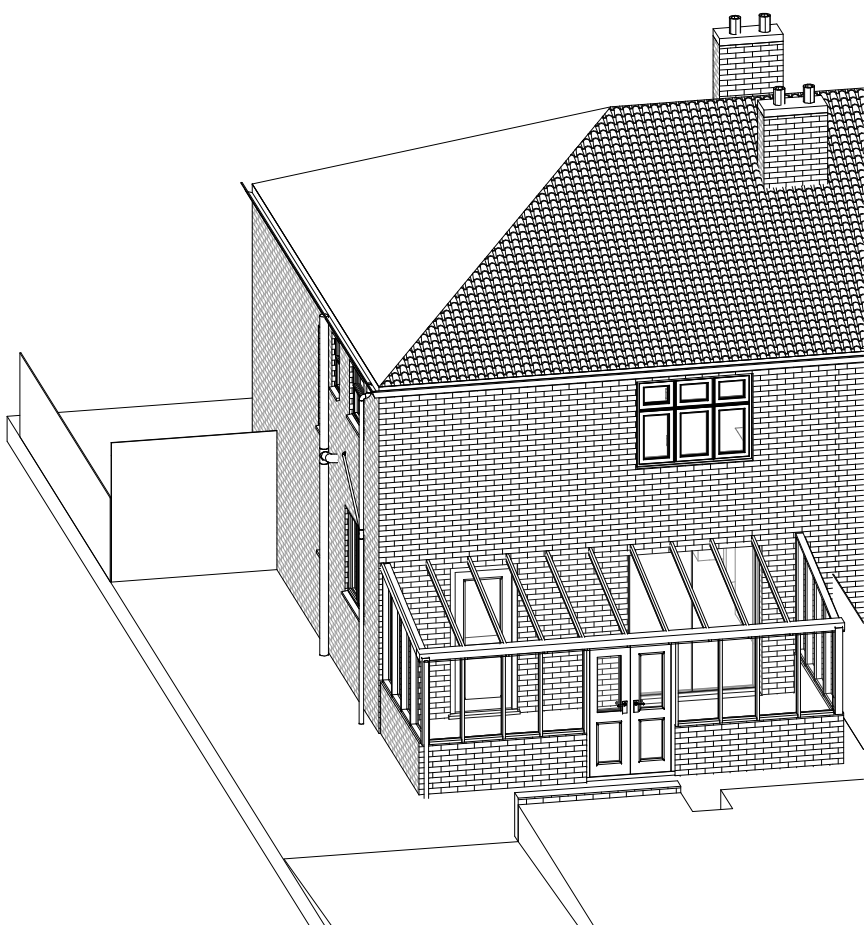


3D View3


Drawings are Prepared for Building Regulation
Approval **ONLY**

DO NOT SCALE OFF DRAWING
This drawings is protected by copyright
of Bricks and Pieces Ltd.

Measurements in Matterport are **generally accurate to within 1% of reality** under normal operating conditions. Decalibration, abnormal temperatures, and other factors may result in reduced accuracy.
For example, in a 10 ft (3 m) long room, measurements can vary within 1.2 in (3 cm) from actual.

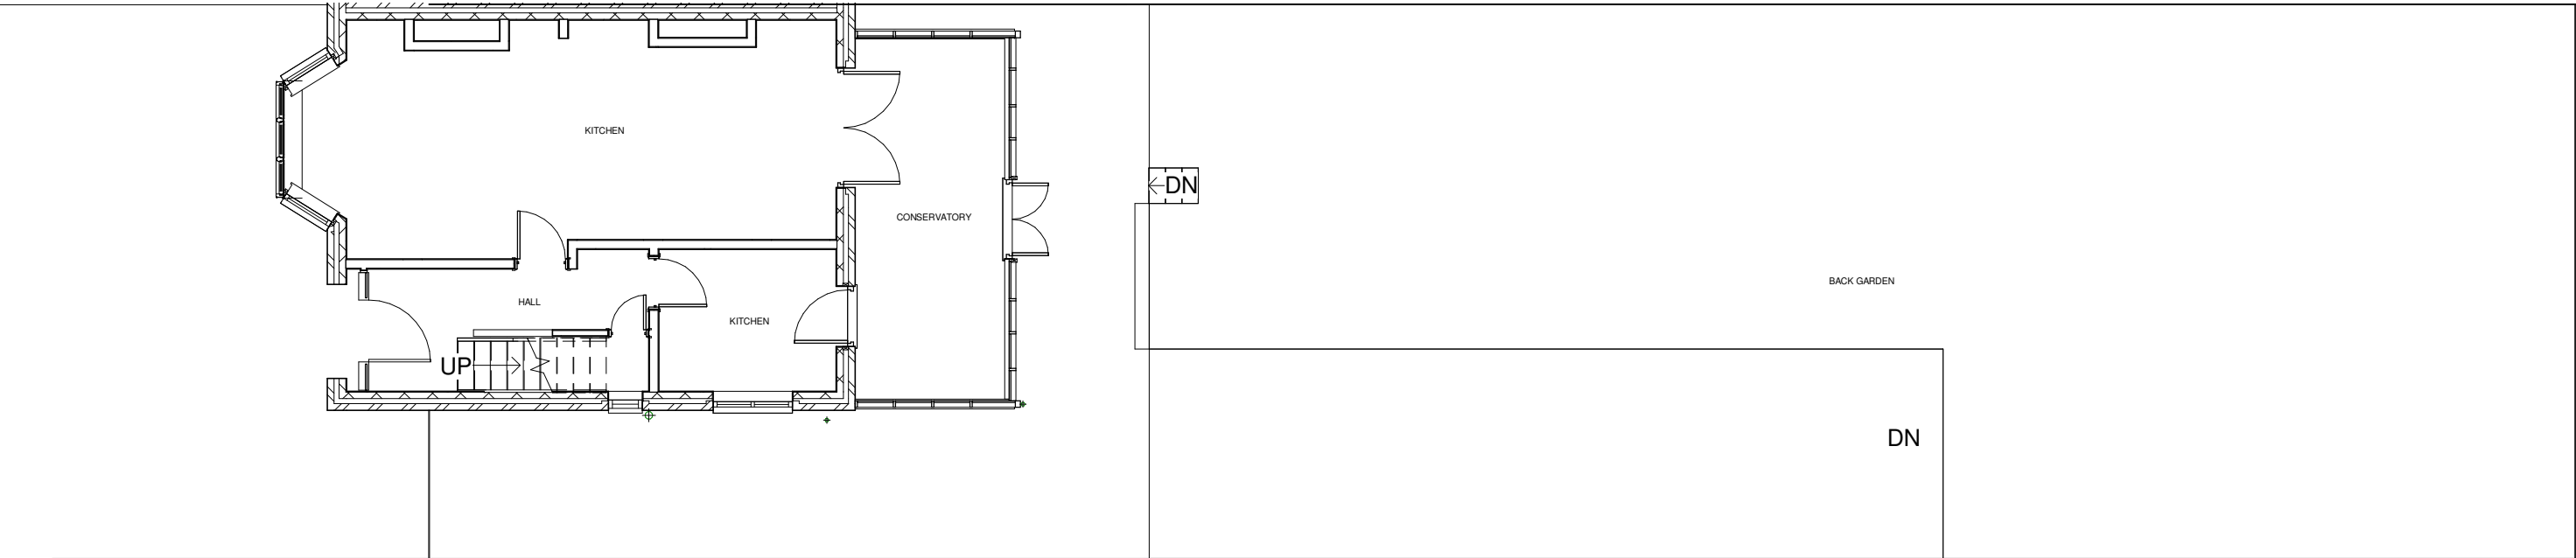

01 Existing GF
1 : 100

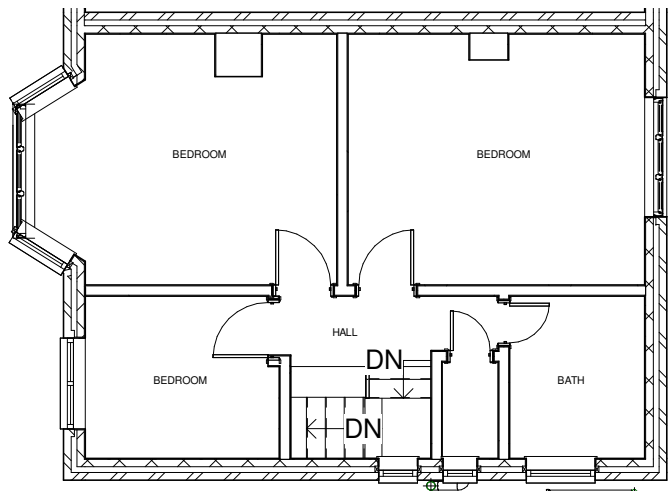

02 Existing FF
1 : 100

P01	Preliminary	DJ	25.03.21
Rev	Amendments	Drawn	Date
Existing Layout Drawing			
		Bricks and Pieces Suite 301 Broadstone Mill Broadstone Road Stockport SK5 7DL Tel 0161 443 4117 info@bricksandpieces.co.uk	
		Client: 41 Tuscan Rd M20 5GS	
Drawn By		DJ	REV P01
Checked By		BS	
Contract No.		D7589	
Scale		1 : 100	