

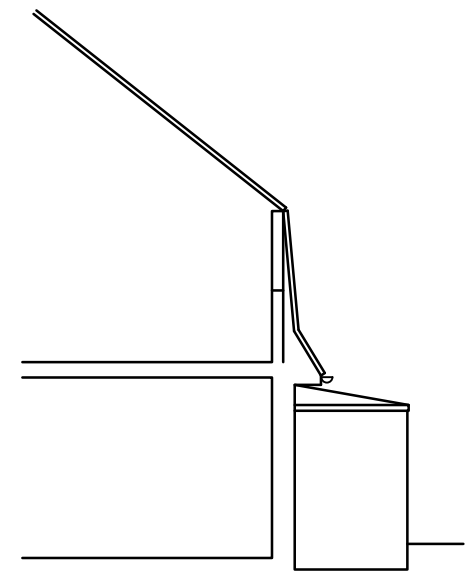
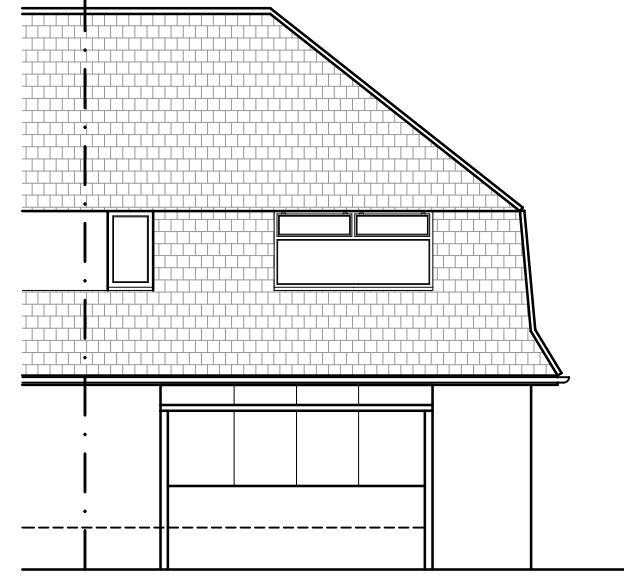


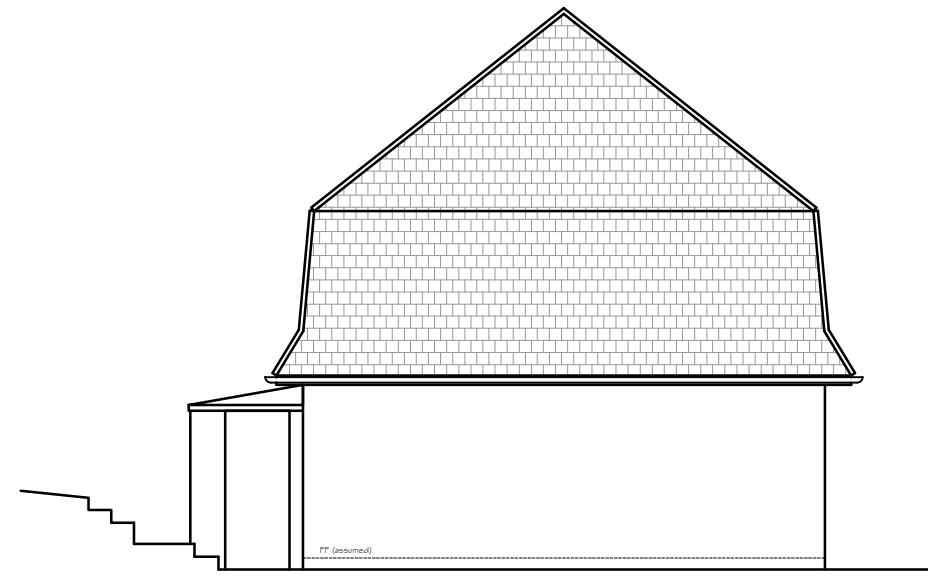



Side Elevation
As Existing

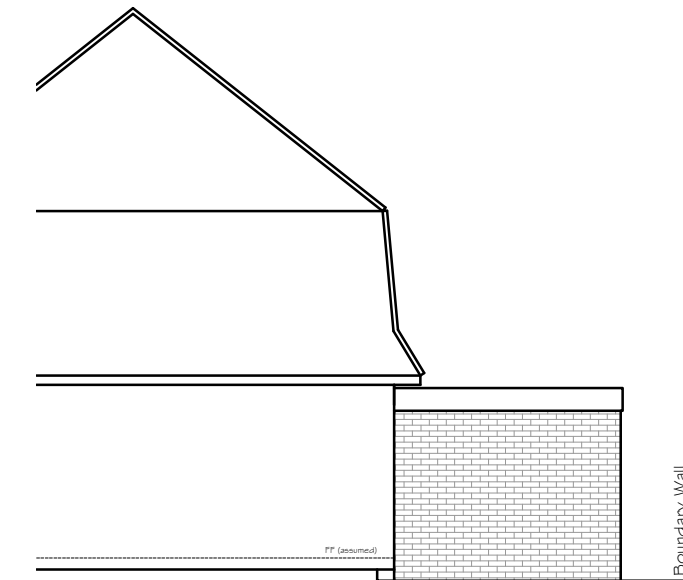



Rear Elevation
As Existing

Side Elevation
As Existing



Side Elevation
As Proposed

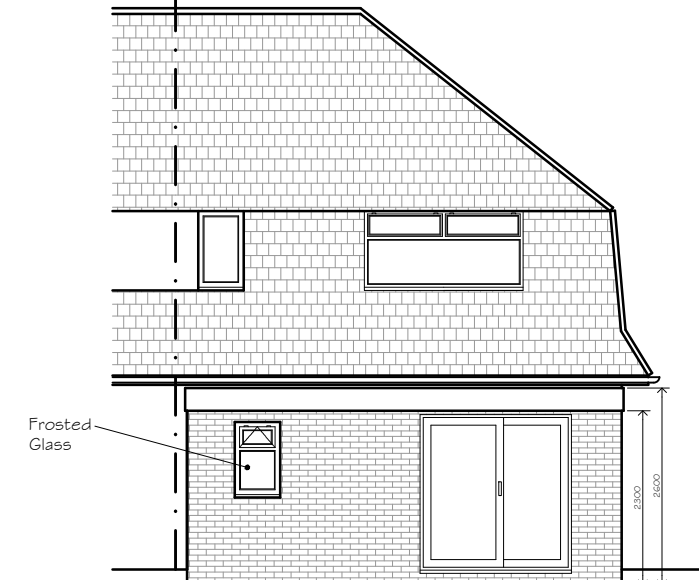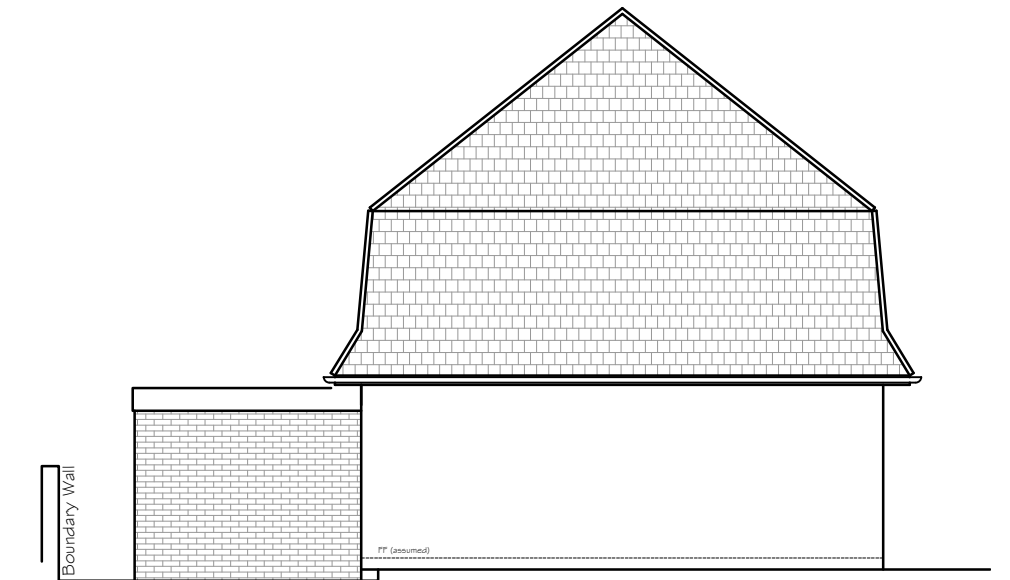Rear Elevation
As Proposed


Side Elevation
As Proposed

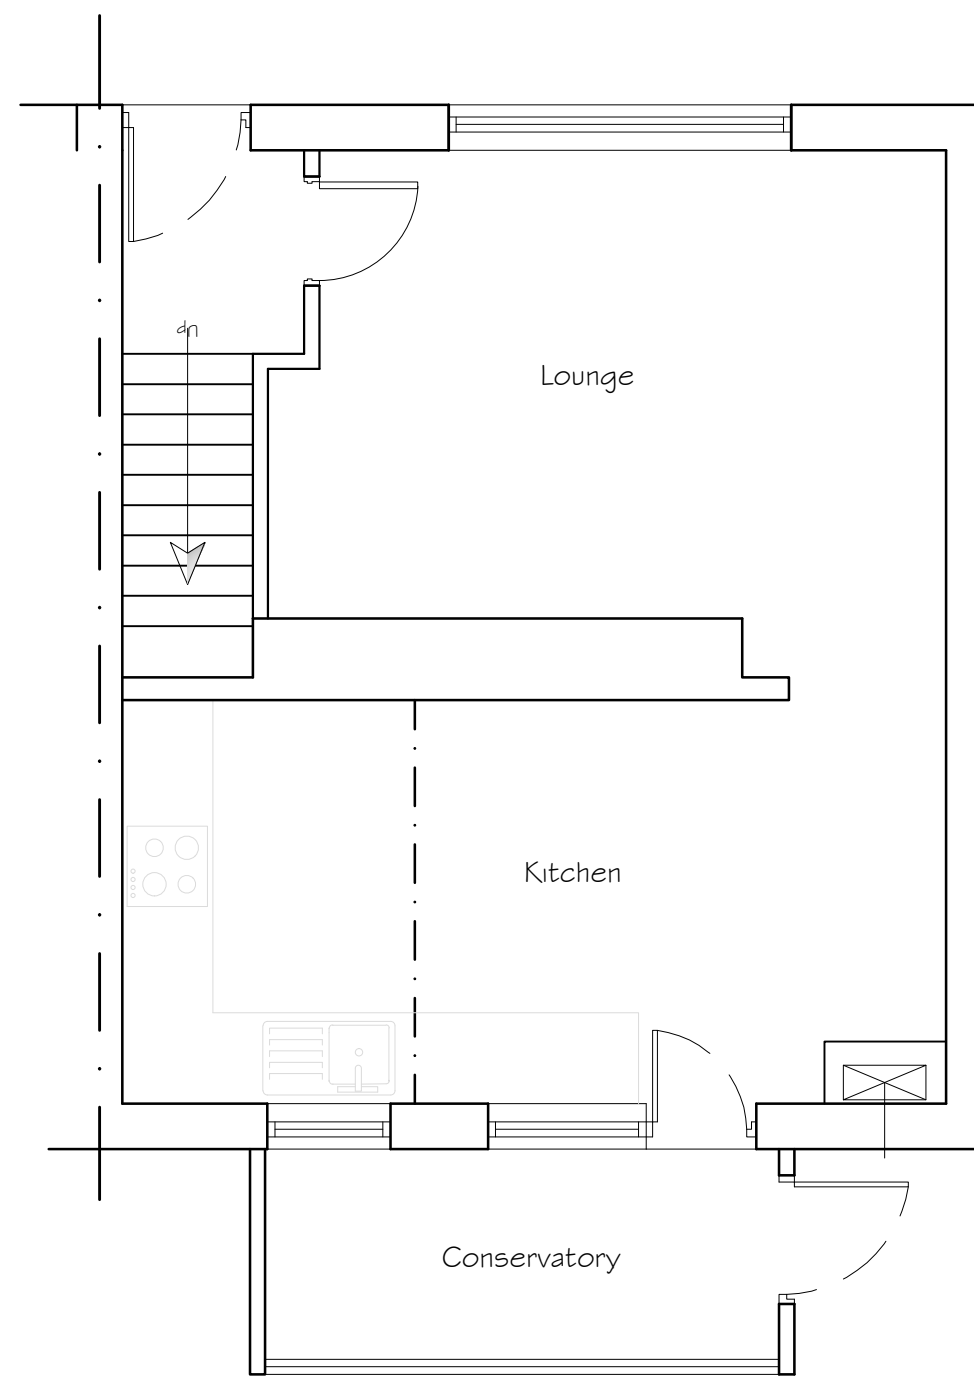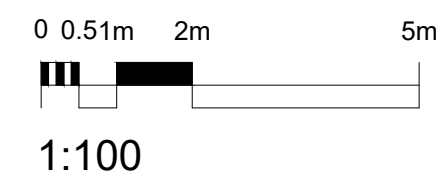


Ground Floor Plan
As Existing

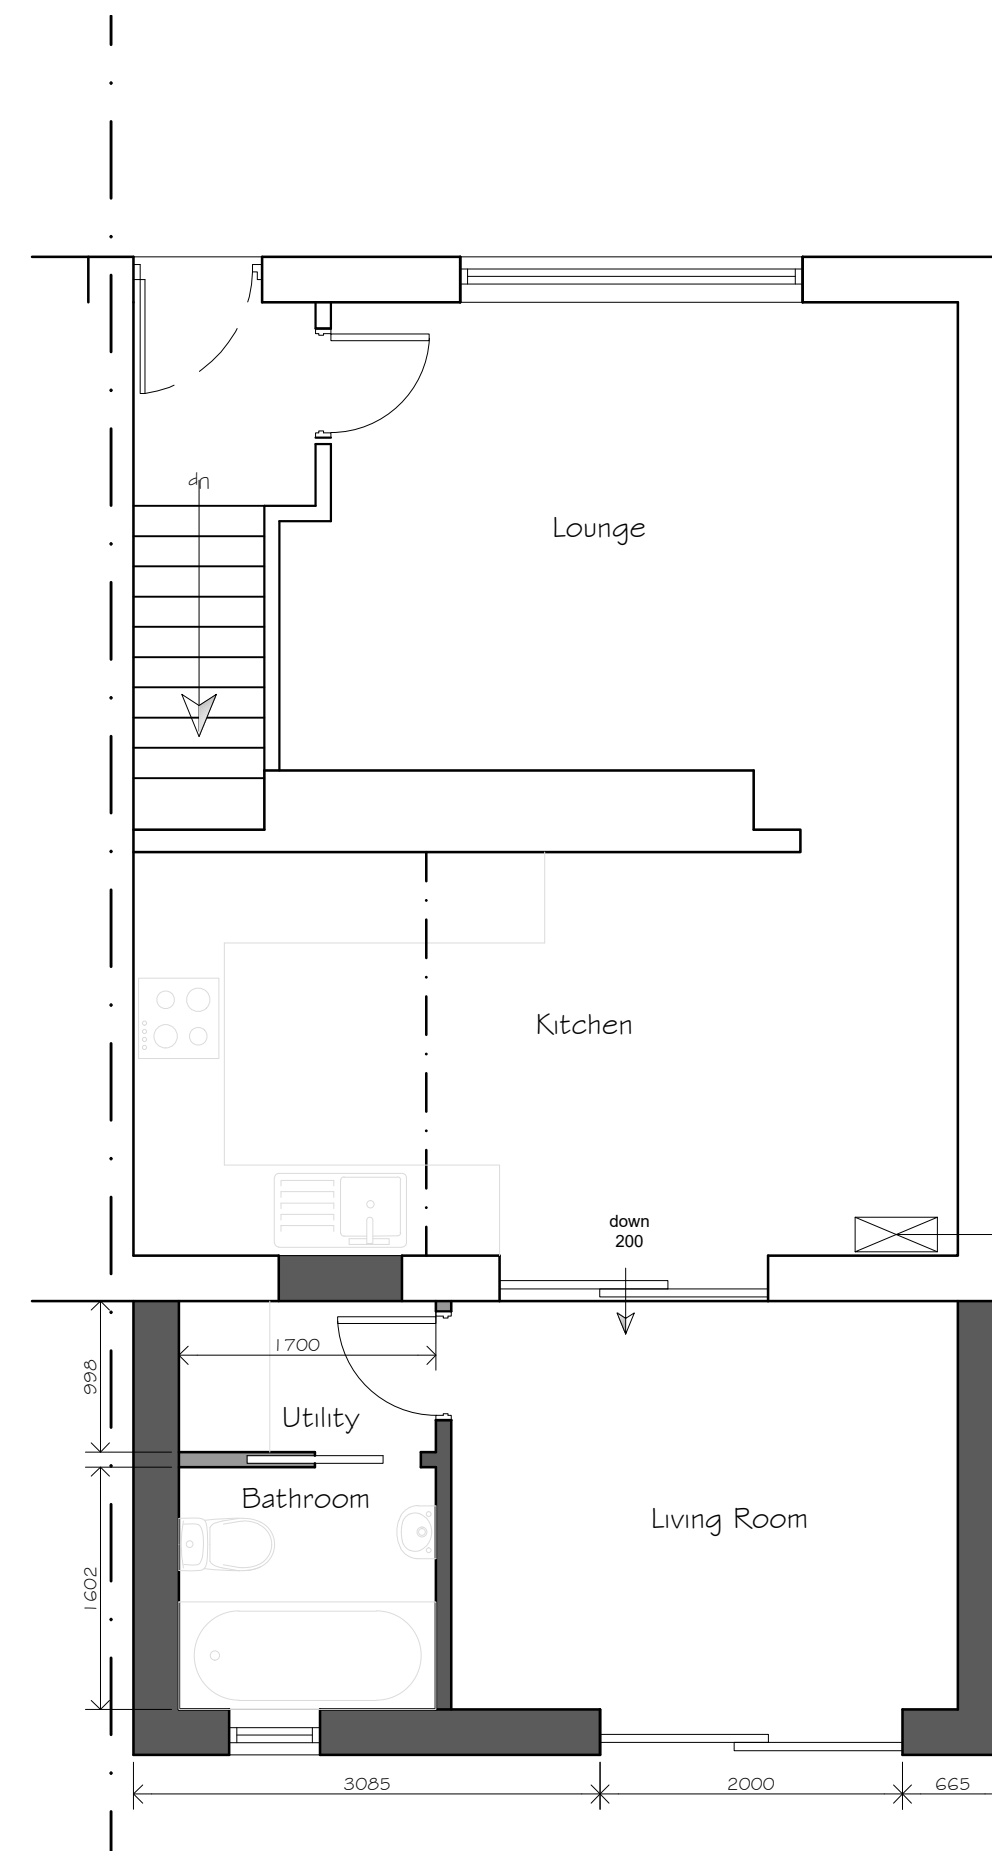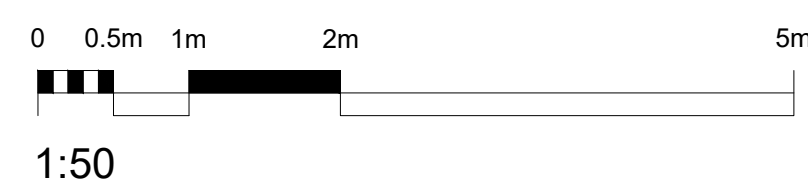


Ground Floor Plan
As Proposed

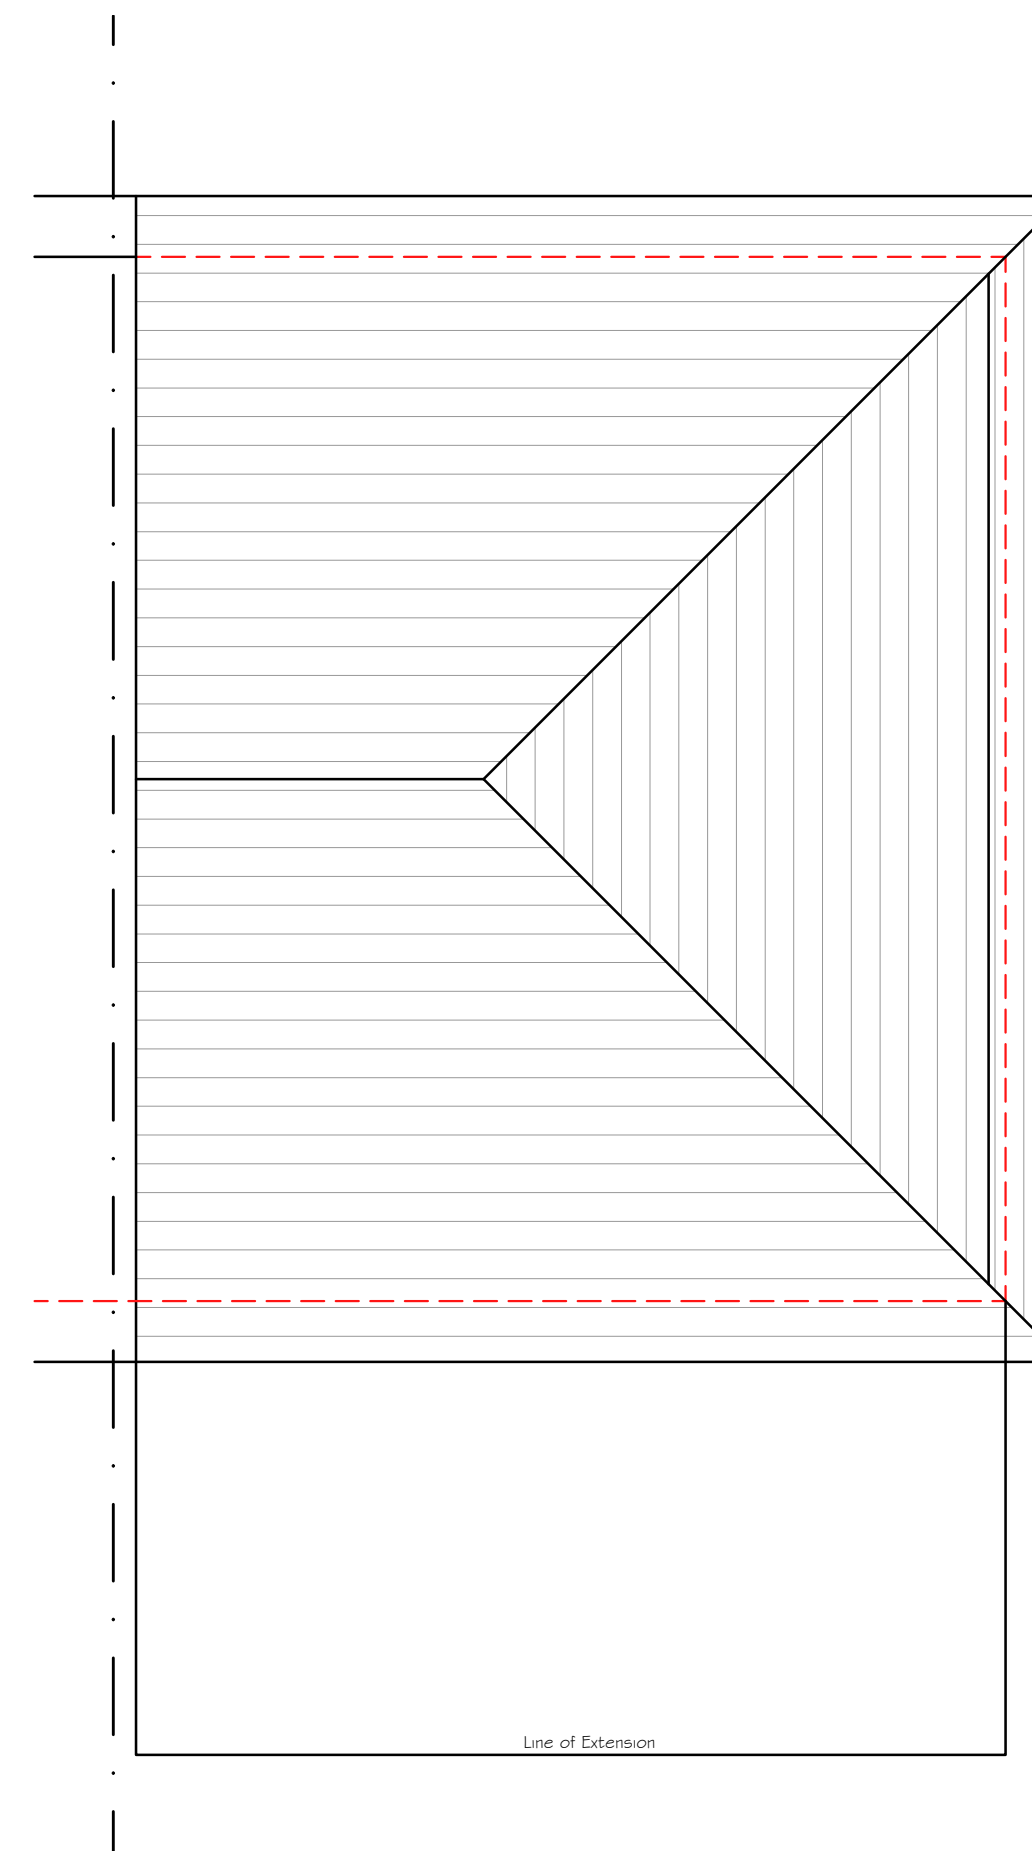

Roof Plan
As Proposed

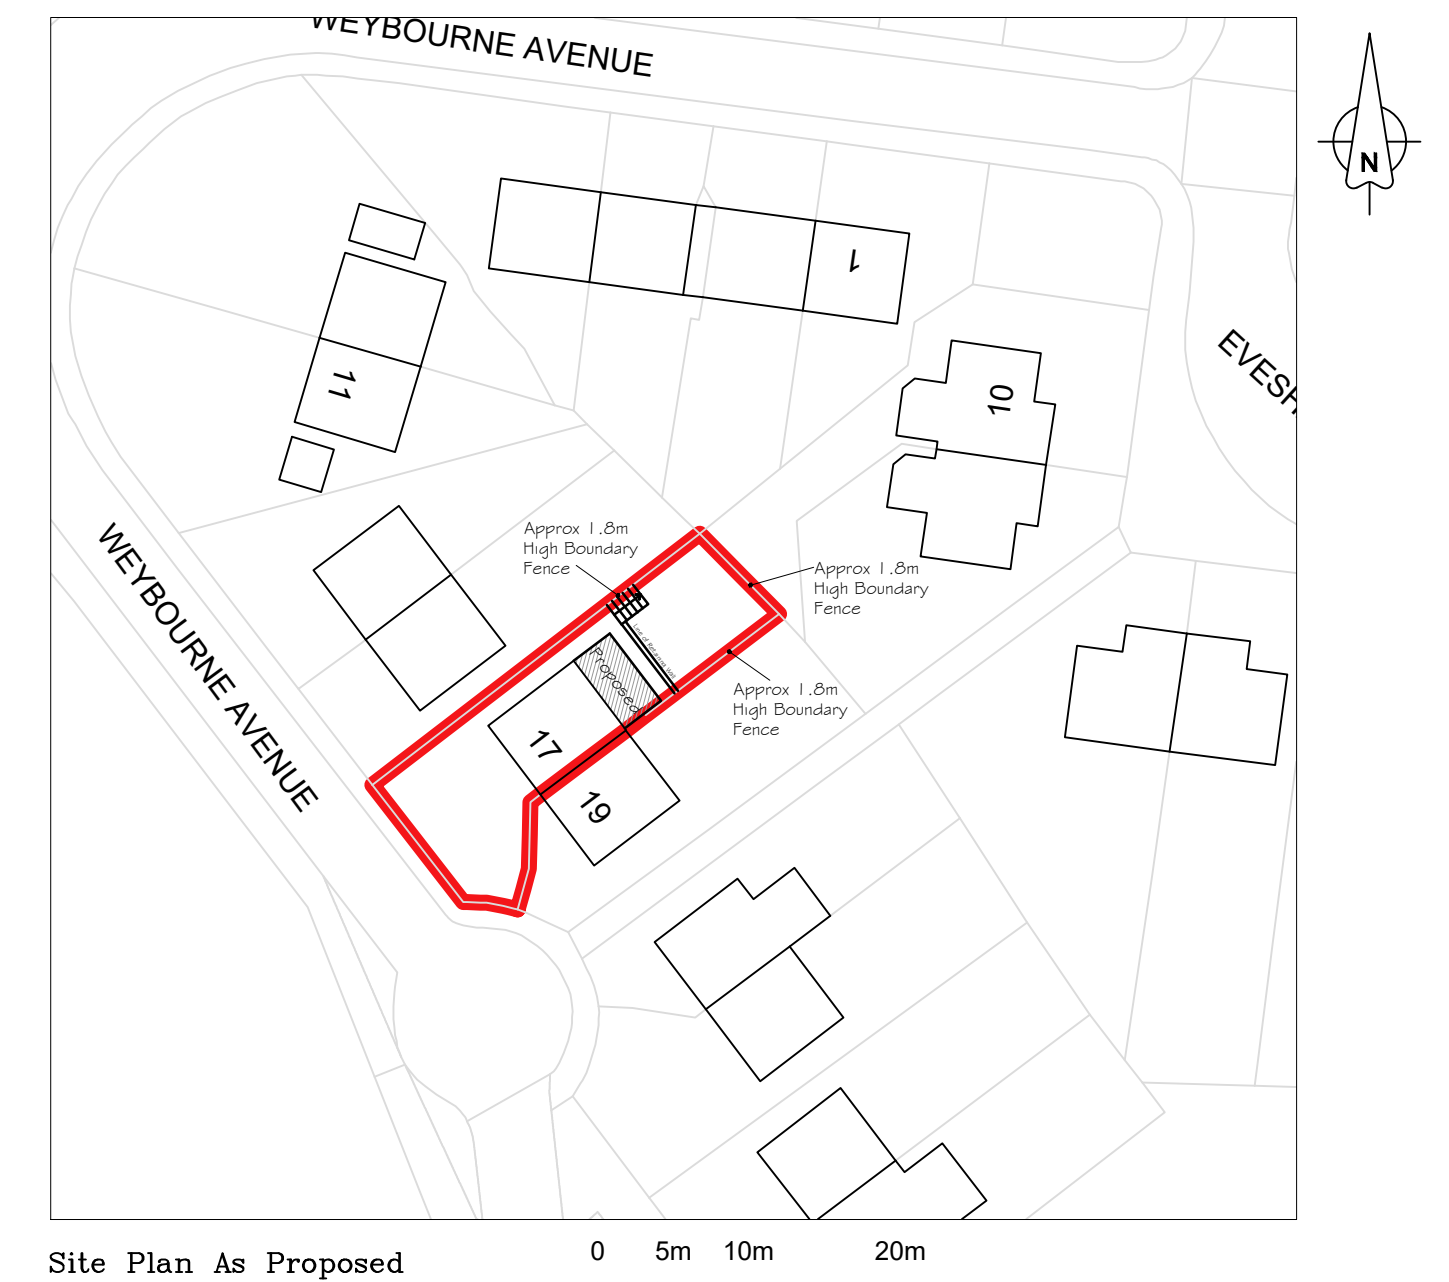

Site Plan As Proposed

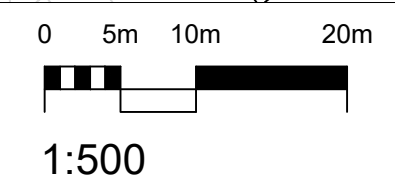

Site Location Plan As Existing

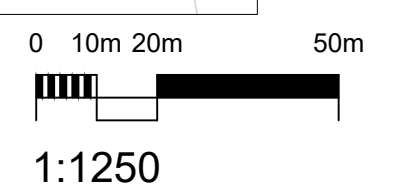


Photo 1
Rear Elevation



Phone: 0161 359 5916 Email: info@cka.design www.ckarchitecturalmanchester.co.uk

PROJECT TITLE Proposed Single Storey Rear Extension	CLIENT Marian Guga 17 Weybourne Avenue, Manchester			
DRAWING STAGE Planning	SCALE Varies @ A1	CHK -	DRAWN BY CS	
SHEET TITLE Plans as Existing & Proposed	PROJECT NUMBER M9-2559	STAGE PLN	REV A	SHT 001