





EXISTING FRONT ELEVATION



EXISTING REAR ELEVATION

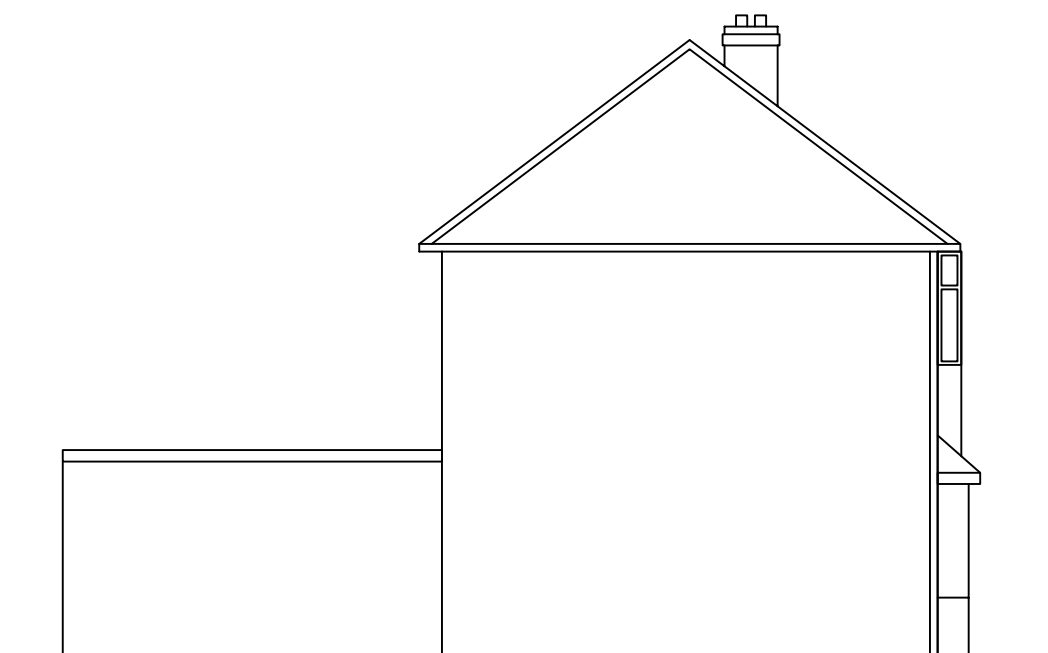

EXISTING SIDE ELEVATION FROM NO. 1

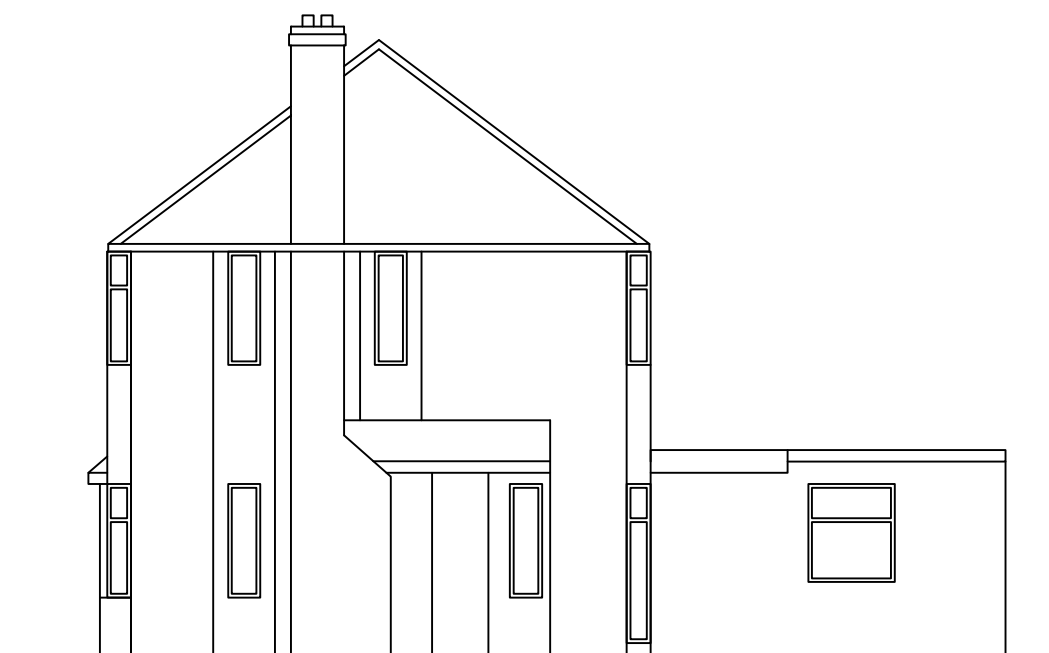

EXISTING SIDE ELEVATION FROM NO. 5

5000 0 5000 10000
ORIGINAL SCALE 1:100 ALL DIMENSIONS IN MILLIMETRES

TITLE	EXISTING ELEVATIONS				
PROJECT	PROPOSED SINGLE STOREY REAR EXTENSION & FRONT PORCH AT 3 REDBURN ROAD MANCHESTER, M23 1AH				
PLOT SCALE 1=1	SCALE 1:100	DRN F.A.	DATE 12/21	DRAWING No. 04	REV