




1 Location Plan

1 : 1250


↑

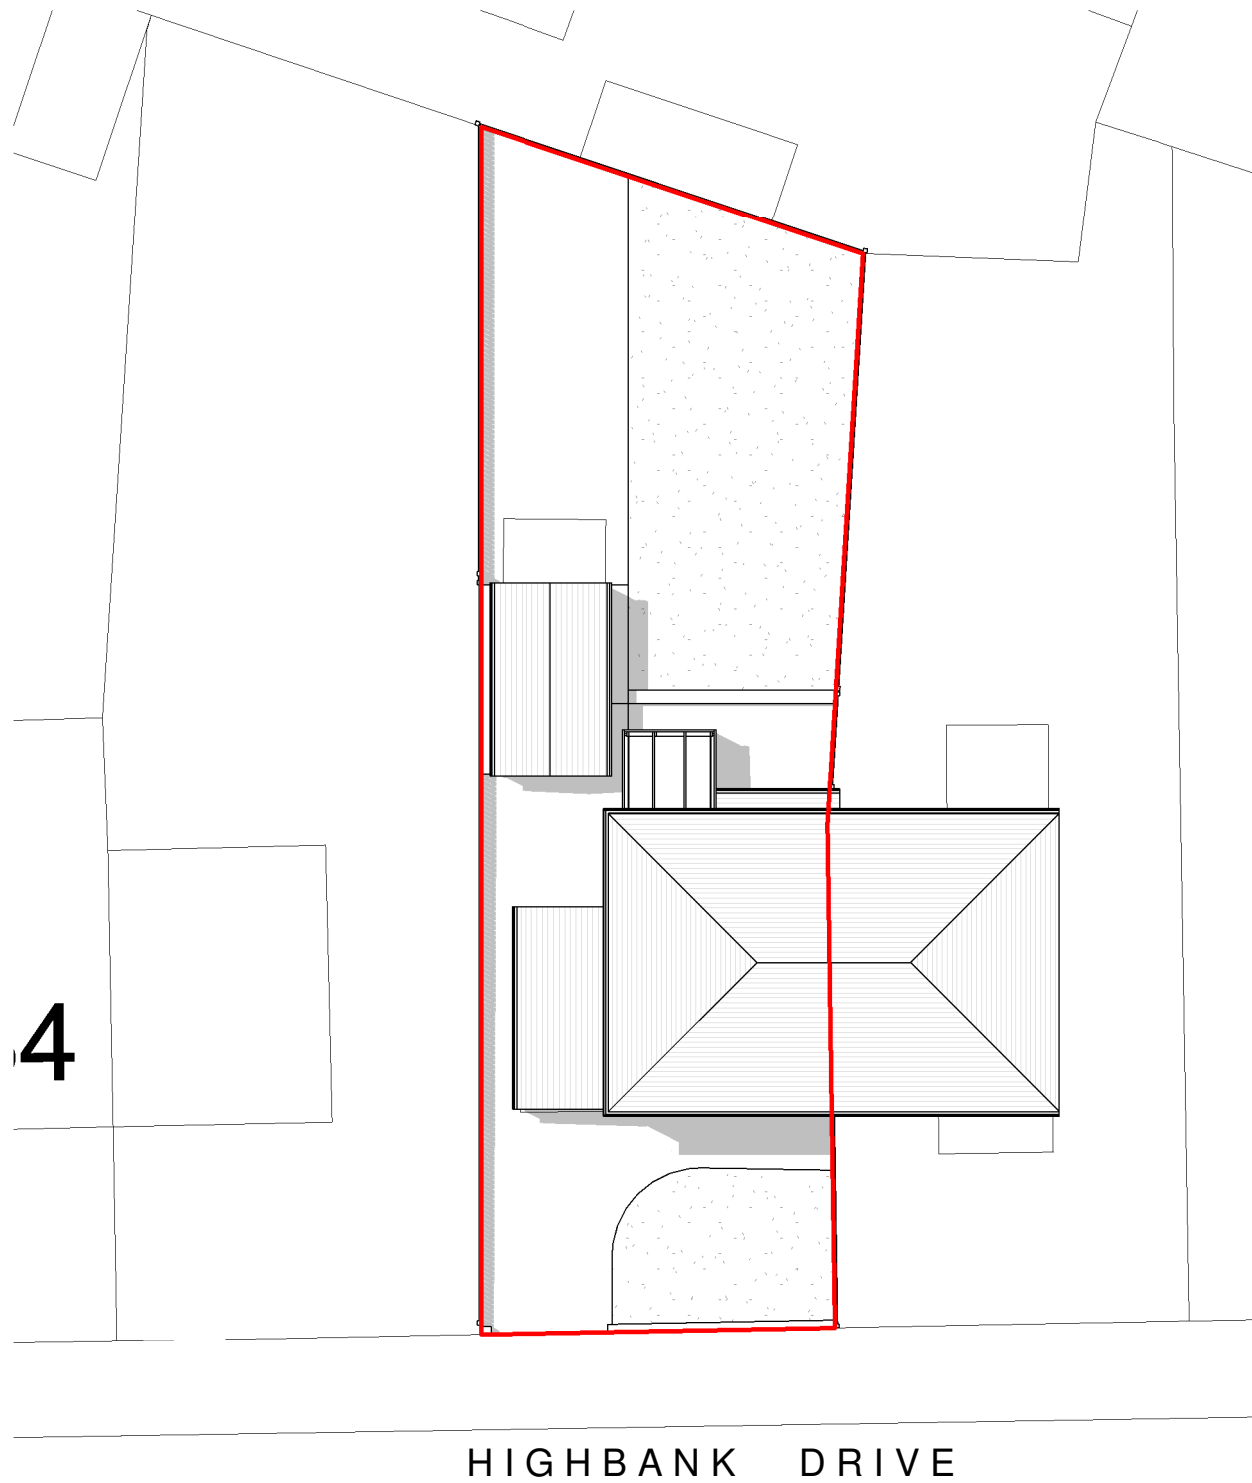

2 Existing Site Plan

1 : 200

↗

 

General Notes

The Architect shall have no responsibility for any use made of this document other than for that which it was prepared and issued.

All dimensions should be checked on site. Do not scale from this drawing

To be read in conjunction with all other Consultant's drawings.

The Architect to be immediately notified of any discrepancies.

Copyright on this drawing retained by the Architect.

LEGEND

— Site Boundary

P1 09/11/21 HG SH Initial Issue
No. Date Dwn Chk App Revision or reason for issue

Client
Mr Twana Tariq

createitstudios
... leave an impression

Create It Studios (NW) Ltd
Universal Square
Devonshire Street North
Manchester
M12 6JH
info@createitstudios.co.uk

Project Title
30 Highbank Drive, Didsbury,
Manchester, M20 5QR

Scale / North Point
As indicated

Drawing Title
Existing Location & Site Plan

Drawing Number A1391(01)AP001	Revision P1
Drawing Status Preliminary	