

General Notes

The Architect shall have no responsibility for any use made of this document other than for that which it was prepared and issued.

All dimensions should be checked on site. Do not scale from this drawing

To be read in conjunction with all other Consultant's drawings.

The Architect to be immediately notified of any discrepancies.

Copyright on this drawing retained by the Architect.

LEGEND

 Site Boundary

P1 09/11/21 HG SH Initial Issue
No. Date Dwn Chk App Revision or reason for issue

Client
Mr Twana Tariq

createitstudios
... leave an impression

Create It Studios (NW) Ltd
Universal Square
Devonshire Street North
Manchester
M12 6JH
info@createitstudios.co.uk

Project Title
**30 Highbank Drive, Didsbury,
Manchester, M20 5QR**


Scale / North Point
1 : 100

Drawing Title
Existing Plans


Drawing Number
A1391(01)AP002

Revision
P1

Drawing Status
Preliminary

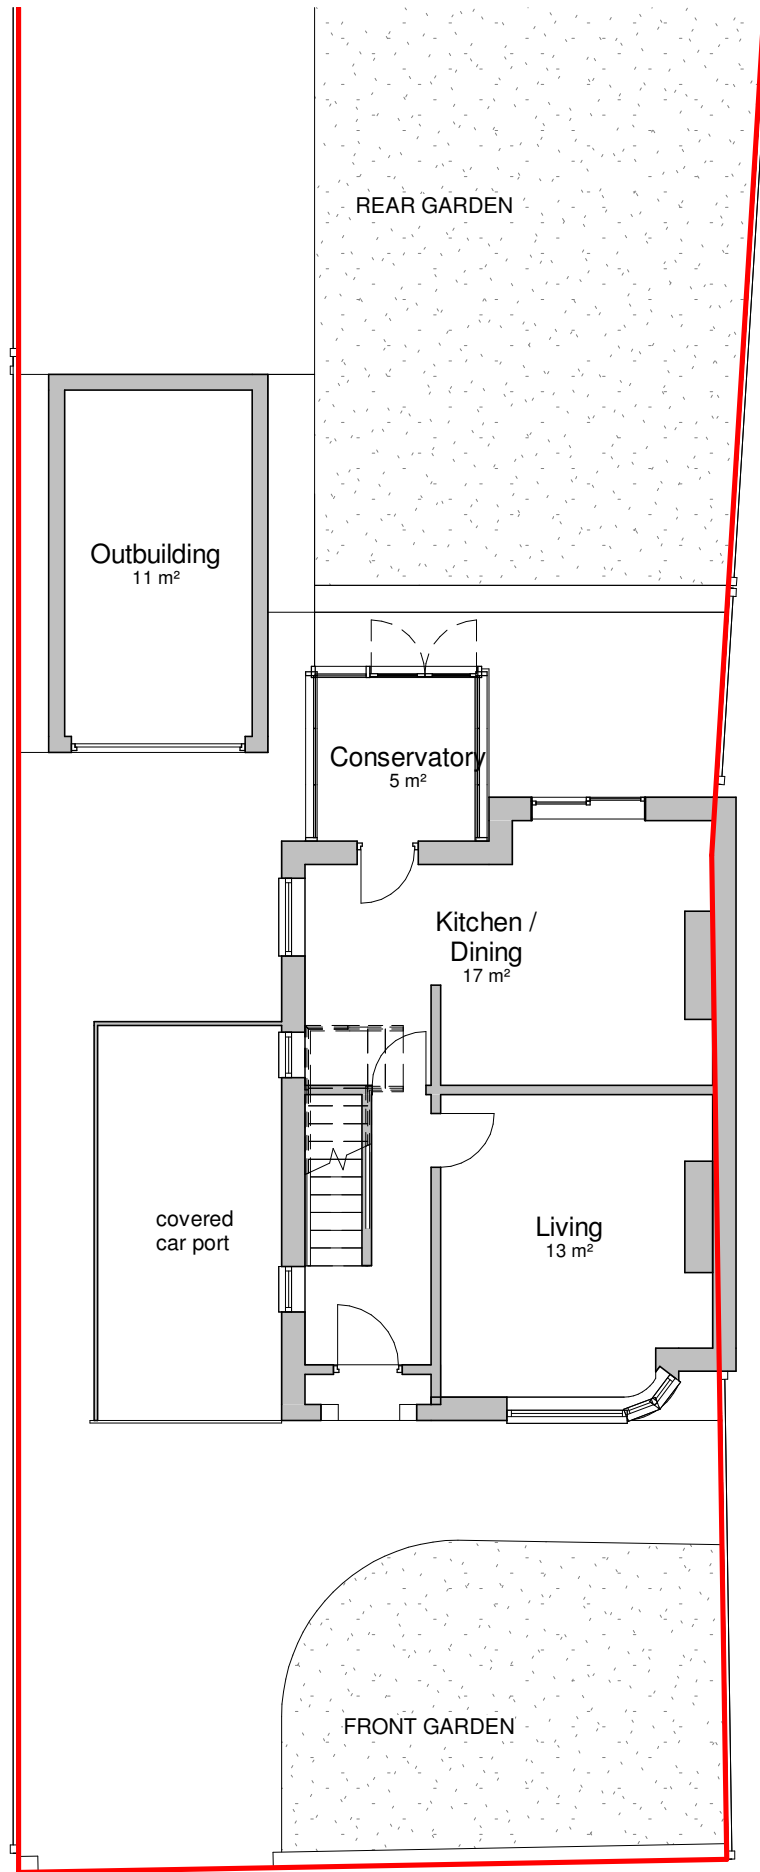

1 Existing Ground Floor Plan
1 : 100

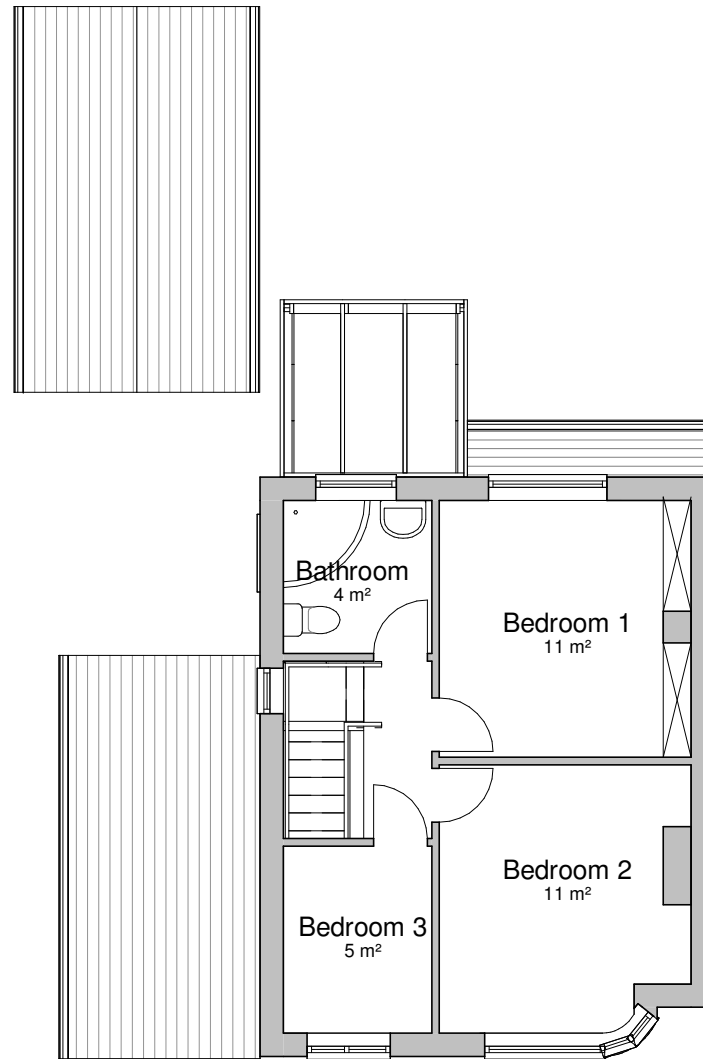

2 Existing First Floor Plan
1 : 100

