


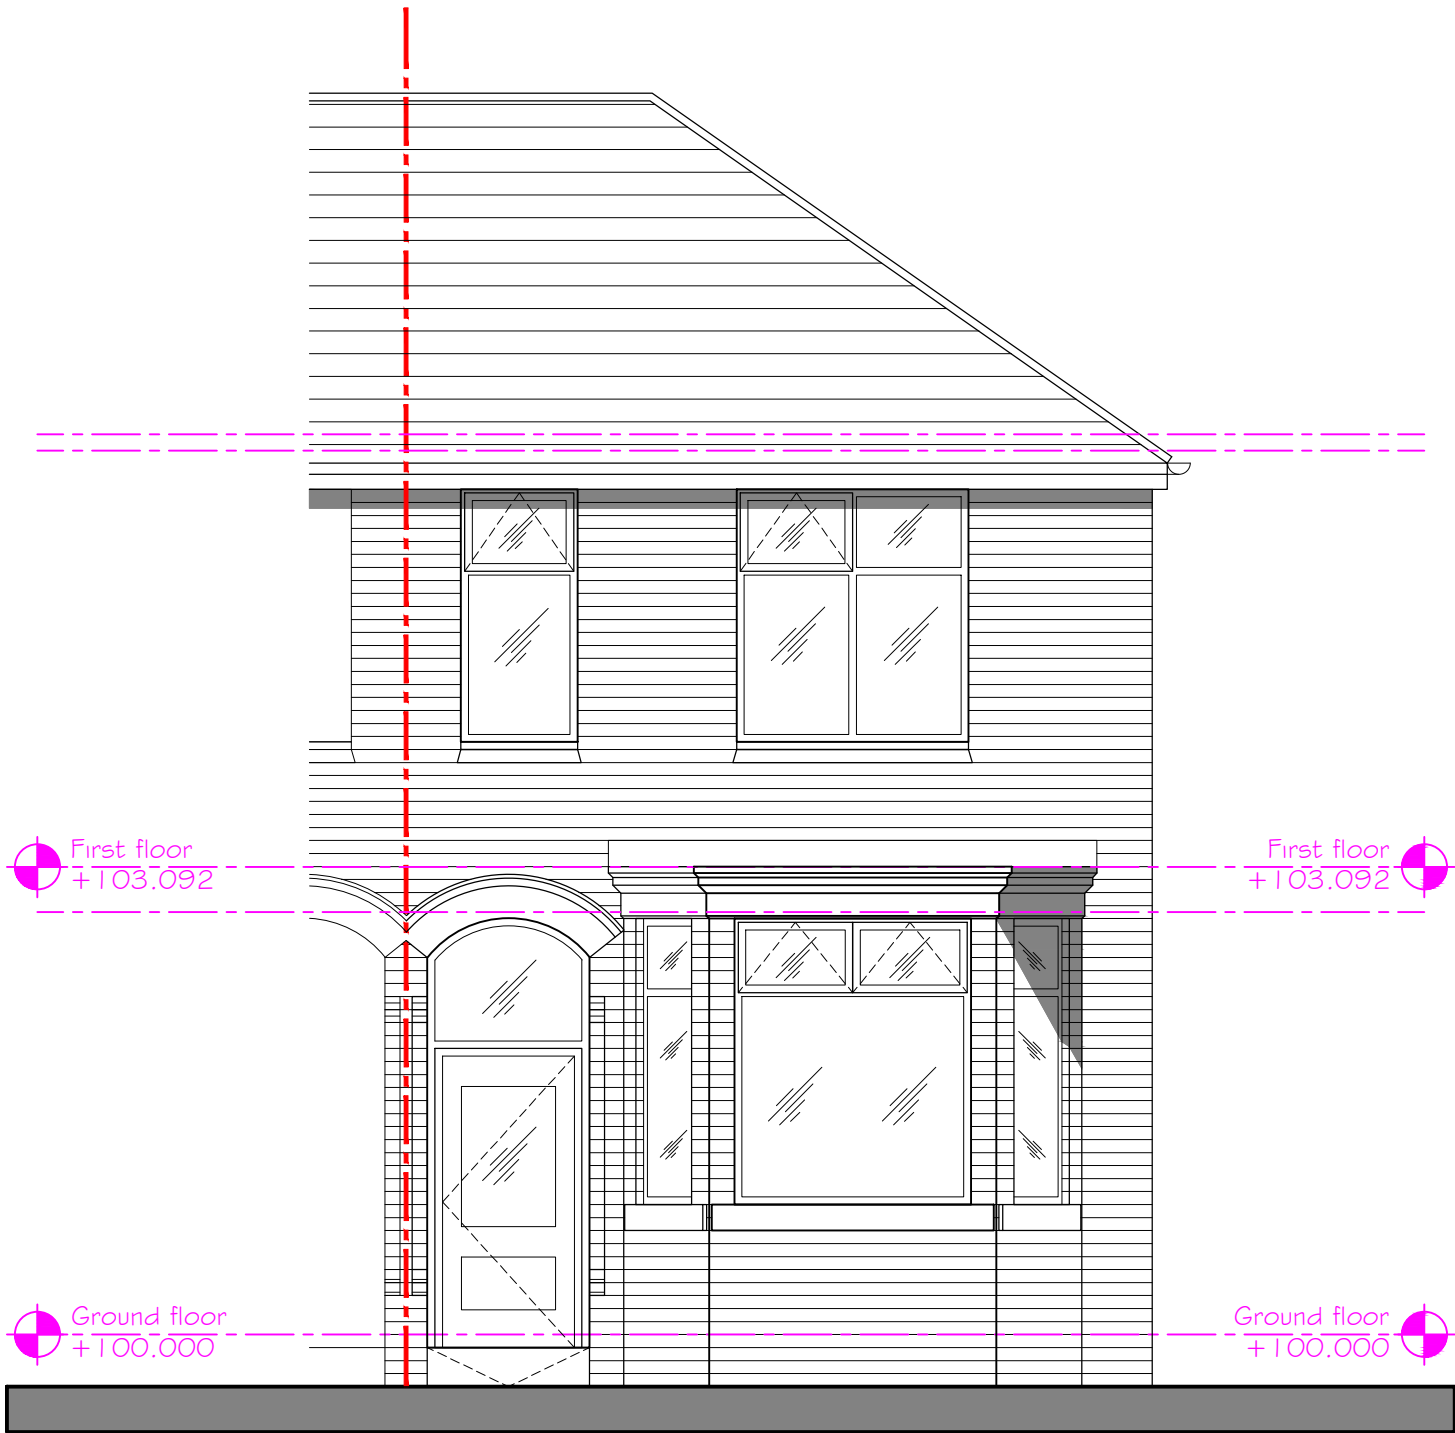

South

Revision	Description	Init.	Date
----------	-------------	-------	------

PLANNING

 47A Park Lane Poynton Stockport Cheshire SK12 1RD Tel: 01625 403 516 Fax: 01625 403 516 E-mail: info@paz-architects.co.uk	Project:	6 RUSHOLME GROVE	
		SINGLE STOREY REAR EXTENSION	
	Client:	PAUL REEVES	
	Drawing Title:	EXISTING	
		SOUTH ELEVATION	
Drawing No:	Rev:		
KR657-41-03-PL-107	-		
Drawn By:	Checked:	Scale:	Date:
D.J.J	J. Albutt	1:50@A3	14.12.2021