



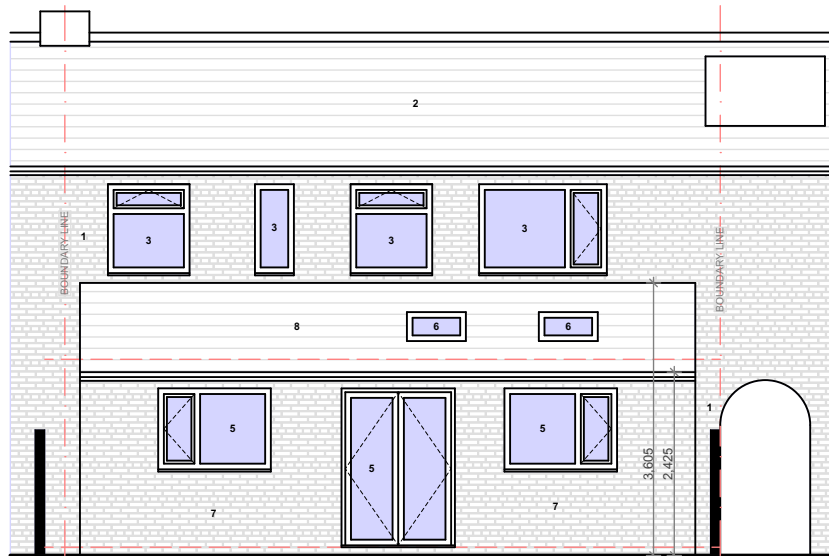


PROPOSED GA REAR ELEVATION  
@1:100

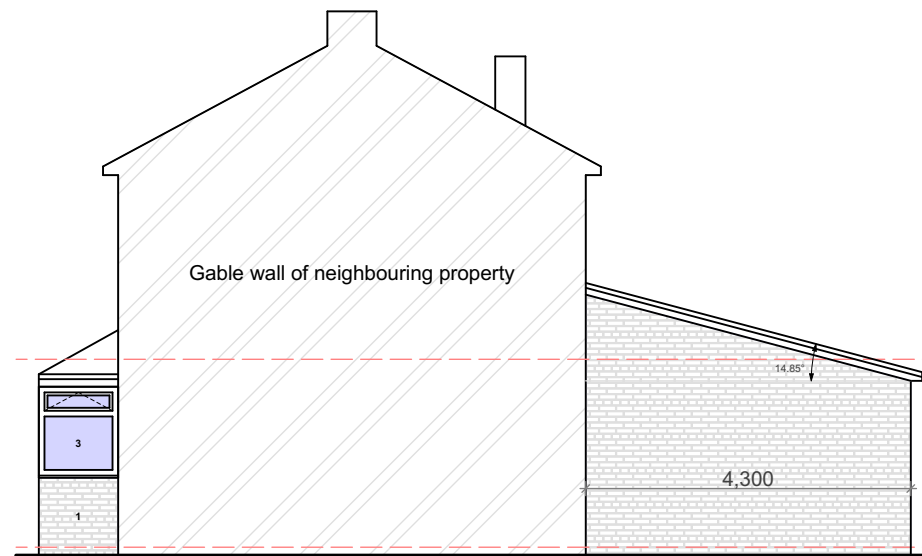


PROPOSED GA SIDE ELEVATION 1  
@1:100



PROPOSED GA GROUND FLOOR PLAN  
@1:100

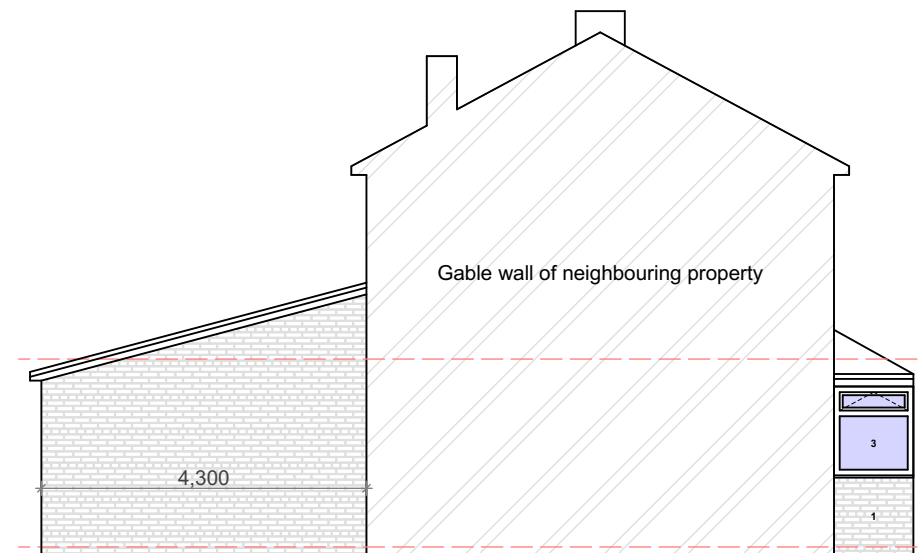

PROPOSED GA SIDE ELEVATION 2  
@1:100

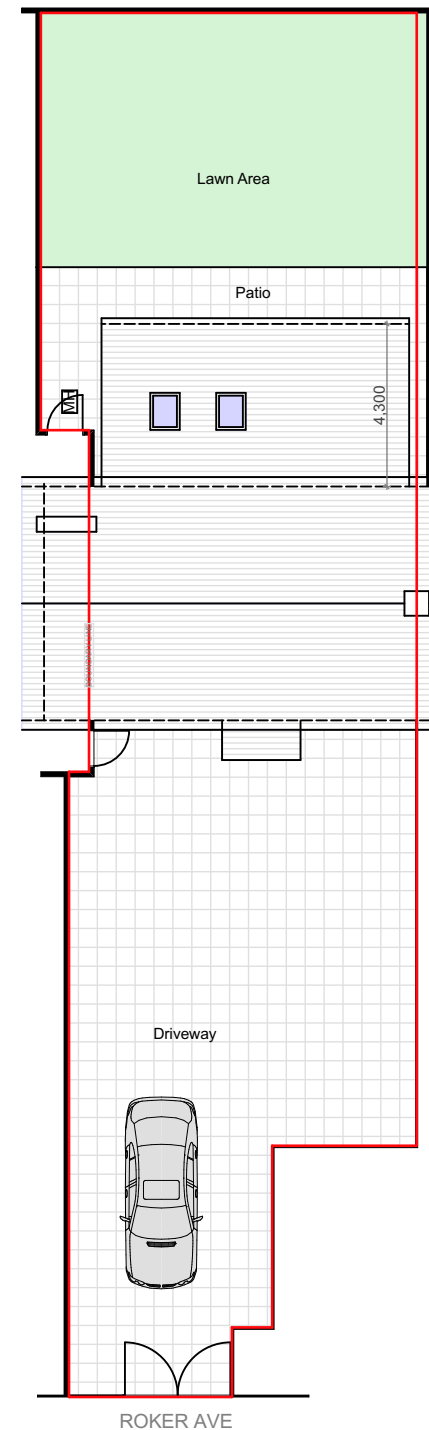

PROPOSED GA SITE PLAN  
@ 1:200

#### notes

This drawing is subject to a detailed building and site survey, therefore no guarantee of its accuracy can be given. This drawing has been draughted in accordance with the clients design requirements. All areas are approximate and are subject to a detailed building and site survey and further design development. All dimensions should be checked prior to commencement of construction on site. Measurements should not be taken off the drawing.

All dimensions shown are in millimetres (mm).

#### Text Key

1. Existing brickwork
2. Existing pantiles roof tiles
3. Existing uPVC door/window
4. Existing timber door/window
5. Proposed uPVC door/window
6. Proposed skylight
7. Proposed brickwork
8. Proposed pantiles roof tiles



PL0 Planning Issue

11.01.22

revisions



NADA Architects Ltd  
169 Kingsway  
Burnage  
Manchester  
M19 2ND  
Mob: 07974 735527  
E: ahmed@nadaarchitects.com  
W: www.nadaarchitects.com

D - design PL - planning PT - pre-tender  
T - tender P - preliminary  
C - construction R - record

MAZADA BEGUM.

HOUSE EXTENSION.  
24 ROKER AVE,  
MANCHESTER, M13 0TP

PROPOSED GA SITE PLAN &  
ELEVATIONS & FLOOR PLAN.

| scale      | date              | drawn    | checked |
|------------|-------------------|----------|---------|
| 1:200 @ A3 | 11.01.22          | MH       | AC      |
| 1:100 @ A3 |                   |          |         |
| job no     | (category) dwg no | revision |         |

21-1010 (02)001 PL0

Drawing measurements shall not be obtained by scaling. Verify all dims prior to construction. Immediately report any discrepancies on this drawing to Architect. This drawing shall be read in conjunction with associated specifications and related consultant's documents.