


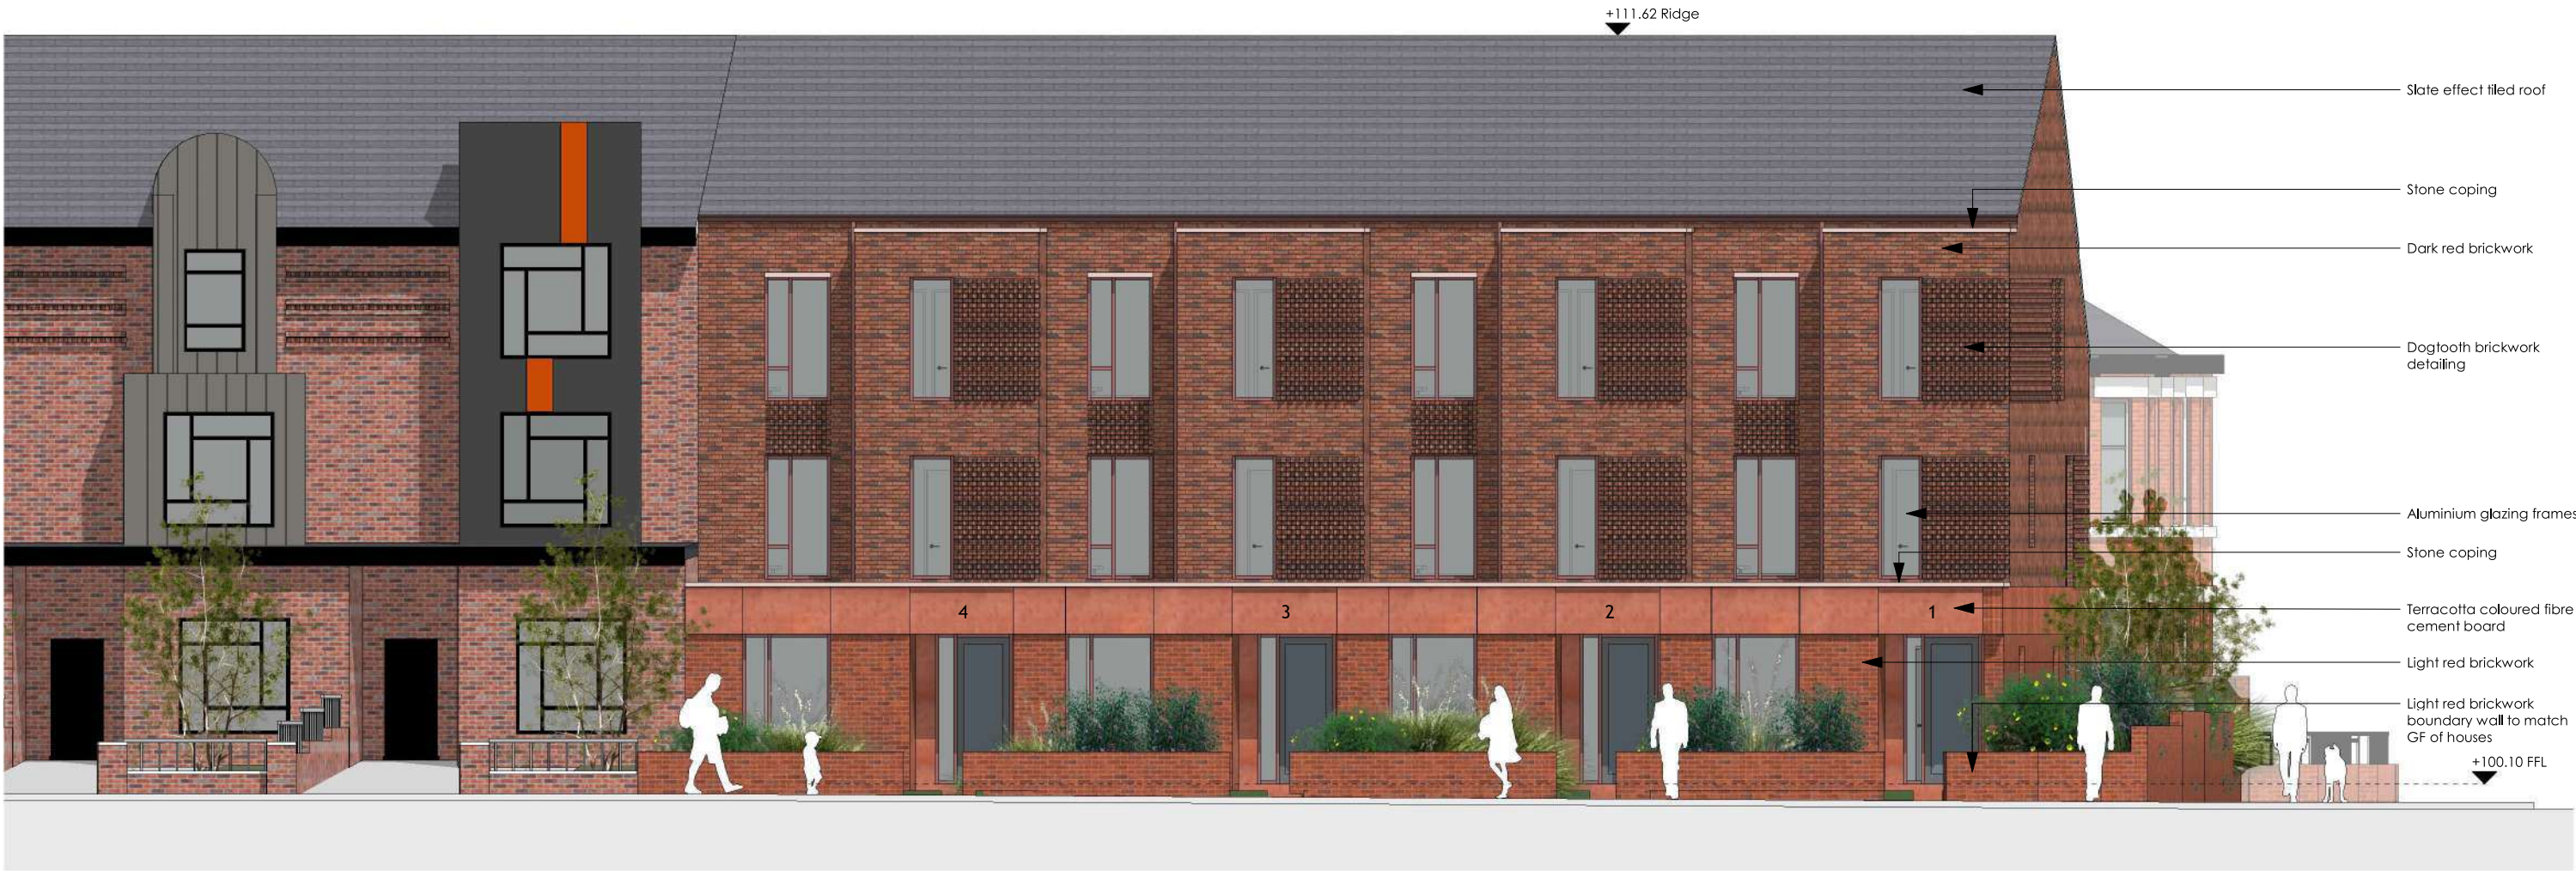

DO NOT SCALE FROM THIS
DRAWING.
All drawings and visuals are
provided for illustrative
purposes only and are
indicative proposals subject to
detailed design and structural
coordination. AA advises all
measurements to be checked
on site.
Specific details and
materials/colours are subject
to further design development.

COPYRIGHT: Artform Architects.

Rev

Description

Date

By

SCALE
1 : 100 @A3

DWG No
MLE/PL/106

WEB: www.artformarchitects.com | EMAIL: info@artformarchitects.com

XYZ Building 1st Floor 2 Hardman Blvd Manchester | TEL 0161 6600377

STATUS
PLANNING

DRAWN
JB

DATE
Sep 2021

REV

MOSS LANE EAST
Proposed North Elevation

ARTFORM
ARCHITECTS

- Solar panels - exact amount TBC
- Slate effect tiled roof
- 2no. of rooflights per dwelling
- Dark red brickwork
- Projecting brickwork band detailing
- Terracotta coloured fibre cement board
- Light red brickwork soldier course band
- Light red brickwork
- Aluminium glazing frames



DO NOT SCALE FROM THIS DRAWING.
All drawings and visuals are provided for illustrative purposes only and are indicative proposals subject to detailed design and structural coordination. AA advises all measurements to be checked on site.
Specific details and materials/colours are subject to further design development.

COPYRIGHT: Artform Architects.

Rev	Description	Date	By			

SCALE 1 : 100 @A3	STATUS PLANNING	DATE Sep 2021
DWG No MLE/PL/108	DRAWN JB	REV
WEB: www.artformarchitects.com EMAIL: info@artformarchitects.com		
XYZ Building 1st Floor 2 Hardman Blvd Manchester TEL 0161 6600377		

MOSS LANE EAST
Proposed South Elevation

ARTFORM
ARCHITECTS



DO NOT SCALE FROM THIS
DRAWING.
All drawings and visuals are
provided for illustrative
purposes only and are
indicative proposals subject to
detailed design and structural
coordination. AA advises all
measurements to be checked
on site.
Specific details and
materials/colours are subject
to further design development.

COPYRIGHT: Artform Architects.

Rev	Description	Date	By
-----	-------------	------	----

SCALE	STATUS	DATE
1 : 100 @A3	PLANNING	Sep 2021
DWG No	DRAWN	REV
MLE/PL/109	JB	

WEB: www.artformarchitects.com | EMAIL: info@artformarchitects.com
XYZ Building 1st Floor 2 Hardman Blvd Manchester | TEL 0161 6600377

MOSS LANE EAST
Proposed Section A-A

ARTFORM
ARCHITECTS



DO NOT SCALE FROM THIS DRAWING. All drawings and visuals are provided for illustrative purposes only and are indicative proposals subject to detailed design and structural coordination. AA advises all measurements to be checked on site.

Specific details and materials/colours are subject to further design development.

COPYRIGHT: Artform Architects.

Rev	Description	Date	By			

SCALE 1 : 200 @A3	STATUS PLANNING	DATE Sep 2021
DWG No MLE/PL/110	DRAWN JB	REV
WEB: www.artformarchitects.com EMAIL: info@artformarchitects.com		
XYZ Building 1st Floor 2 Hardman Blvd Manchester TEL 0161 6600377		

MOSS LANE EAST
Proposed Moss Lane East Street
Elevation

ARTFORM
ARCHITECTS



0m 1 2 3 4 5 10

DO NOT SCALE FROM THIS DRAWING.
All drawings and visuals are provided for illustrative purposes only and are indicative proposals subject to detailed design and structural coordination. AA advises all measurements to be checked on site.
Specific details and materials/colours are subject to further design development.

COPYRIGHT: Artform Architects.

Rev	Description	Date	By

SCALE
1 : 200 @A3
DWG No
MLE/PL/111

STATUS
PLANNING
DRAWN
JB

DATE
Sep 2021
REV

WEB: www.artformarchitects.com | EMAIL: info@artformarchitects.com
XYZ Building 1st Floor 2 Hardman Blvd Manchester | TEL 0161 6600377

MOSS LANE EAST
Proposed Broadfield Road Street
Elevation
ARTFORM
ARCHITECTS



DO NOT SCALE FROM THIS
DRAWING.
All drawings and visuals are
provided for illustrative
purposes only and are
indicative proposals subject to
detailed design and structural
coordination. AA advises all
measurements to be checked
on site.

Specific details and materials/colours are subject to further design development.

COPYRIGHT: Artform Architects.

Rev	Description	Date	By
-----	-------------	------	----

SCALE
1 : 50 @A3

DWG No
MLE/PL/112

WEB: www.artformarchitects.com | **EMAIL:** info@artformarchitects.com

XYZ Building 1st Floor 2 Hardman Blvd Manchester | TEL 0161 6600377

STATUS
PLANNING

DRAWN
JB

DATE
Sep 2021

REV

MOSS LANE EAST
Strip Elevation and Section

ARTFORM |
ARCHITECTS