



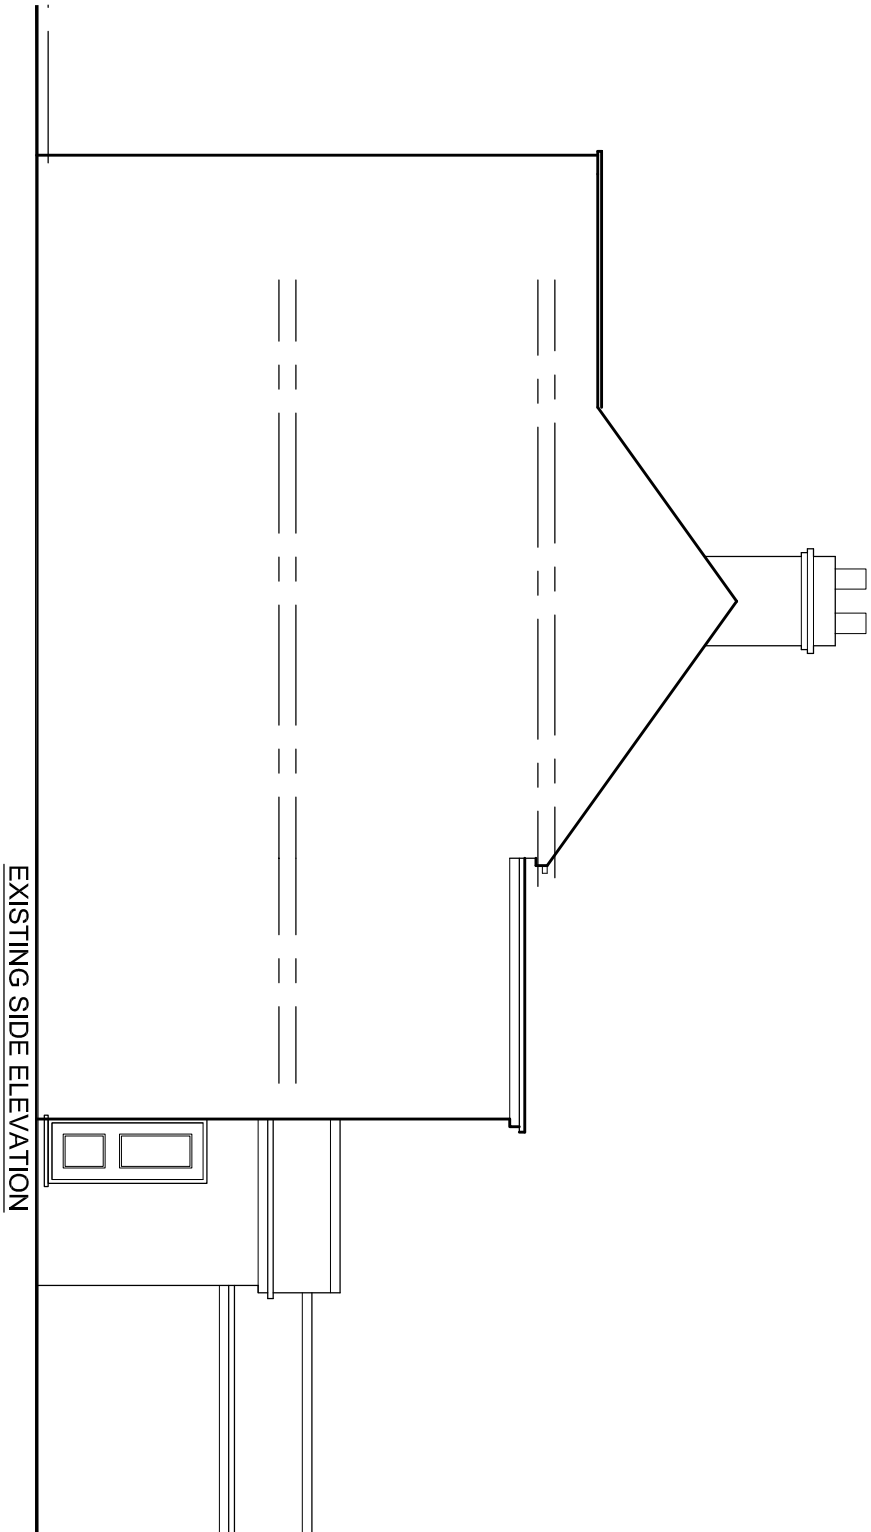

EXISTING SIDE ELEVATION

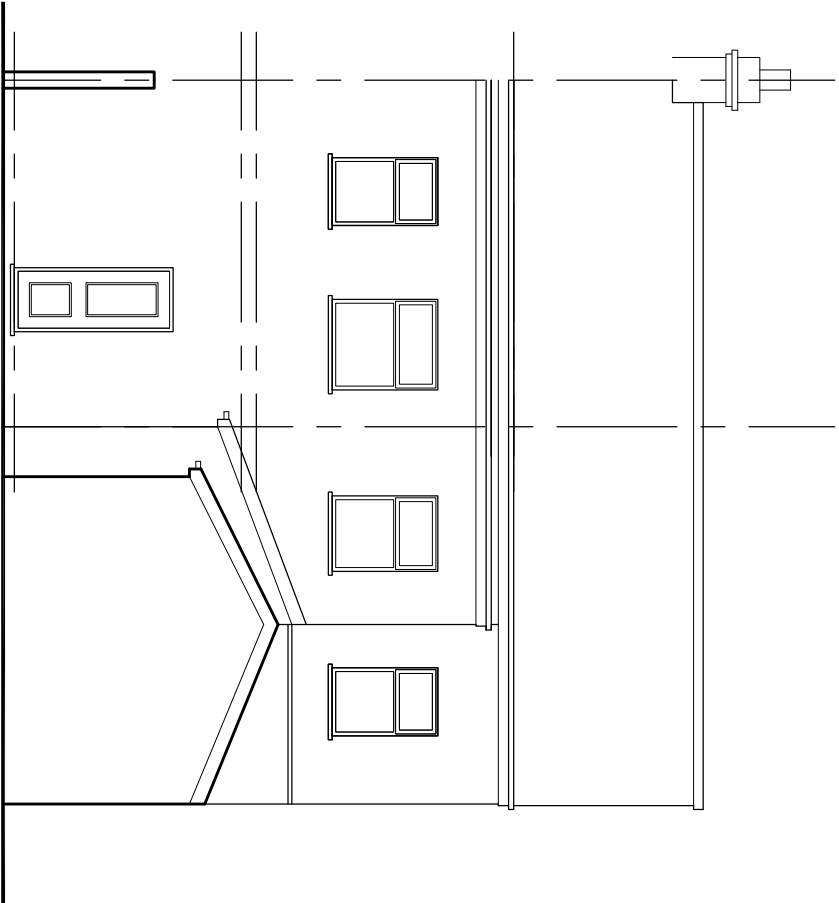

EXISTING FRONT ELEVATION



EXISTING REAR ELEVATION

PROJECT

74/76 Old Church
Street, Failsworth

CLIENT

Properidge Ltd

DRAWING TITLE

Existing Elevation

JOB No

DRAWING No
NA-P02

SCALE

1:100@A3

DATE

Sep. 2021

REVISION

-

t: 0782 895 3405

e: niamat@hotmail.co.uk