


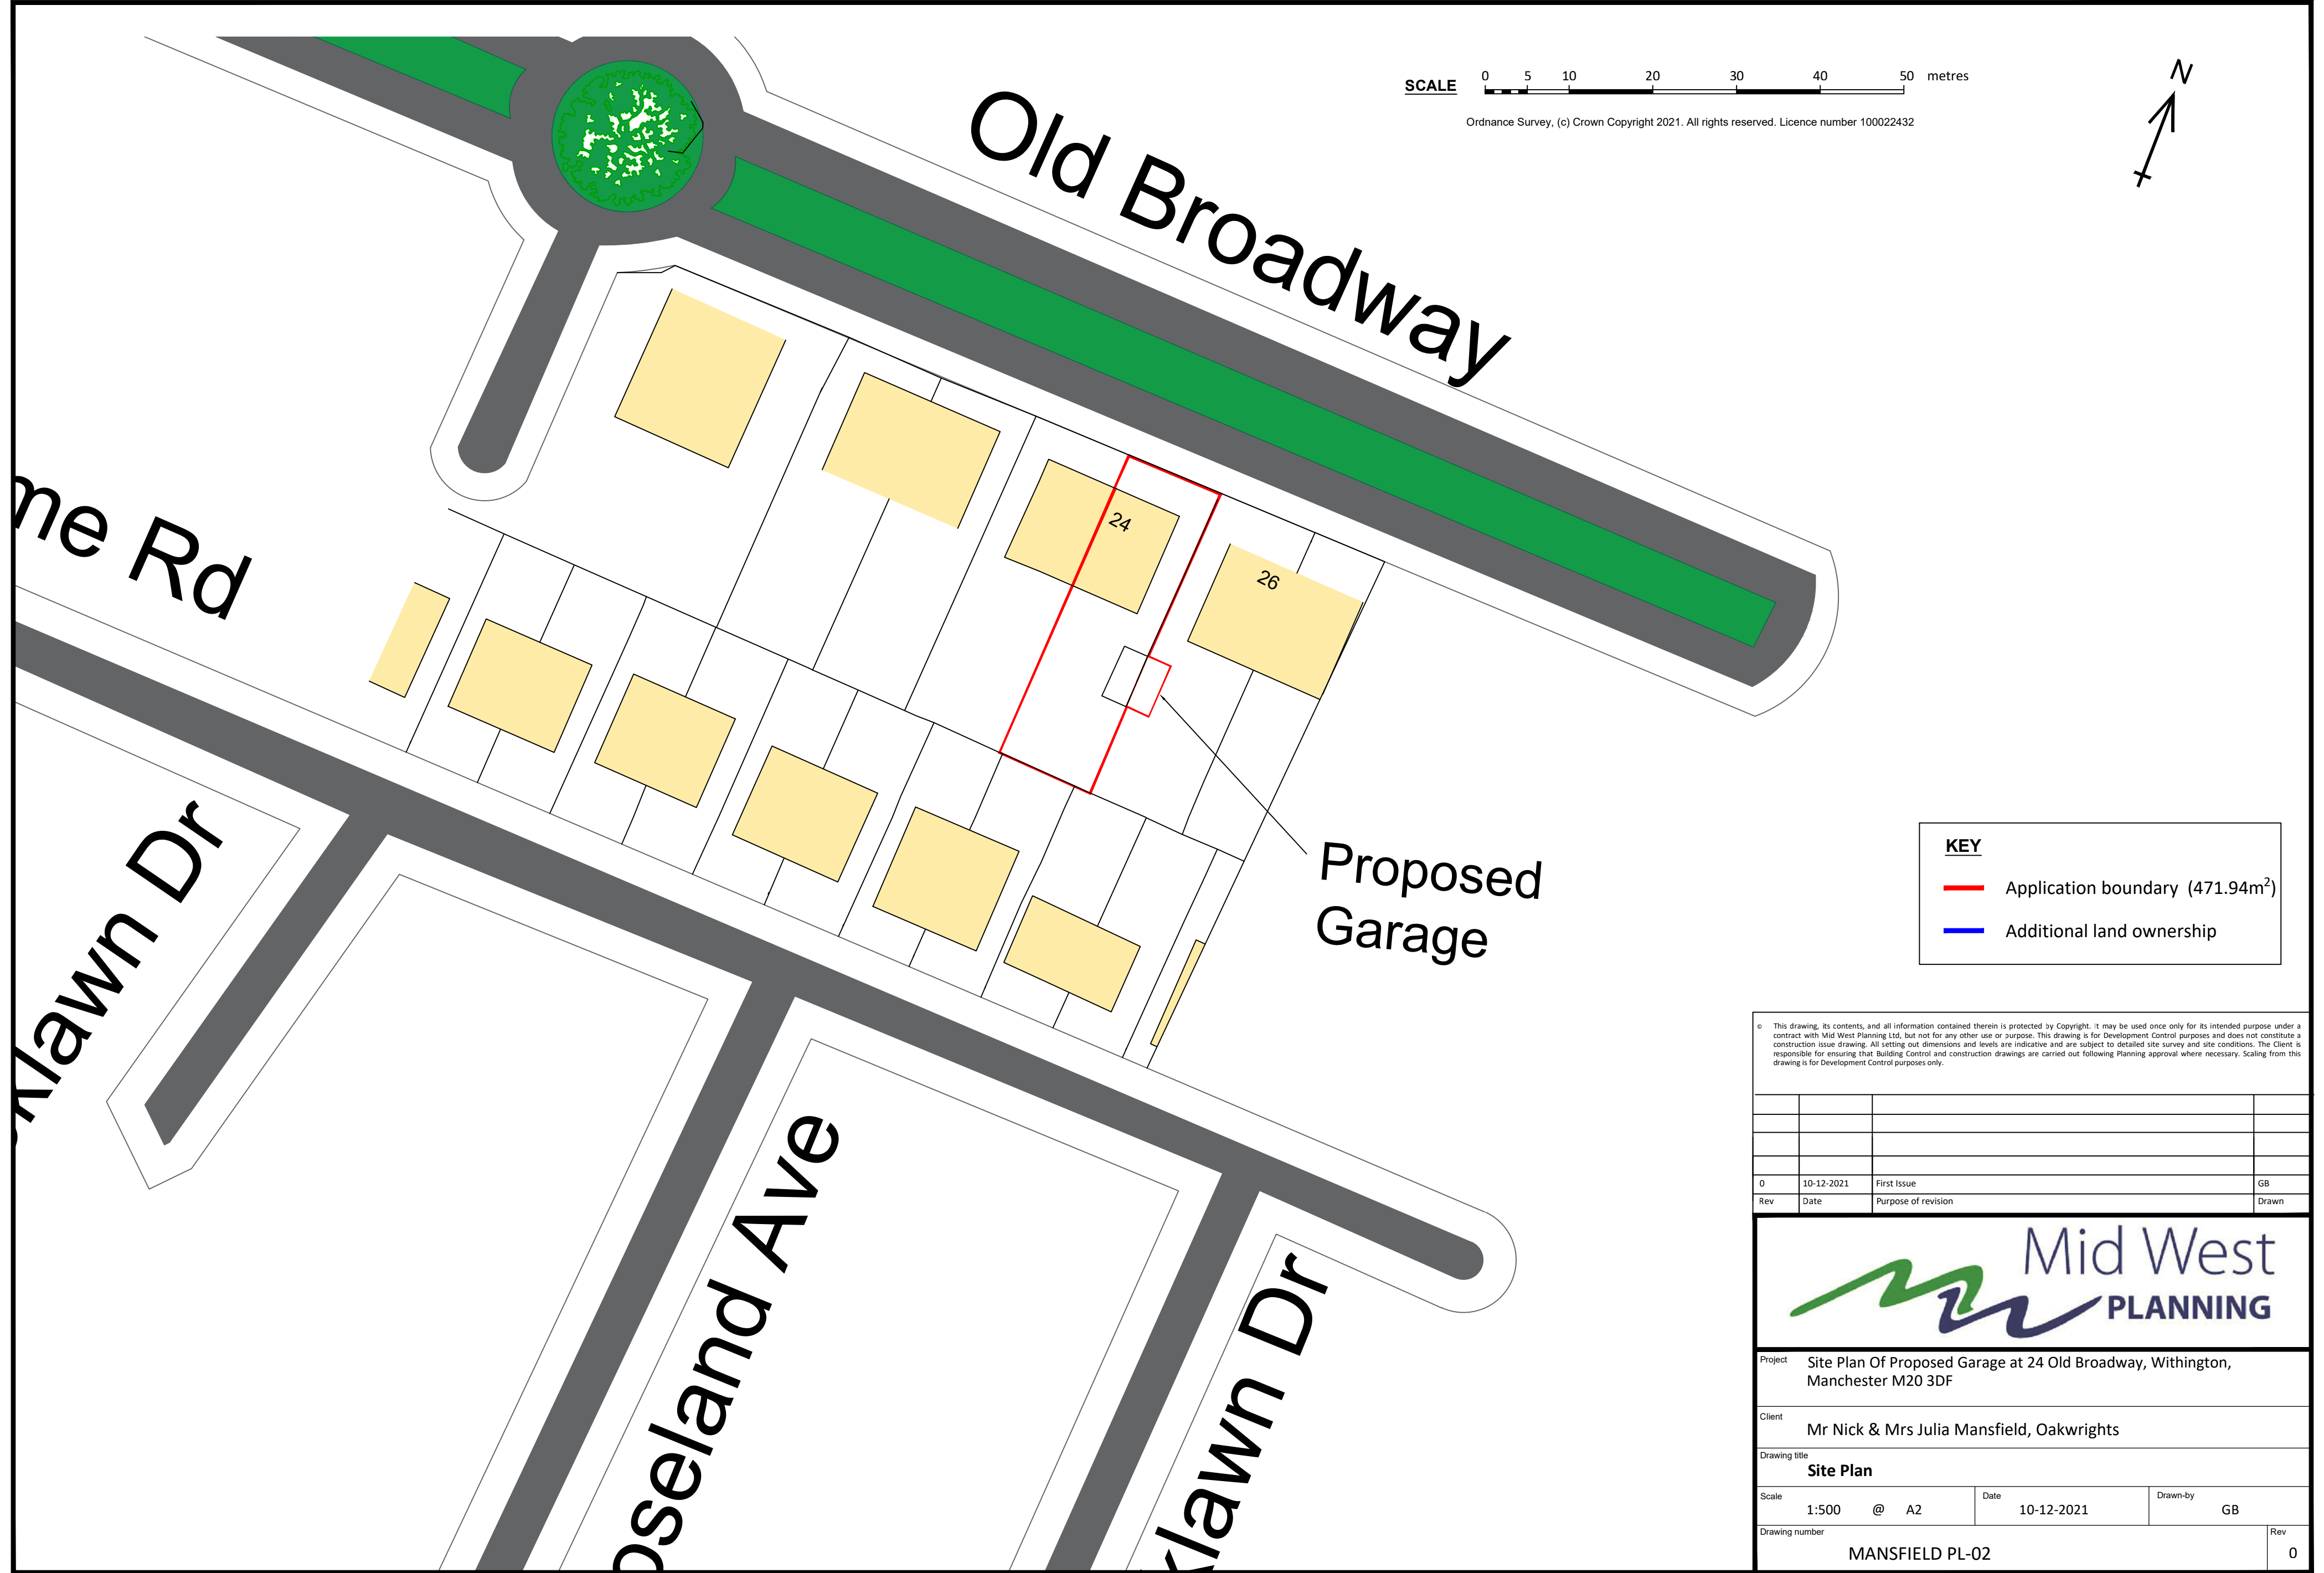

This drawing, its contents, and all information contained therein is protected by Copyright. It may be used once only for its intended purpose under a contract with Mid West Planning Ltd, but not for any other use or purpose. This drawing is for Development Control purposes and does not constitute a construction issue drawing. All setting out dimensions and levels are indicative and are subject to detailed site survey and site conditions. The Client is responsible for ensuring that Building Control and construction drawings are carried out following Planning approval where necessary. Scaling from this drawing is for Development Control purposes only.

0	10-12-2021	First Issue	GB
Rev	Date	Purpose of revision	Drawn



Project				Site Plan Of Proposed Garage at 24 Old Broadway, Withington, Manchester M20 3DF	
Client				Mr Nick & Mrs Julia Mansfield, Oakwrights	
Drawing title				Site Plan	
Scale		1:500 @ A2		Date	10-12-2021
				Drawn-by	GB
Drawing number				MANSFIELD PL-02	
				Rev	0