



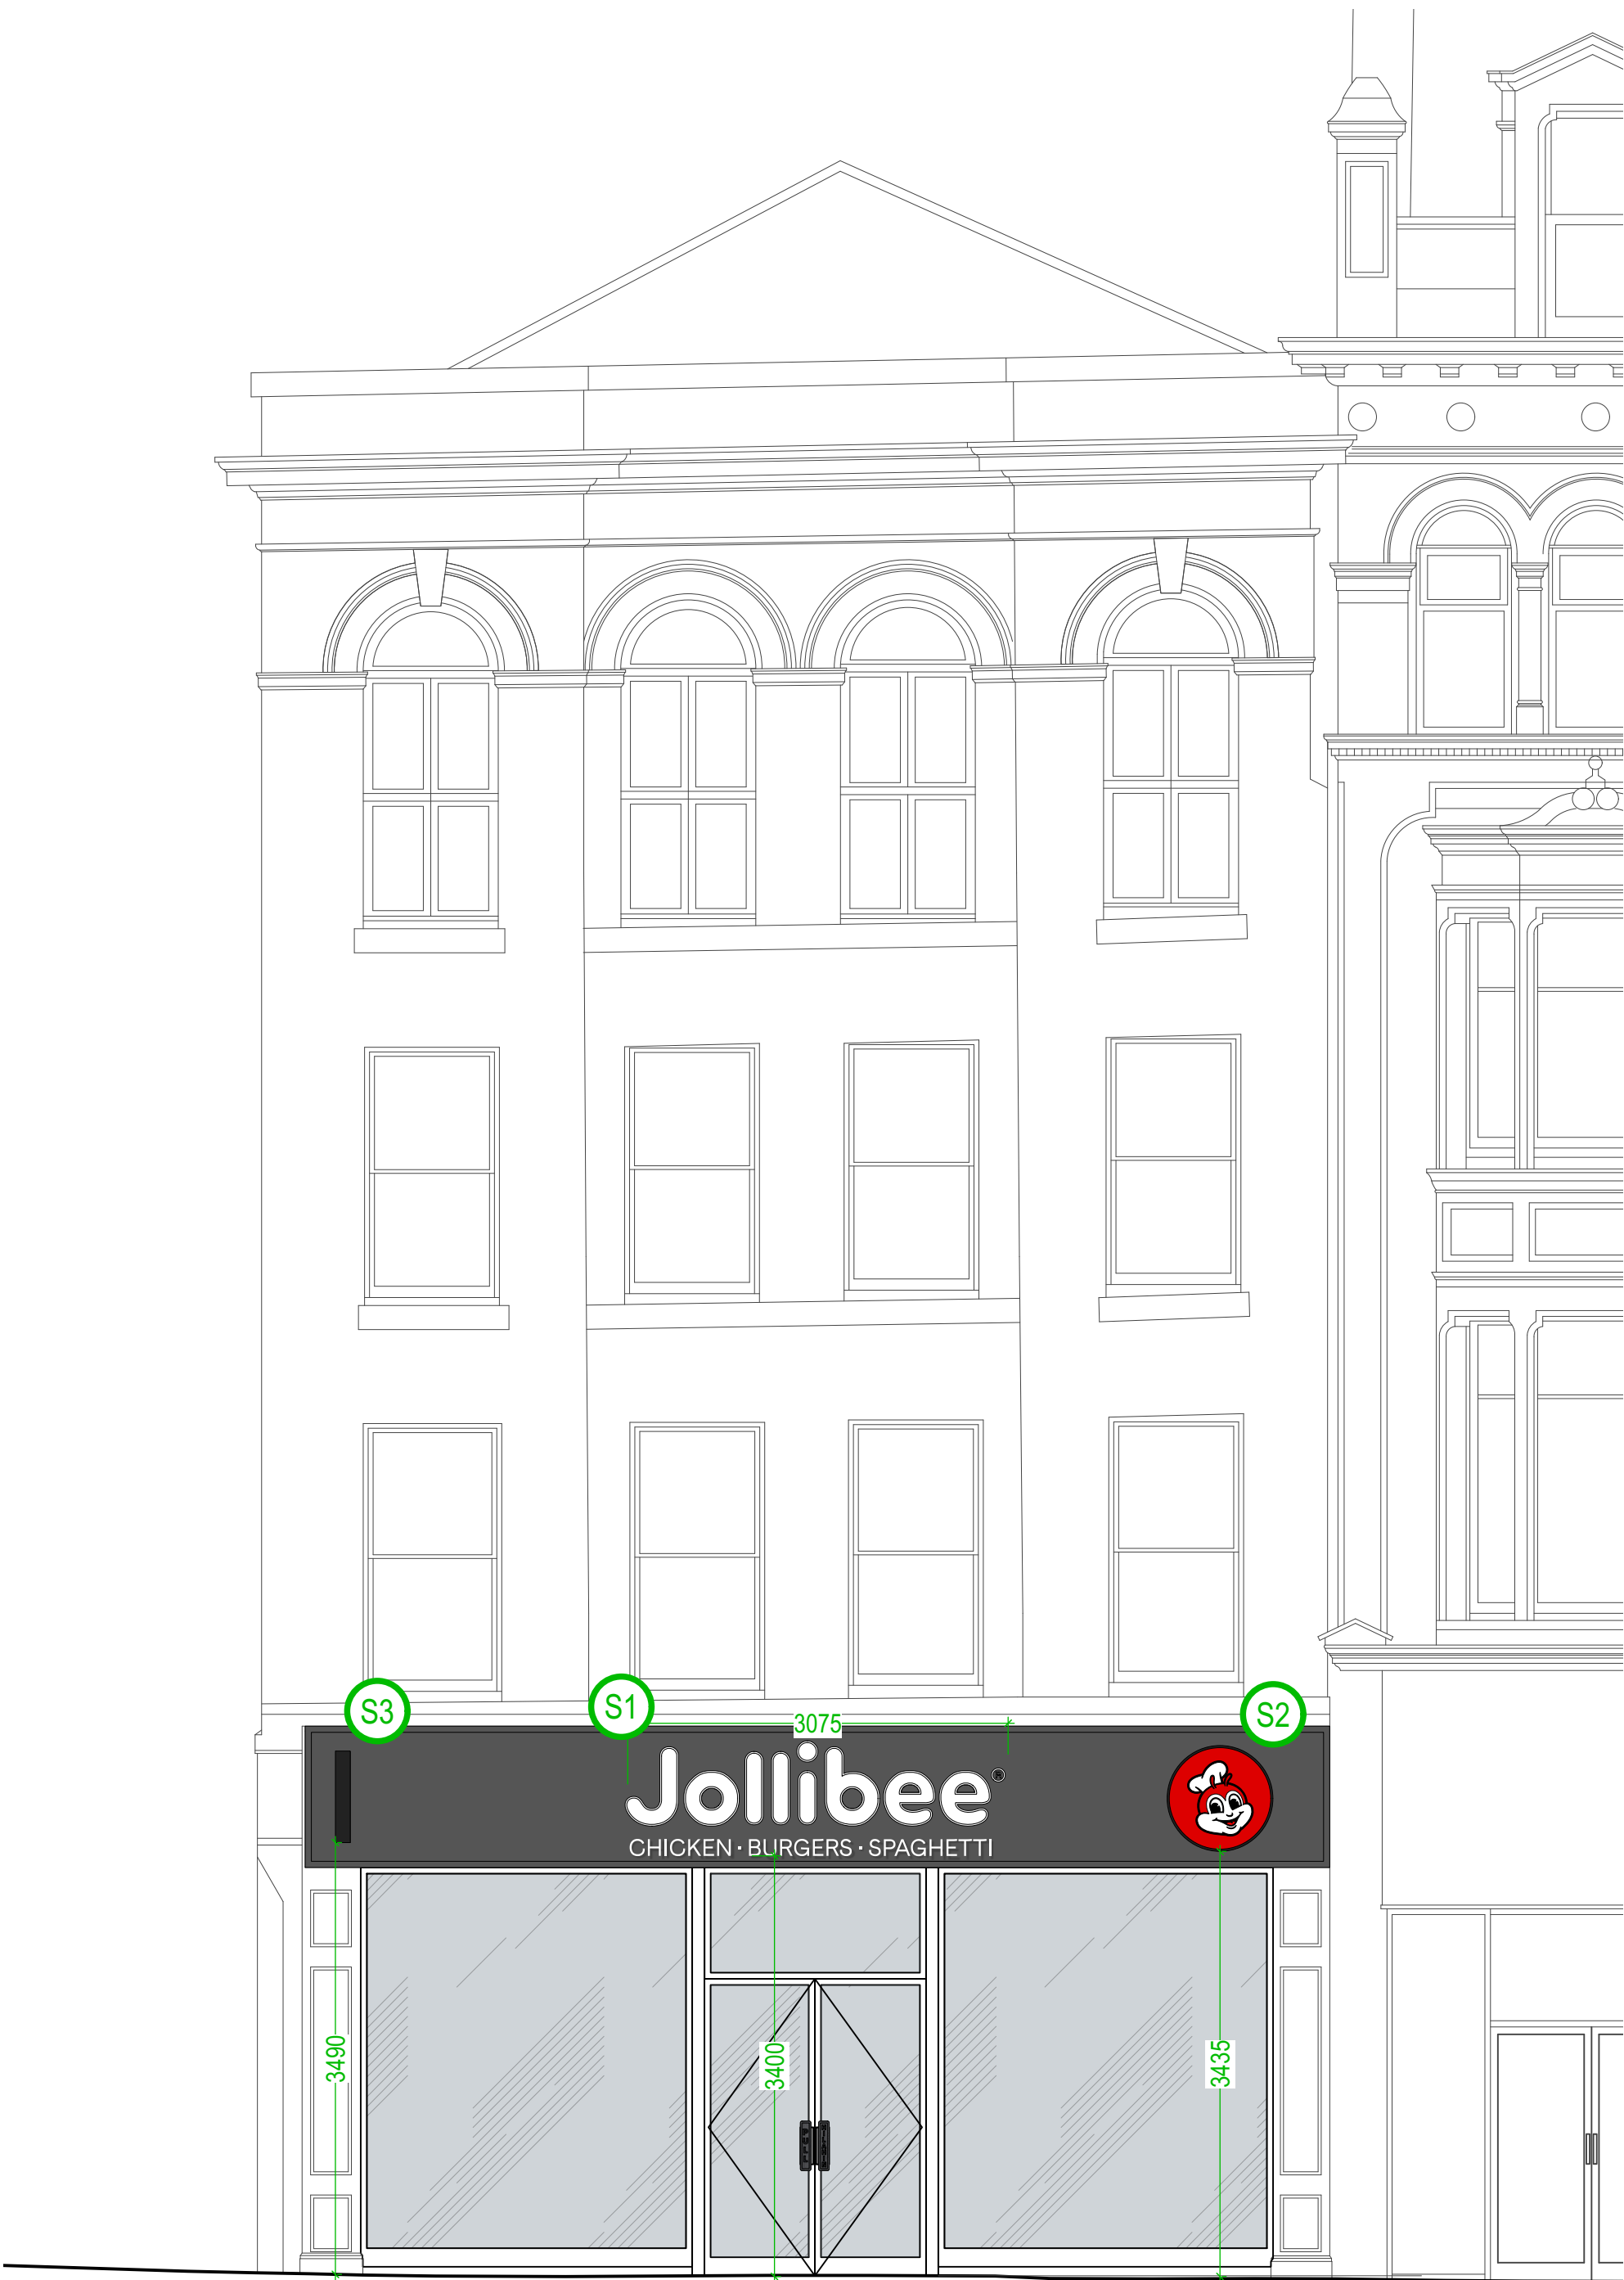

A: PROPOSED EAST ELEVATION  
1:50 @ A1



B: PROPOSED FRONT ELEVATION  
1:50 @ A1

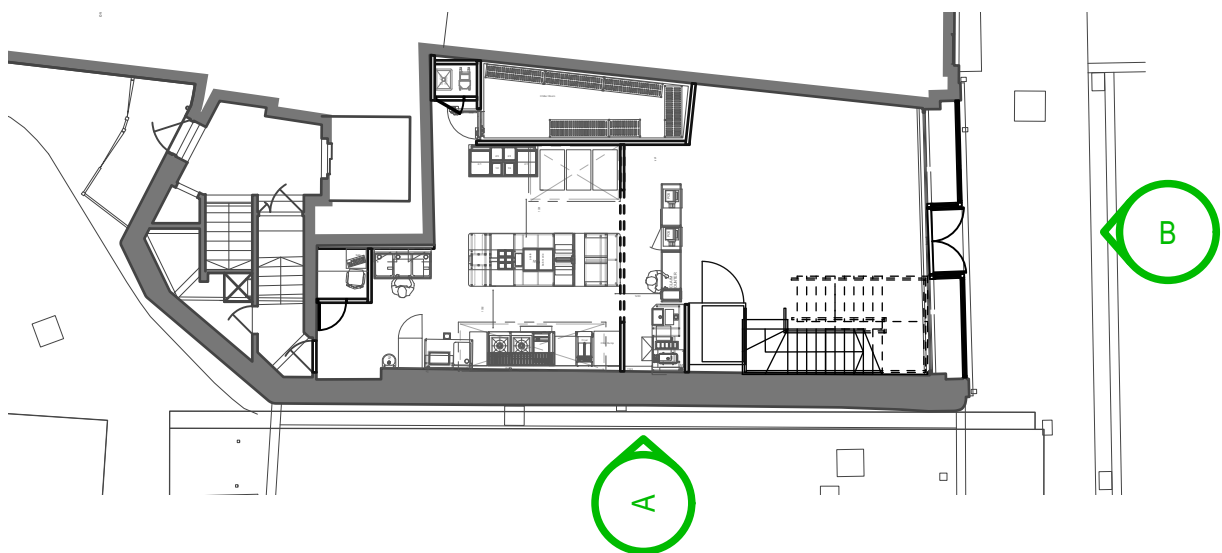

**SIGNAGE SPECIFICATIONS**

**S1 - FASCIA SIGN**  
100mm DEEP INDIVIDUAL LETTERS (INCLUDING MAIN SIGN AND STRAPLINE) WITH SOLID, ALUMINIUM SIDES IN DARK GREY MATT RAL 7021. FRONT FACES IN TRANSLUCENT WHITE PERSPEX WITH INTERNAL ILLUMINATION BEHIND.

**S2 - FASCIA LOGO SIGN**  
100mm DEEP FACE LOGO WITH SOLID, ALUMINIUM SIDES IN DARK GREY MATT RAL 7021. FRONT FACE OF SIGN AND FACE LOGO IN TRANSLUCENT WHITE PERSPEX WITH INTERNAL ILLUMINATION BEHIND. SIGN SUPPORTED BACK TO FASCIA, POWDER COATED DARK GREY MATT RAL 7021

**S3 - PROJECTING SIGN**  
120mm DEEP DOUBLE-SIDED PROJECTING SIGN. SURROUND OF PROJECTING SIGN IN SOLID, ALUMINIUM SIDES IN DARK GREY MATT RAL 7021. FRONT FACE OF PROJECTING SIGN AND FACE LOGO IN TRANSLUCENT WHITE PERSPEX WITH INTERNAL ILLUMINATION BEHIND. SIGN SUPPORTED ON ALUMINIUM BRACKET BACK TO FASCIA, POWDER COATED DARK GREY MATT RAL 7021

P101/11/2021 PLANNING




Do not scale from  
drawing, all dimensions  
to be checked on site.  
Report omissions and  
discrepancies to the  
architect immediately

|         |                                         |
|---------|-----------------------------------------|
| Project | Jollibee                                |
| Client  | Manchester                              |
| Drawing | Planning Proposed<br>Signage Elevations |

|                                                                   |            |            |            |
|-------------------------------------------------------------------|------------|------------|------------|
| Scale                                                             | 1:50       | Date       | 27/10/2021 |
| Drawing Number                                                    | 20028-P211 |            |            |
| Drawn By                                                          | JG         | Checked By | PA         |
| e. hello@applied.studio w. applied.studio t. +44 (0) 20 8150 6616 |            |            |            |

S1 S2 S3 PROPOSED SIGNAGE S1/2/3 - FRONT ELEVATION - 1:20 @ A3

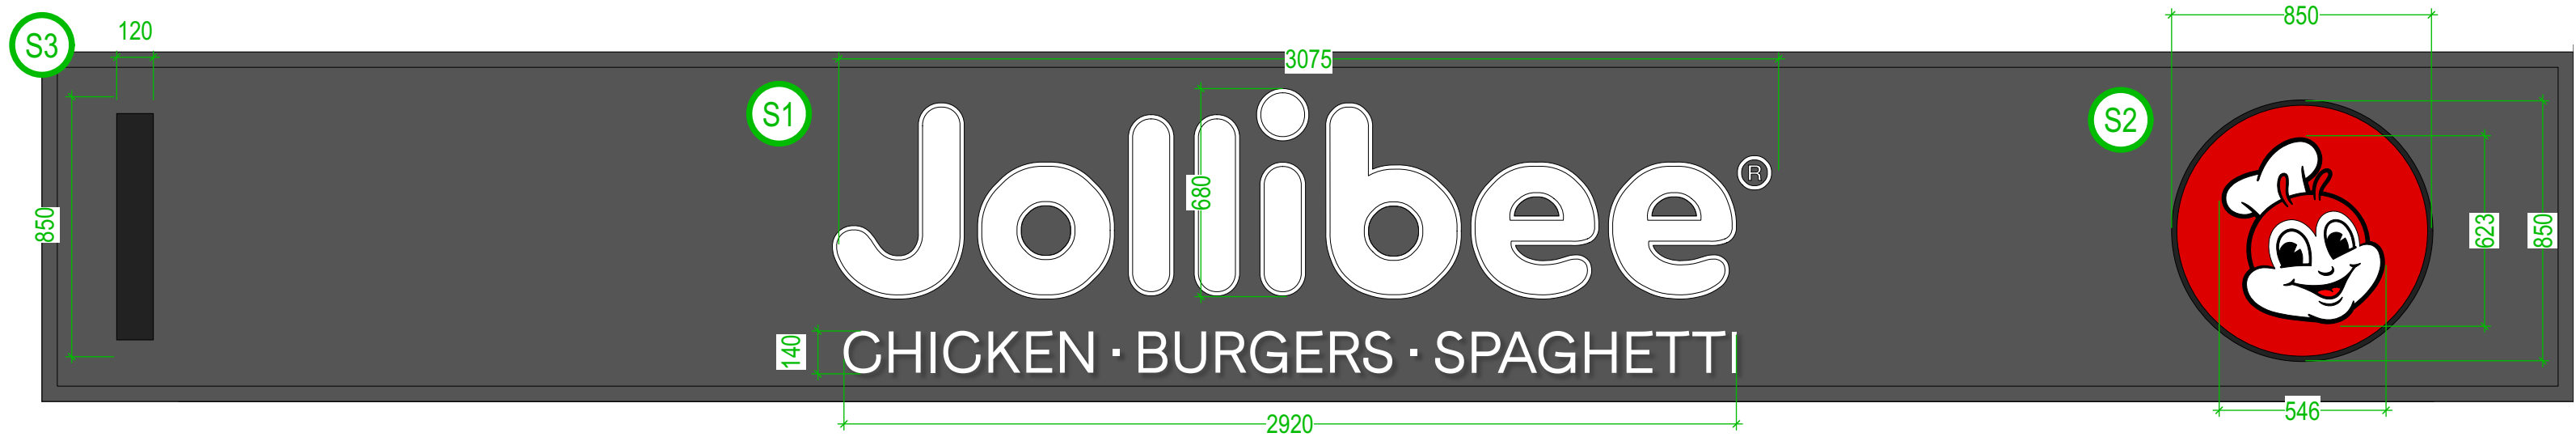


SIGNAGE SPECIFICATIONS

**S1 - FASCIA SIGN**  
100mm DEEP INDIVIDUAL LETTERS (INCLUDING MAIN SIGN AND STRAPLINE) WITH SOLID, ALUMINIUM SIDES IN DARK GREY MATT RAL 7021. FRONT FACES IN TRANSLUCENT WHITE PERSPEX WITH INTERNAL ILLUMINATION BEHIND.

**S2 - FASCIA LOGO SIGN**  
100mm DEEP FACE LOGO WITH SOLID, ALUMINIUM SIDES IN DARK GREY MATT RAL 7021. FRONT FACE OF SIGN AND FACE LOGO IN TRANSLUCENT WHITE PERSPEX WITH INTERNAL ILLUMINATION BEHIND. SIGN SUPPORTED BACK TO FASCIA, POWDER COATED DARK GREY MATT RAL 7021

**S3 - PROJECTING SIGN**  
120mm DEEP DOUBLE-SIDED PROJECTING SIGN. SURROUND OF PROJECTING SIGN IN SOLID, ALUMINIUM SIDES IN DARK GREY MATT RAL 7021. FRONT FACE OF PROJECTING SIGN AND FACE LOGO IN TRANSLUCENT WHITE PERSPEX WITH INTERNAL ILLUMINATION BEHIND. SIGN SUPPORTED ON ALUMINIUM BRACKET BACK TO FASCIA, POWDER COATED DARK GREY MATT RAL 7021

S3 PROPOSED SIGNAGE S3 - SIDE ELEVATION - 1:20 @ A3

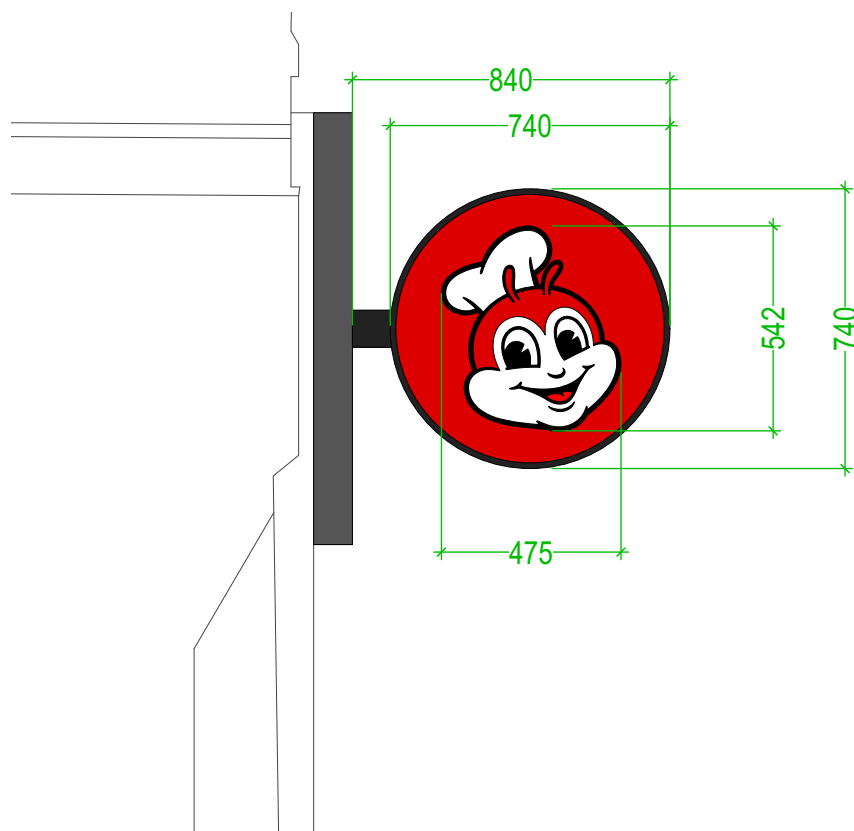

**S3 - PROJECTING SIGN**  
120mm DEEP DOUBLE-SIDED PROJECTING SIGN. SURROUND OF PROJECTING SIGN IN SOLID, ALUMINIUM SIDES IN DARK GREY MATT RAL 7021. FRONT FACE OF PROJECTING SIGN AND FACE LOGO IN TRANSLUCENT WHITE PERSPEX WITH INTERNAL ILLUMINATION BEHIND. SIGN SUPPORTED ON ALUMINIUM BRACKET BACK TO FASCIA, POWDER COATED DARK GREY MATT RAL 7021



P101/11/2021 PLANNING

Do not scale from drawing, all dimensions to be checked on site. Report omissions and discrepancies to the architect immediately

**applied studio**

|         |                  |
|---------|------------------|
| Project | Jollibee         |
| Client  | Manchester       |
| Drawing | Planning Signage |

|                                                                   |            |            |            |
|-------------------------------------------------------------------|------------|------------|------------|
| Scale                                                             | 1:20       | Date       | 27/10/2021 |
| Drawing Number                                                    | 20028-P212 |            |            |
| Drawn By                                                          | JG         | Checked By | PA         |
| e. hello@applied.studio w. applied.studio t. +44 (0) 20 8150 6616 |            |            |            |