


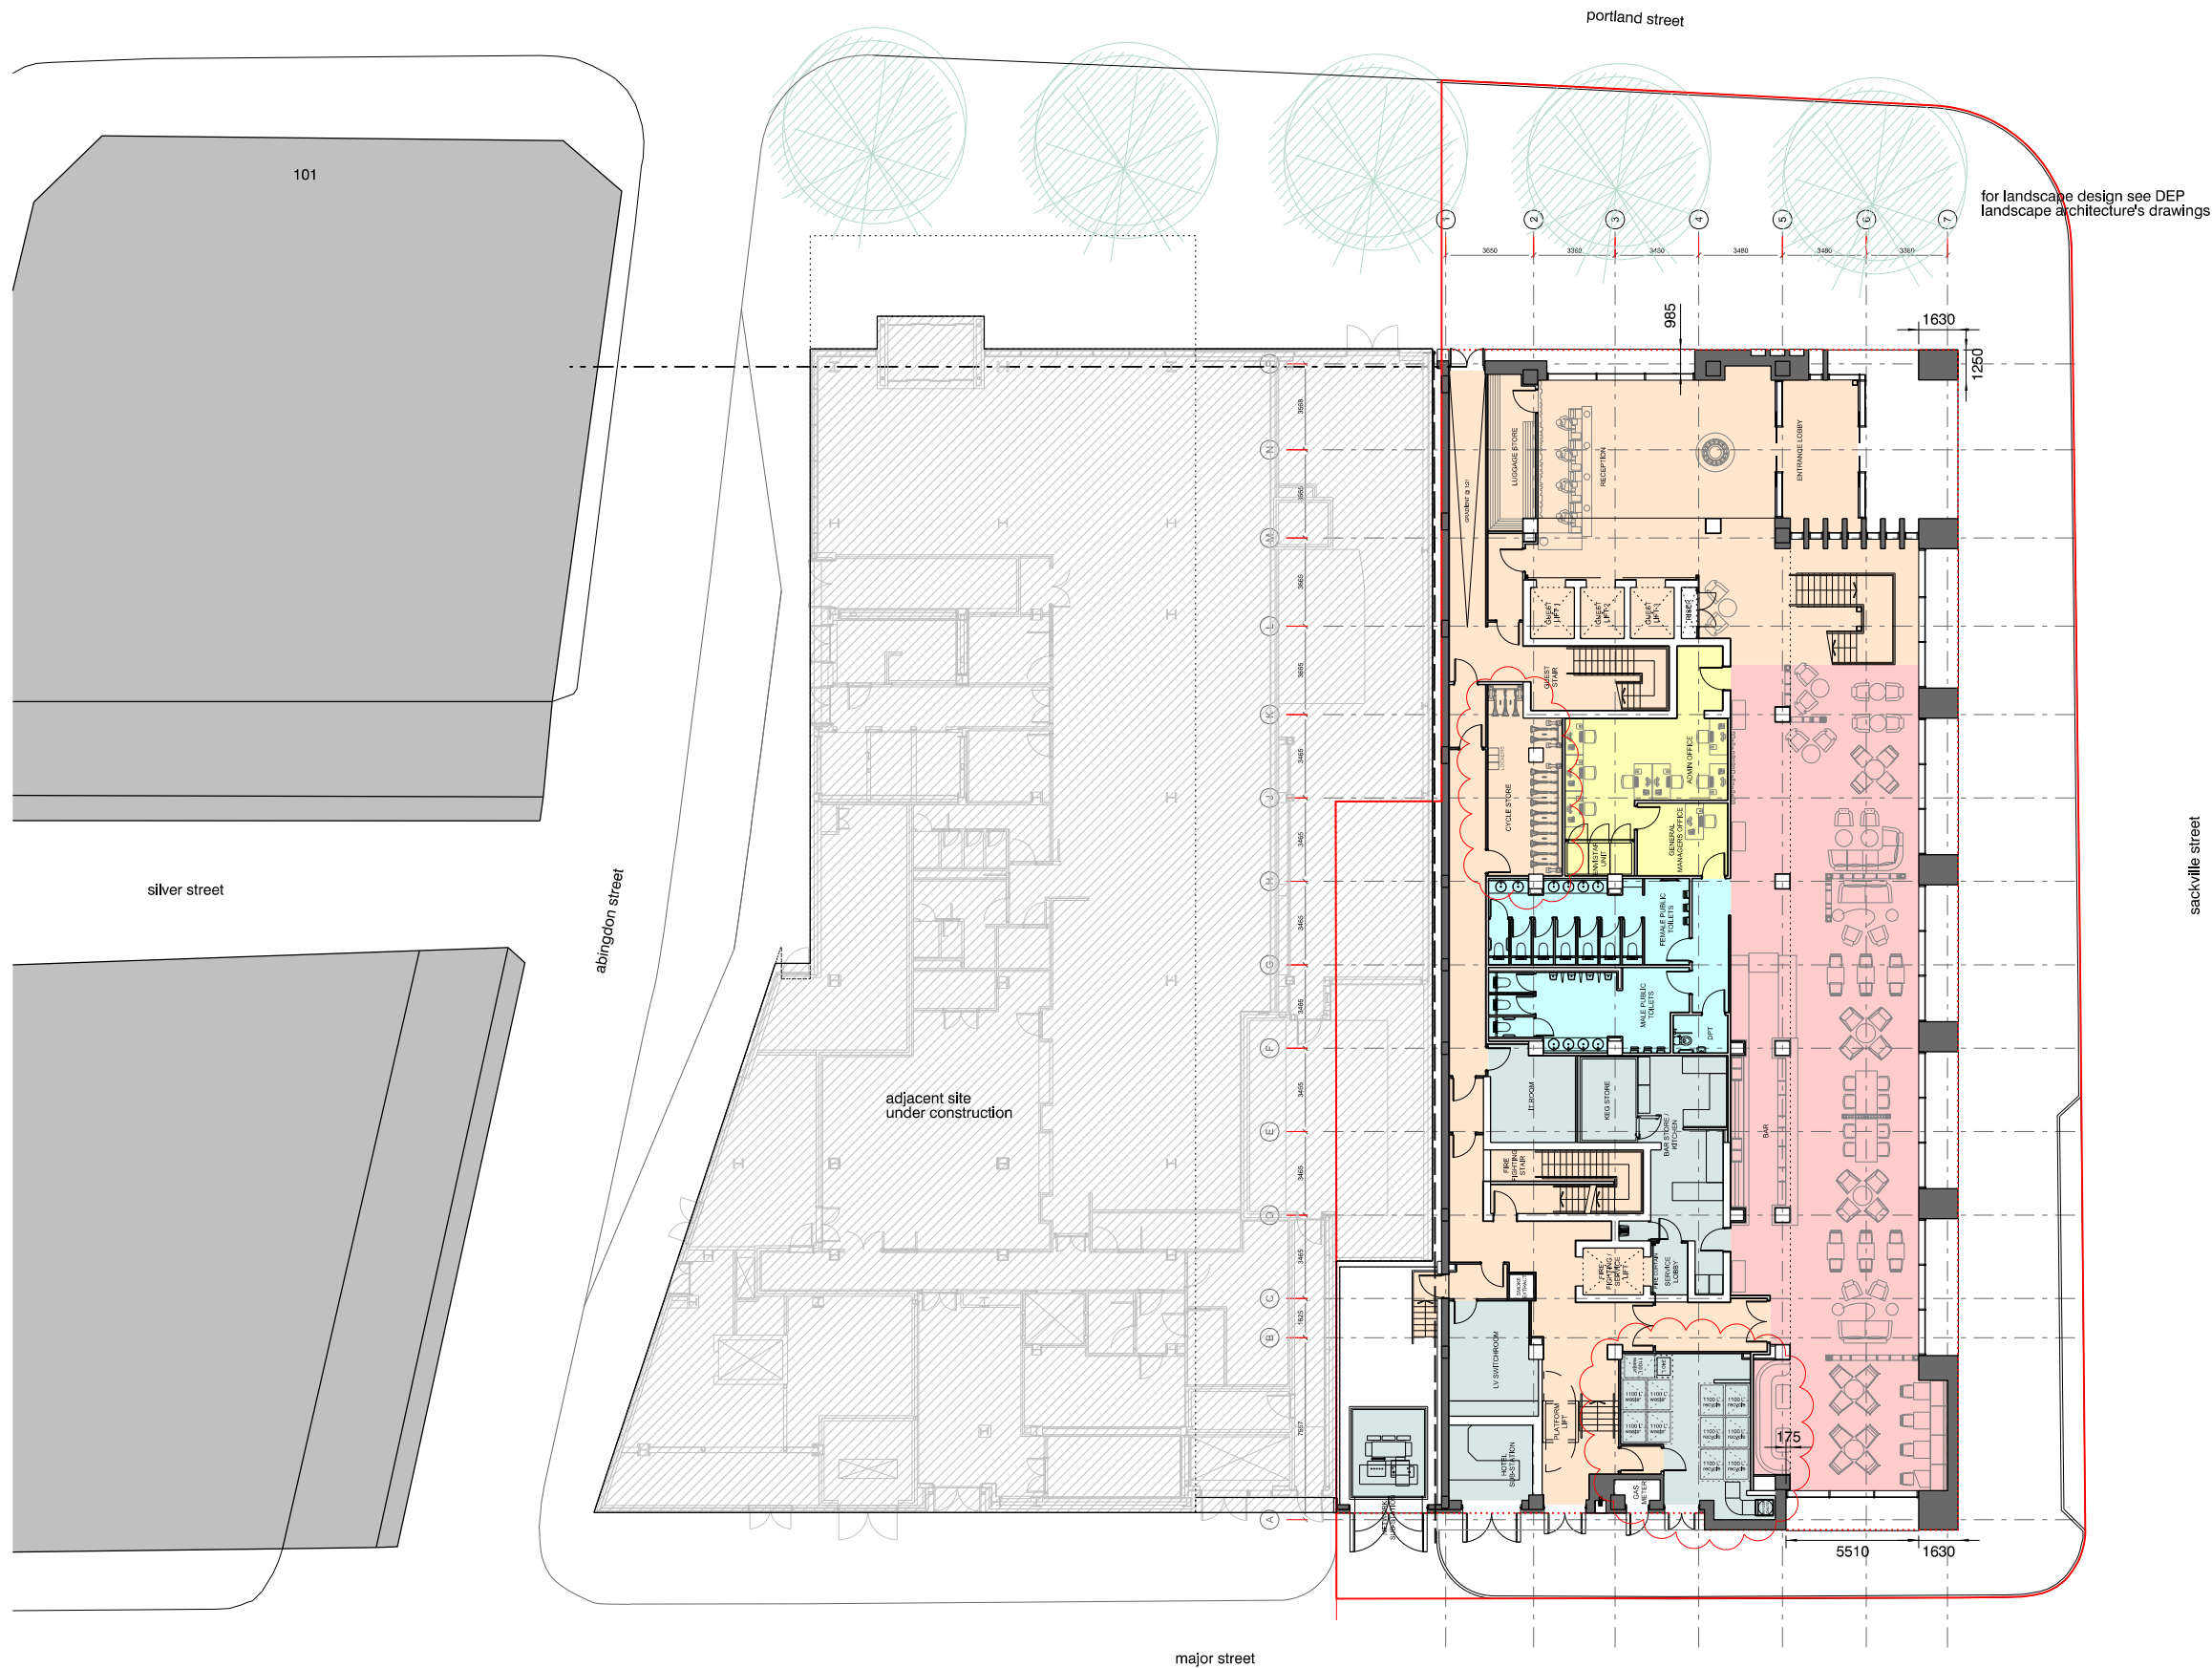

revision:	date:	note:
P01	2017.10.30	planning application submission
P02	2018.02.02	revised layout
P03	2018.02.12	revised refuse room
P04	2019.08.08	non-material amendment submission
P05	2019.09.04	NMA- additional information requested by MCC
P06	2021.11.19	NMA for condition 18 (waste) and 23 (cycle parking)

standard twin/ double room
executive twin/ double room
accessible room
restaurant, bar and public area
business centre
toilets
circulation, core and plantroom
back of house



project
hotel on 55 portland street, manchester

job no.
7410

title
proposed ground floor plan

scale
1:300 @ A3

drawing no.
7410-al(05)011-01

in association with
LEACH RHODES WALKER
ARCHITECTS
www.lrw.co.uk

stephenson hamilton risley
STUDIO

3 riverside mews
4 commercial street
manchester, M15 4RQ
www.shr.studio
email@shr.studio
0161 832 0244