


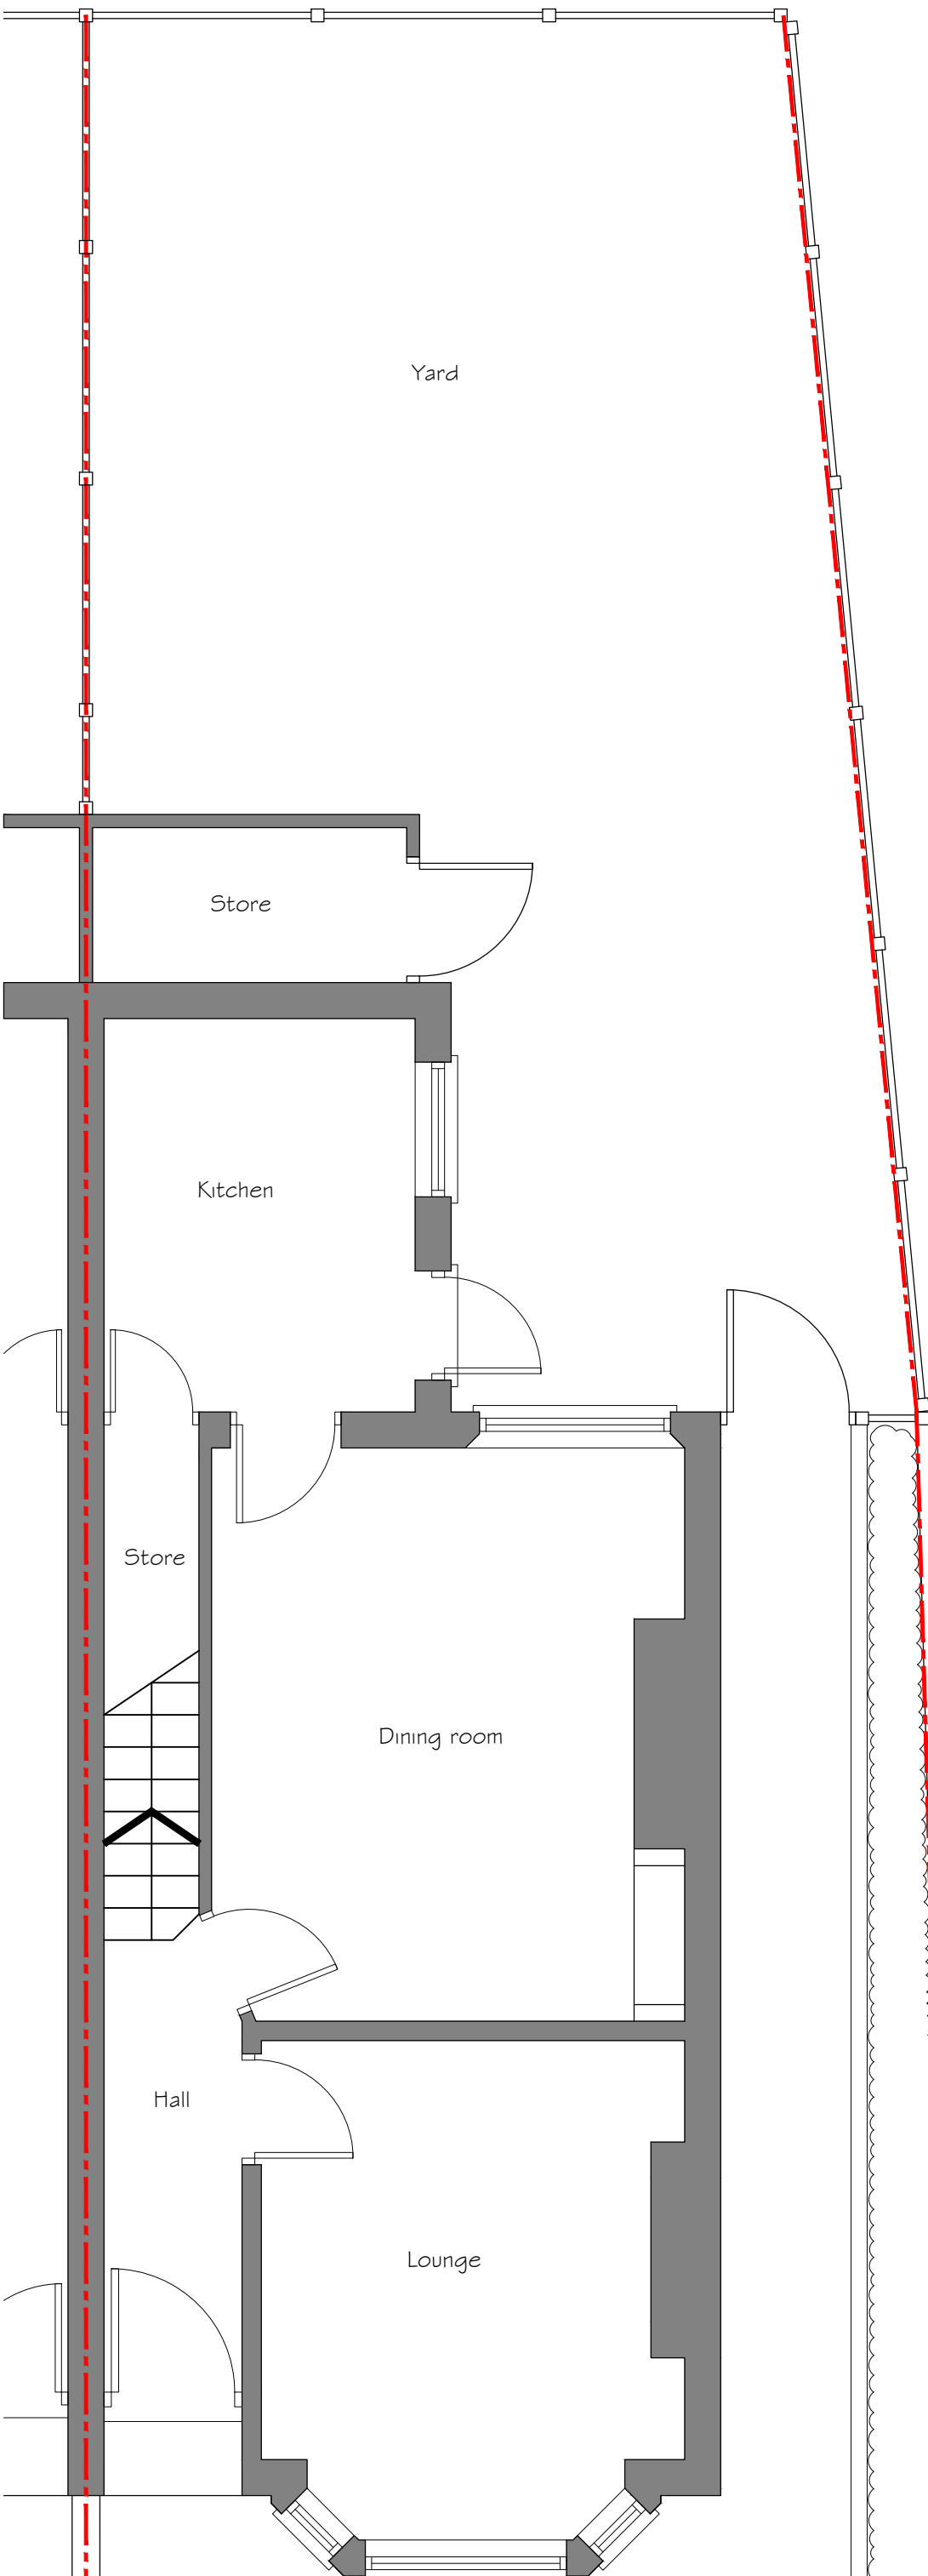

Revision	Description	Init.	Date
PLANNING			
Project:			
6 RUSHOLME GROVE			
SINGLE STOREY REAR EXTENSION			
Client:			
PAUL REEVES			
Drawing Title:			
EXISTING			
GROUND FLOOR PLAN			
Drawing No:		Rev:	
KR657-41-03-PL-103		-	
Drawn By:		Checked:	
D.J.J		J. Albutt	
Scale:		Date:	
1:50@A3		14.12.2021	