



Proposed

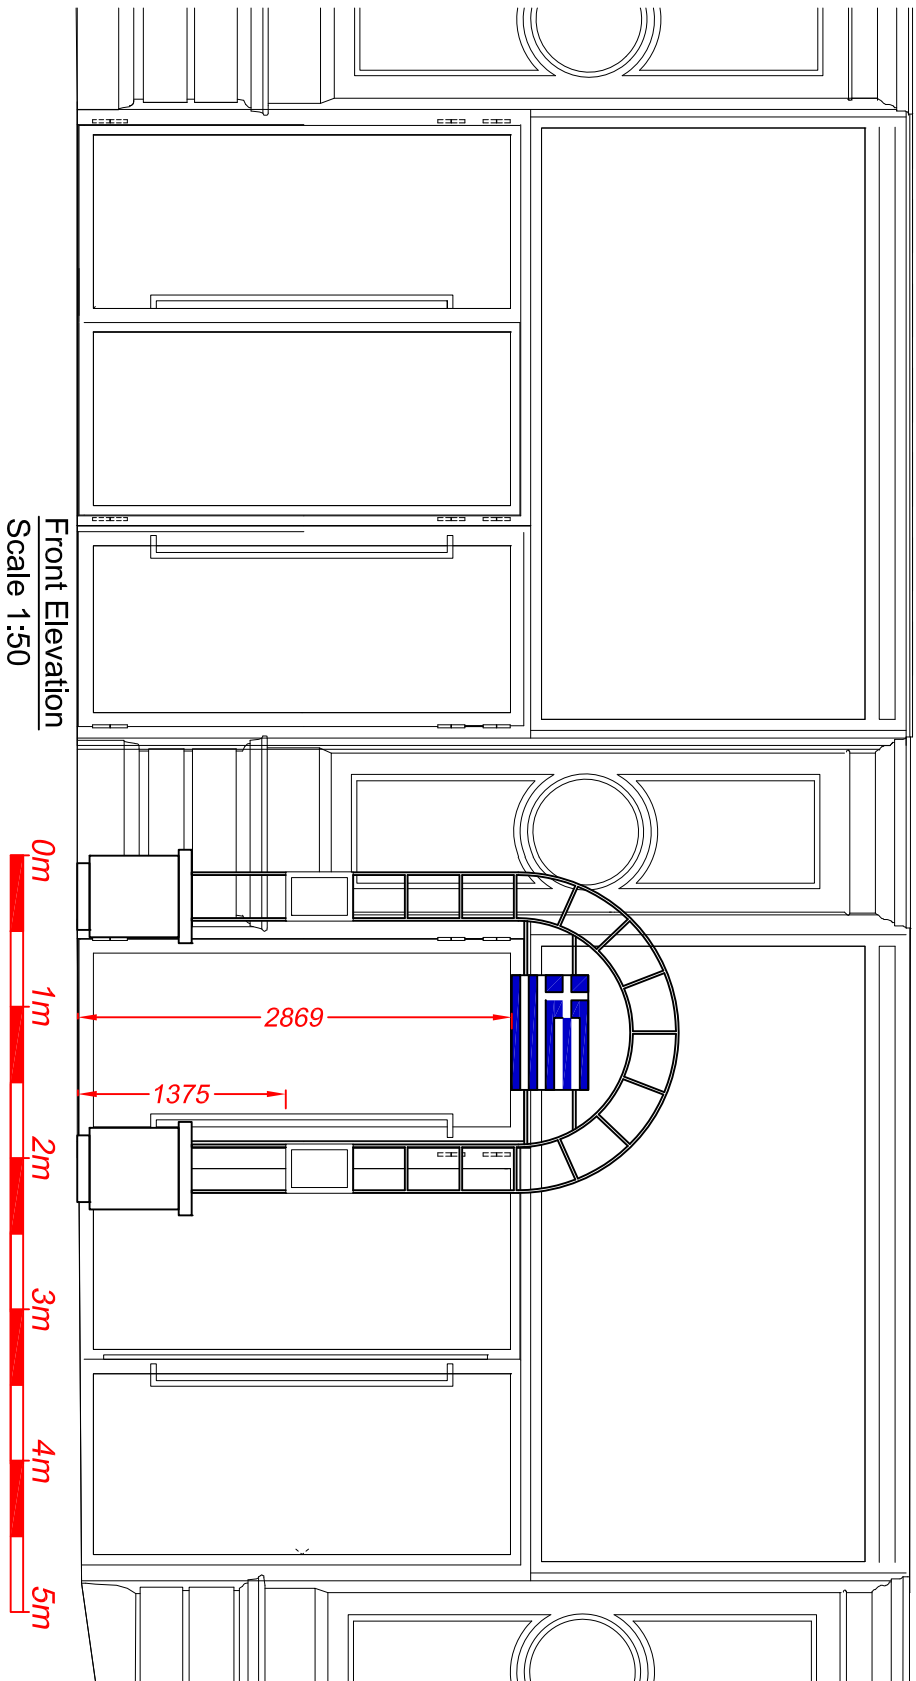

Front Elevation
Scale 1:50

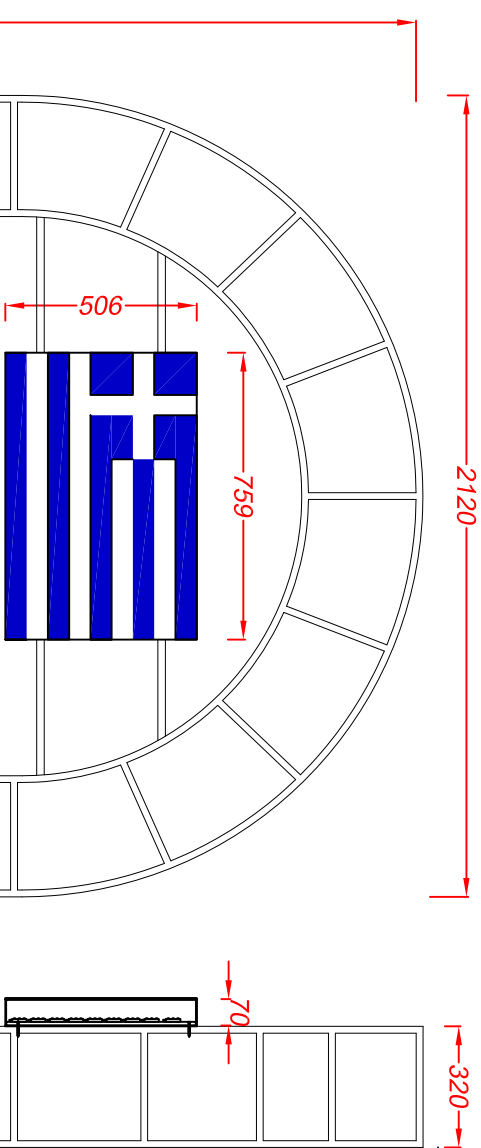


Planter frame with menus and flag

Scale 1:20

White planter boxes have steel base plates with hidden stud fixings into the floor. The two steel base plates are each welded to four vertical lengths of 20x20mm black SHS steel which has welded cross bracing to form a trellis that arches from one plant pot to the other. Planters have bougainvillea vine-like shrubs which are to cover the black steel trellis.

Two menu boxes are fitted to the front of the trellis, boxes are folded and welded 1.2mm descaled steel doors and hinged backs finished Farrow & Ball Parma Grey; also fitted with a steel hinge, chrome lock, glass window, acrylic menu holder and low energy white LEDs.

Black steel cross bracing near the top has an illuminated Greek flag, flag is a built up box with 0.9mm descaled stainless steel returns finished Farrow & Ball Black Blue 95 and a rebated face of opal 050 acrylic with applied blue RAL 5002 vinyl. Fitted with low energy white LEDs for face illumination.

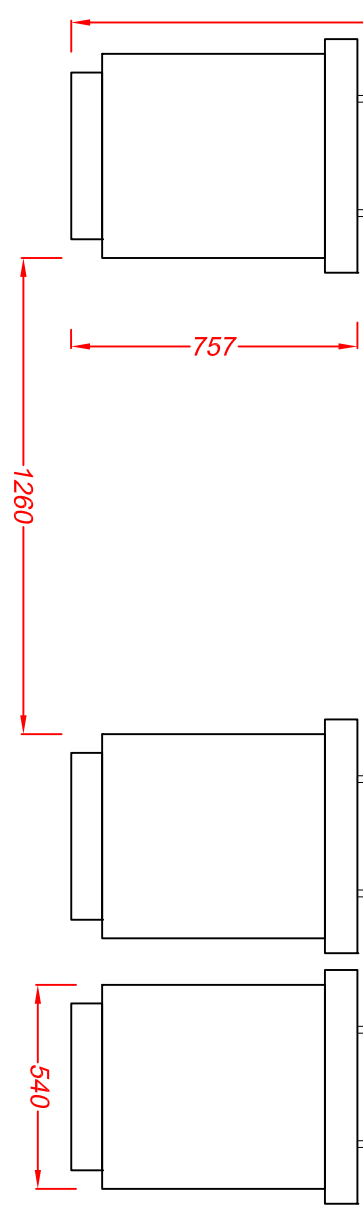

Client: The Real Greek			
Address/job details			
Floor 1 - Unit 3			
Hillie Business Centre			
132 St Albans Road			
Watford, Herts, WD24 4AE			
Tel: 01923 811999			
Fax: 01923 811998			
E-mail: info@technicalsigns.co.uk			
Technical Signs		Job No	
1 Exchange Square Central		Drawn by	
High St		Date	
Manchester		13/09/21	
M3 1BD		Drawing No	
Proposed Signs		596445-2	
Scale		Rev	
As specified (A3)			