




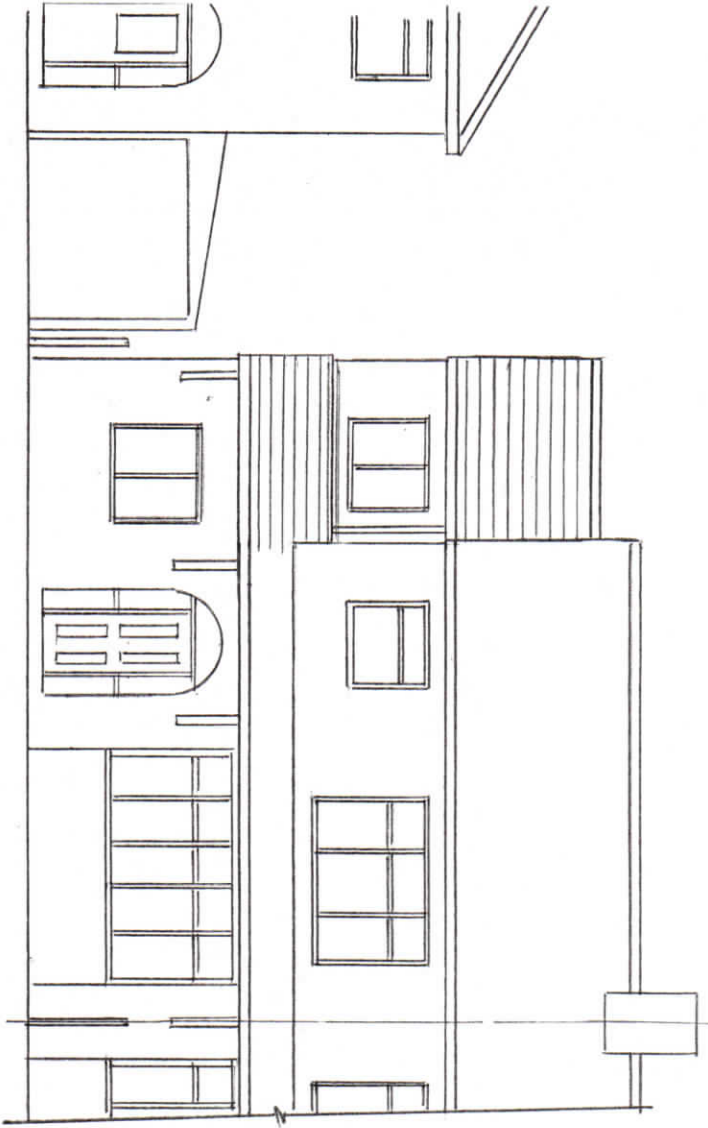


PROPOSED FRONT ELEVATION

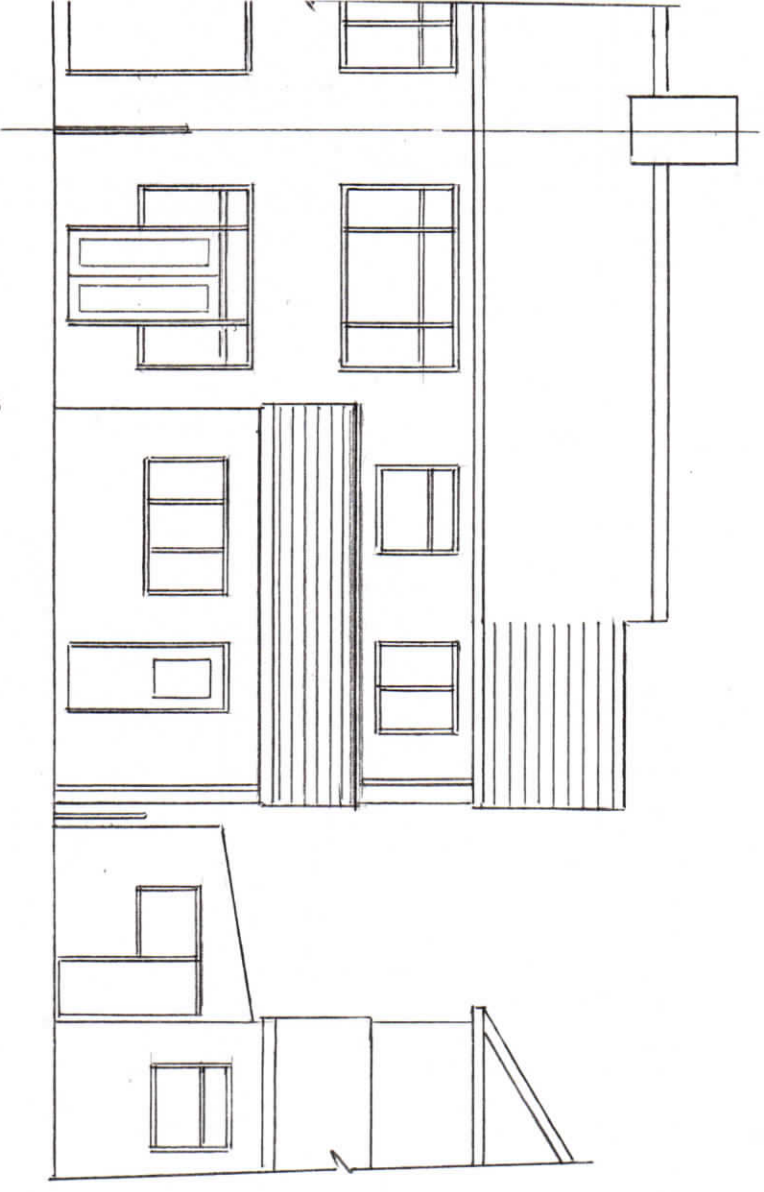

PROPOSED REAR ELEVATION

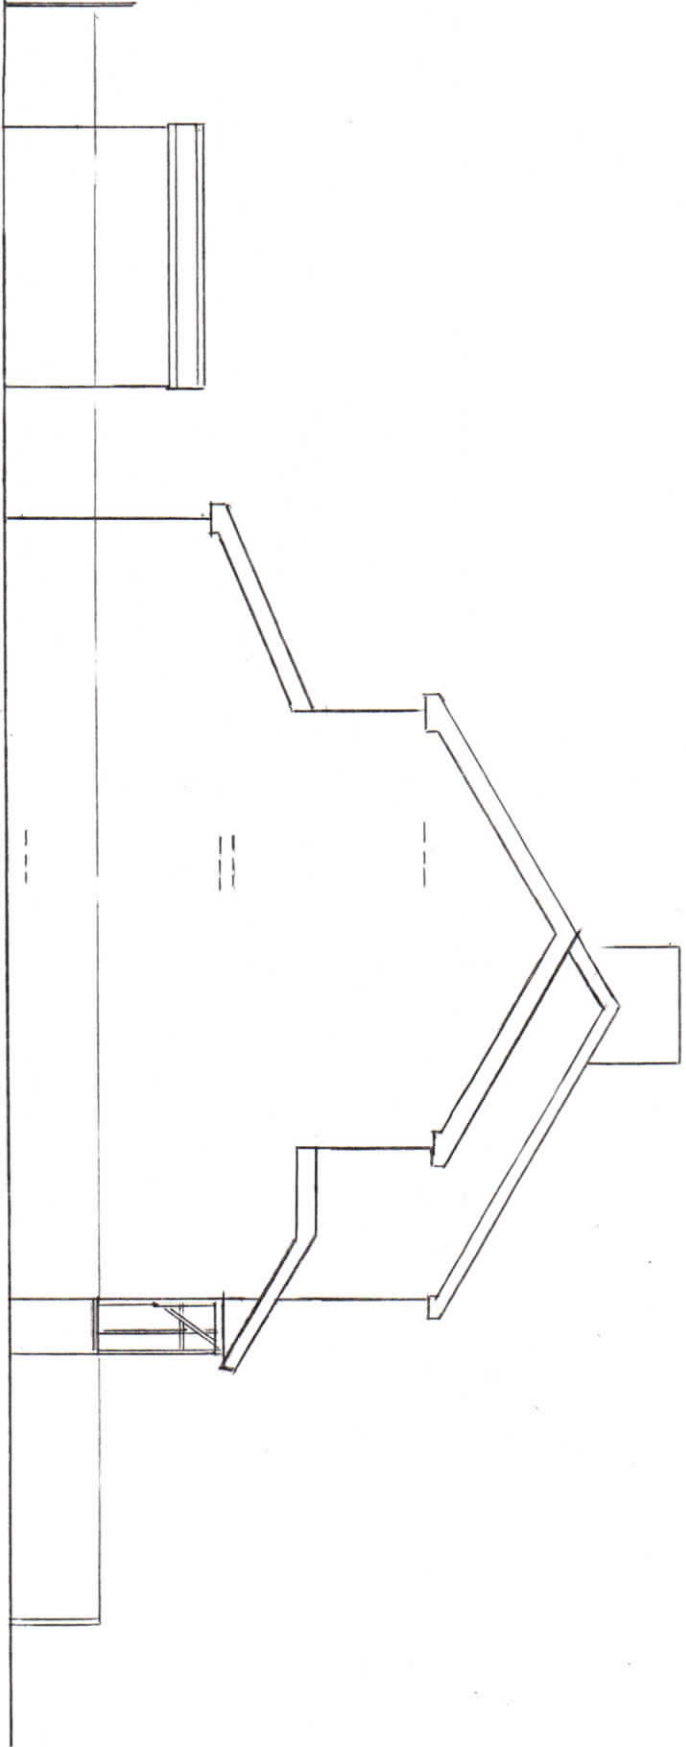


PROPOSED SIDE ELEVATION

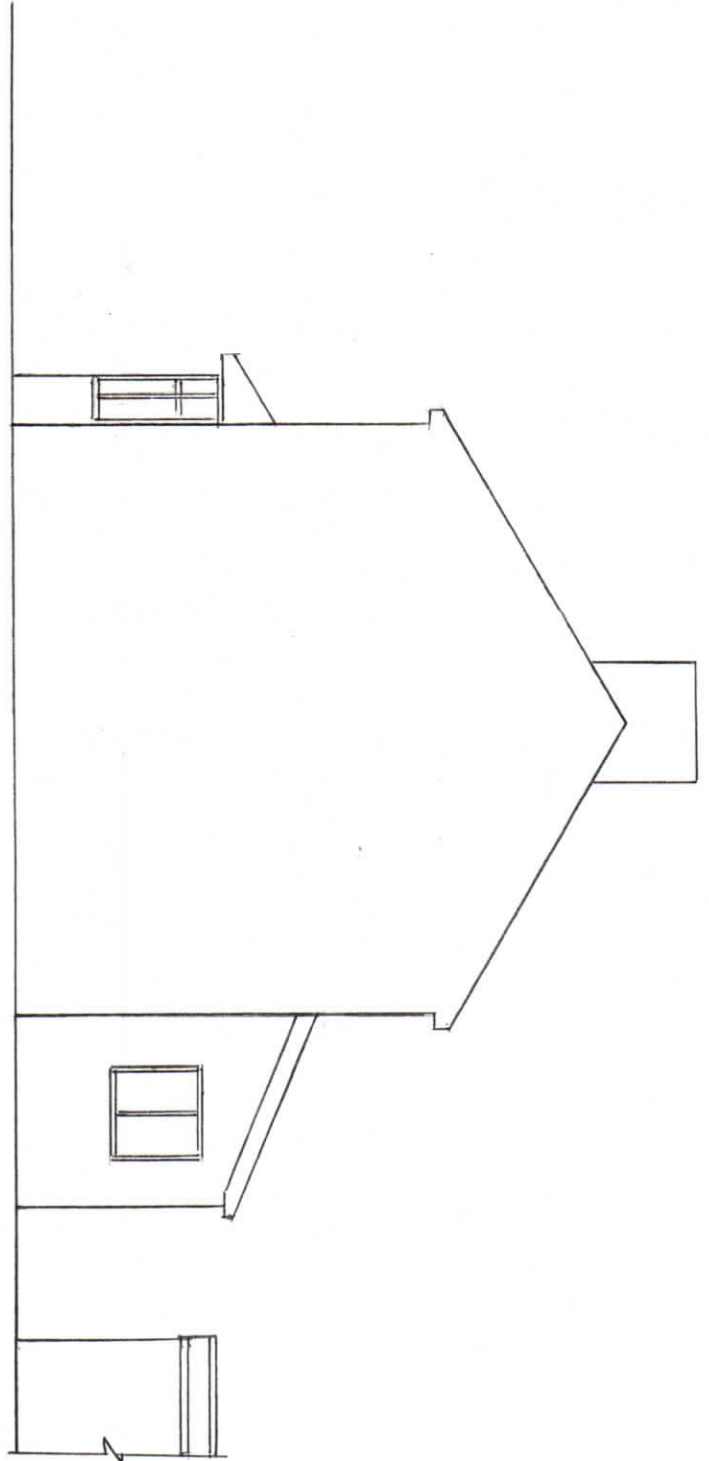

PROPOSED SIDE ELEVATION


Lev 1

Thompson Designs
Tel 0161 705 1458 Mob 07884 318634
Sheet 3
Proposed Elevations
57 Milford Drive
Manchester M19 2RY
Scale 1:100 @ A3 Date September 2021

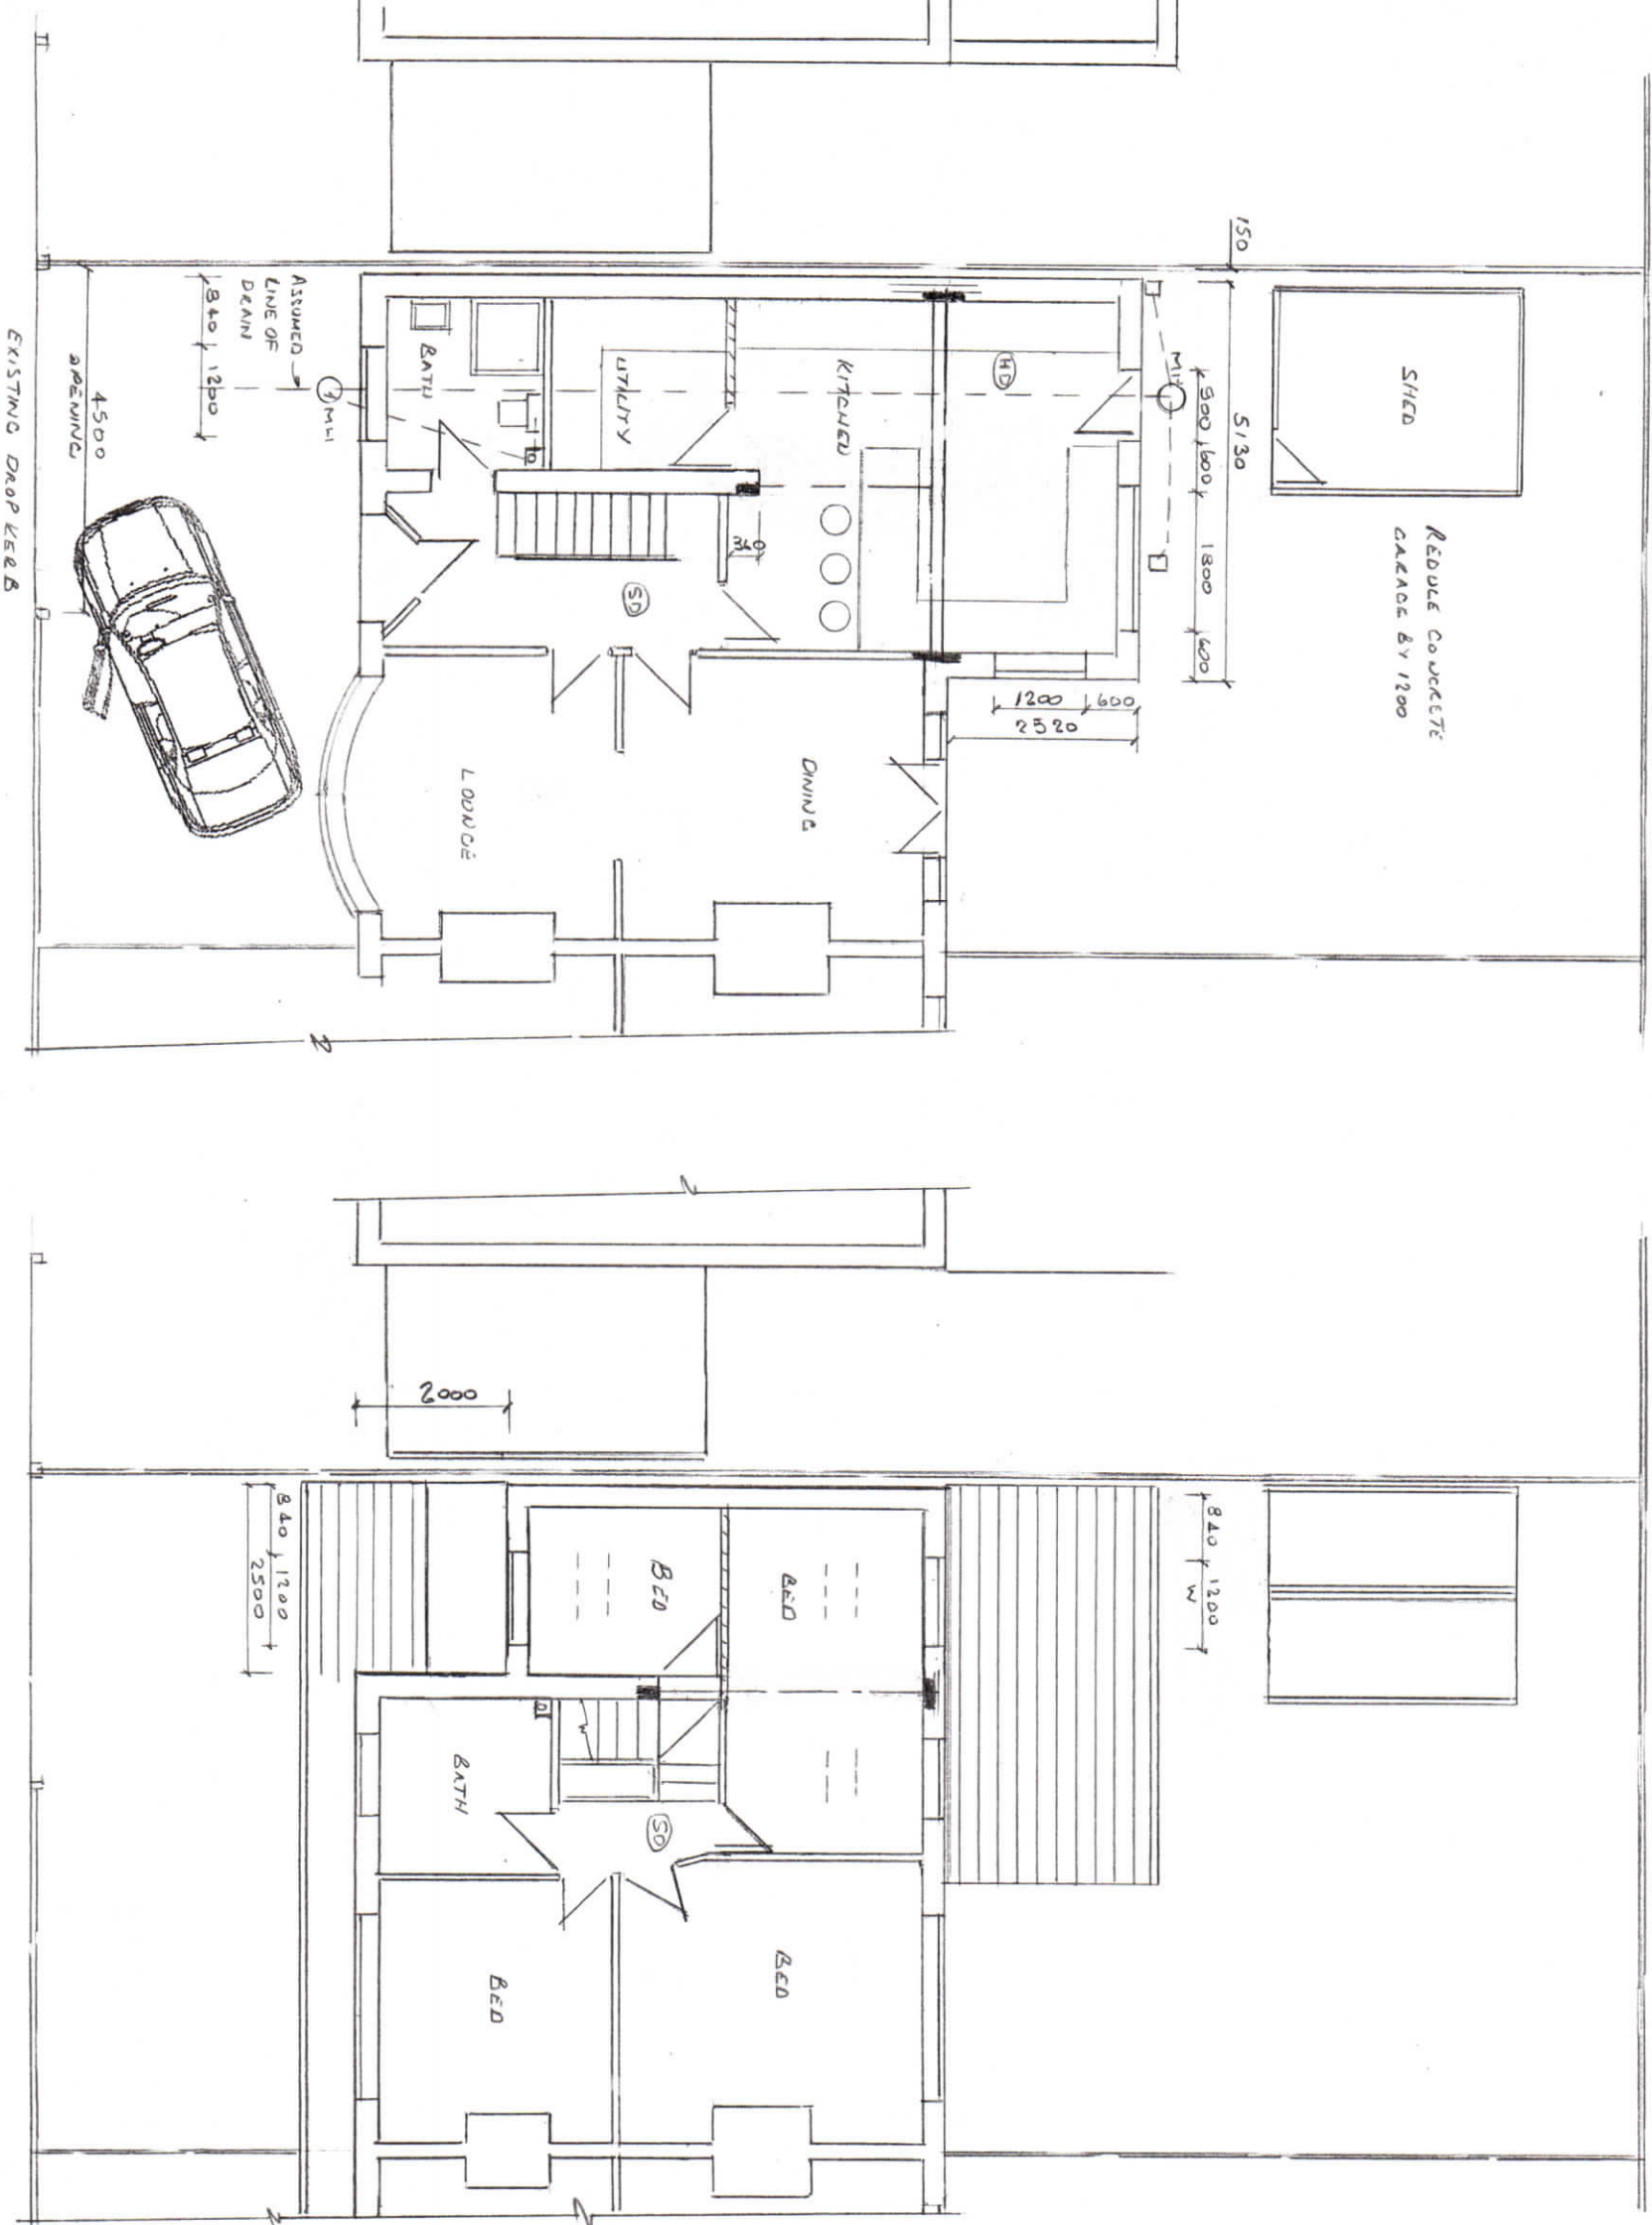

Rev 1

Thompson Designs
Tel 0161 705 1458 Mob 07884 318634
Sheet 4
Proposed Plans
57 Milford Drive
Manchester M19 2RY
Scale 1:100 @ A3 Date September 2021

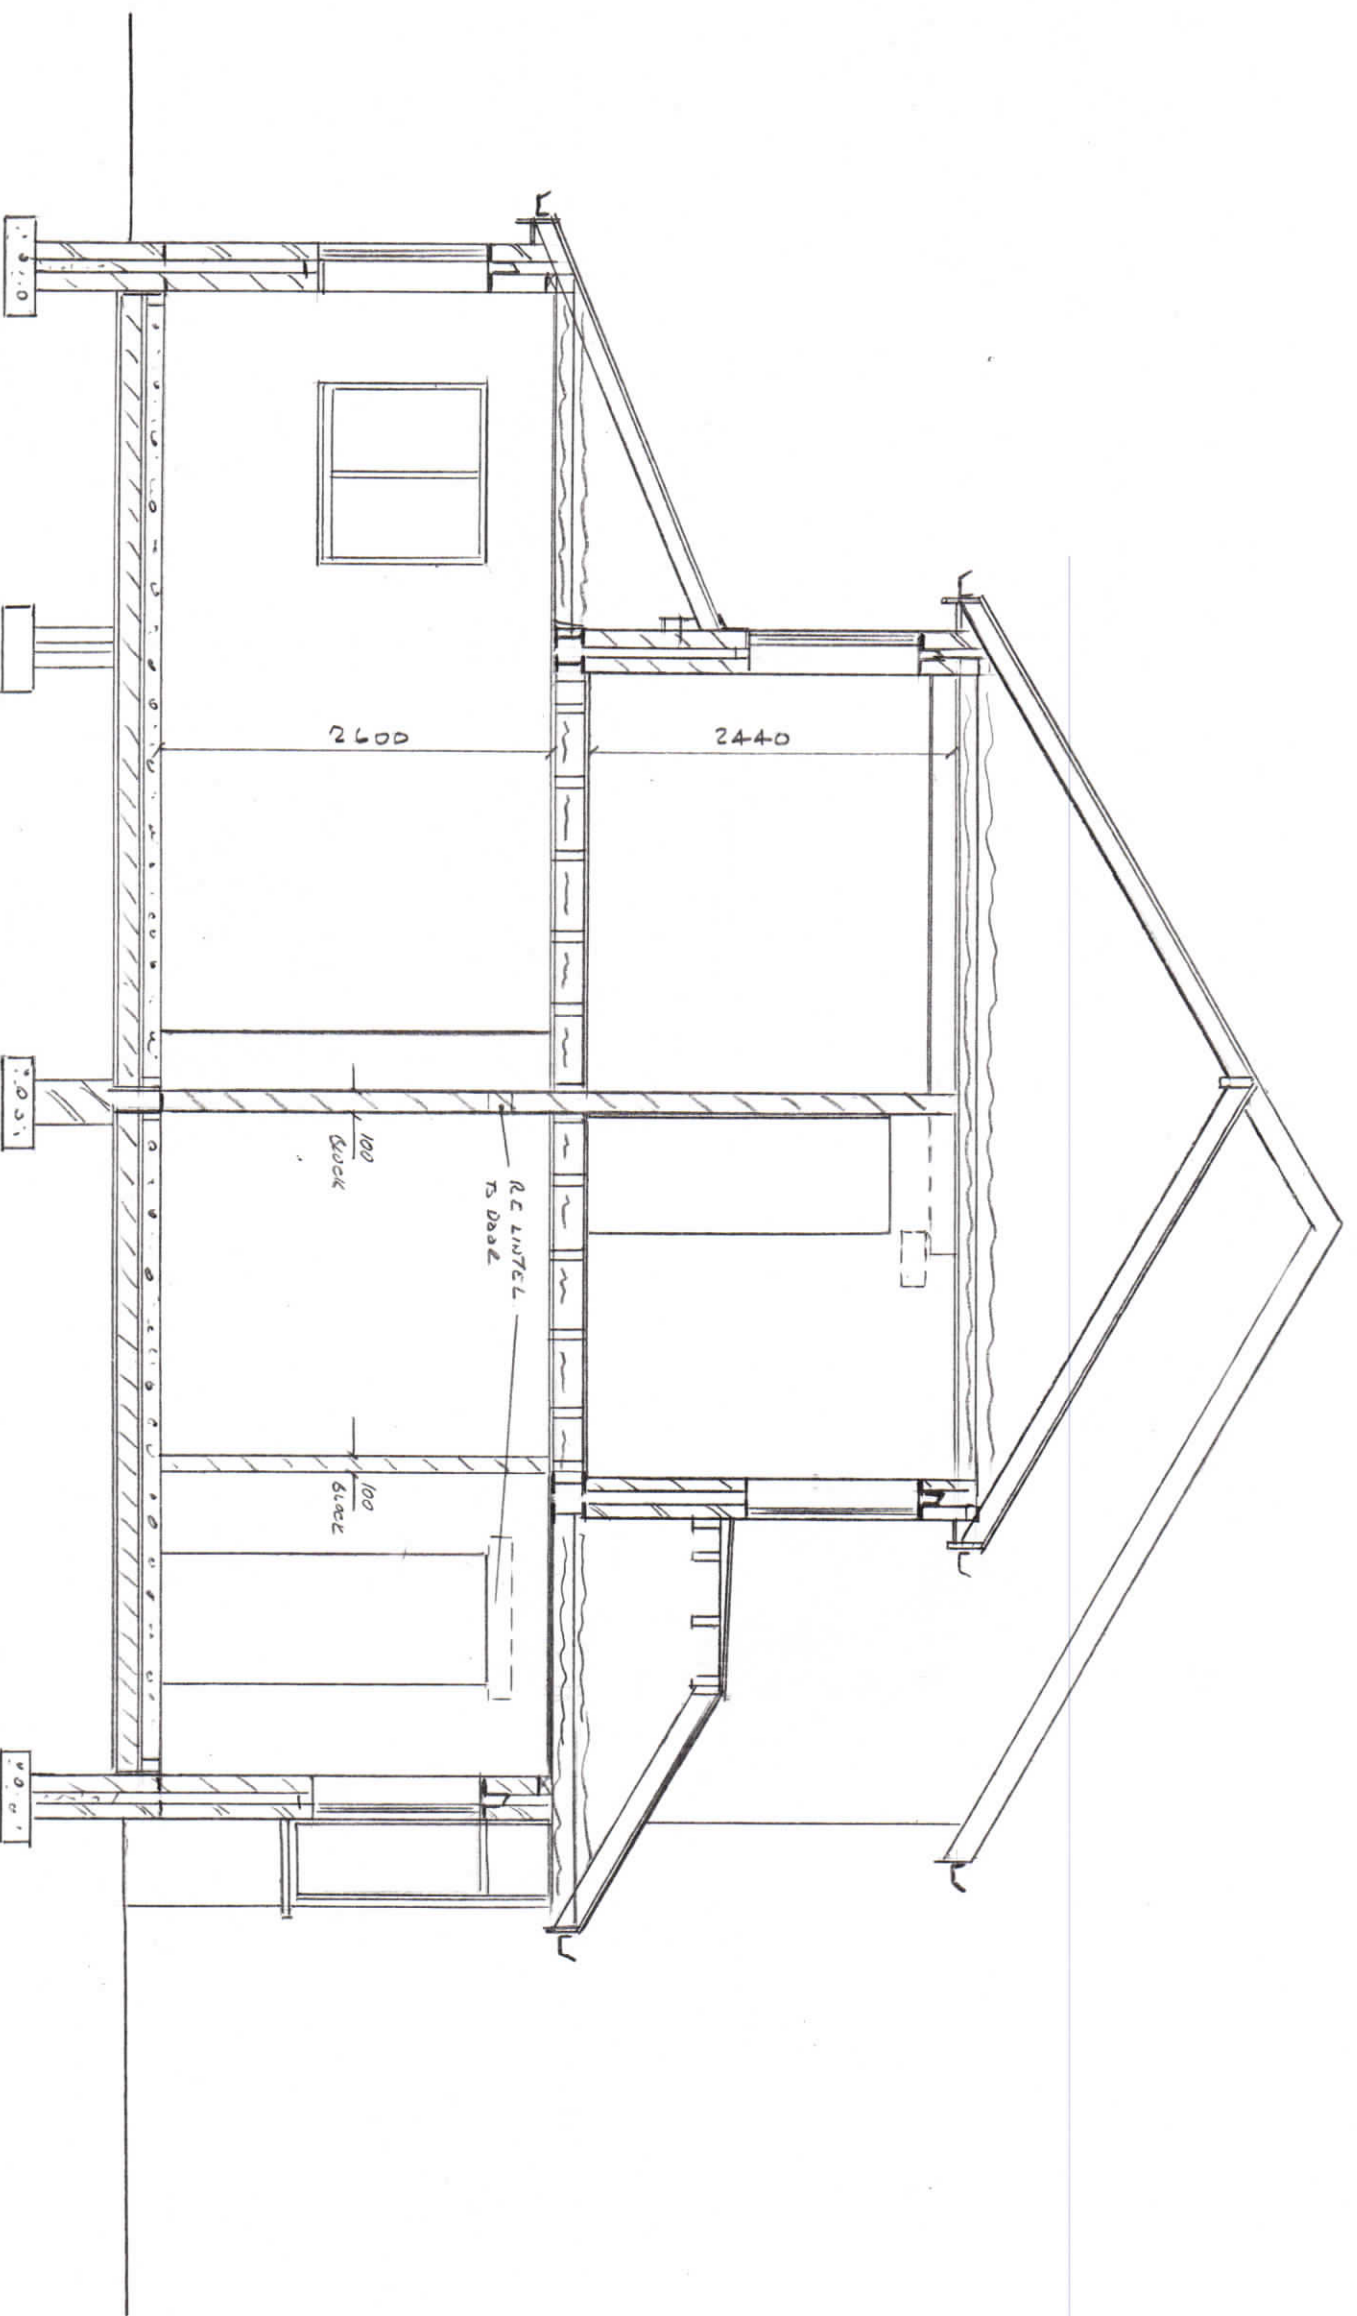

LEV 1

Thompson Designs

Tel 0161 705 1458 Mob 07884 318634

Sheet 5

Proposed Sections

57 Milford Drive

Manchester M19 2RY

Scale 1:50 @ A3 Date September 2021