




PROPOSED FRONT
ELEVATION (Scale 1:50)

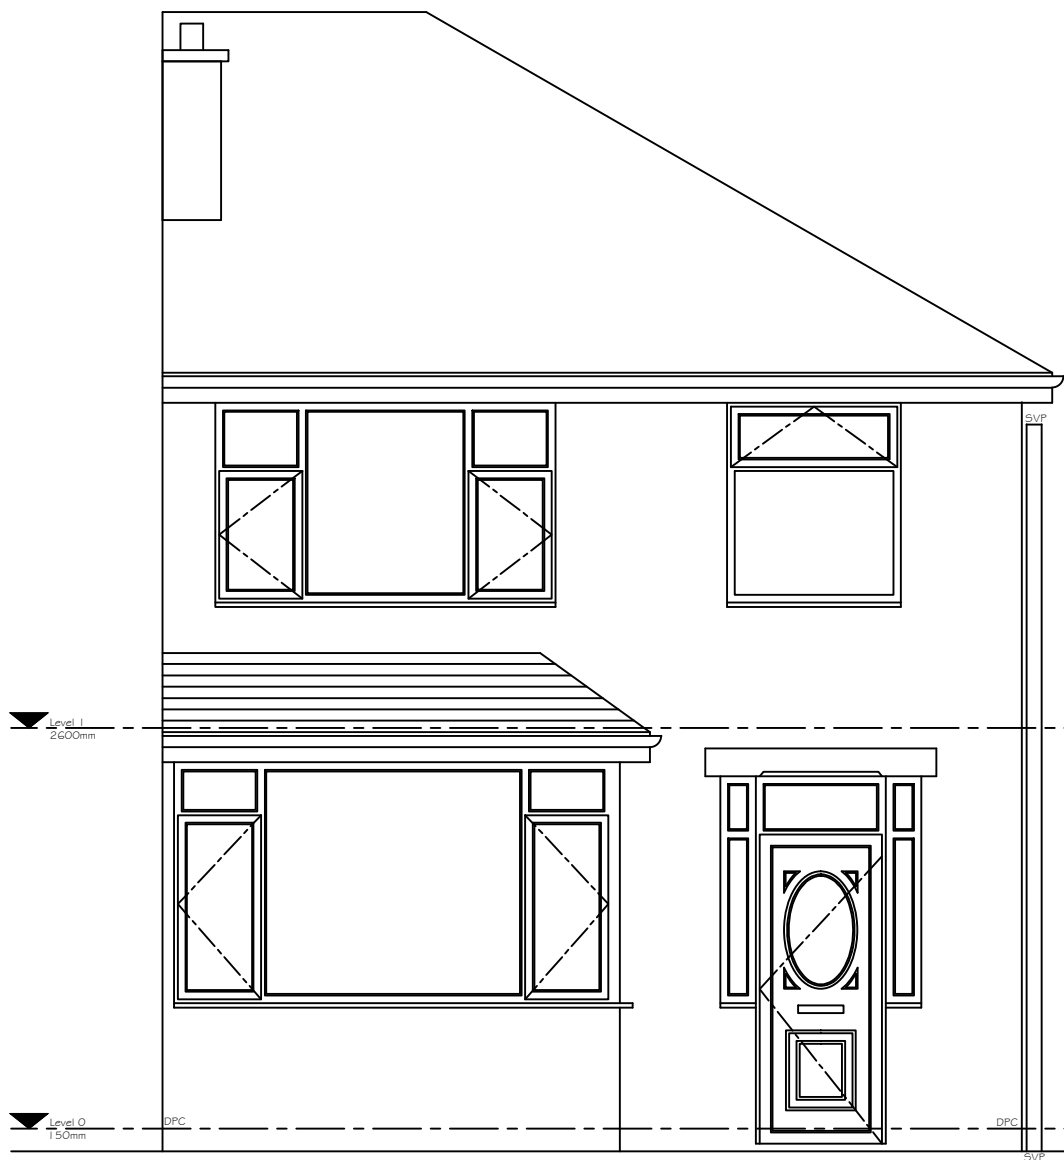



PROPOSED GABLE
ELEVATION (Scale 1:50)

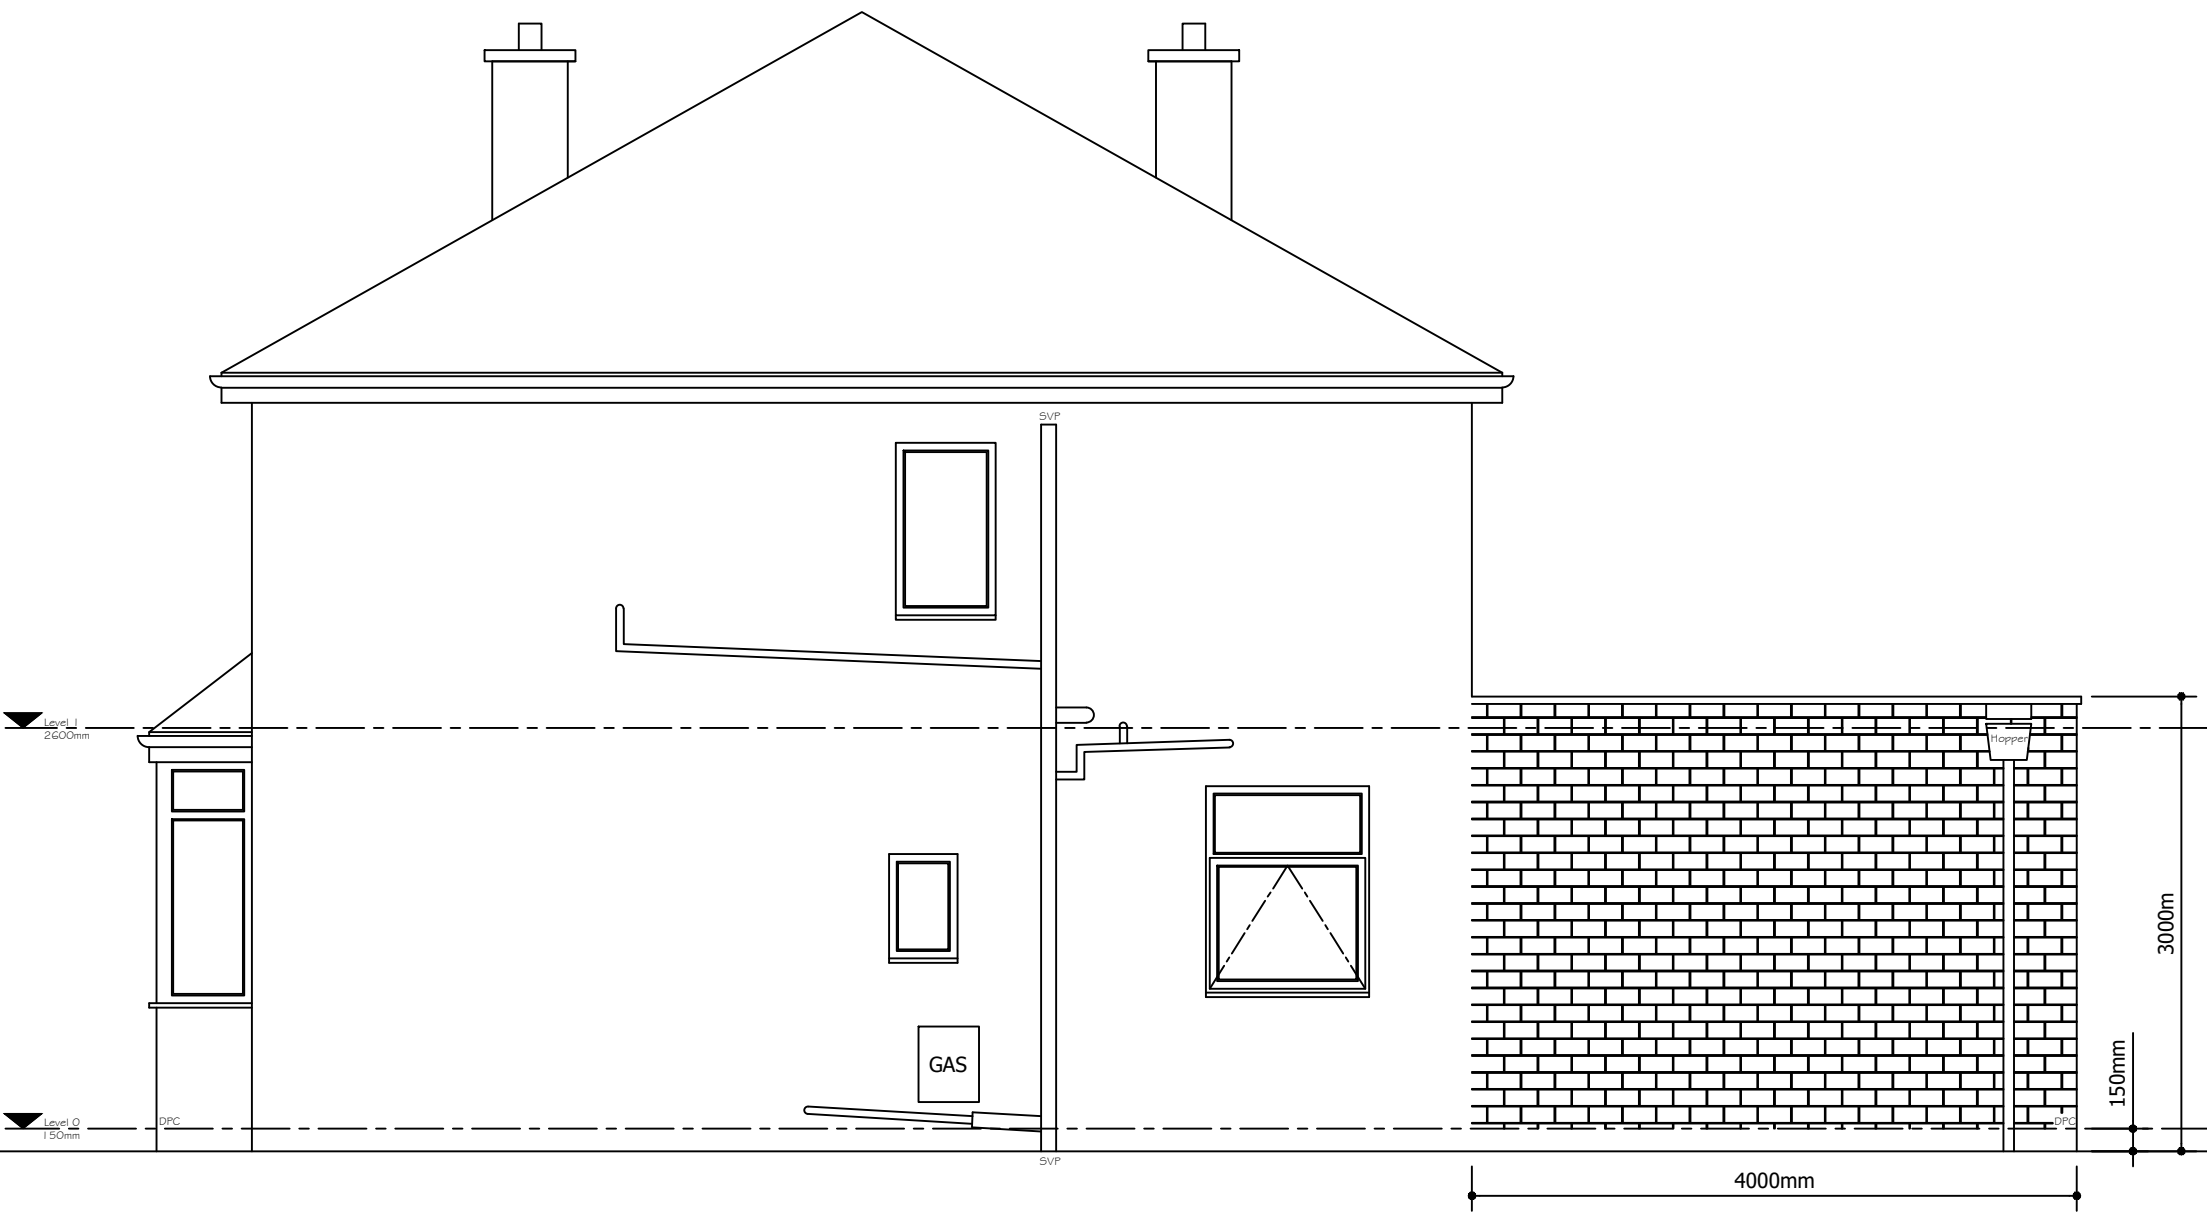


PROPOSED REAR
ELEVATION (Scale 1:50)

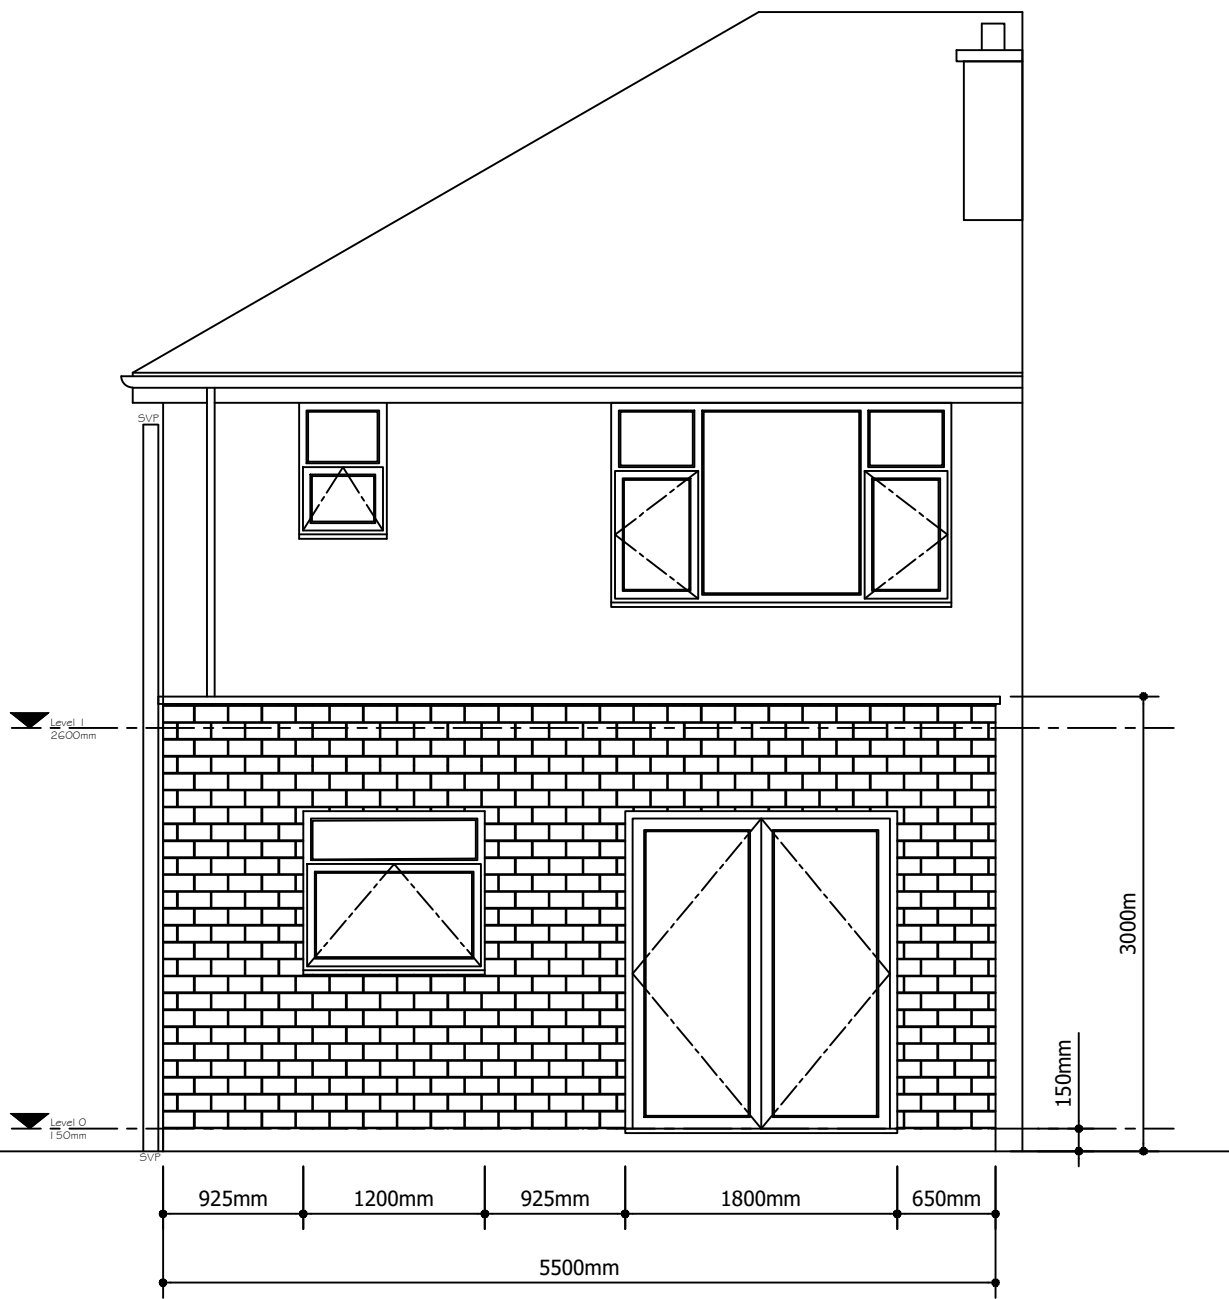


EXISTING SITE
PLAN (Scale 1:100)

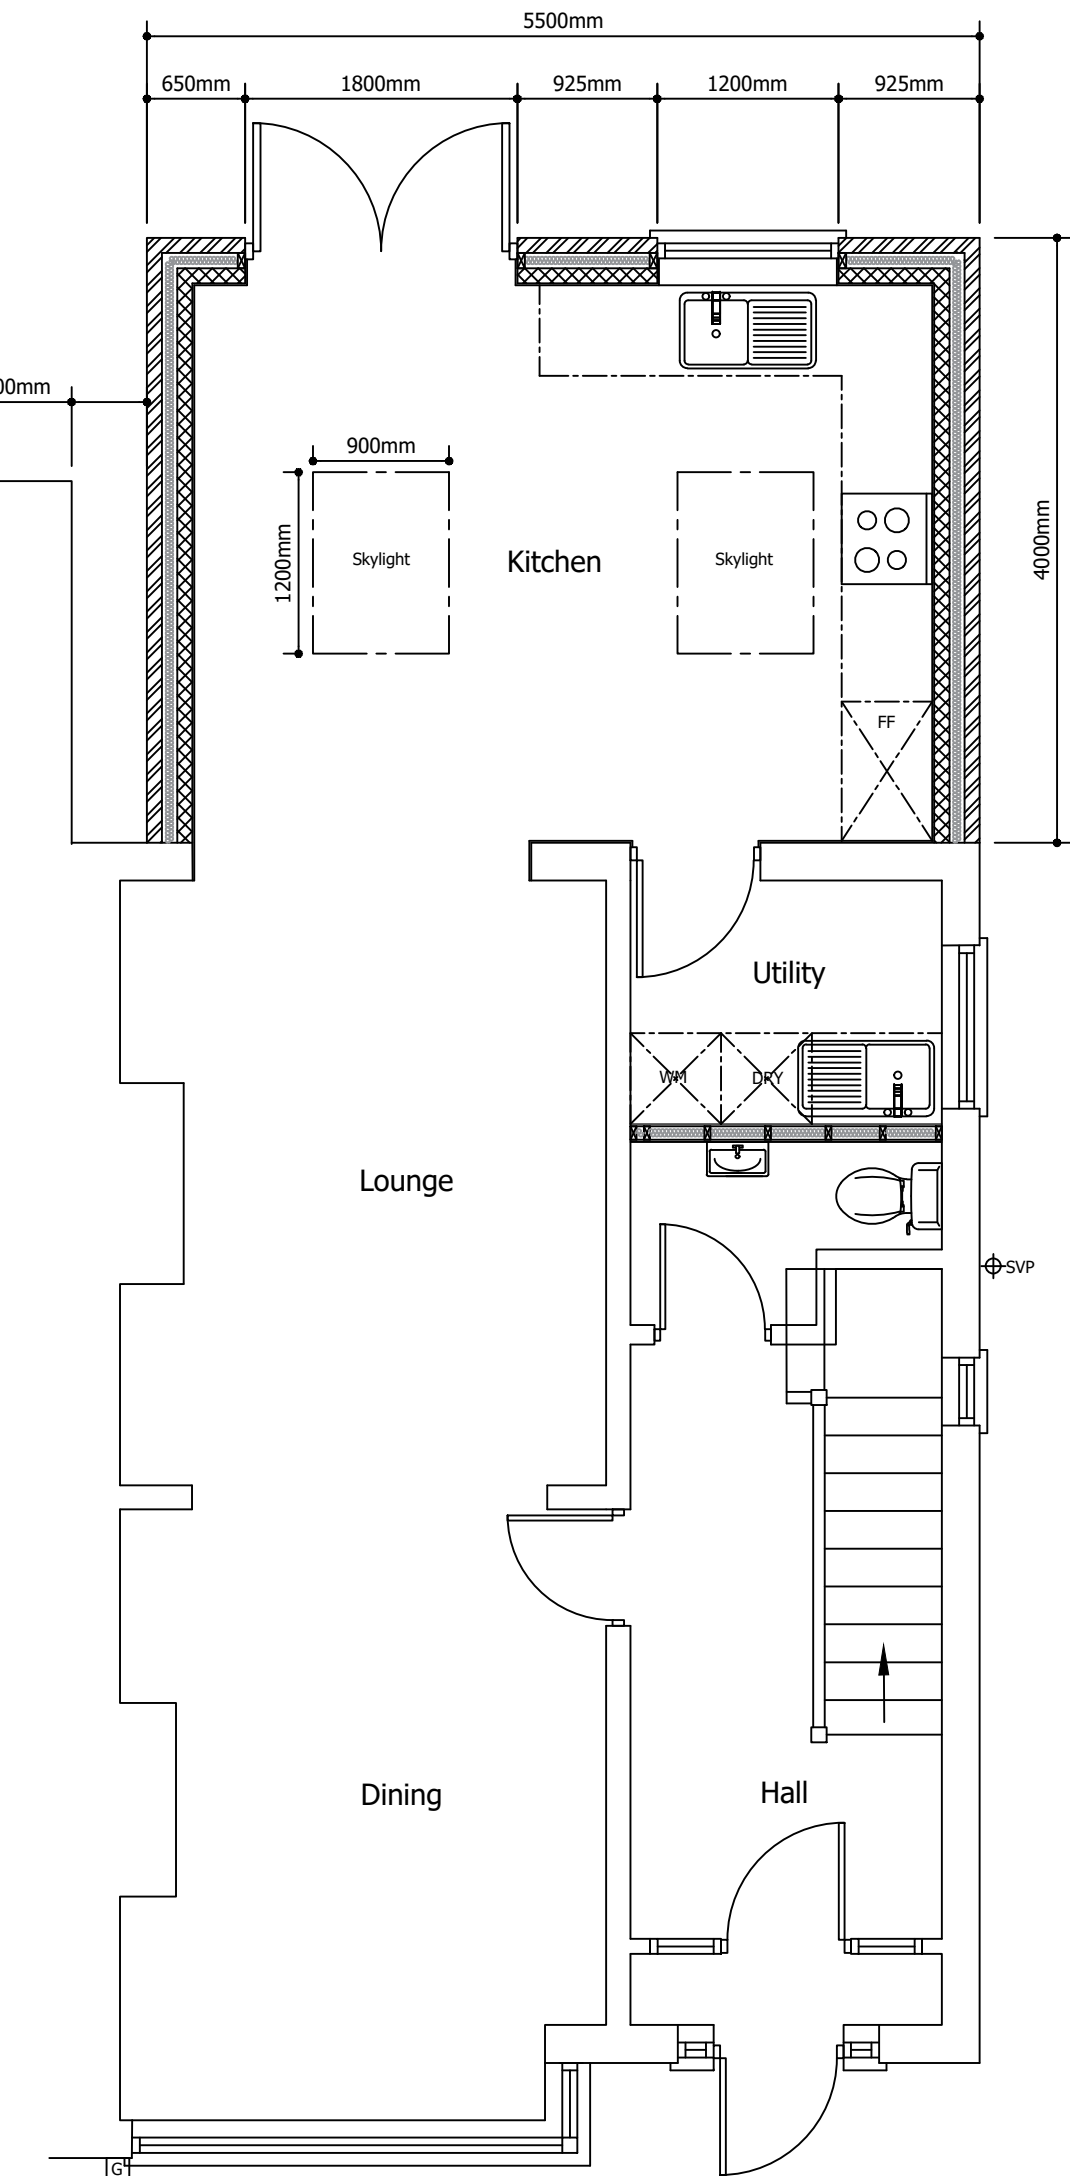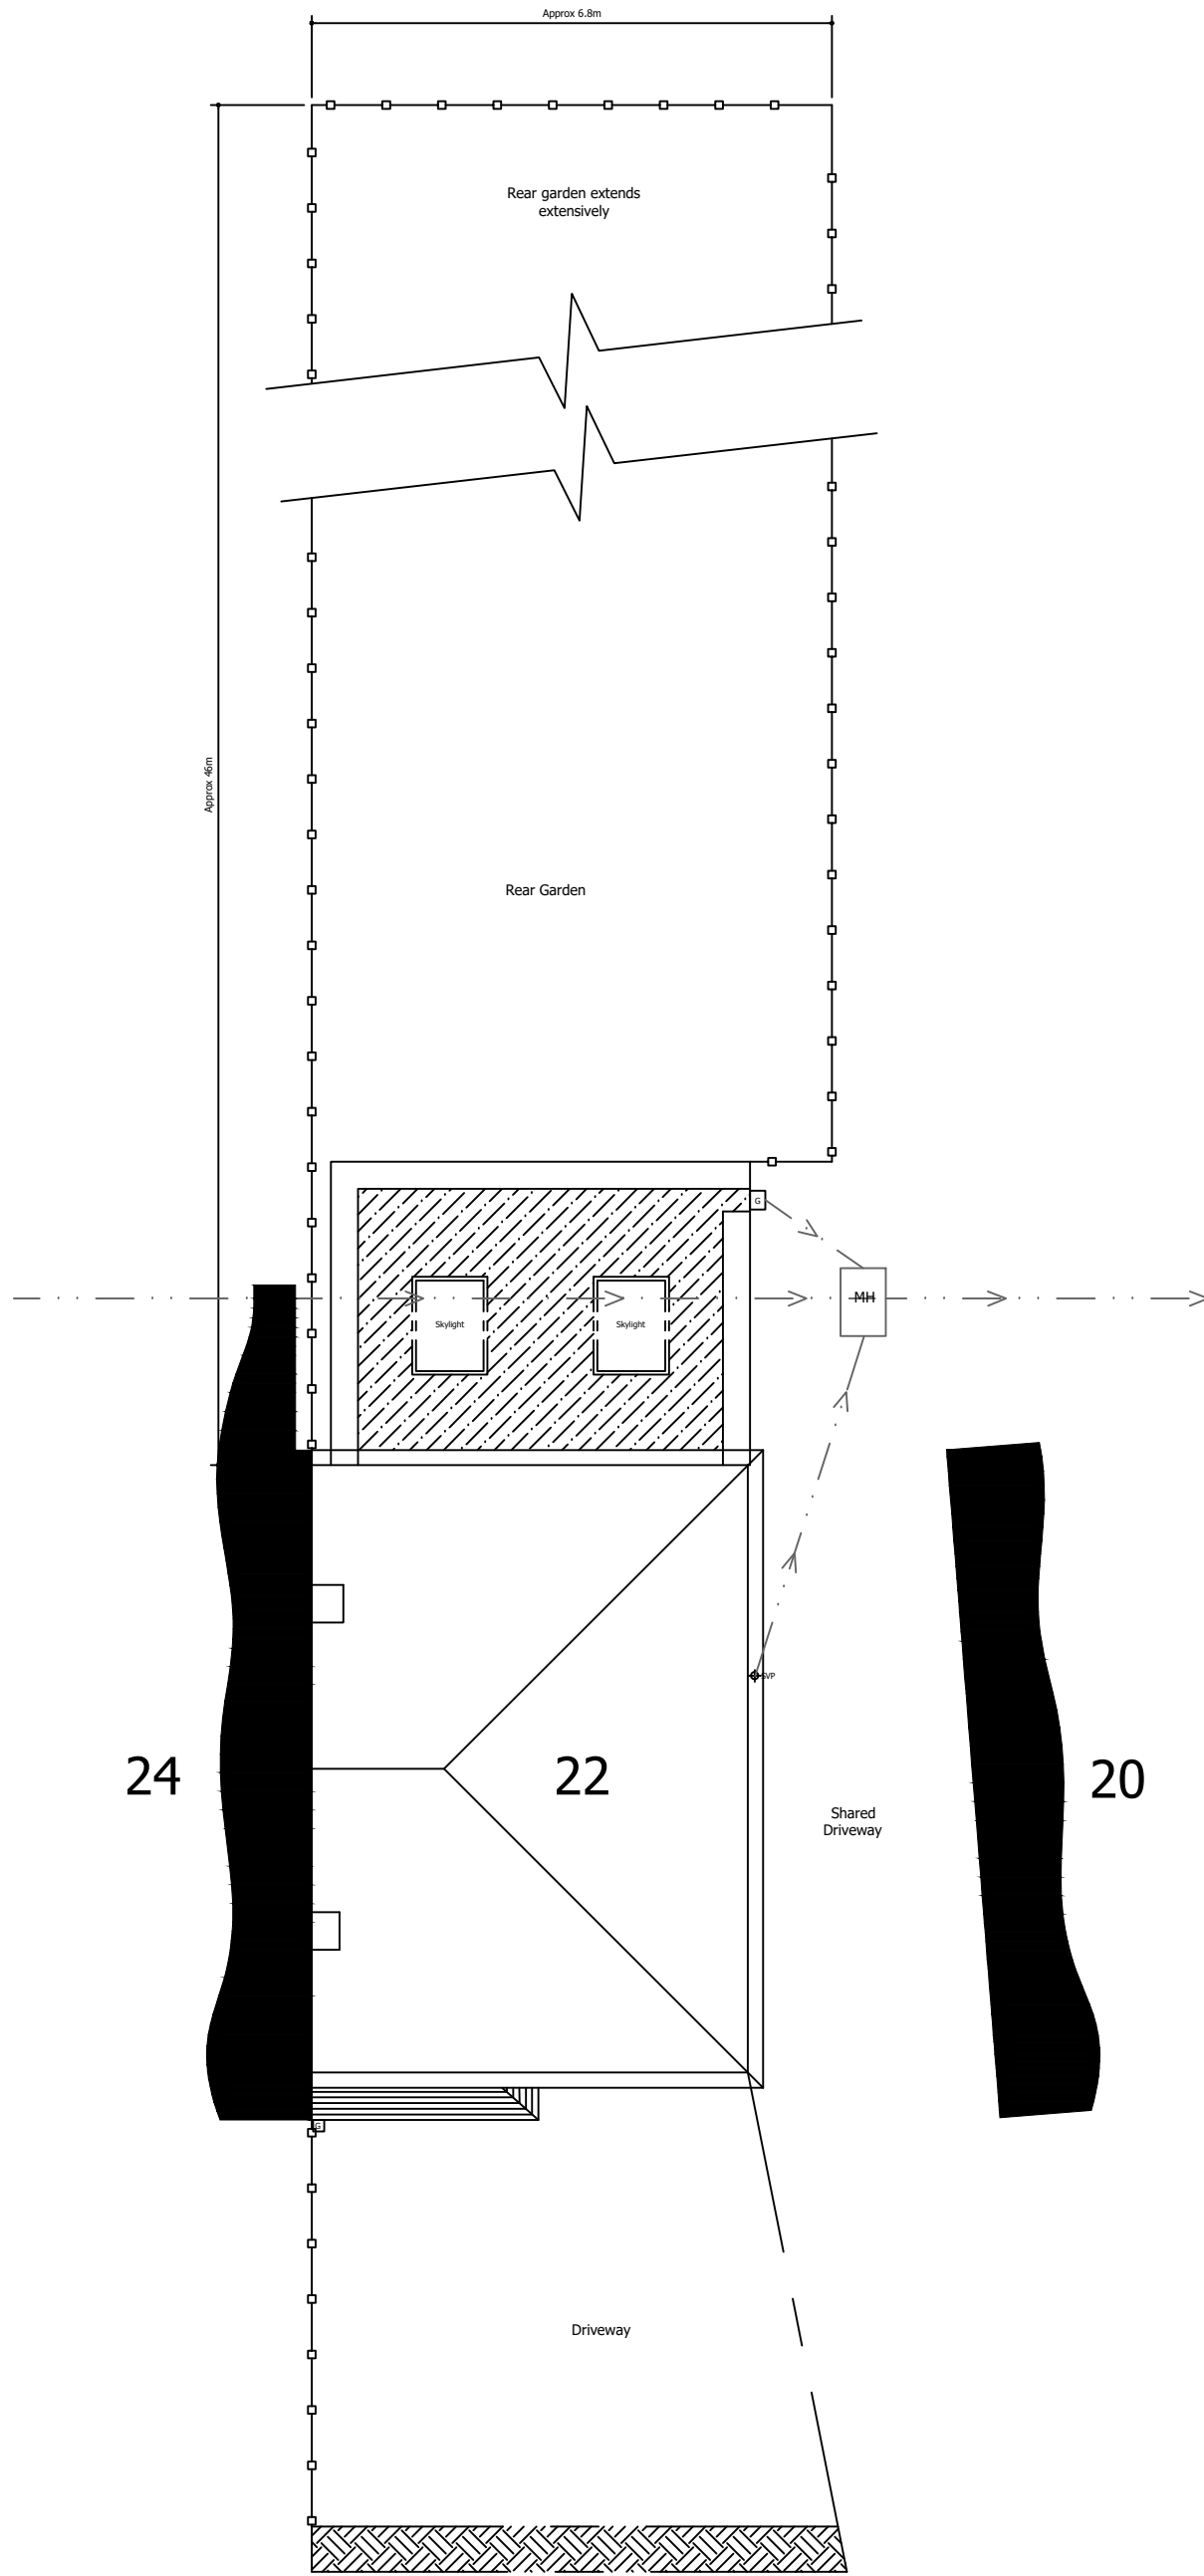

PROPOSED GROUND
FLOOR PLAN (Scale 1:50)

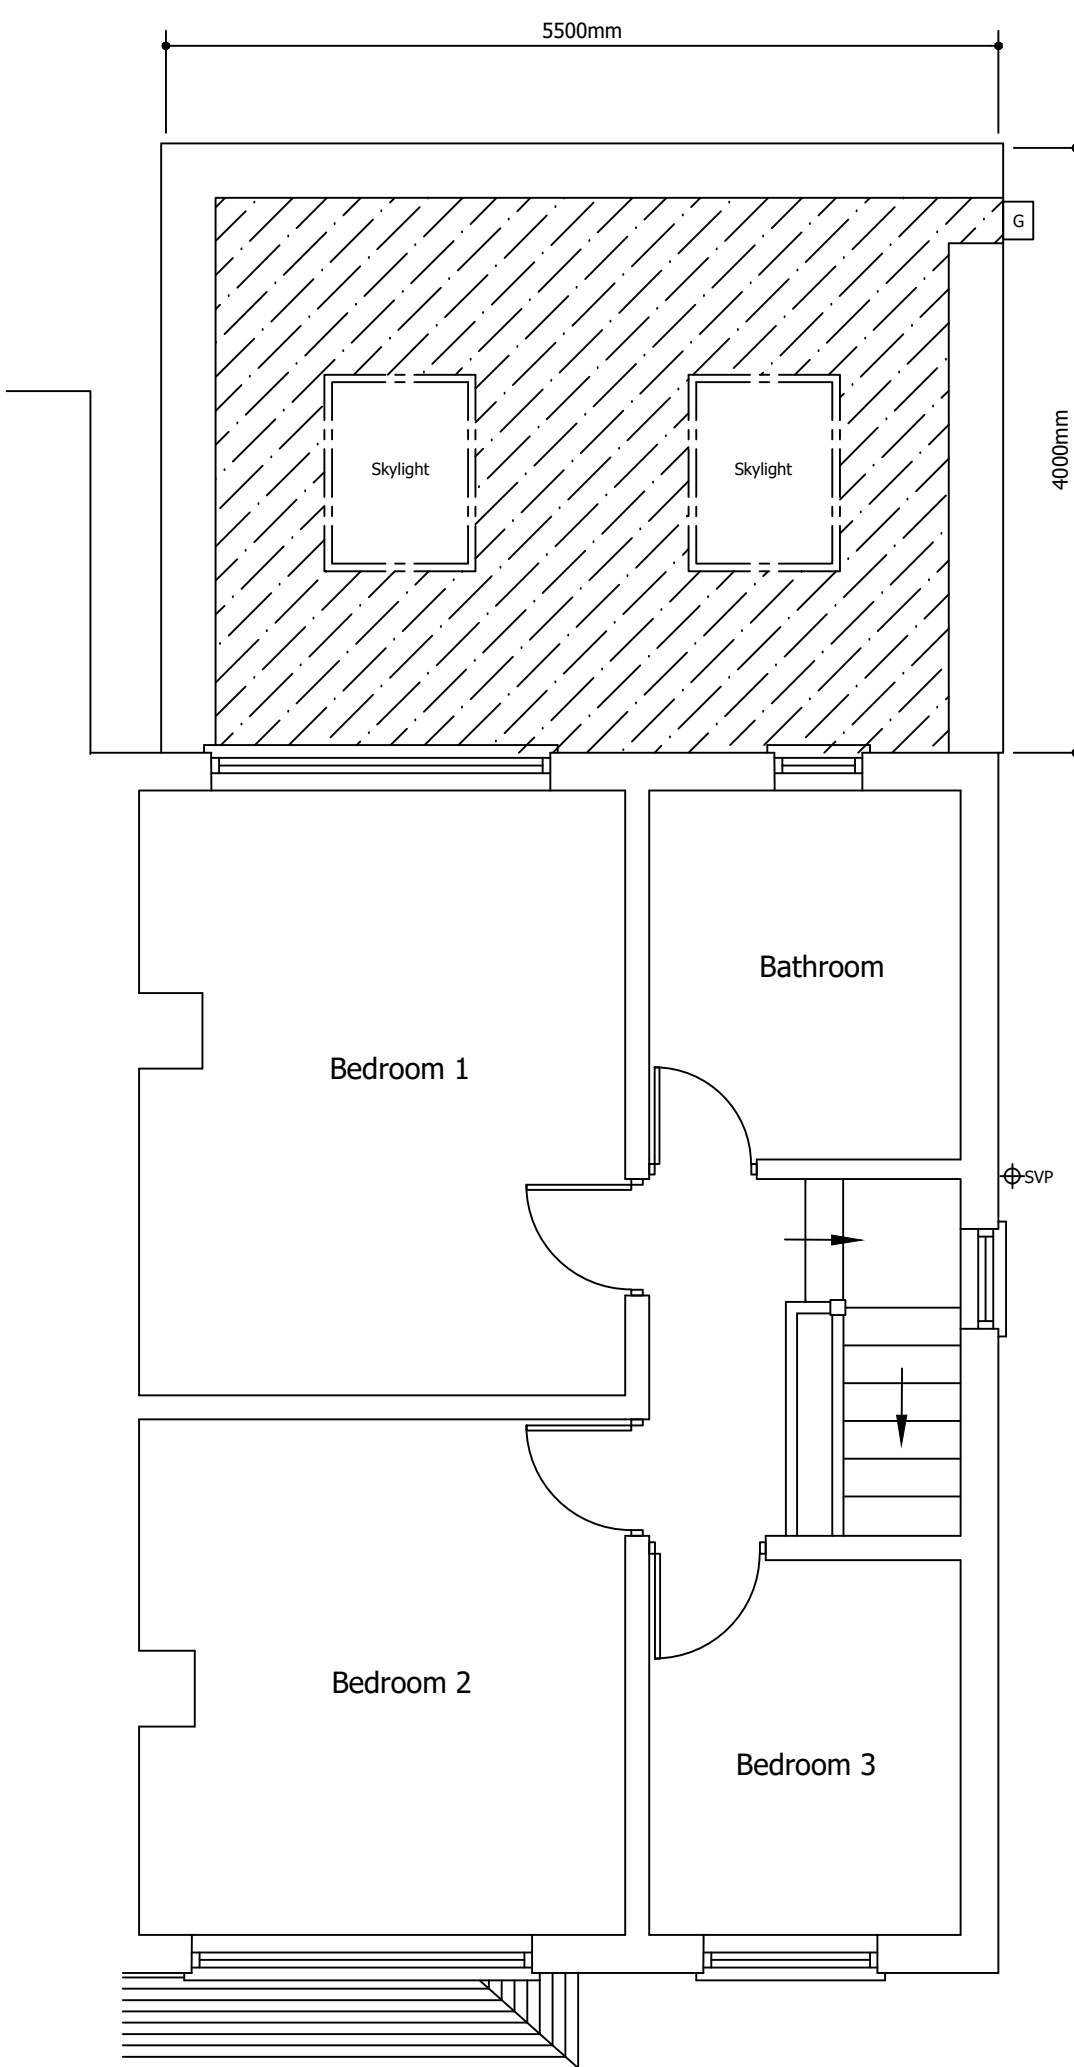

PROPOSED FIRST
FLOOR PLAN (Scale 1:50)

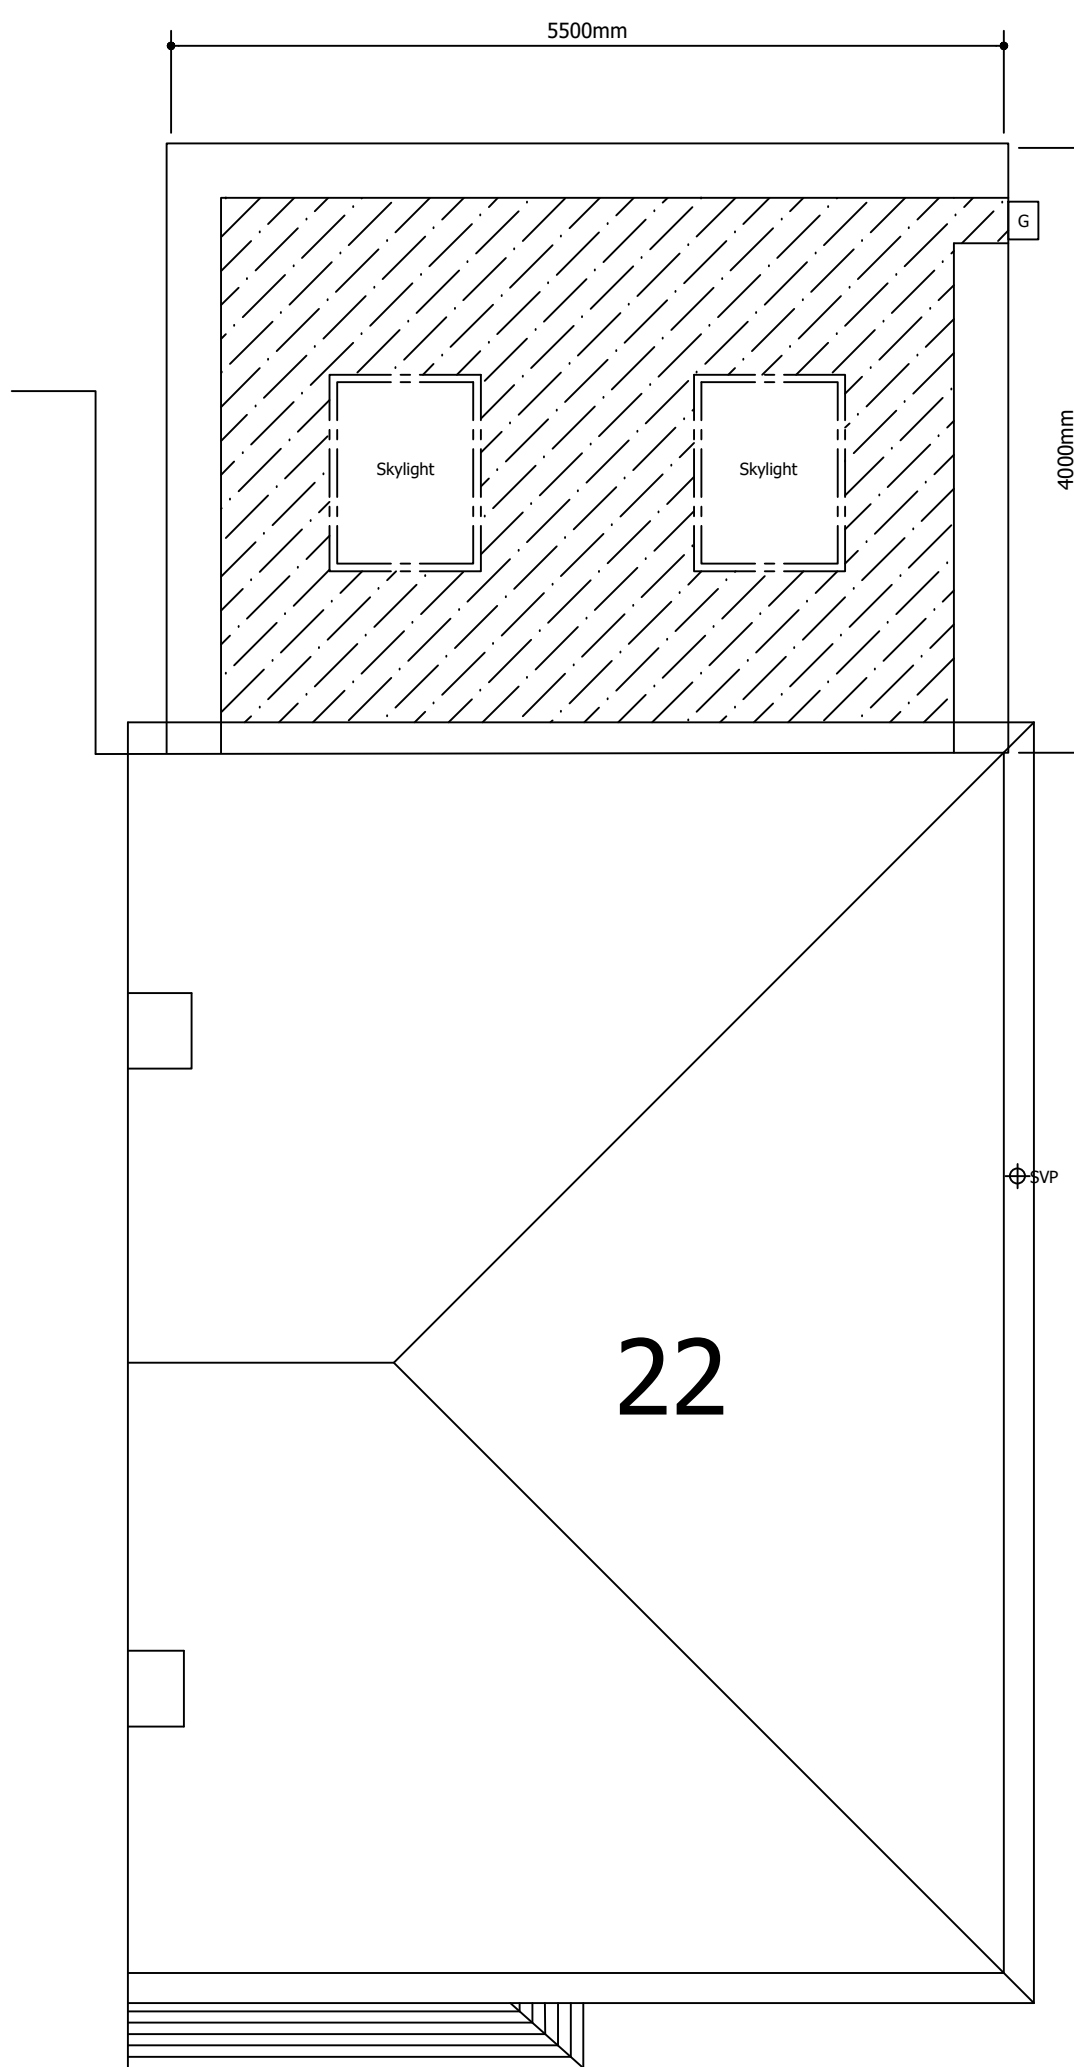

PROPOSED ROOF
PLAN (Scale 1:50)

NOTES

Do not Scale; it is essential that this drawing is read in conjunction with the specification and that all works are included for.

The Contractor must visit site, so as to satisfy himself as to the local conditions, access, etc. and to include for these in his costs for the works.

The Contractor is responsible for the verification of all dimensions, levels etc., on site.

Drainage Note
Assumed drainage location and direction of flow to be investigated and confirmed by awarded contractor on site prior to the works commencing.

Revisions	Notes	Dates
Client 22 WALMERSLEY ROAD, NEW MOSTON, MANCHESTER		
Project title REAR SINGLE STOREY EXTENSION		
Drawing title PROPOSED ELEVATIONS AND SITE PLAN		
Date OCT 21	Scale On dwg	Job No. Dwg. No. 02