




Front Elevation

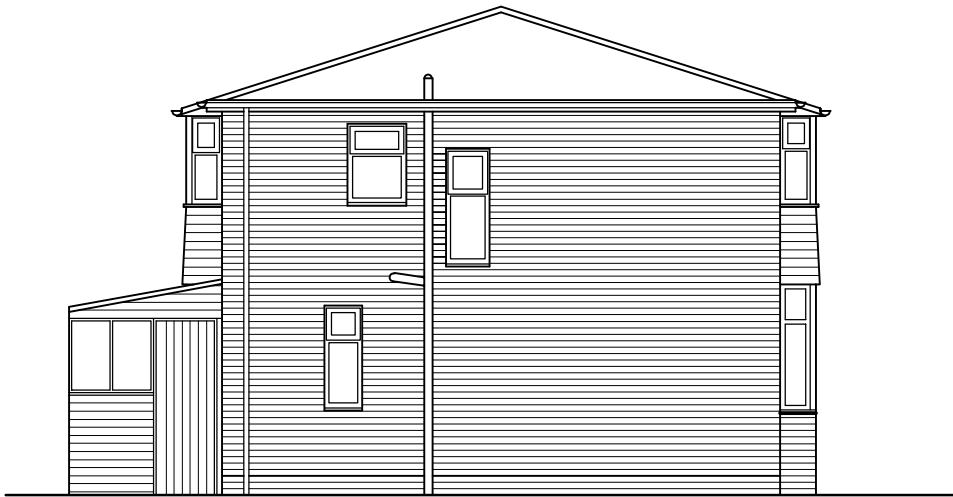

Side Elevation



Rear Elevation

Elevations as Existing

Scale 1:100

PROJECT Single Storey Rear Extension Belmore Avenue, Crumpsall, M8 4EF		DRAWING NUMBER BA 005		
DRAWING First Floor as Existing		REVISION	DRAWN MV DATE Apr 2020	CHECKED SCALE 1:50 @ A3